


- NOTES
- Design & drawings are copyright of Hive Architects Studio Ltd, and written permission must be obtained before duplication
 - Do not scale from drawing or derive dimensions from digital forms
 - All dimensions are to be checked before commencing work or placing orders
 - Any discrepancy found between information herein and that given elsewhere or found on site shall be reported in writing to the architect immediately

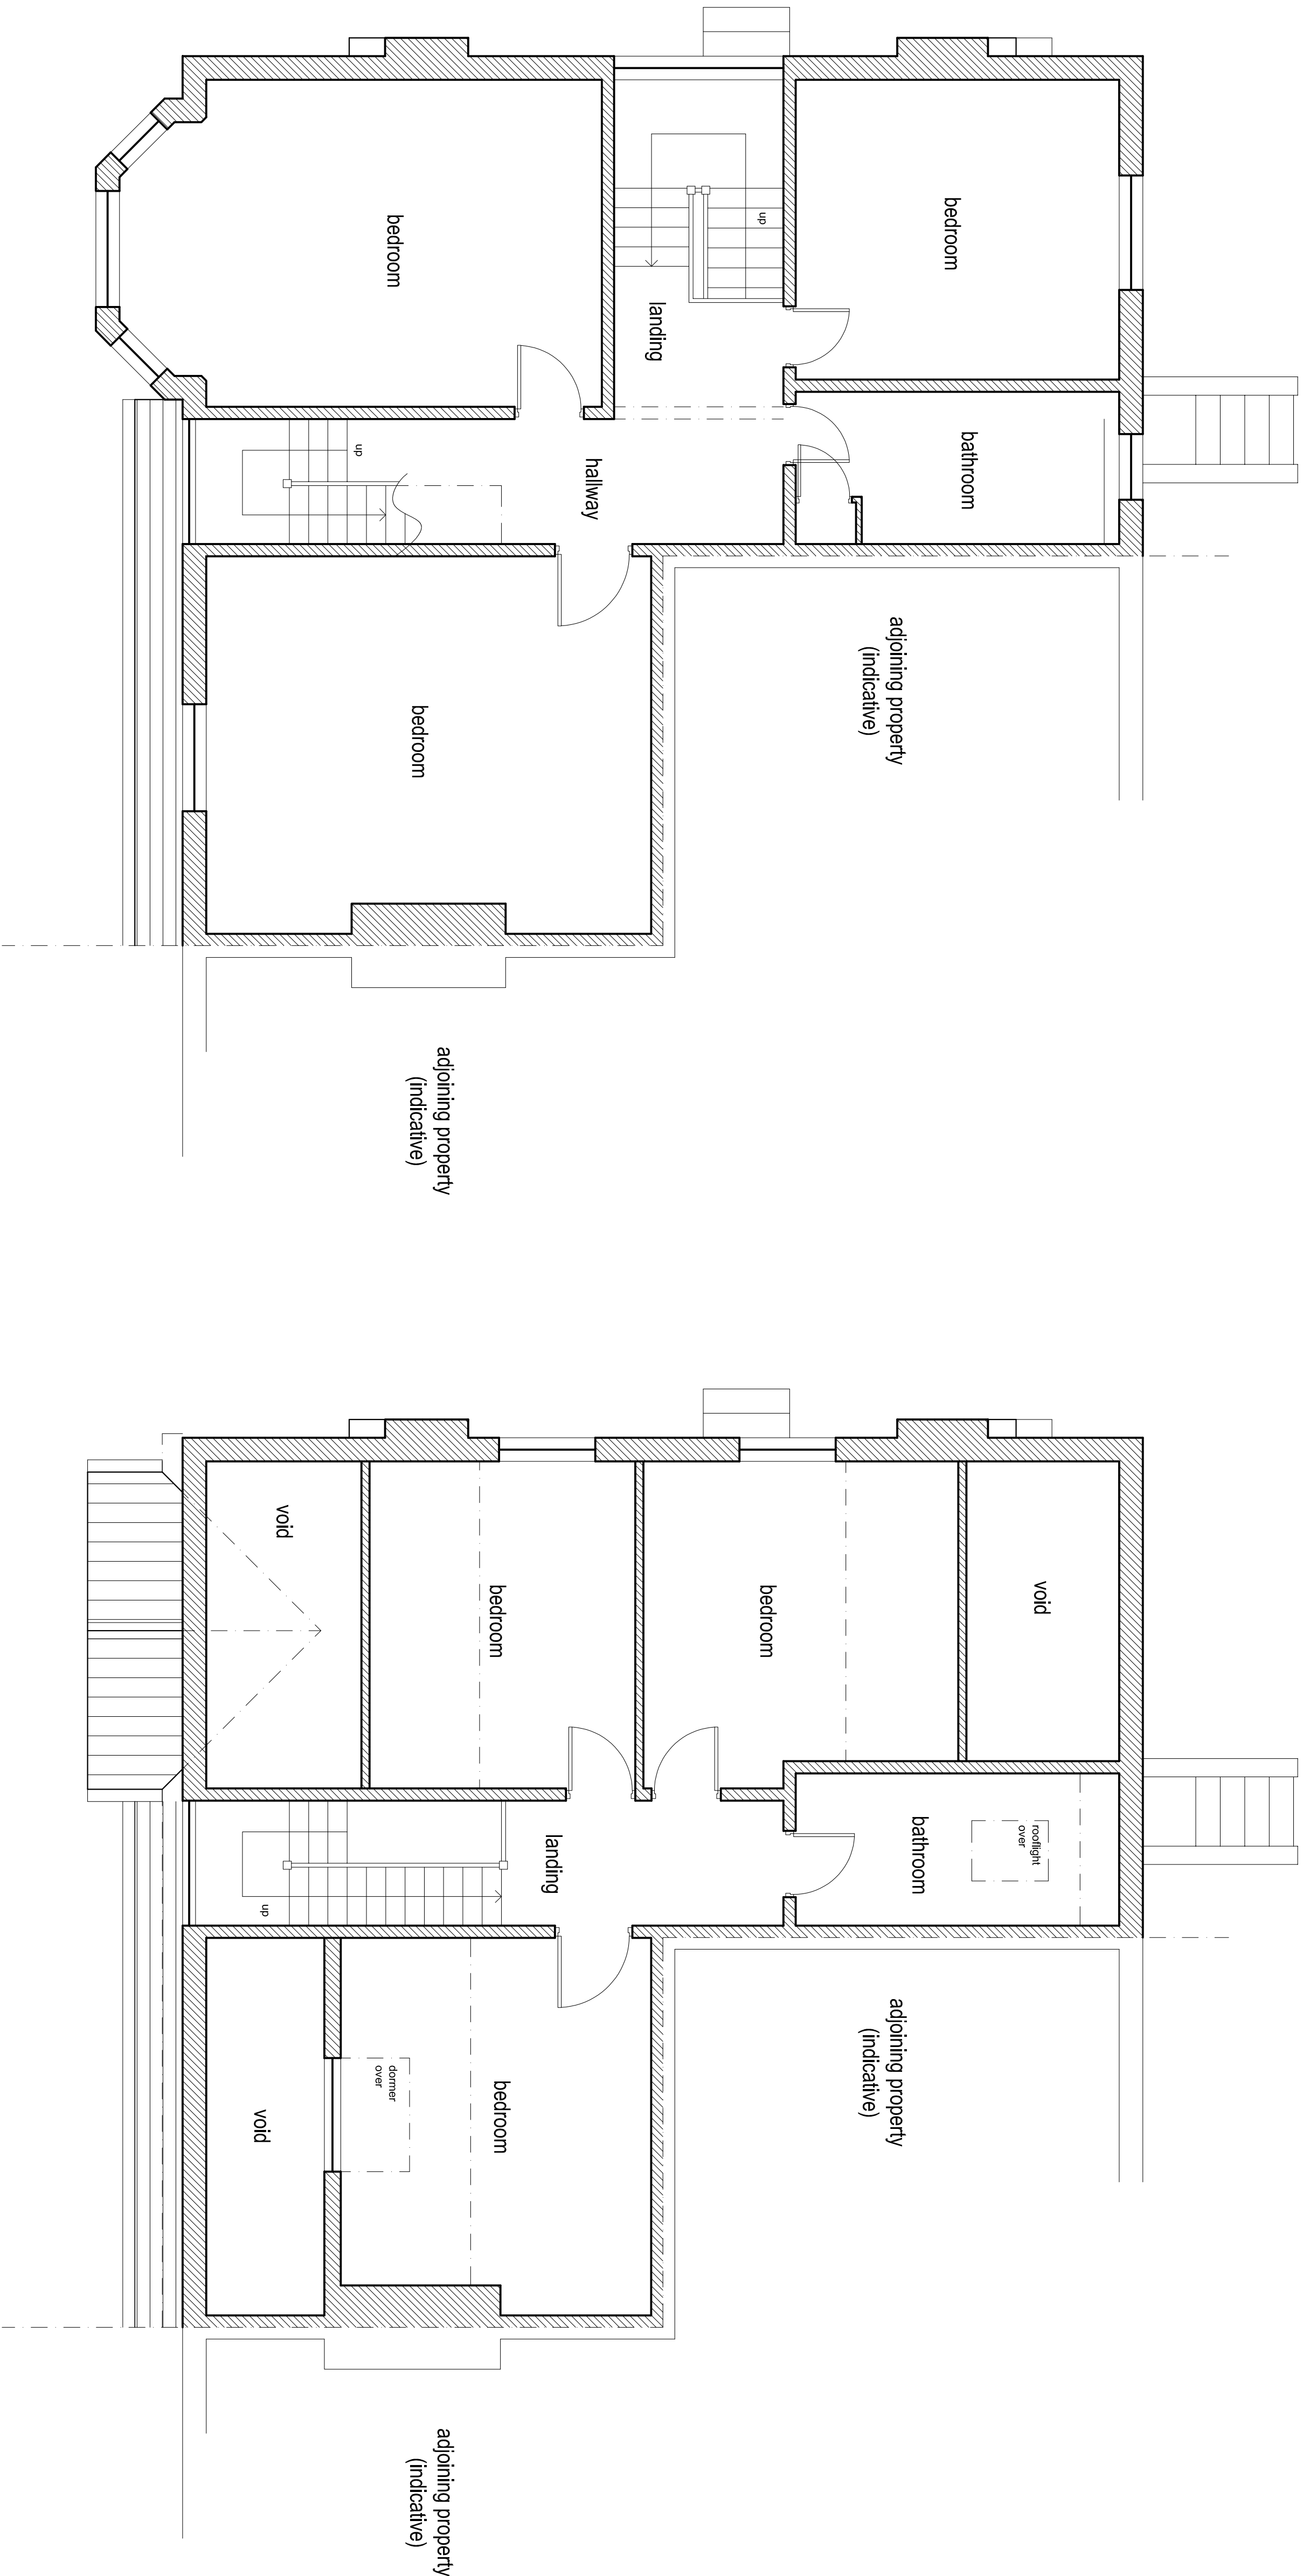

EXISTING FIRST FLOOR PLAN 1:50

EXISTING SECOND FLOOR PLAN 1:50

Hive Architects Studio Ltd, Beck House, 77a King Street, Knutsford, WA16 6DX T: 01565 748050 E: hello@hivearchitects.co.uk W: www.hivearchitects.co.uk Registered in England: 07531898			
Project	Extension & Alterations at: 19 Moorfield Road, Manchester M20 2UZ		
Project Ref	225-01		
Drawing Title	Existing Floor Plans		
Drawing no.	03		
Scale	STATED @ A1		
Date	28/01/2021		
Drawn	VG		
Stage	Planning		
Revision			