


PLANNING

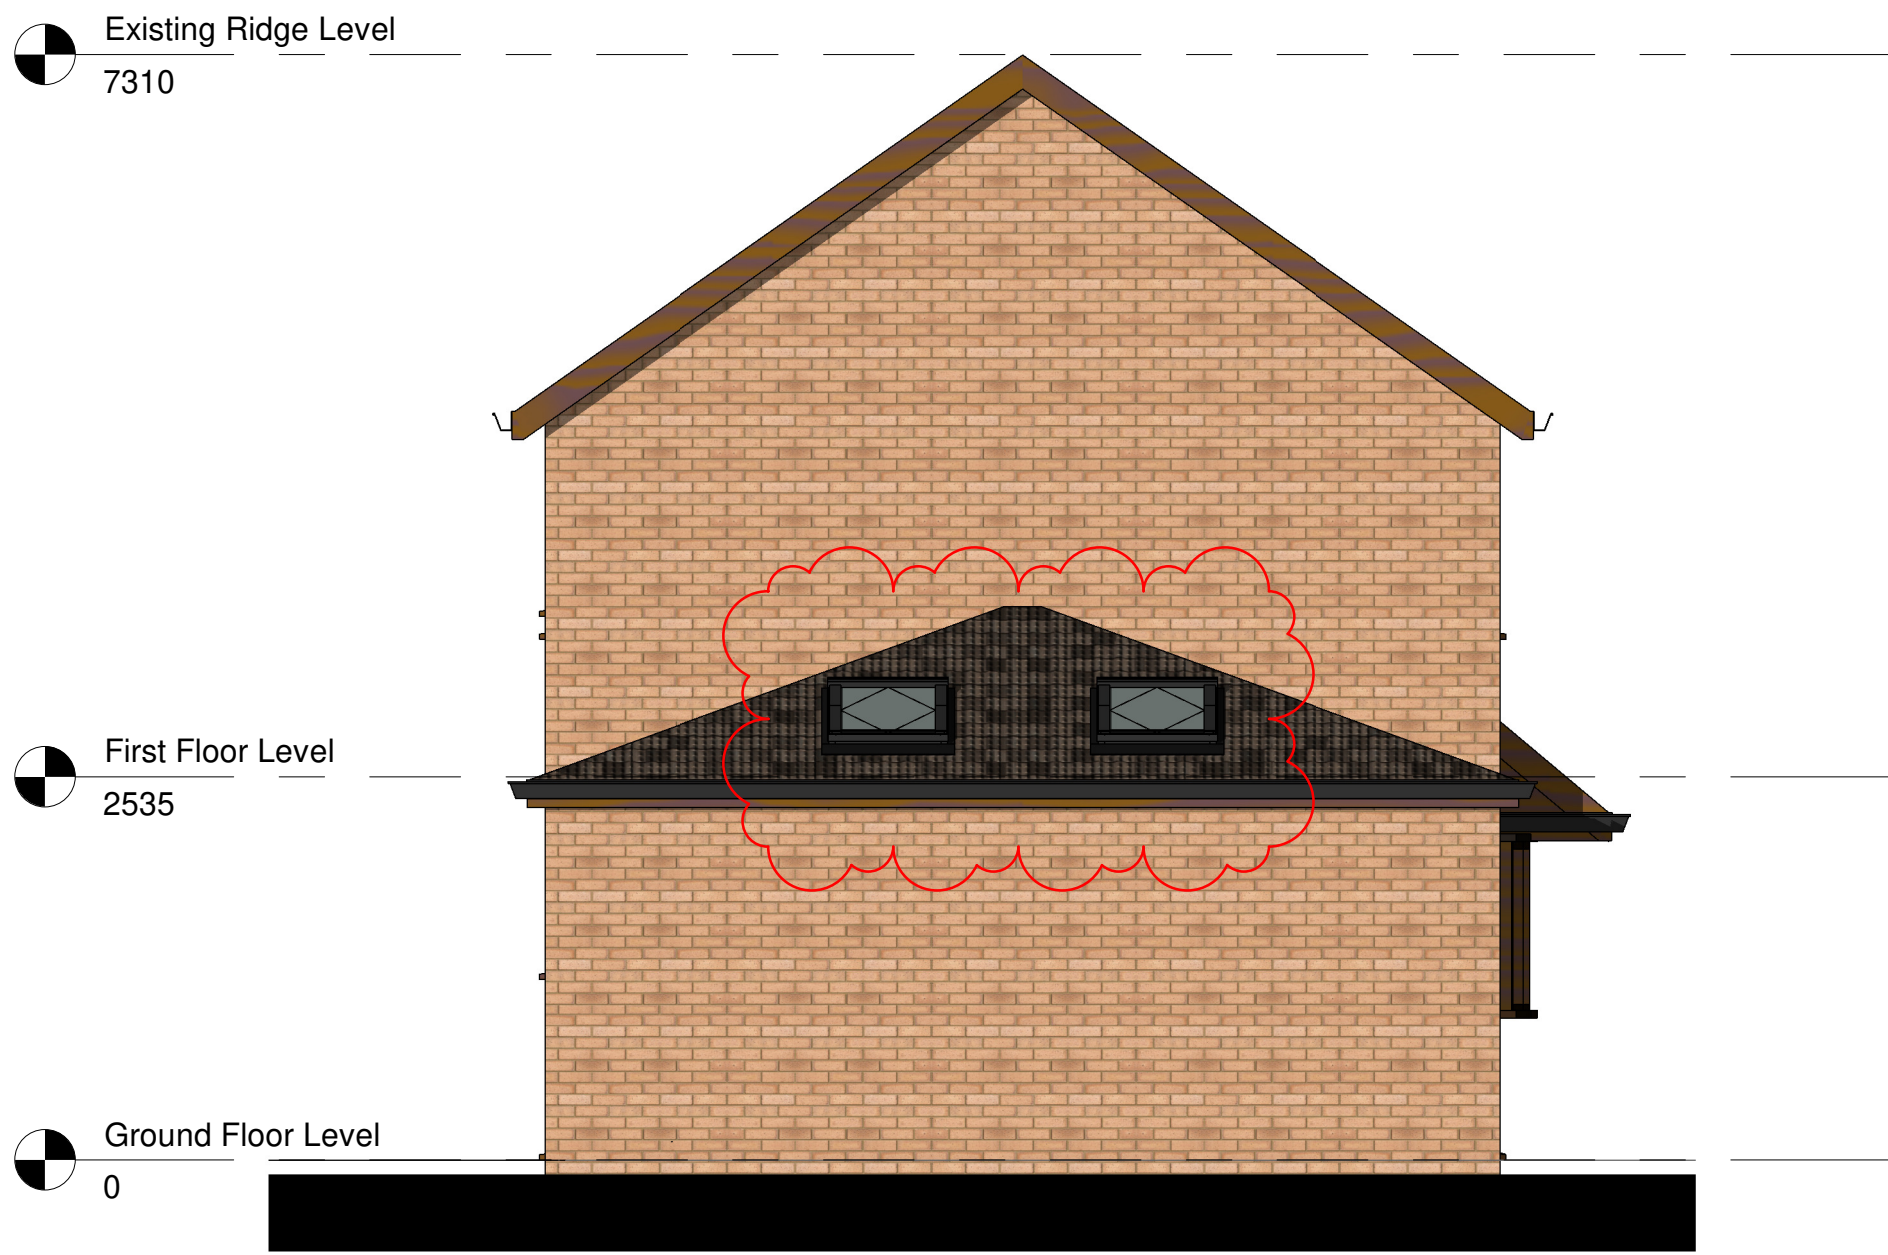


Proposed Front Elevation
Scale 1 : 50



Proposed Side Elevation
Scale 1 : 50



Proposed Rear Elevation
Scale 1 : 50

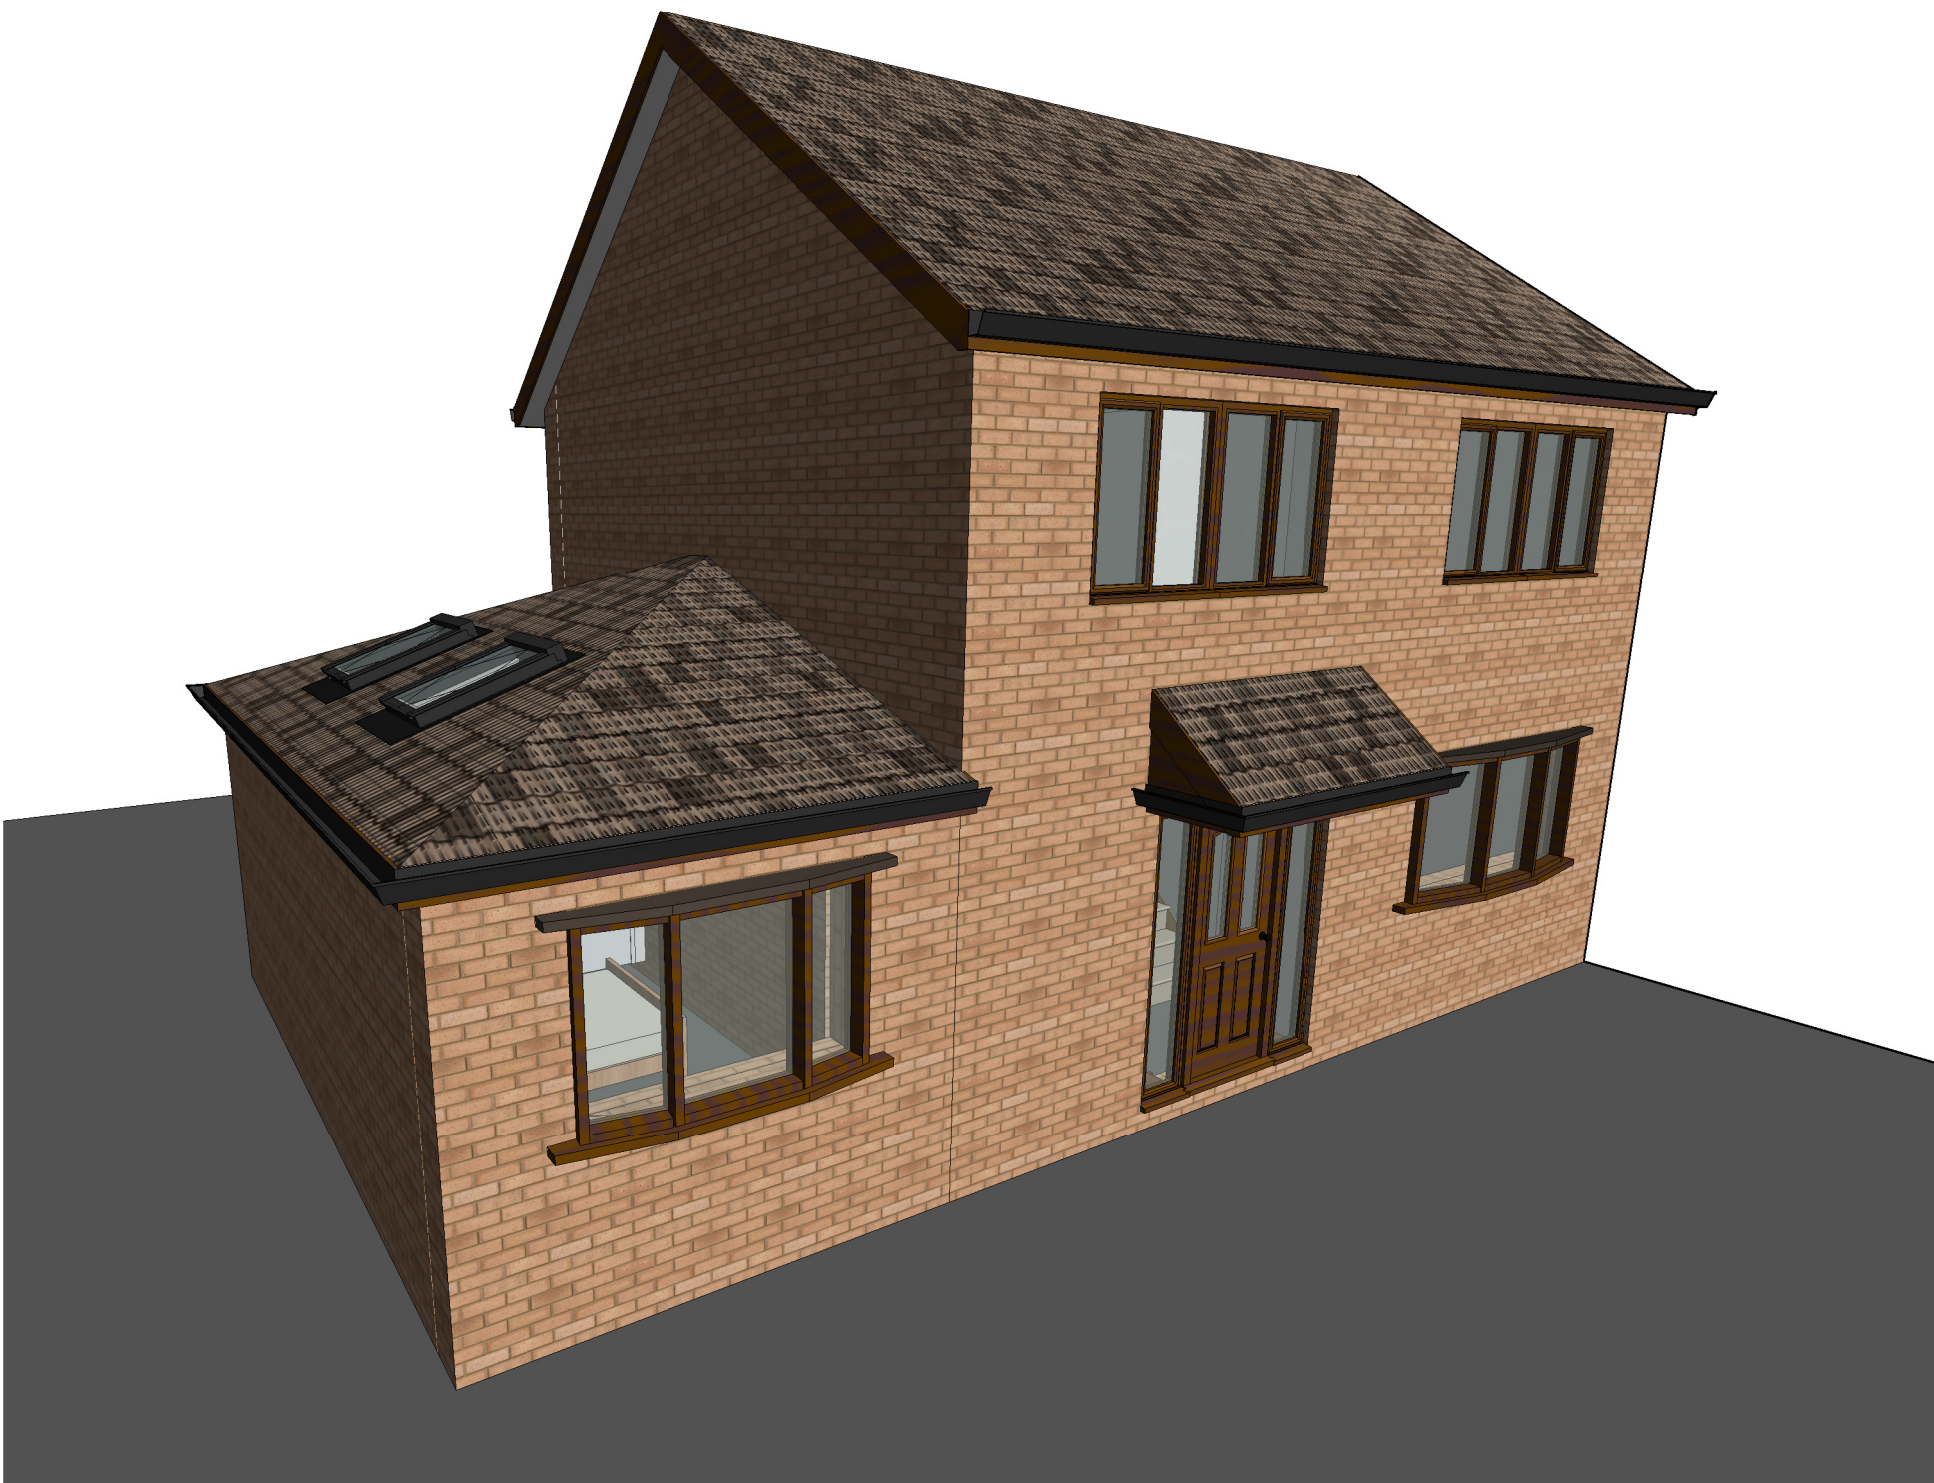

3D View 5
Scale

Rev	Description	TM by	TM Chk by	21.04.2021 Date
A	2no. Rooflights added into side elevation.	TM	TM	21.04.2021
Project: Residential Extension				
335 Droylsden Road, Newton Heath				
Title: Proposed Elevations				
Client: Mr J Todd				
Drawn By: TM Checked By: TM on Feb 2021				
Original Size: A1 Project Number: TMA-1017				
Drawing Number: B1-ZZ-DR-A-3000 REV A				