




General notes:
Do not scale the drawing.
All dimensions to be checked on site prior to commencement of work and any discrepancy shall be immediately reported and resolved prior to work commencing. This drawing is to be read in conjunction with all relevant drawings and specifications relating to the job whether or not indicated on the drawing.
Copyright reserved to WBD this drawing may not be used or reproduced without prior written consent.

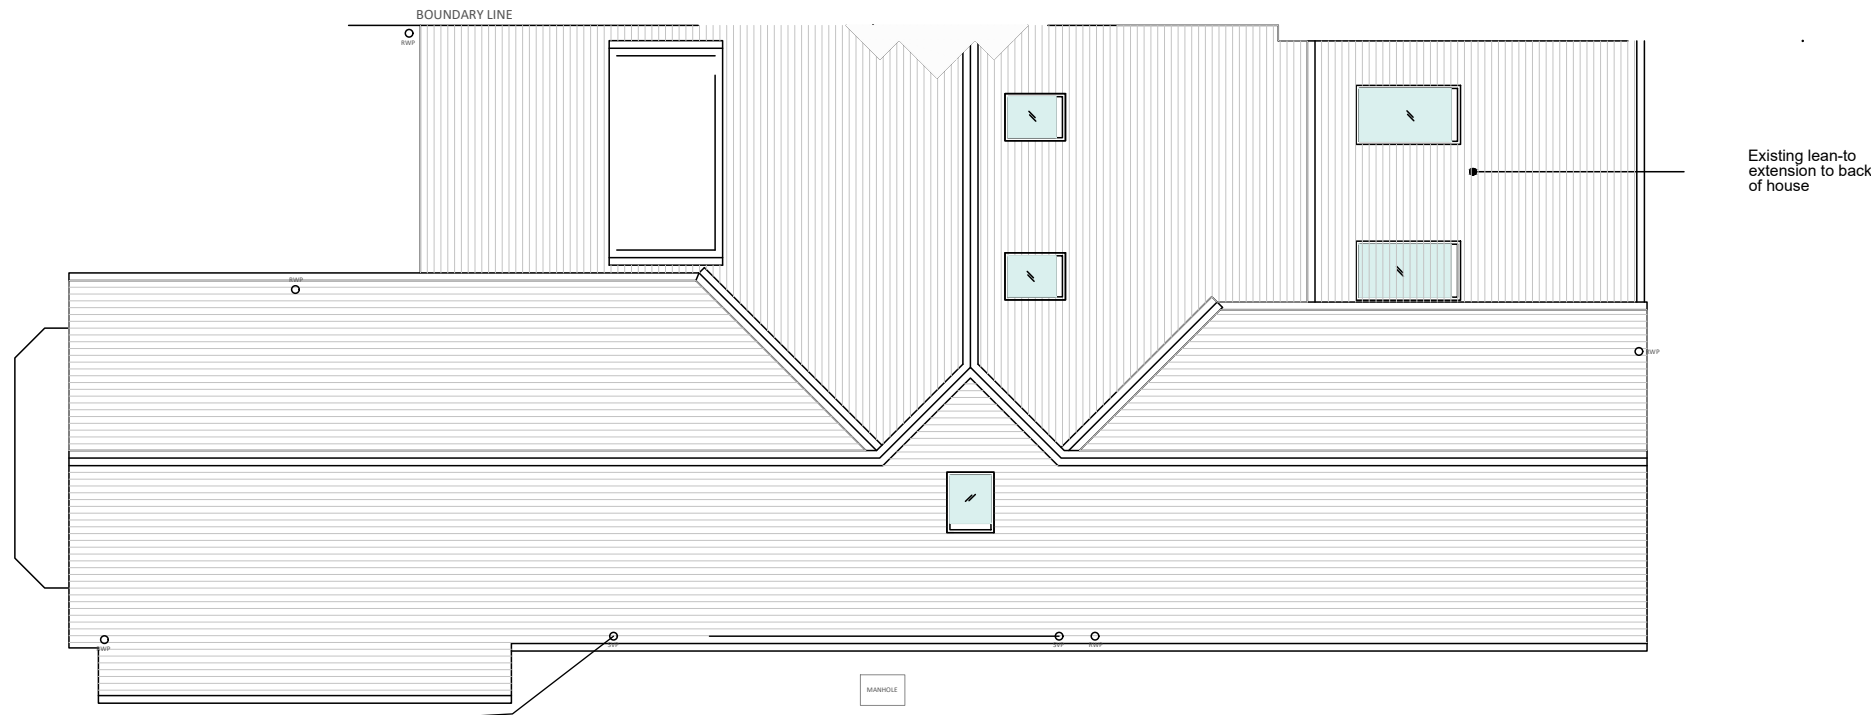


Existing Roof
Plan 1:100

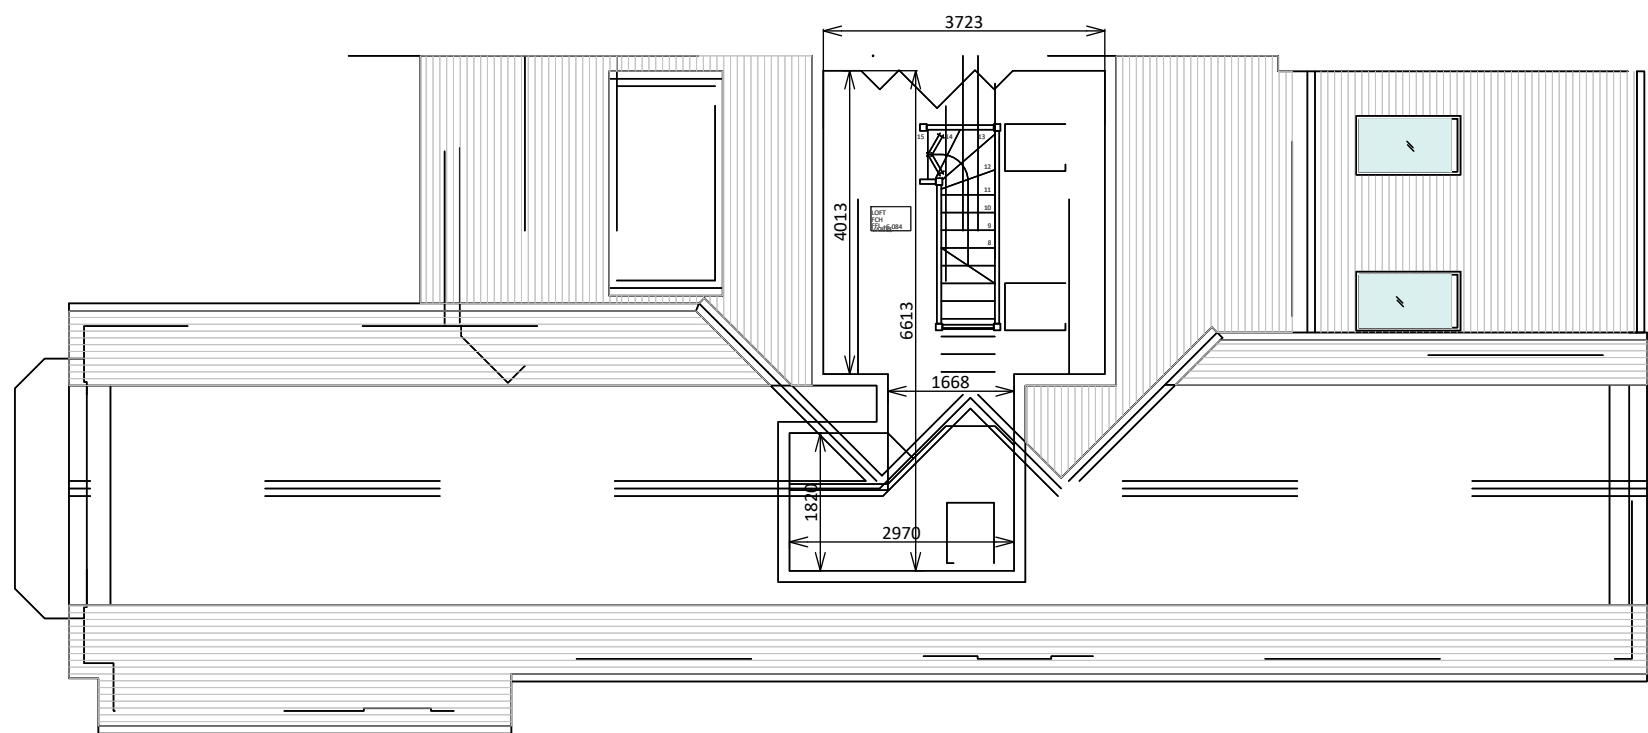

Existing Second
Floor Plan 1:100

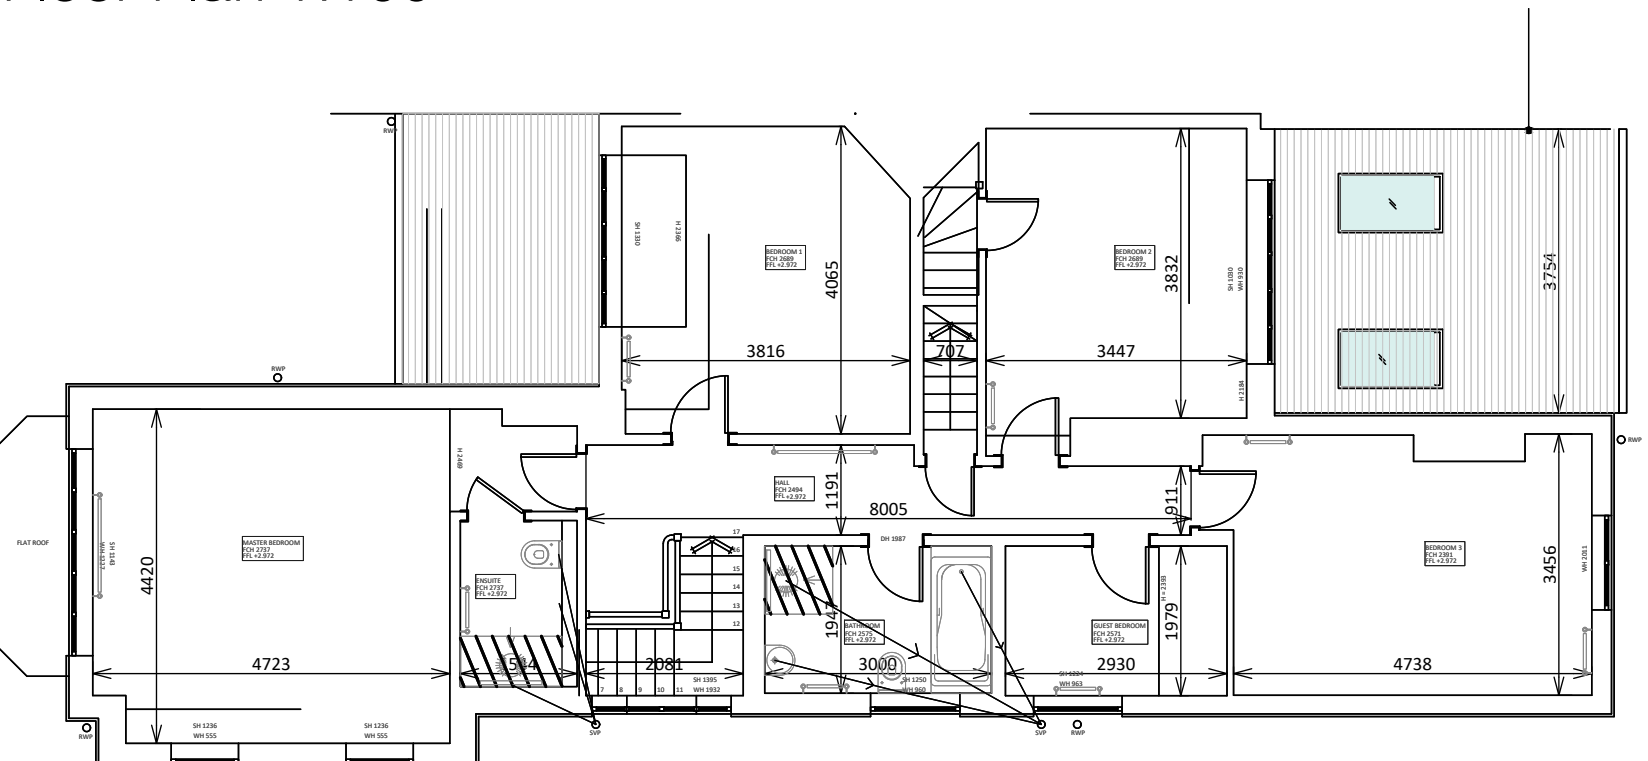


Existing First
Floor Plan 1:100

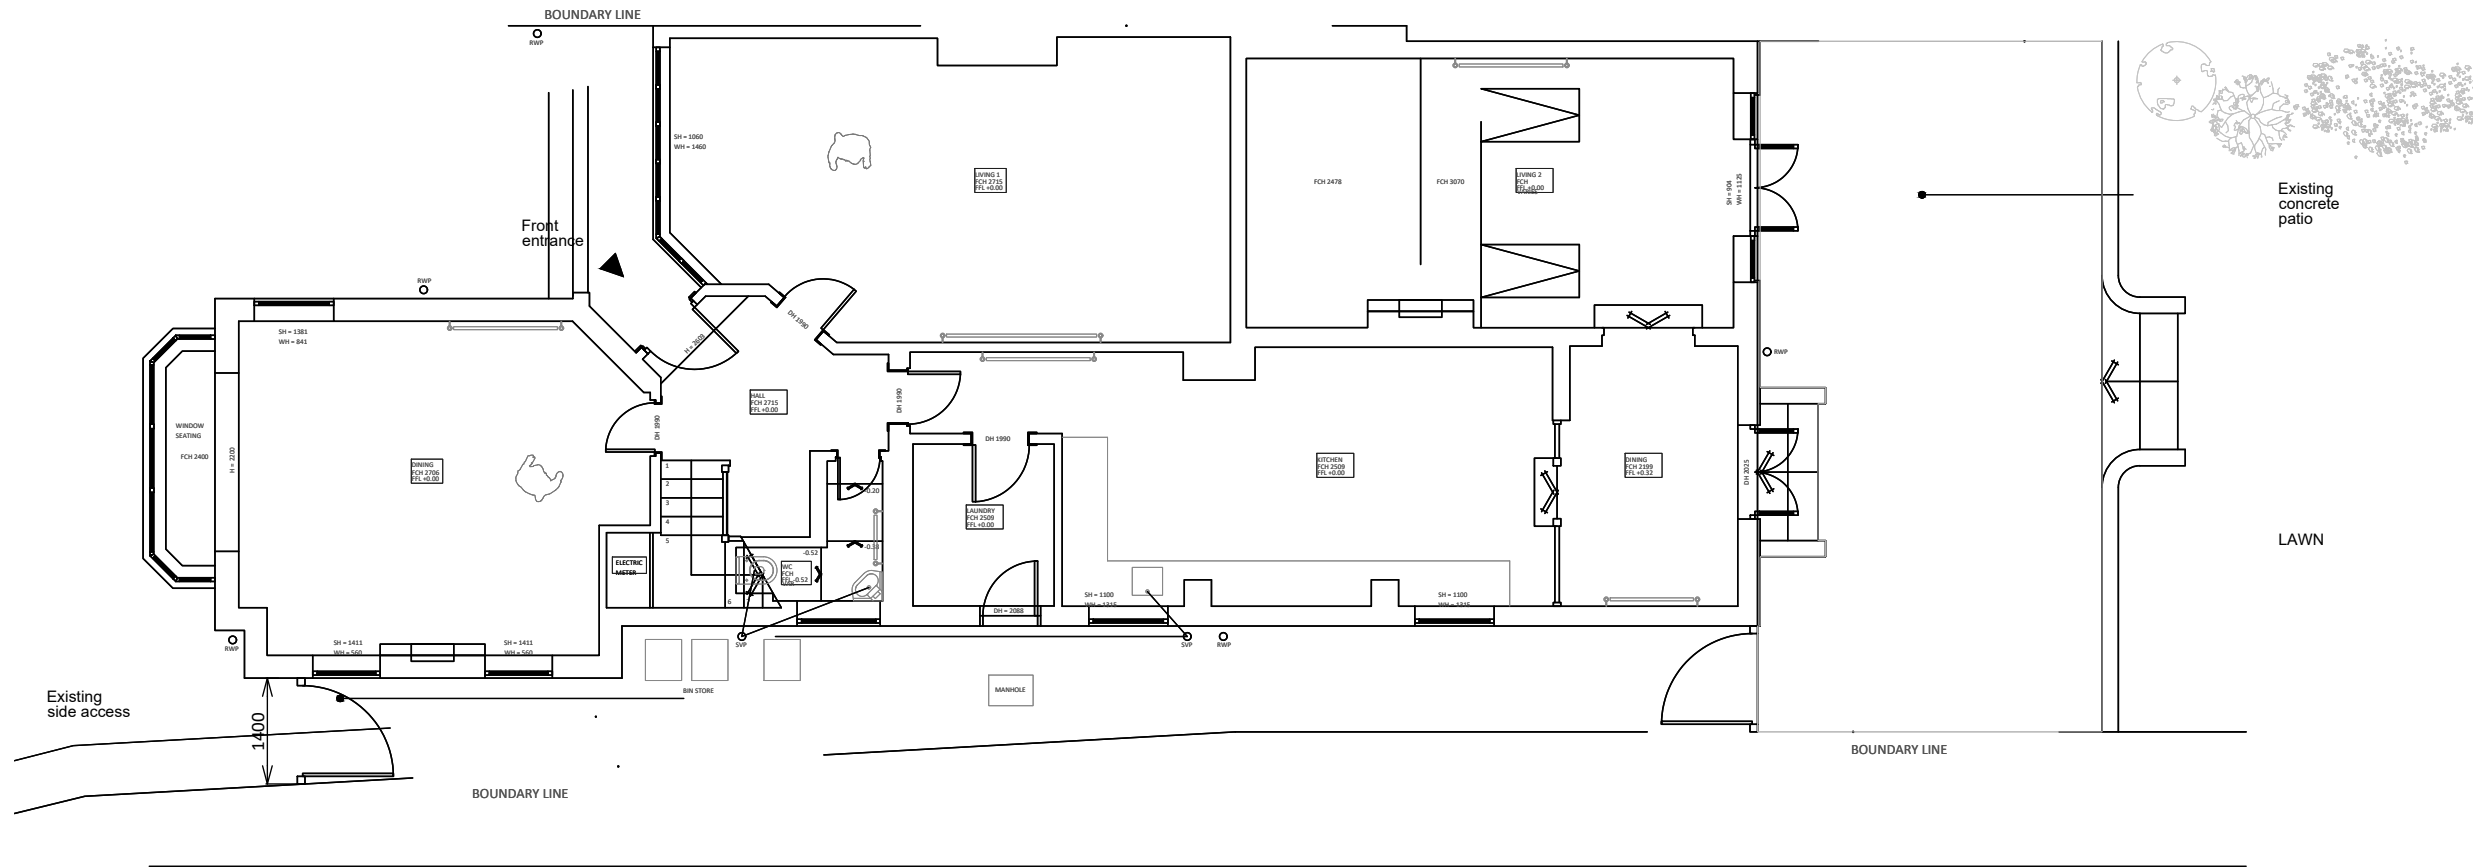

Existing Ground
Floor Plan 1:100




Existing Rear
Elevation 1:100

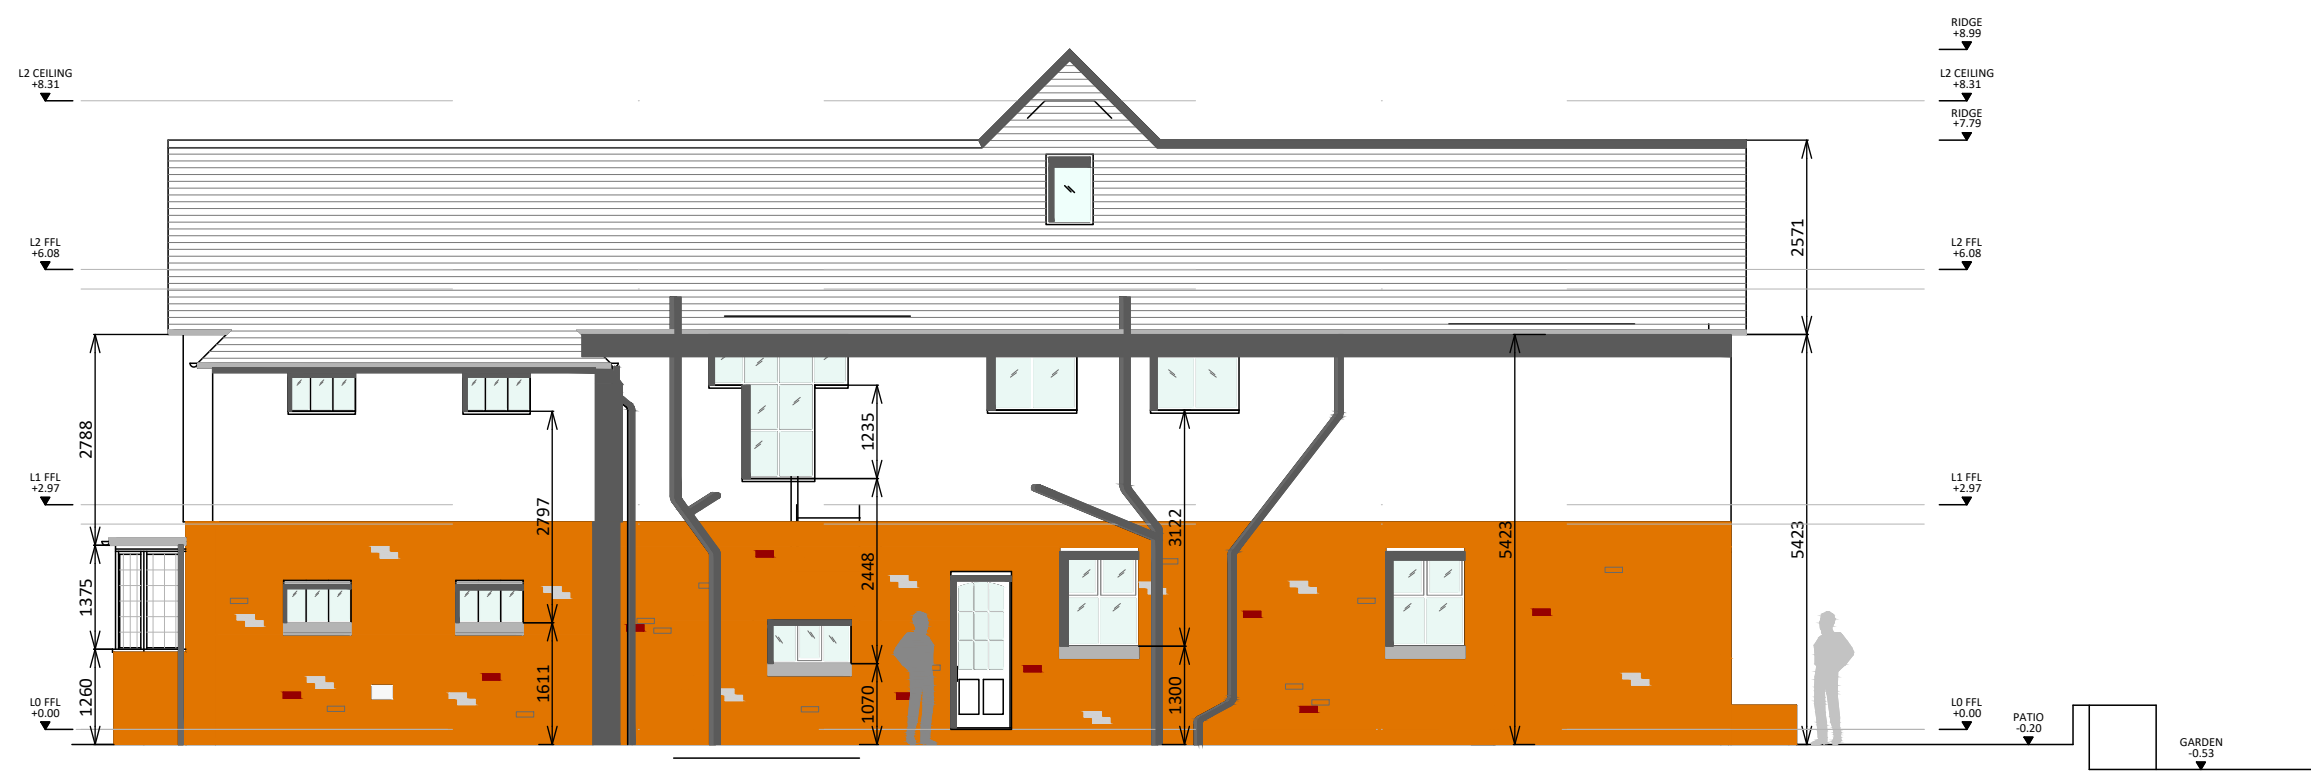

Existing Side
Elevation 1:100



Existing Typical
Section 1:100

 

Project	22 Elms Road, Didsbury, M20 6XD					Drawing	Existing Floor Plans and Elevations (by others)	
Client	Drwg No	Job Ref	Date Complete	Paper size	Drwg Scales	Status	REV.	
*****	101	01419	19.07.19	A1	1:100	Existing		
Drawn	by others	Checked	by others	T. 07980304919	E. simon@w-bd.co.uk	W. w-bd.co.uk		
WBD is a registered trading name of Wallis Building Designs. Limited Registered in England Company Number 08366080								

W-BD
separated by design