




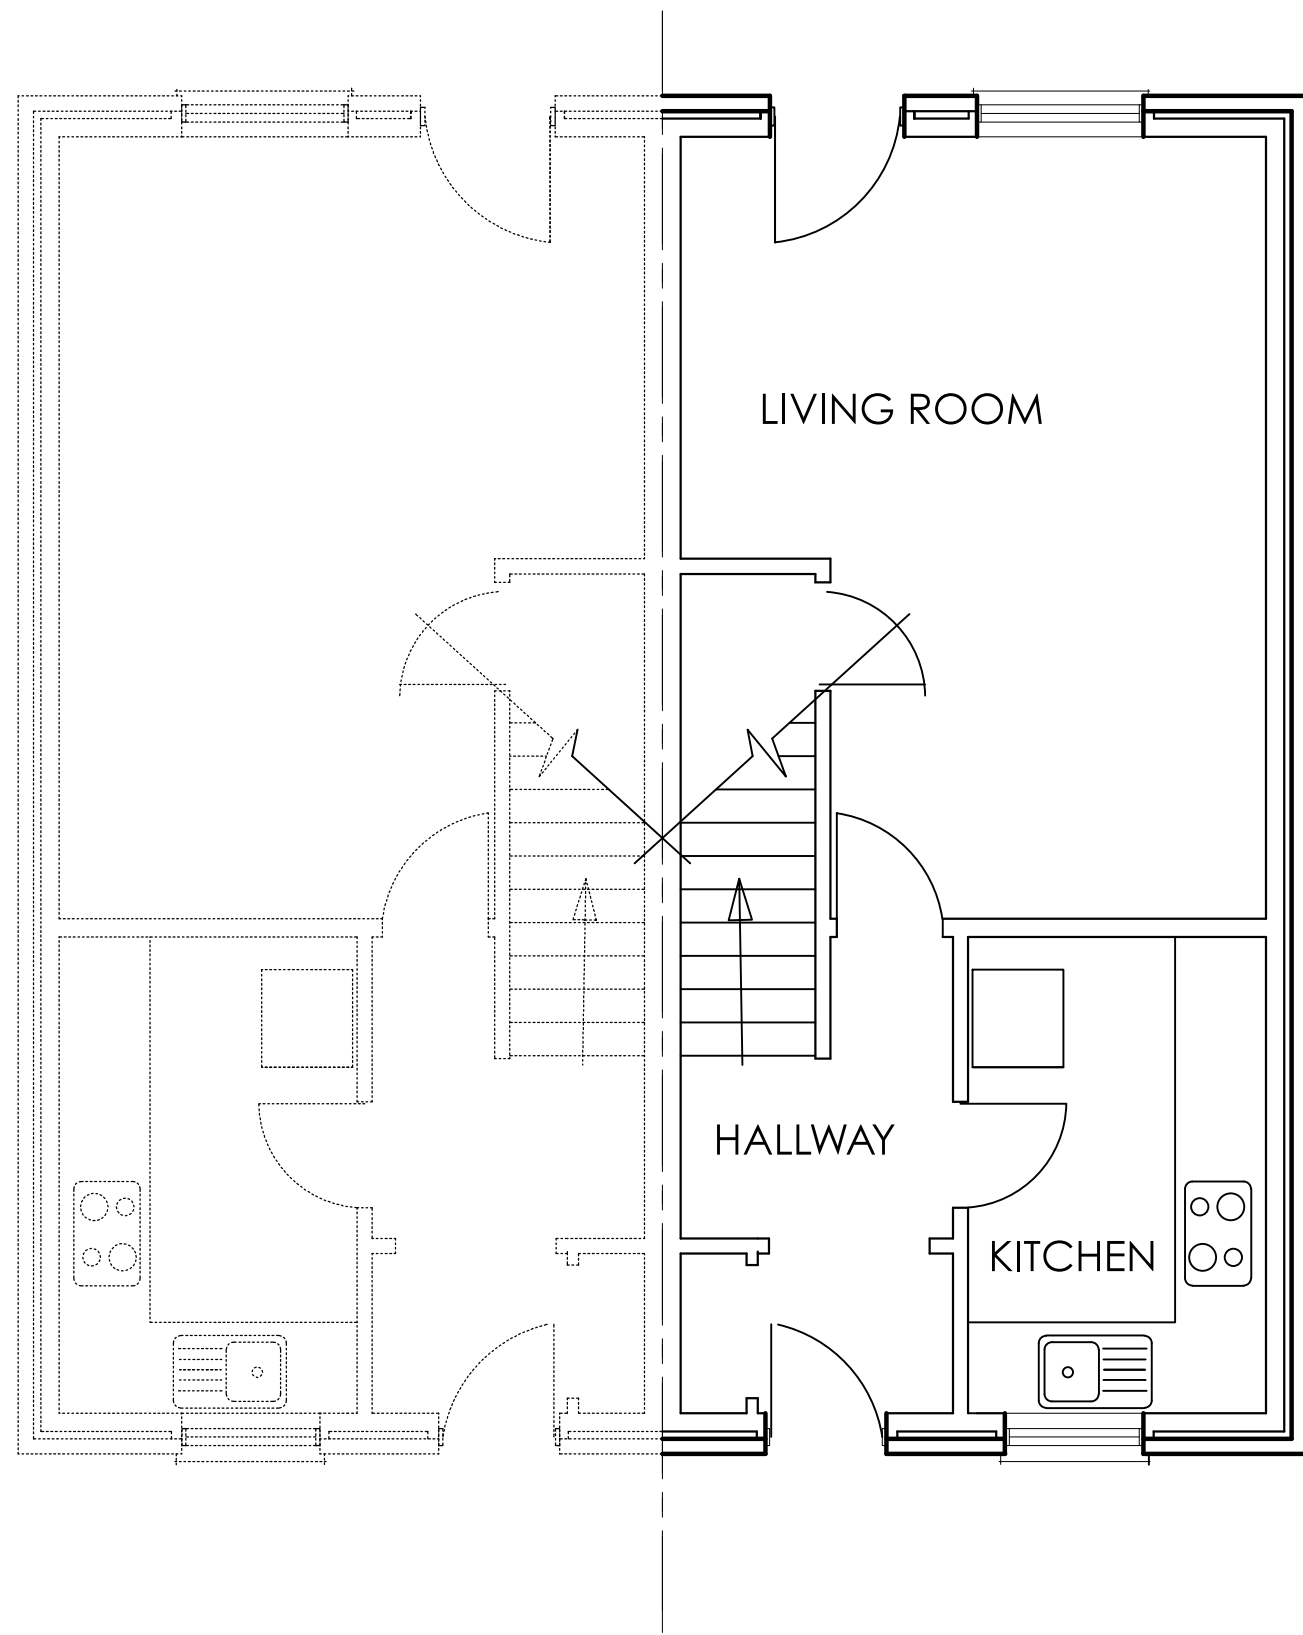


EXISTING GROUND FLOOR scale 1:50

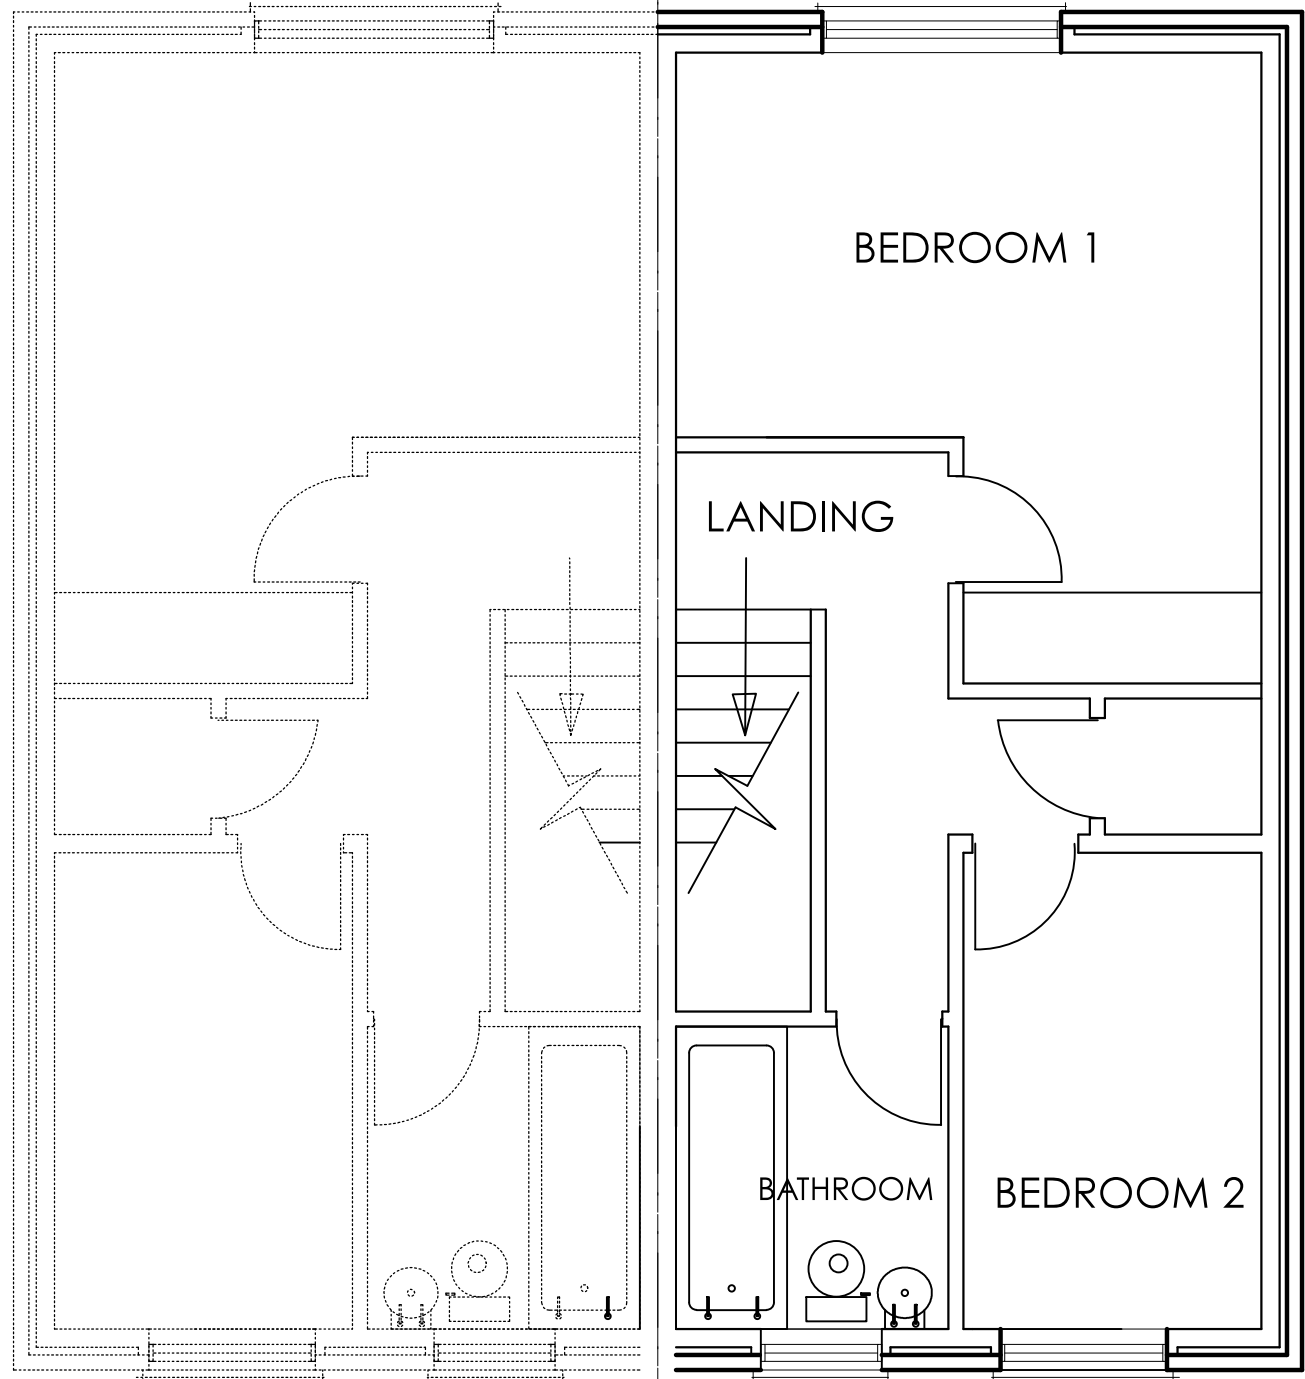

EXISTING FIRST FLOOR scale 1:50

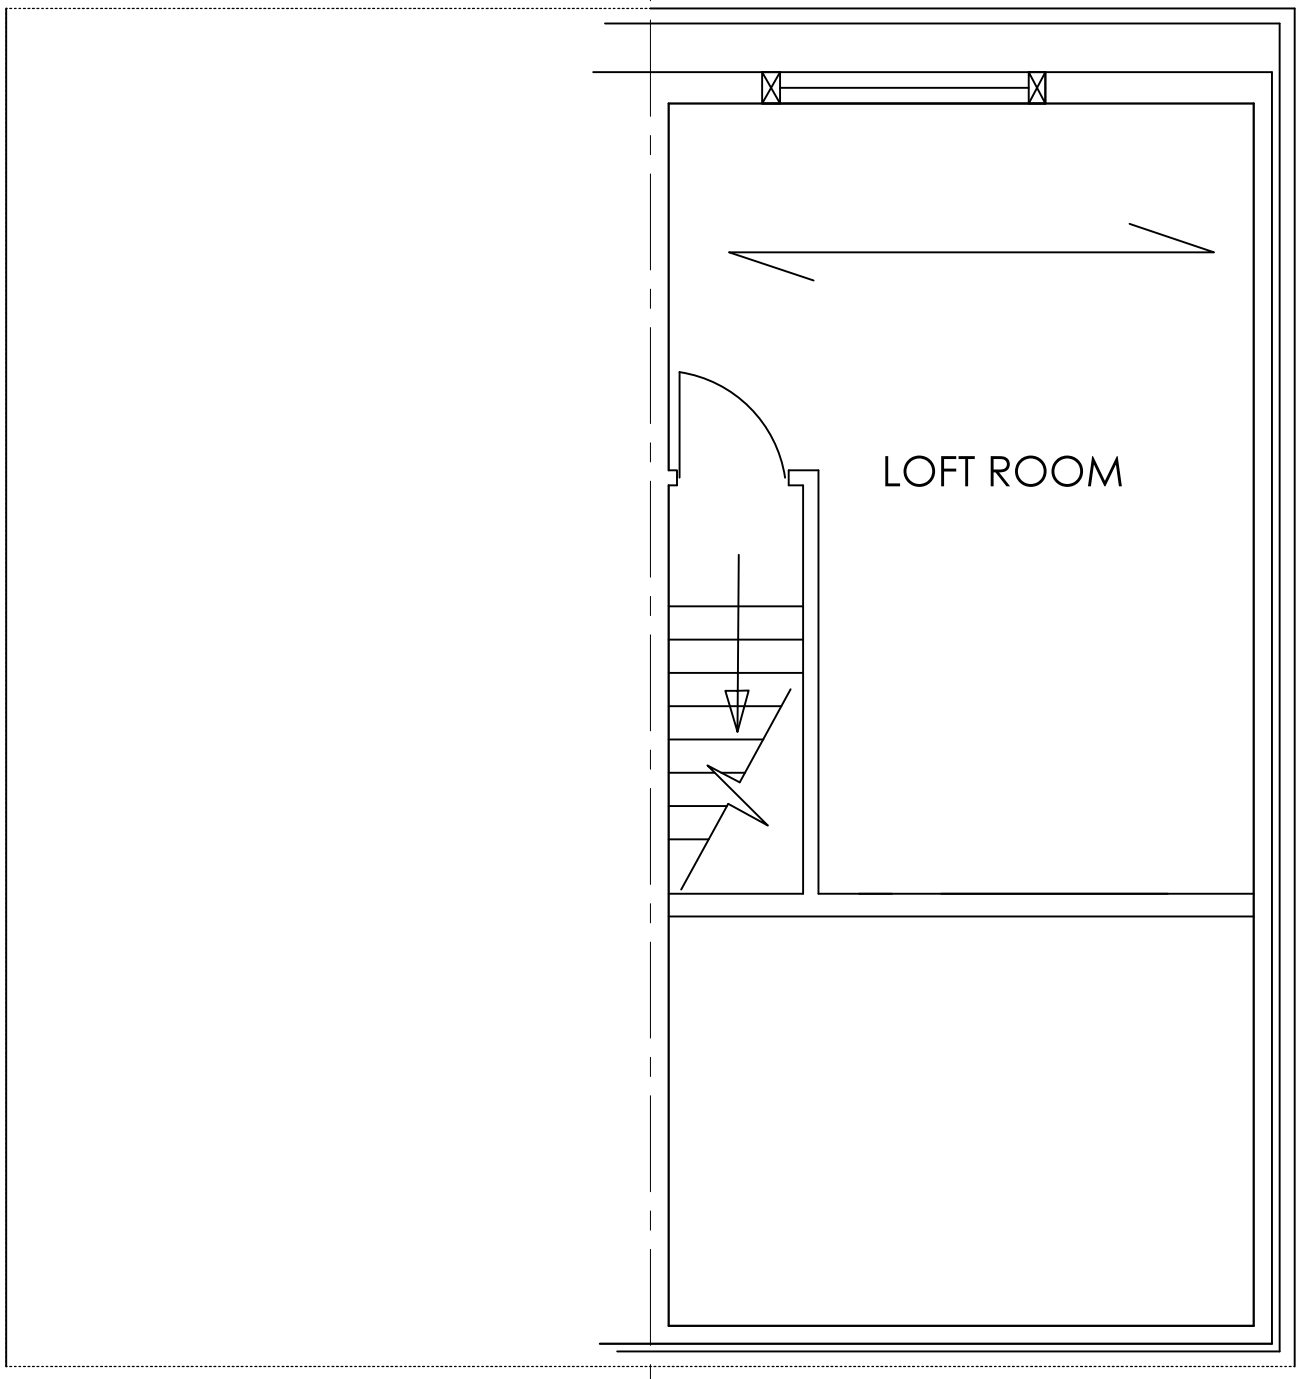

PROPOSED LOFT ROOM scale 1:50

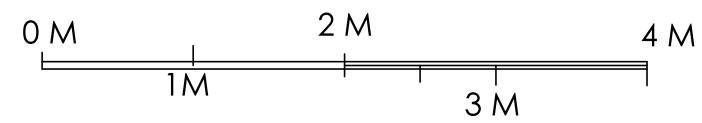

scale 1:50

revision

drawing status Planning



Lomas & Lomas
Architectural Technologist
&
Landscape design

8 Ashburne House,
100 Oxford Place,
Manchester,
M14 5SF.

07857 946532

project :

Ground floor first floor & Dormer
extension

drawing title:
Existing ground and first floor floor plan
with proposed loft floor plan

Client:
Chanje Kunda
7 Cecil Street
Manchester
M15 6GD

drawing No 003p

date :15 Feb 2021
scale : 1:50 @ A1
drawn : ML