




Existing North / Crescent Road Elevation

Existing West / Bury Old Road Elevation

Existing Section A-A

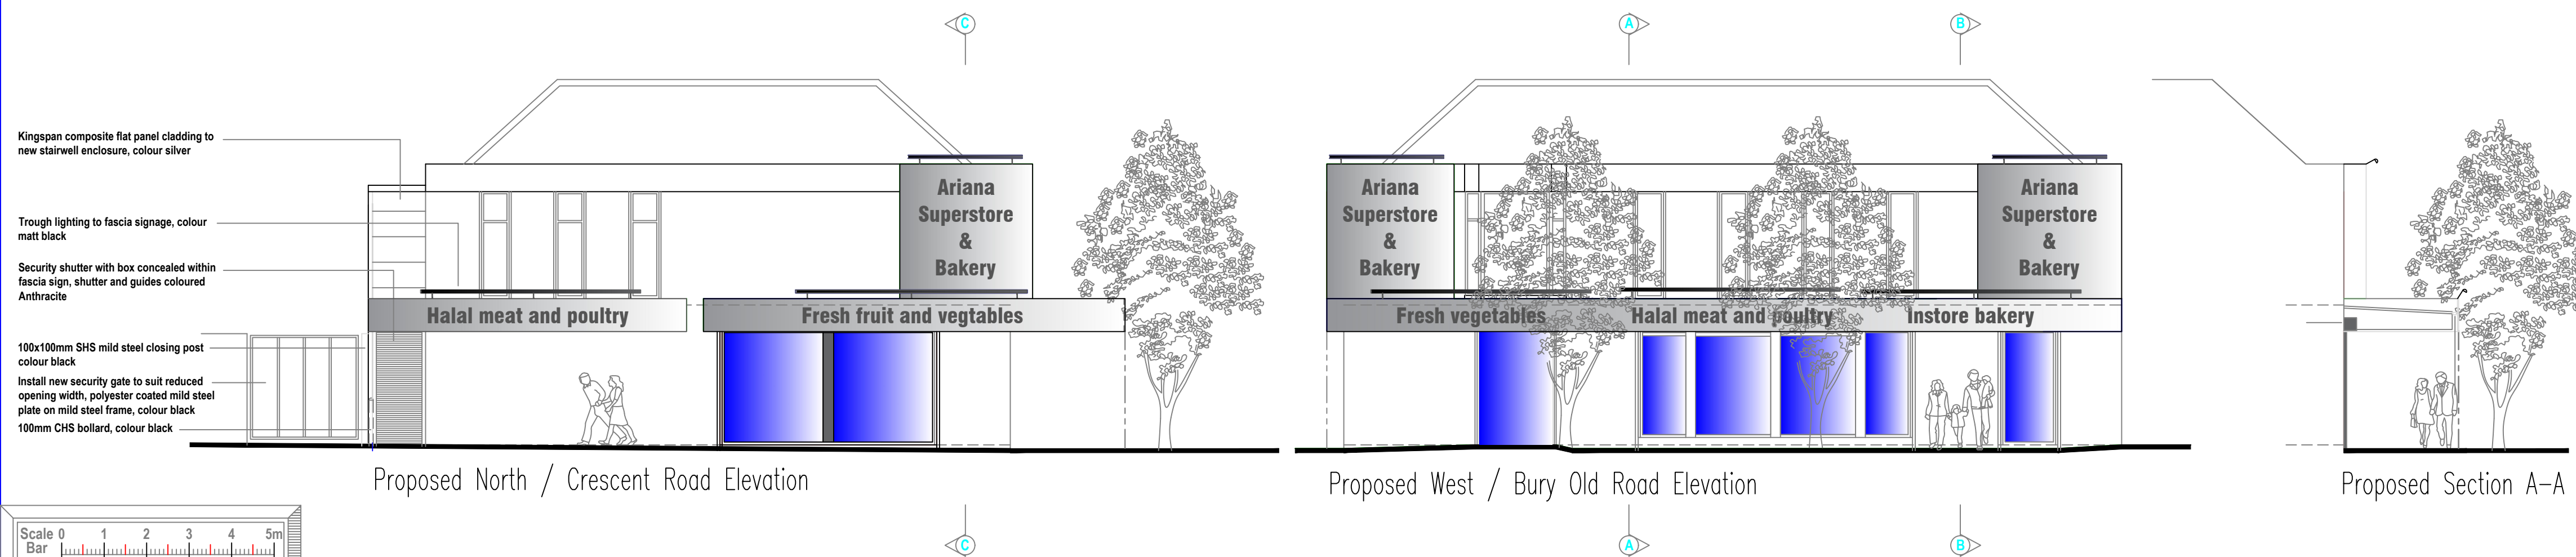

Proposed North / Crescent Road Elevation

Proposed West / Bury Old Road Elevation

Proposed Section A-A

LED trough lighting to externally illuminate signage, colour matt black



Front and return elevations of Sign 5 faced with aluminium sheet, colour matt white

LED trough lighting to externally illuminate signage, colour matt black


Security shutters concealed by fascia Sign 2, shutter and guides colour Anthracite

Proposed Section C-C


Scale 0 1 2 3 4 5m
Bar

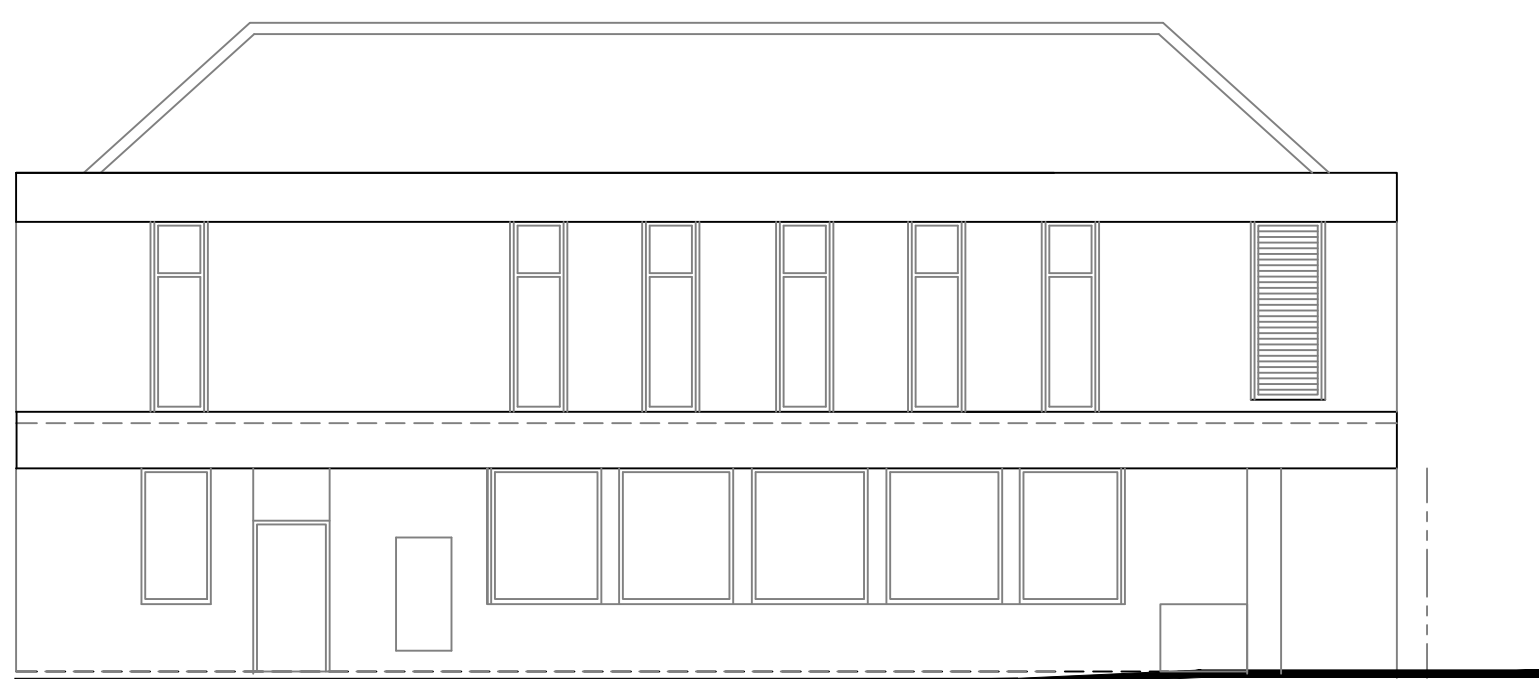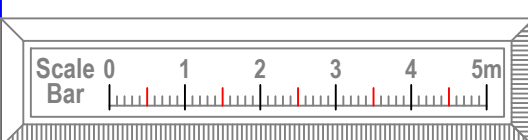


Existing East Elevation

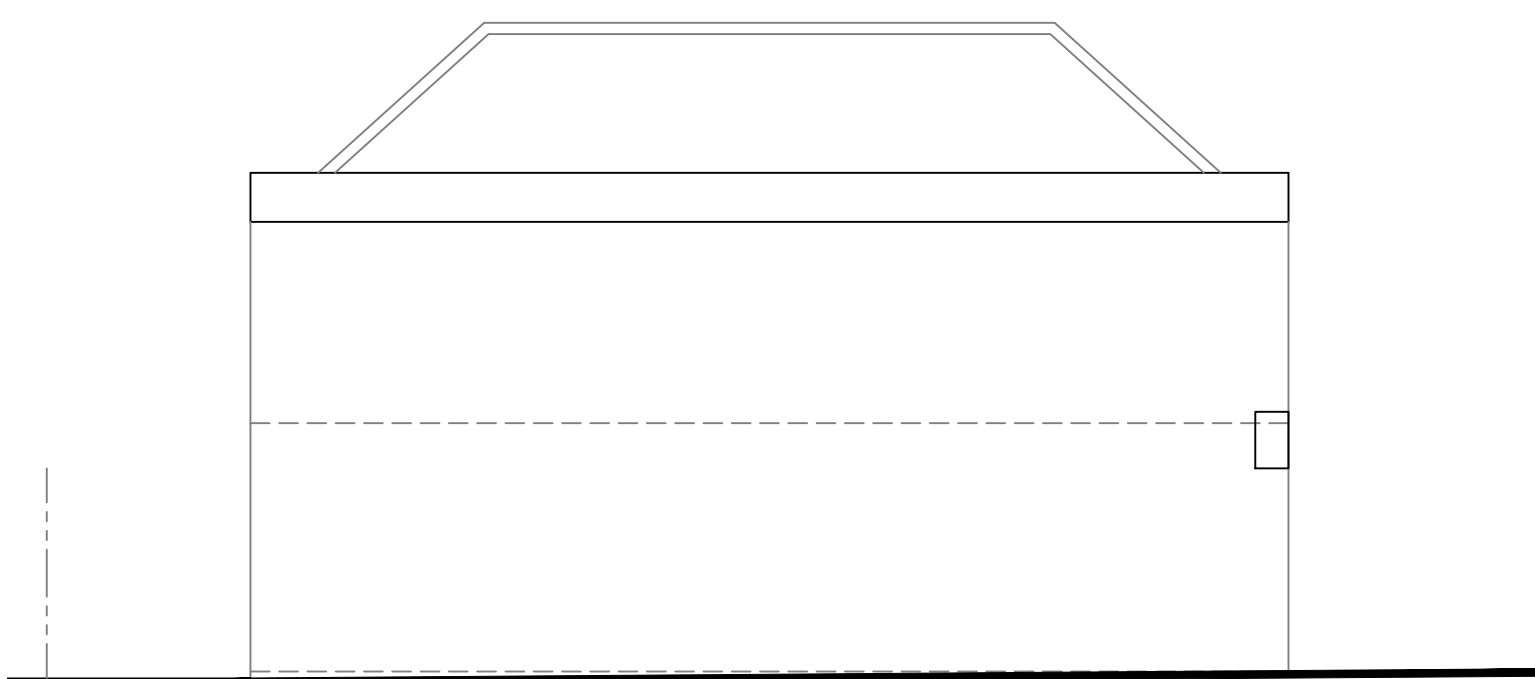

Existing South Elevation

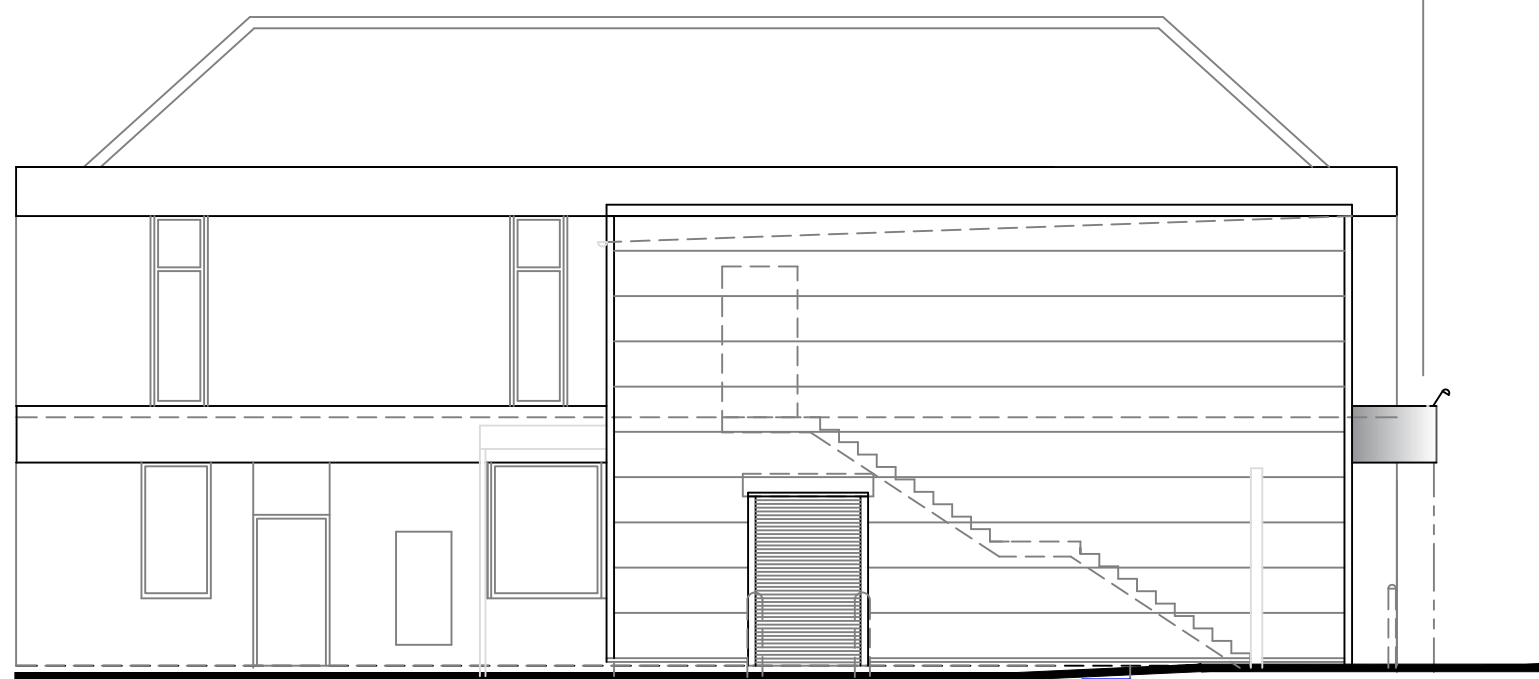


Proposed East Elevation

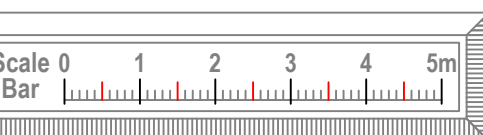


Fascia signage, Sign 1, aluminium sheet, colour matt white. Fascia signage returns back to North East corner of proposed stairwell enclosure

Fascia signage, Sign 5, secured to face of cantilevered canopy to conceal canopy structure, aluminium sheet, colour matt white. Fascia signage returns back to building face

Sign 6, aluminium sheet, colour matt white. Signage returns back to building face

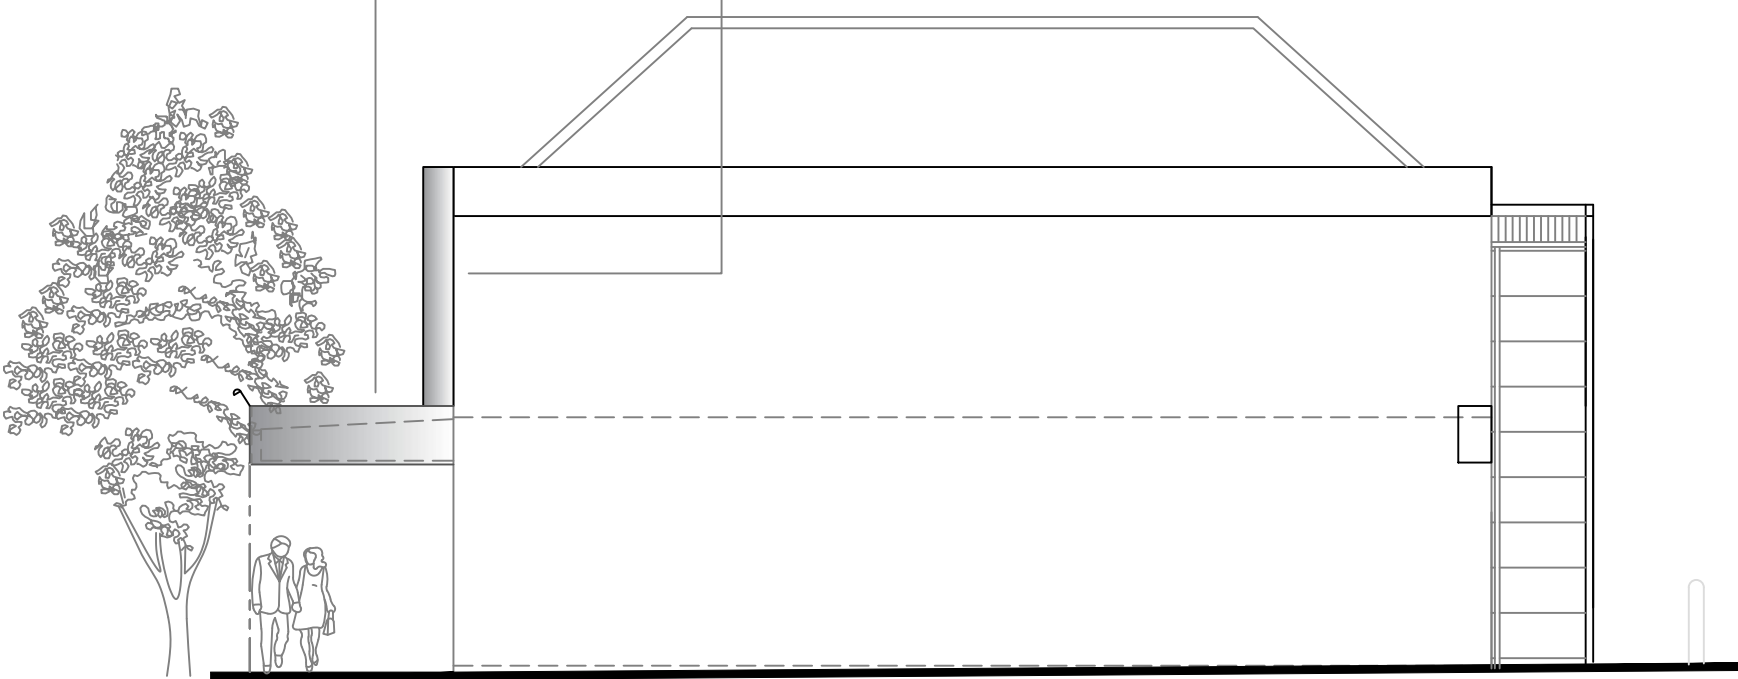

Proposed South Elevation

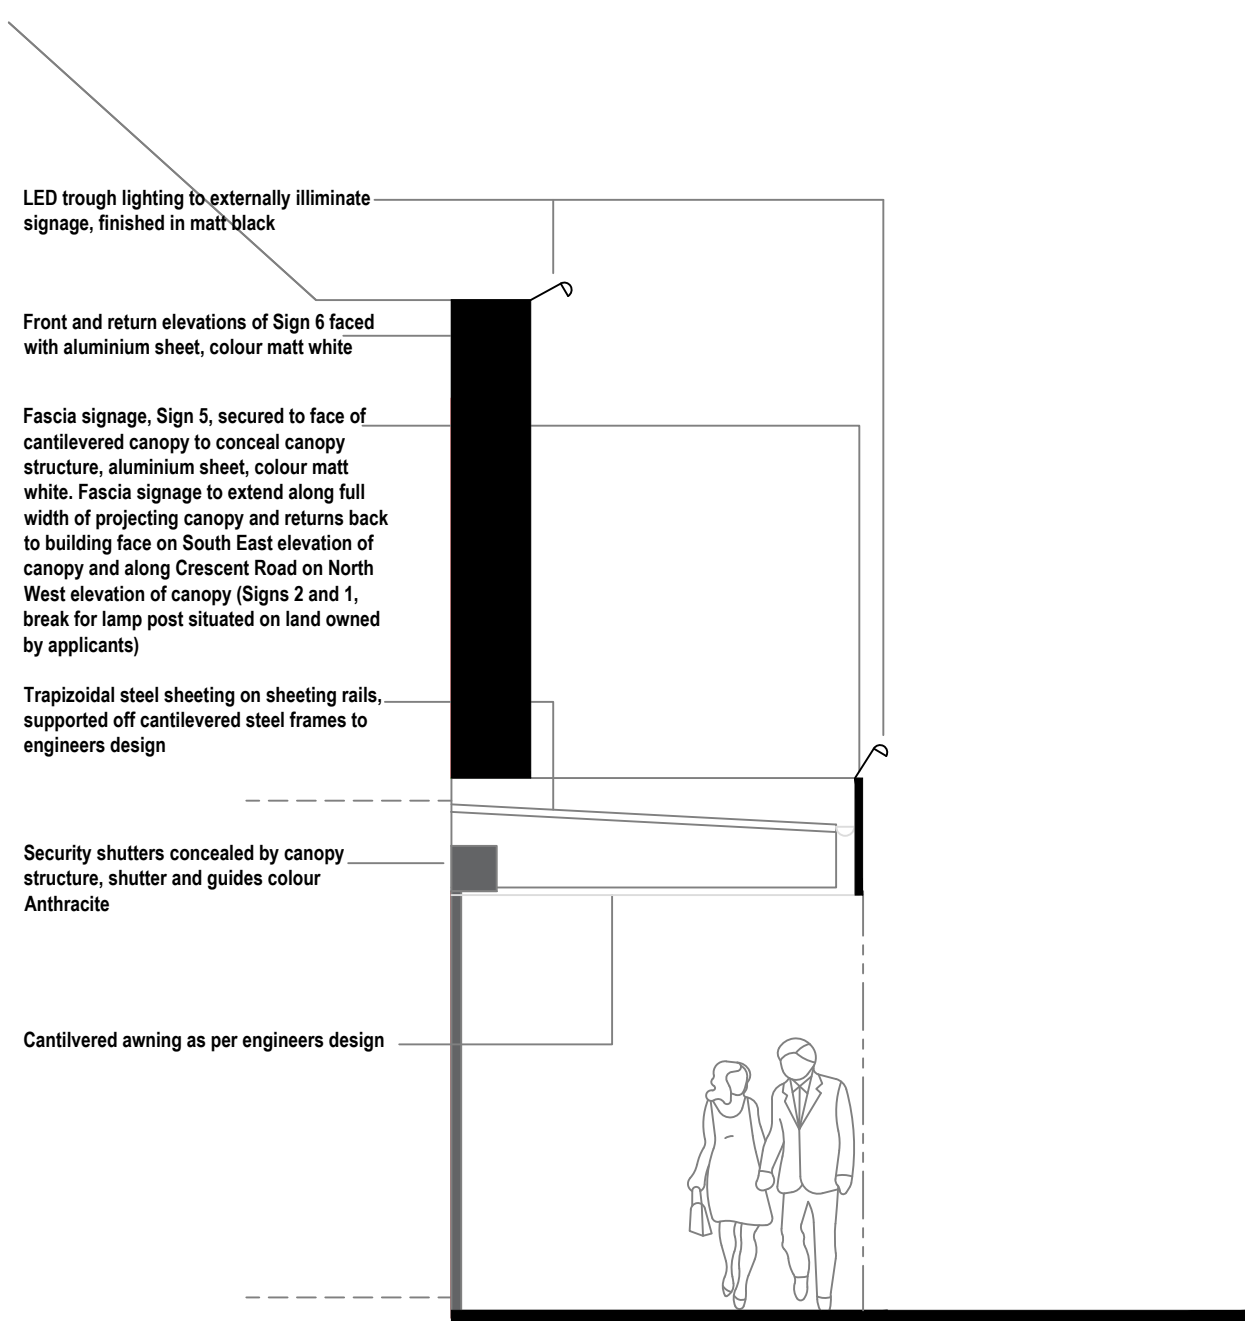

Proposed Section B-B

LED trough lighting to externally illuminate signage, finished in matt black

Front and return elevations of Sign 6 faced with aluminium sheet, colour matt white


Fascia signage, Sign 5, secured to face of cantilevered canopy to conceal canopy structure, aluminium sheet, colour matt white. Fascia signage to extend along full width of projecting canopy and returns back to building face on South East elevation of canopy and along Crescent Road on North West elevation of canopy (Signs 2 and 1, break for lamp post situated on land owned by applicants)

Trapzoidal steel sheeting on sheeting rails, supported off cantilevered steel frames to engineers design

Security shutters concealed by canopy structure, shutter and guides colour Anthracite

Cantilevered awning as per engineers design

Scale 0 1 2 3 4 5m
Bar

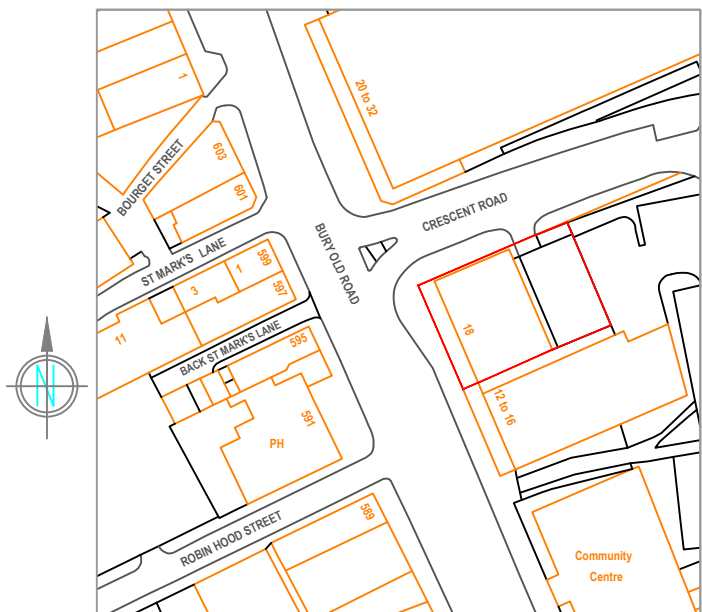

Block Plan– Scale 1:1250

C	Amended for Planning Validation	Feb 20	DAP
Rev.	Mod. Notes	Date	By

Client
Manzil Investments Ltd

Location
18 Bury Old Road
Cheetham Hill M8 9JN

Job Title
Proposed Alterations

Drawing Title
Existing and Proposed Elevations
Block Plan

Scale 1:100, 1:1250 Sheet A1
Date Sept 20 Drawn by DAP

Dwg. No.
18/20-05 Rev.
C