


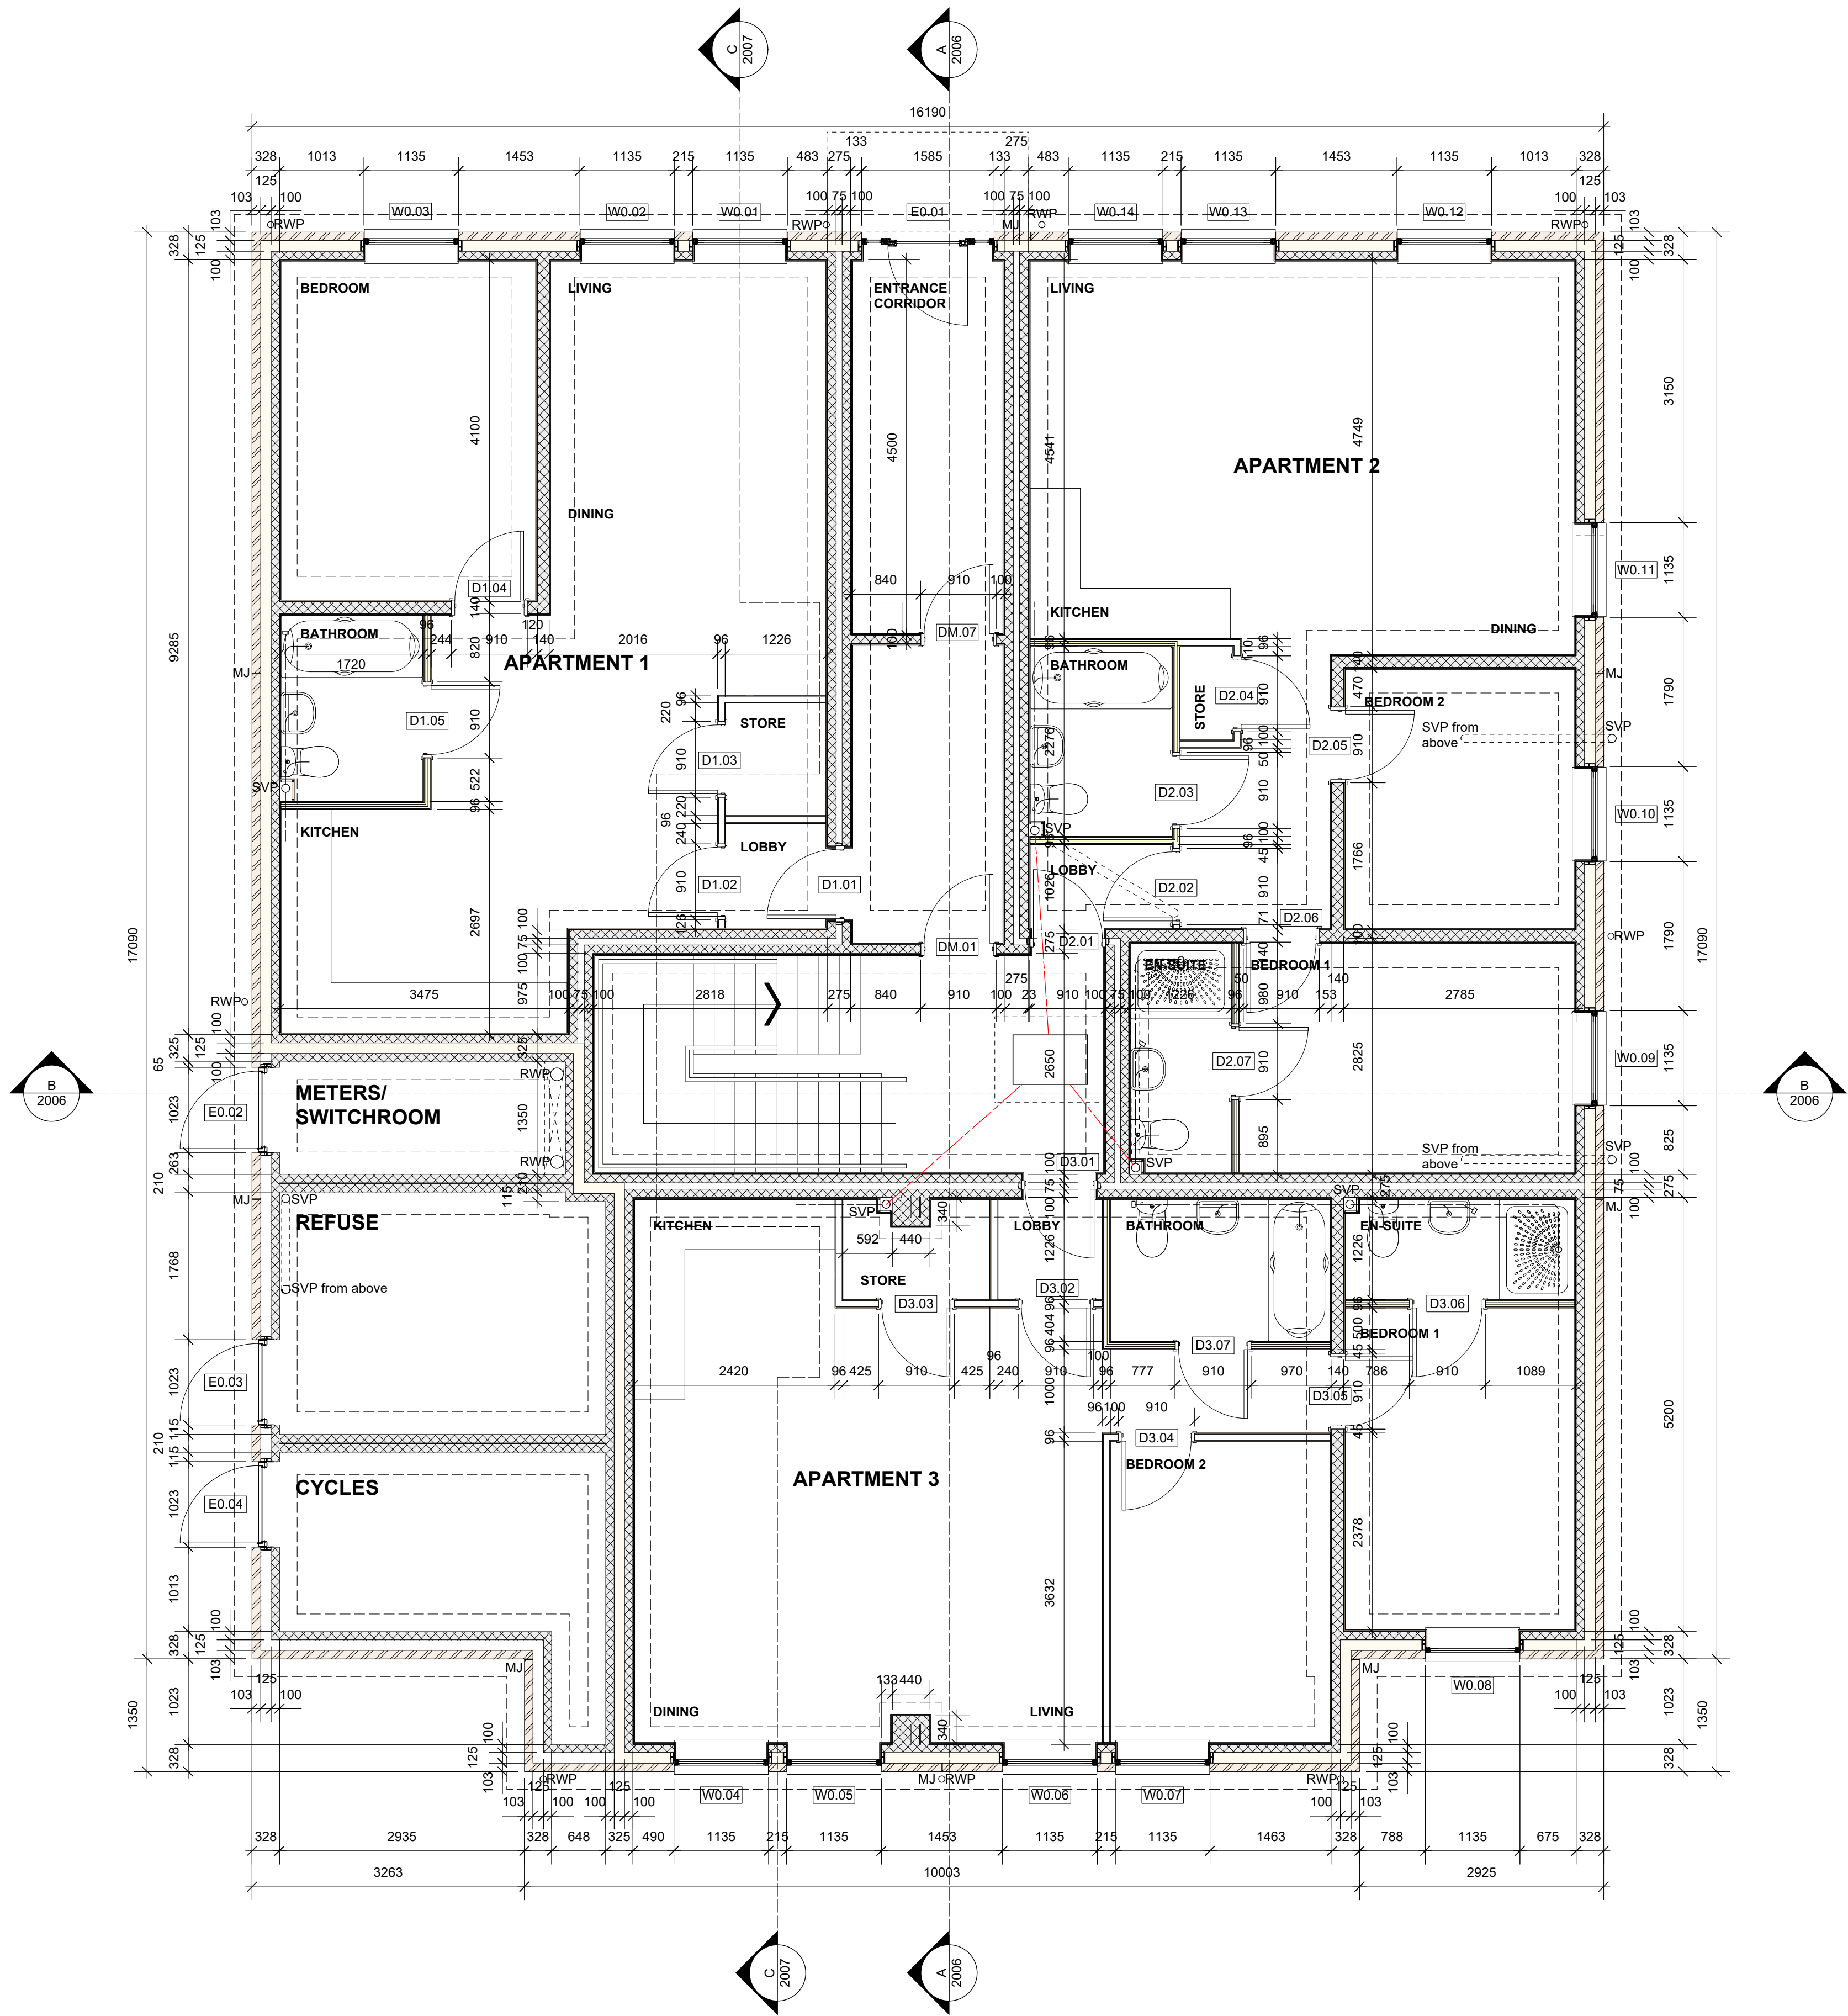

REV DATE NOTES CHK

TENDER

Client

SEVA PATIDAR LTD.

Project

PROPOSED RESIDENTIAL DEVELOPMENT
SALE ROAD, NORTHERN MOOR

Drawing Title

GROUND FLOOR PLAN

Drawn	Checked	Paper Size	Scale	Date
PR	RE	A1	1:50 @ A1	12.11.20

Project No.	Drawing No.	Revision
20025	2001	T-00

CORSTORPHINE
+WRIGHT

ARCHITECTS

Warwick
London
Birmingham
Manchester
Leeds
Darlington
Glasgow
Canterbury
Dublin