




Front Elevation
Scale: 1:100




Side Elevation
Scale: 1:100



Rear Elevation
Scale: 1:100

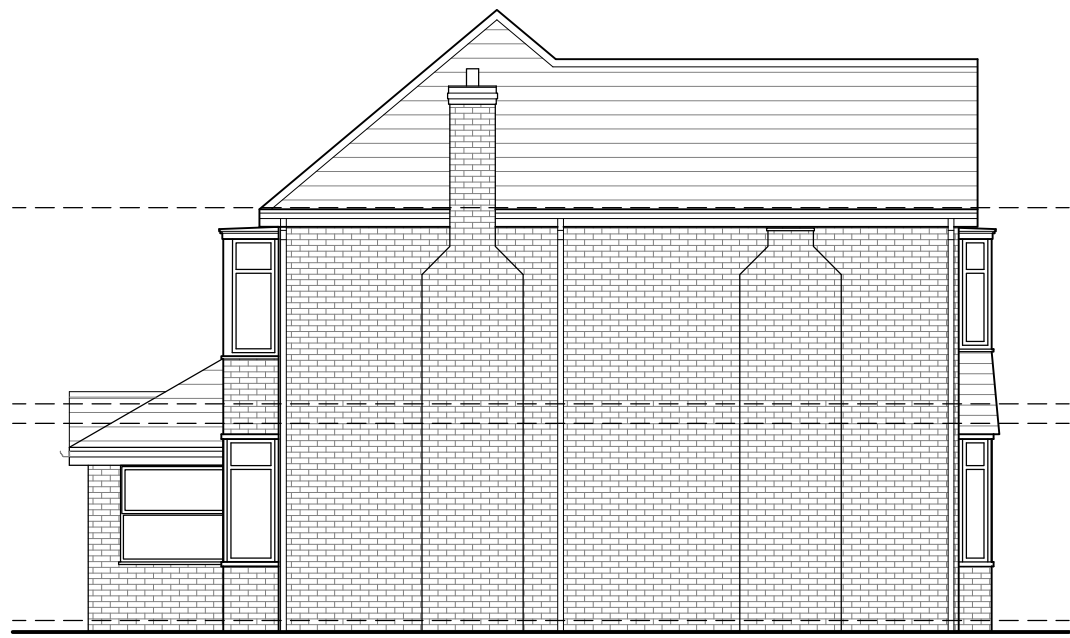

Side Elevation
Scale: 1:100

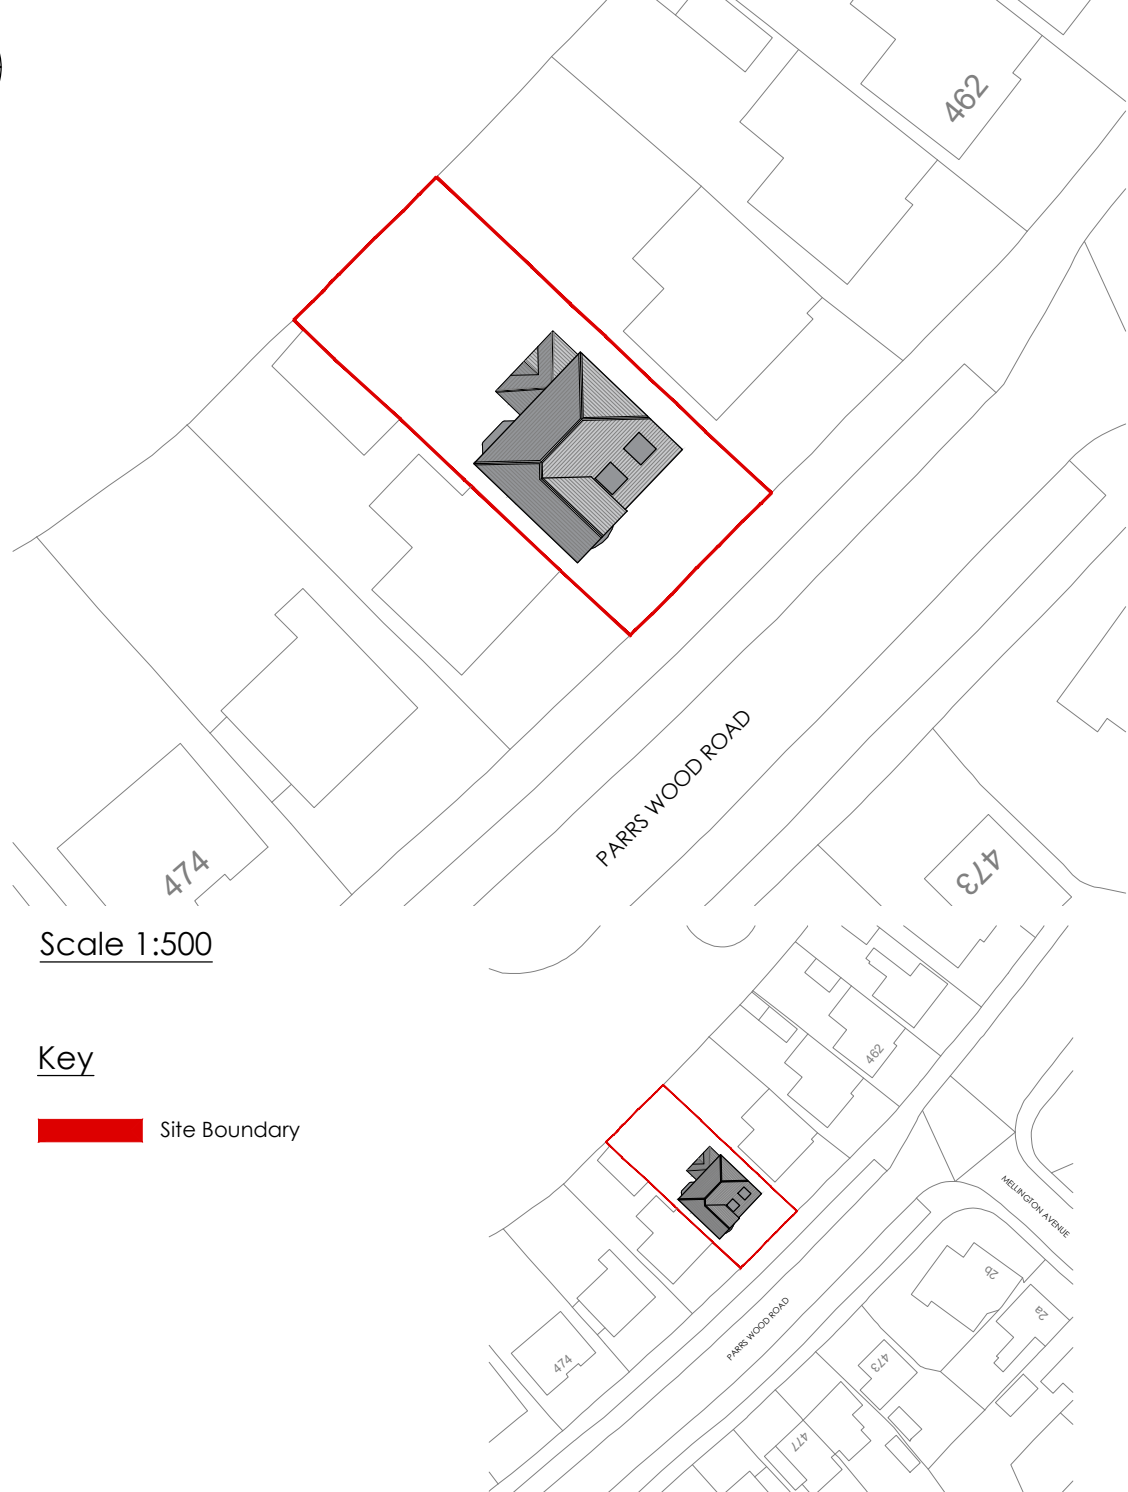


Scale 1:500


Key
Site Boundary

Scale 1:1250


Key
Site Boundary

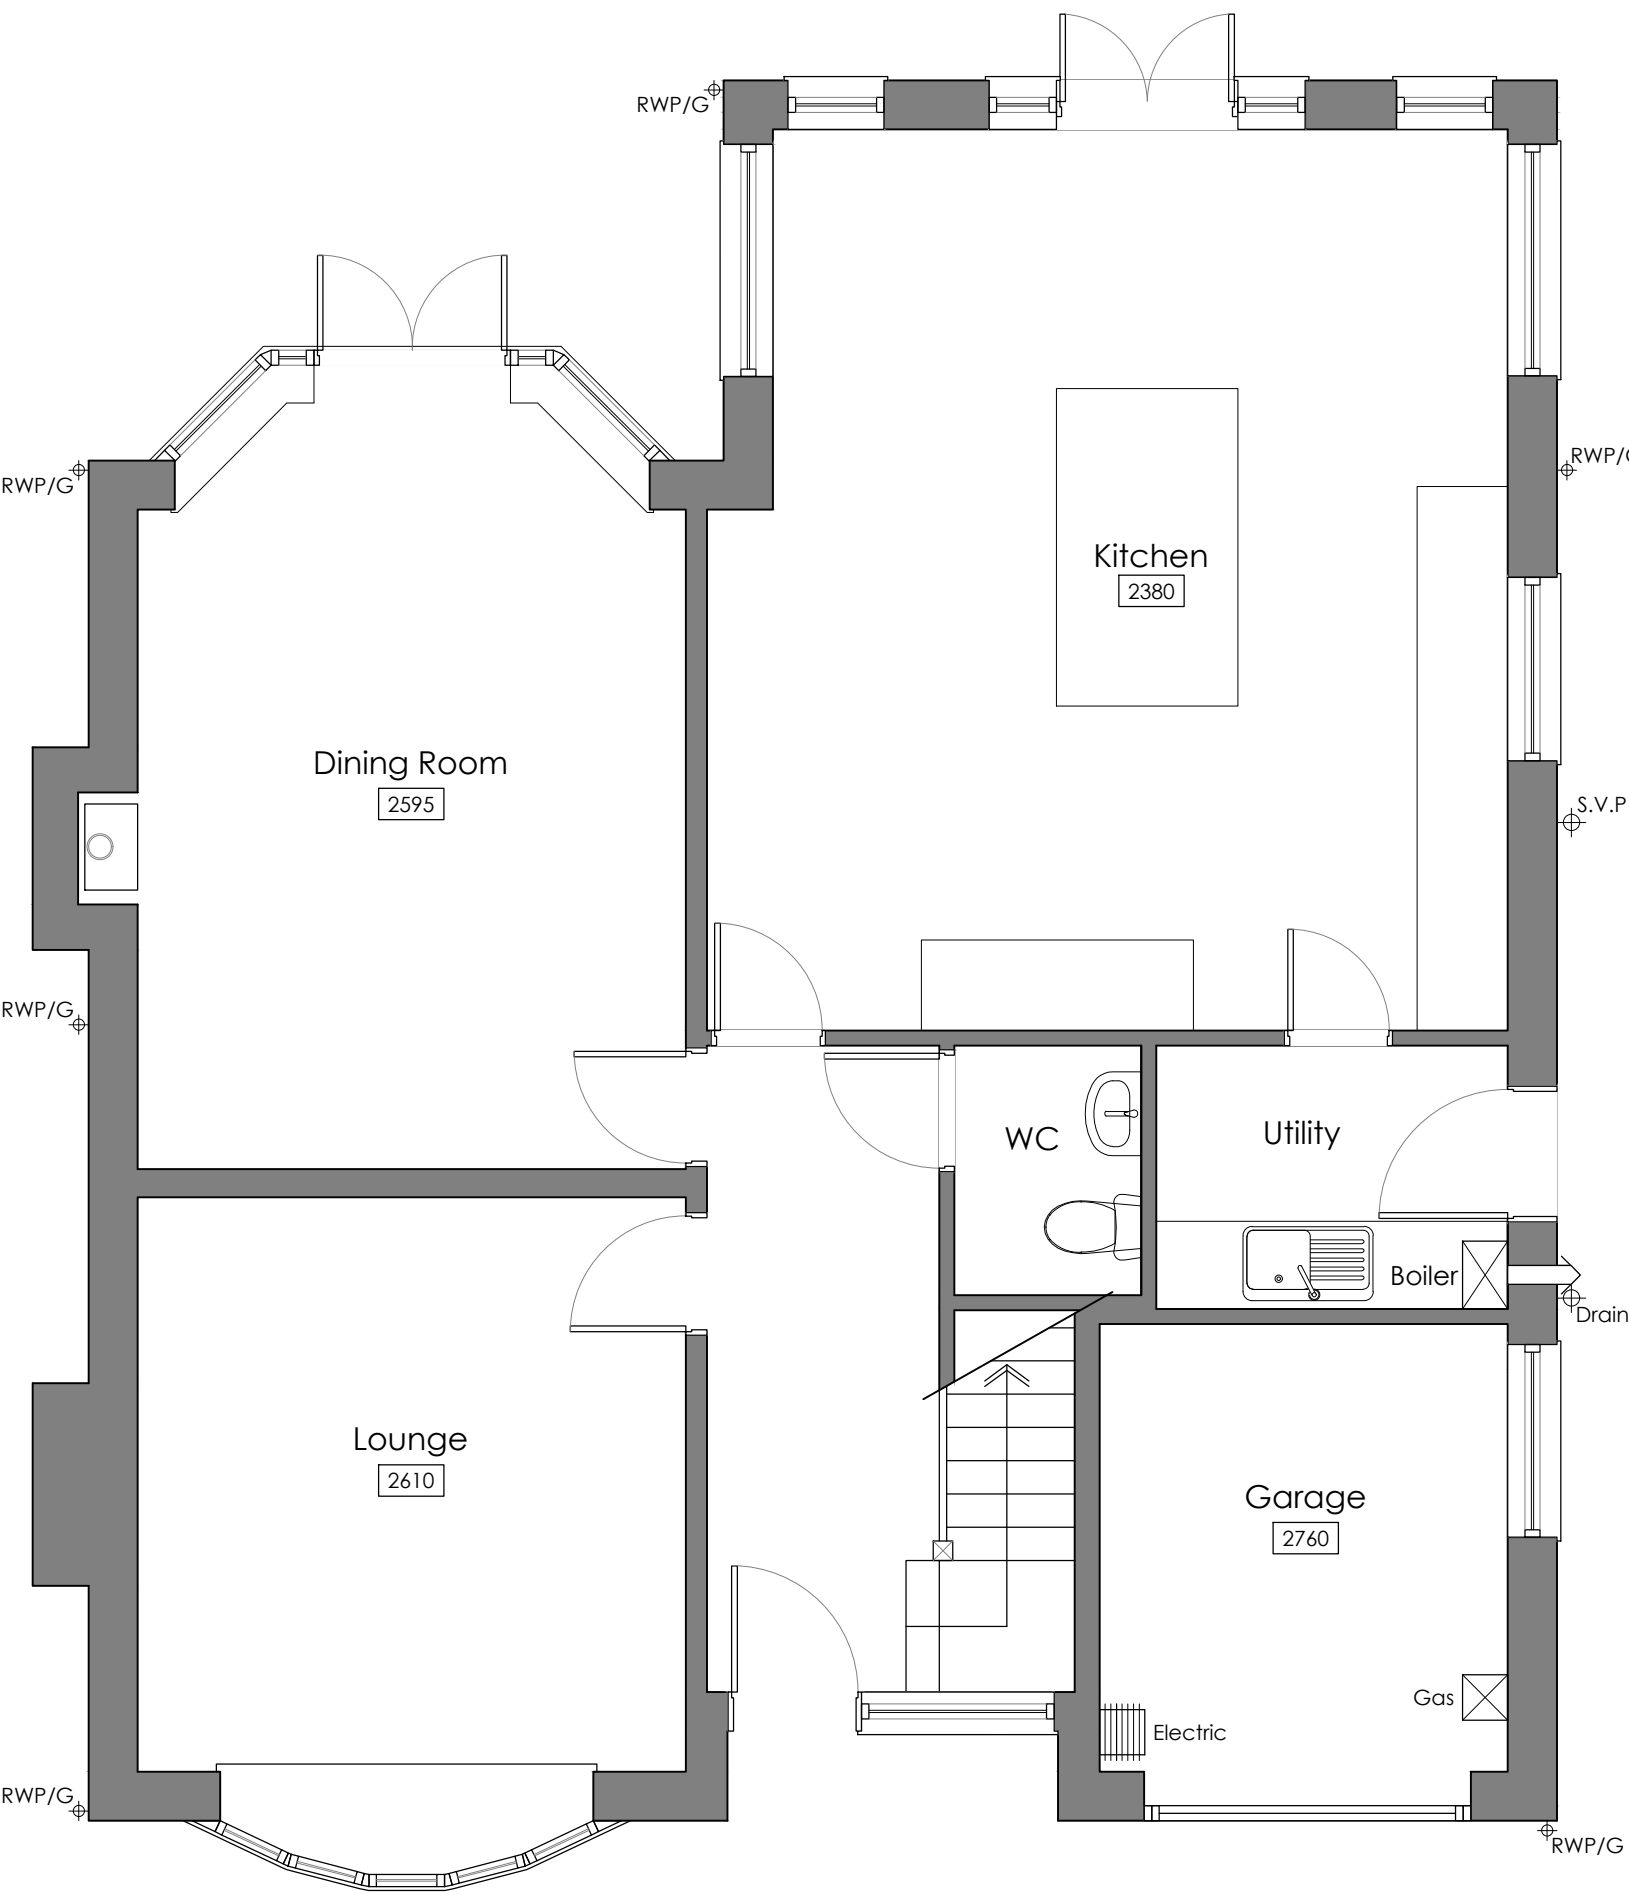


Ground Floor Plan
Scale: 1:50

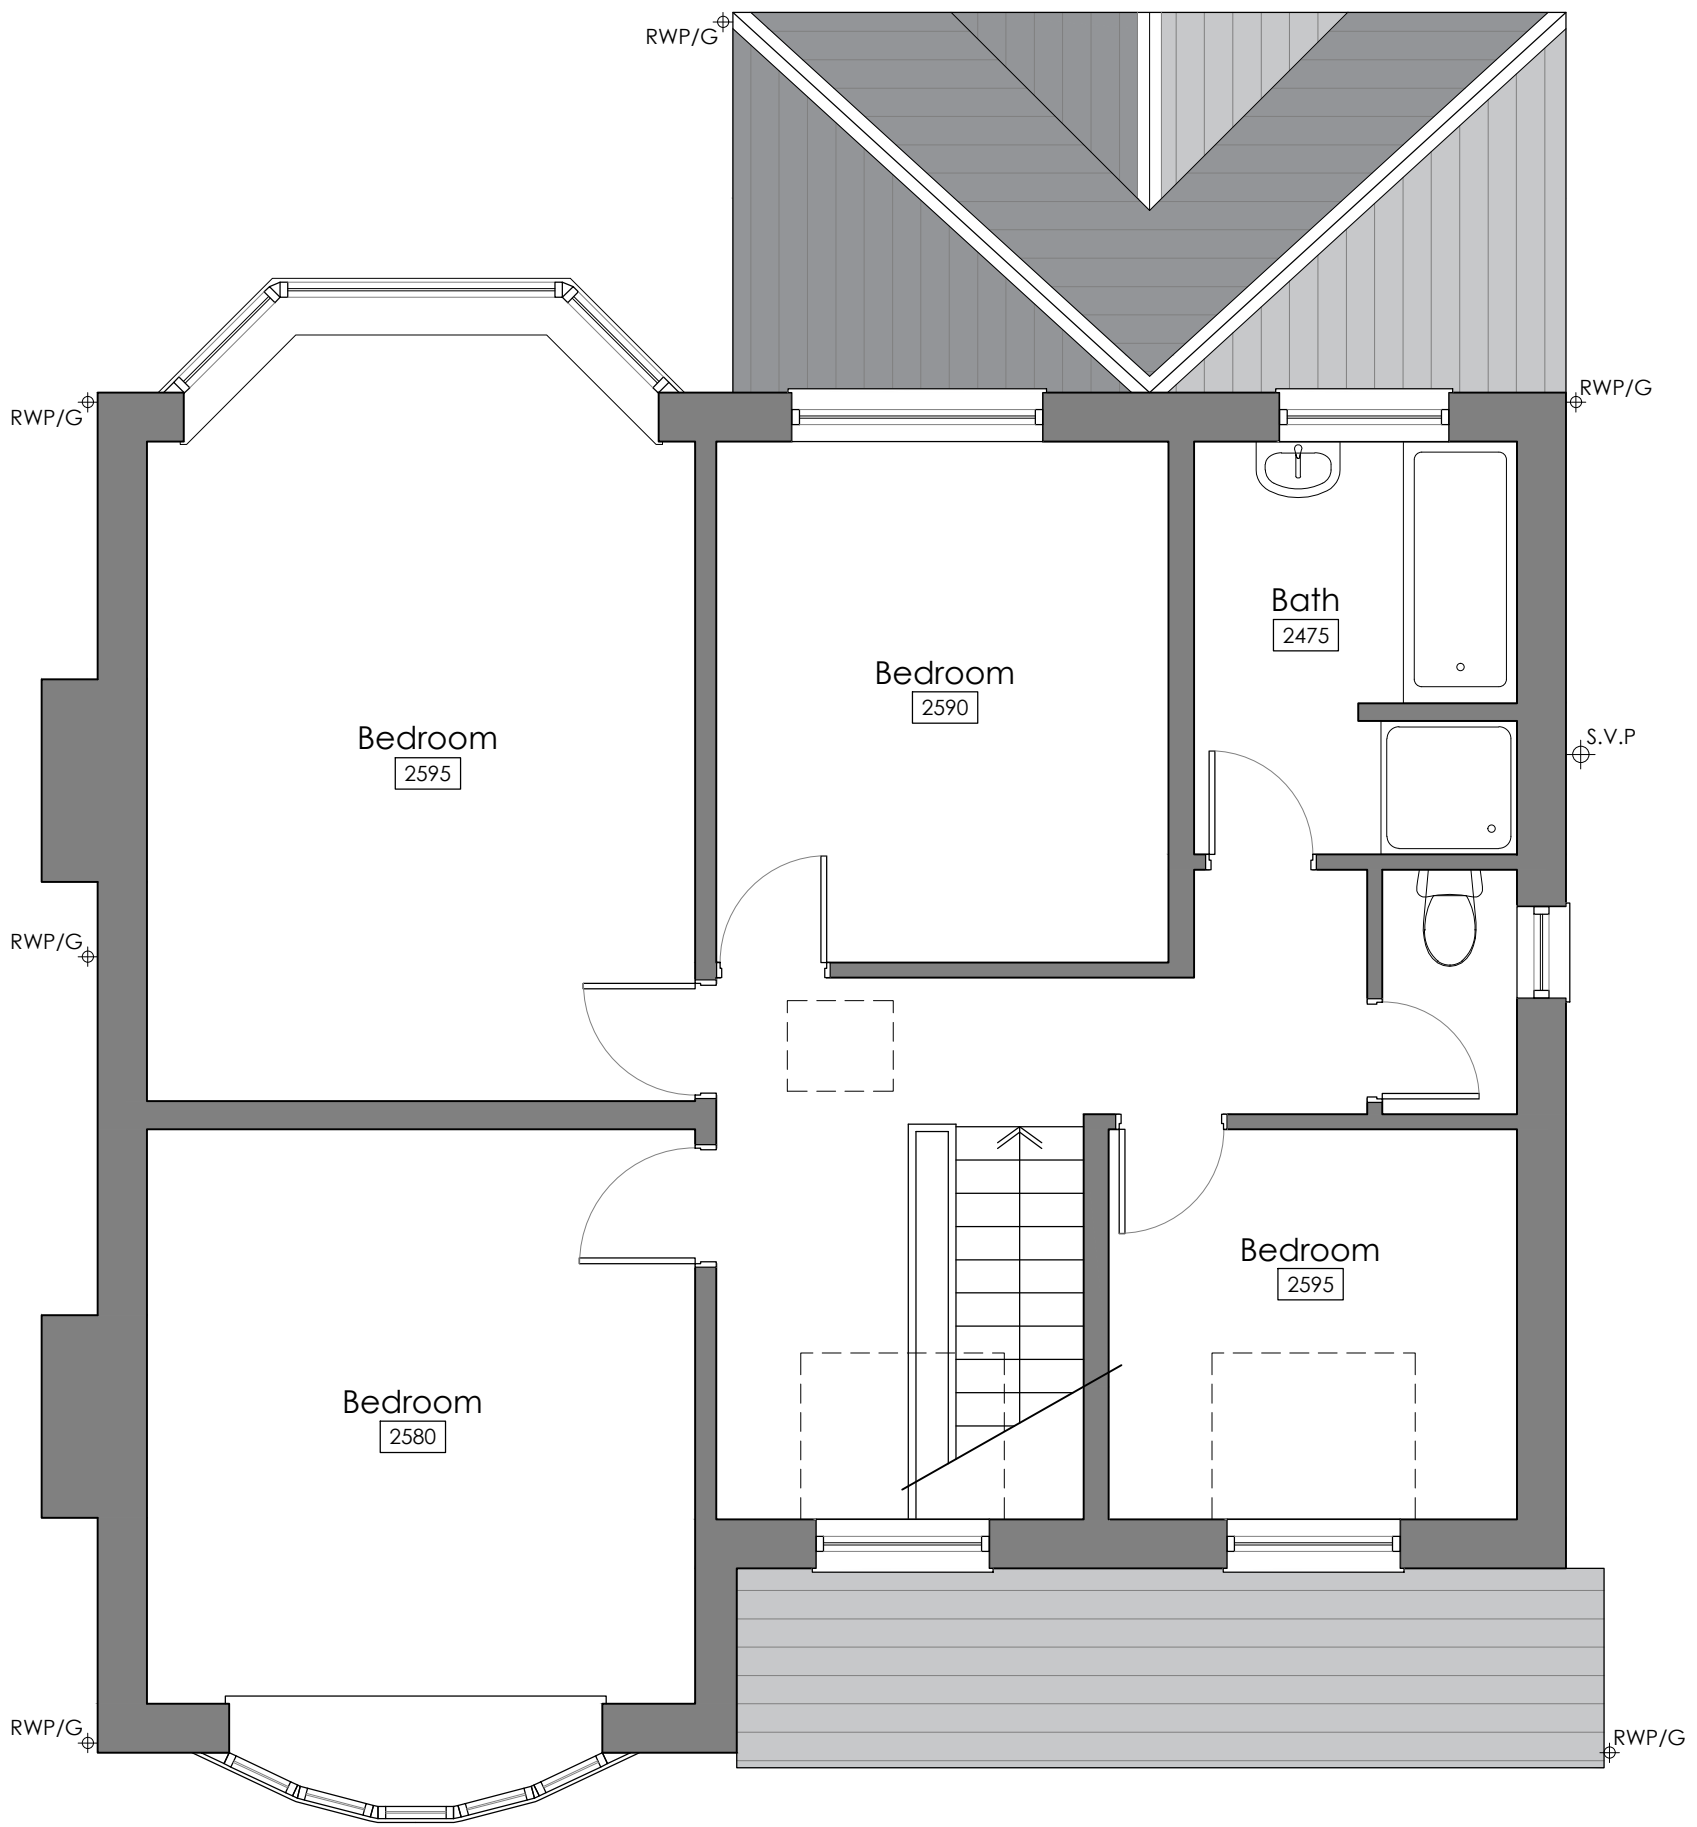

First Floor Plan
Scale: 1:50

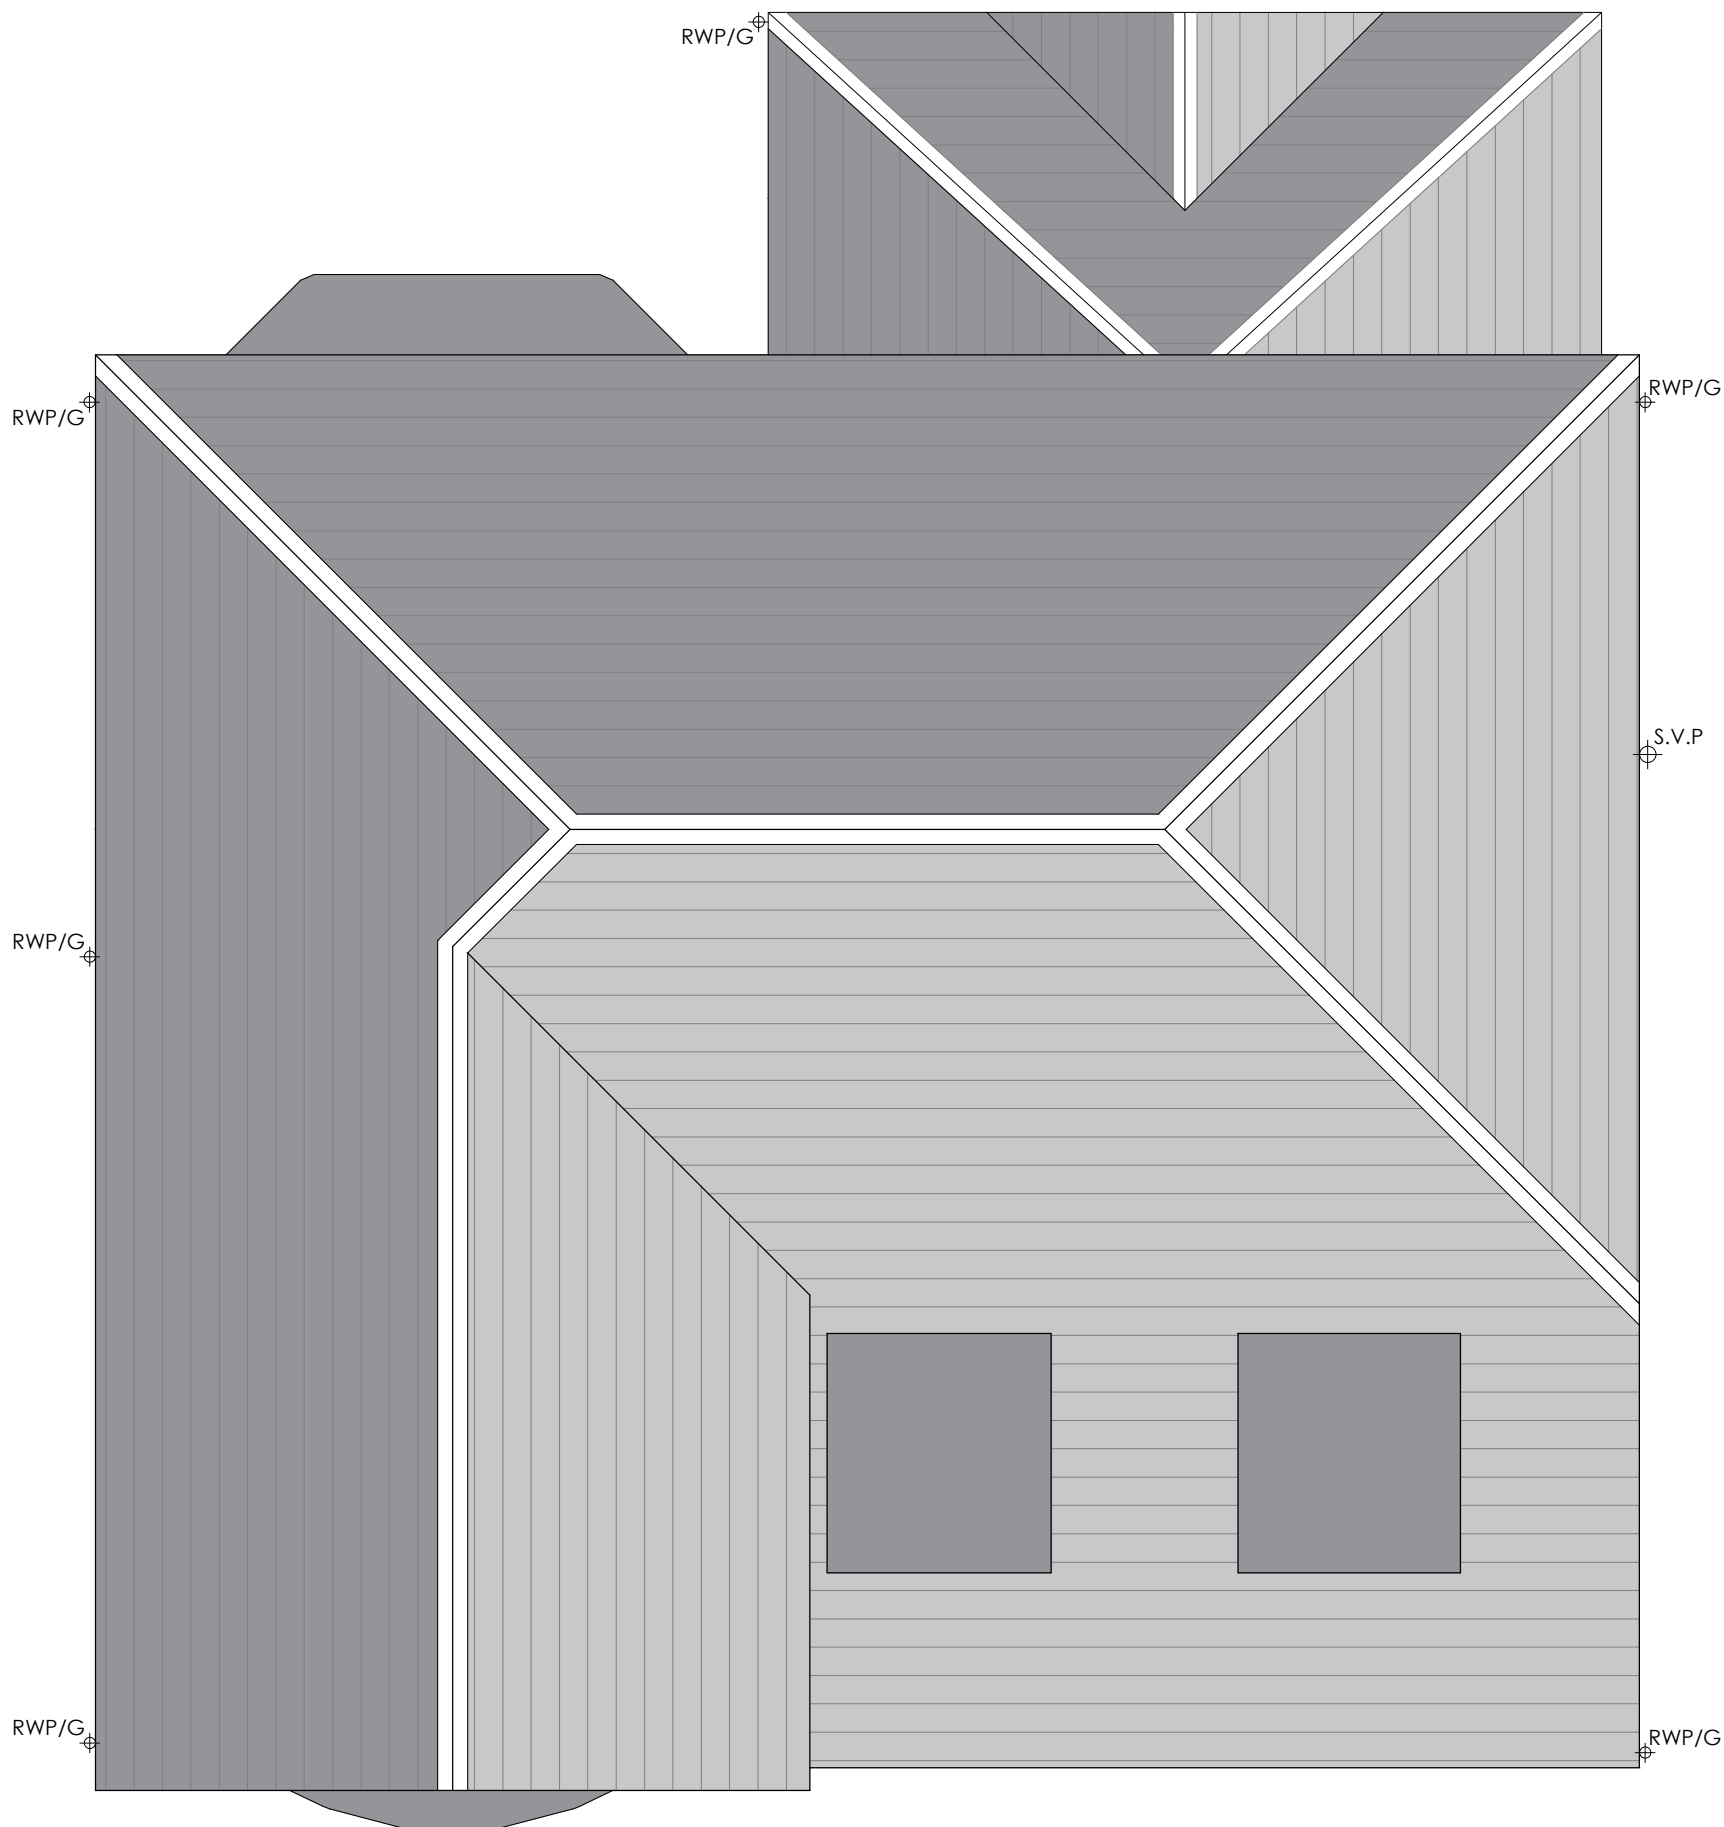

Roof Plan
Scale: 1:50

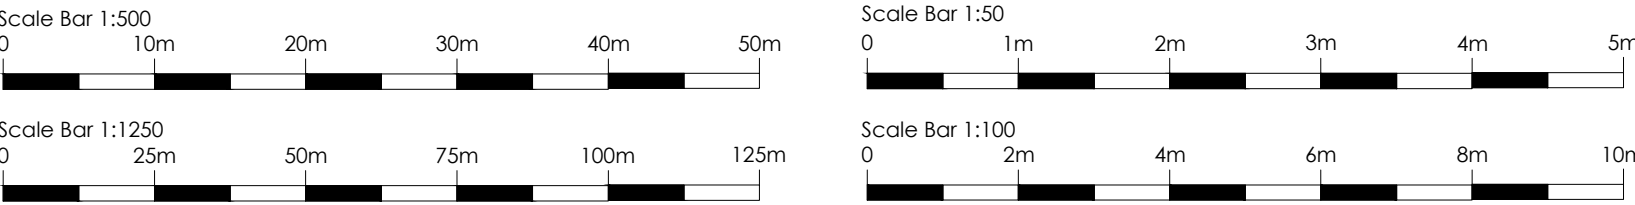

Rev.	Notes.	Date.	By.
-	-	-	-

This drawing is the property of WhiteleyEaves Ltd. and the copyright is reserved. Therefore this drawing is not to be copied or disclosed by any unauthorised persons without the prior consent of WhiteleyEaves Ltd.

WHITELEYEAVES PROPERTY & CONSTRUCTION CONSULTANTS			
Hollinwood Business Centre, Albert Street, Oldham, OL8 3QL T 0161 393 8417 E info@whiteleyeaves.co.uk W www.whiteleyeaves.co.uk			
CLIENT	KATHERINE INSLEY		
JOB NUMBER	307	DATE	27.11.2020
DRAWING NAME	EXISTING PLANS & ELEVATIONS		
SCALE DRAWN:	1:50/ 1:100/ 1:500/ 1:1250	PAGE SIZE	A1
REVISION	-	DRAWING NUMBER	002
ADDRESS	468 PARRSWOOD ROAD DIDSLEY MANCHESTER M20 5QQ		
NOTES			
DRAWN BY:	DRL	CHECKED BY:	JE