




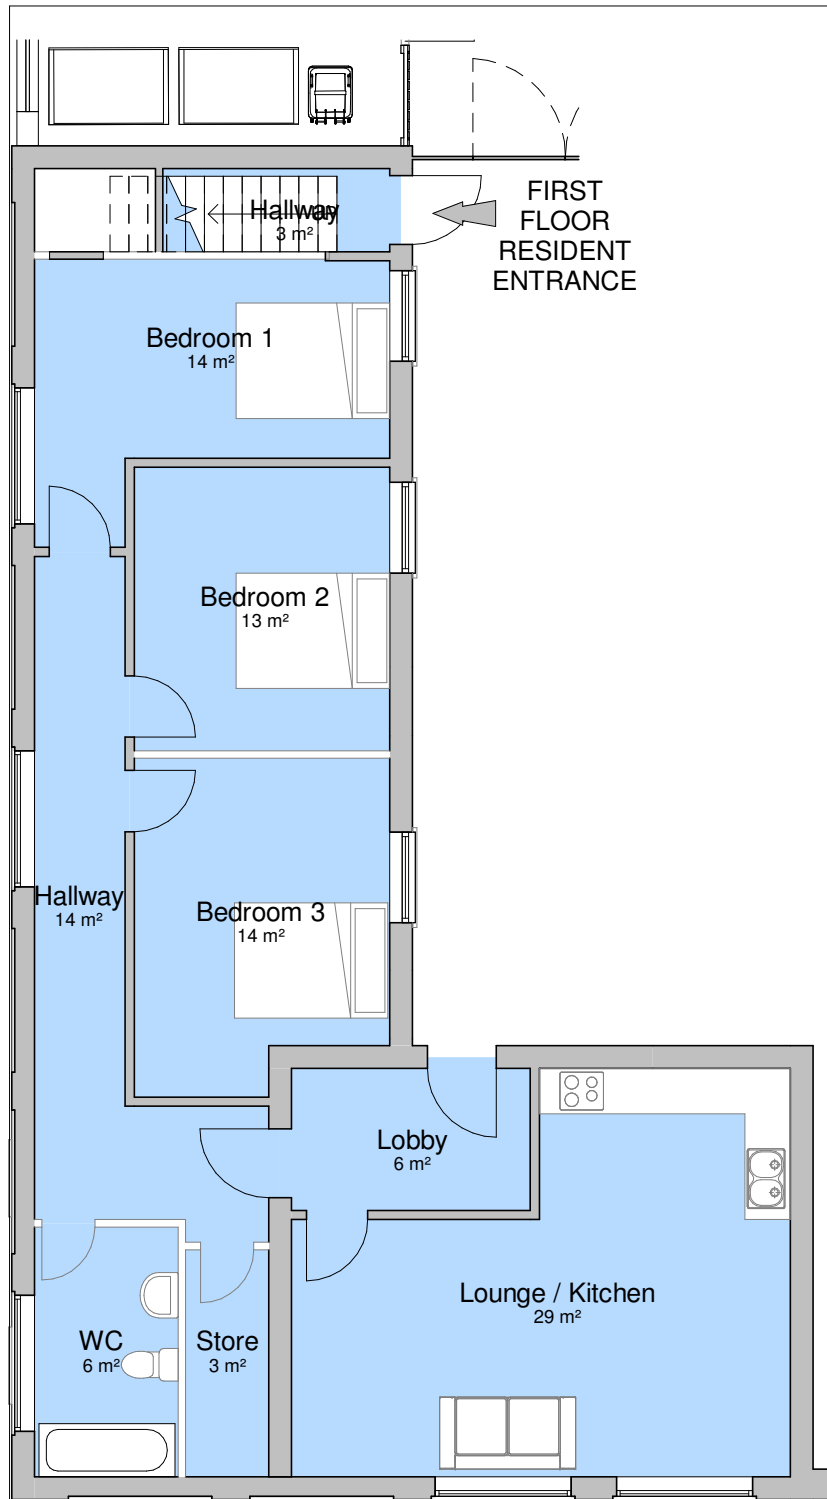

1 Outbuilding - Ground Floor Plan
1 : 100

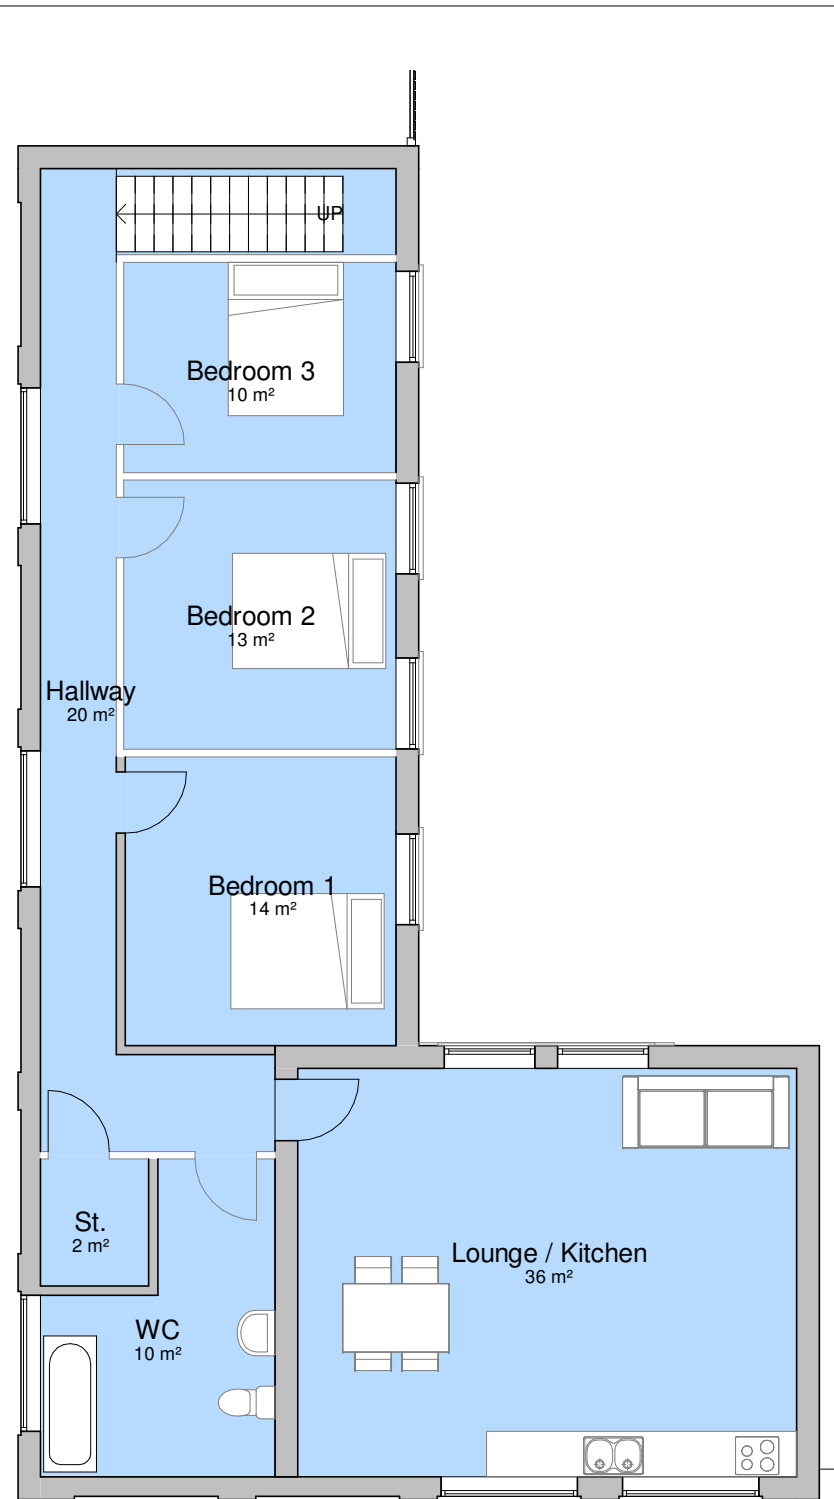

2 Outbuilding - First Floor Plan
1 : 100

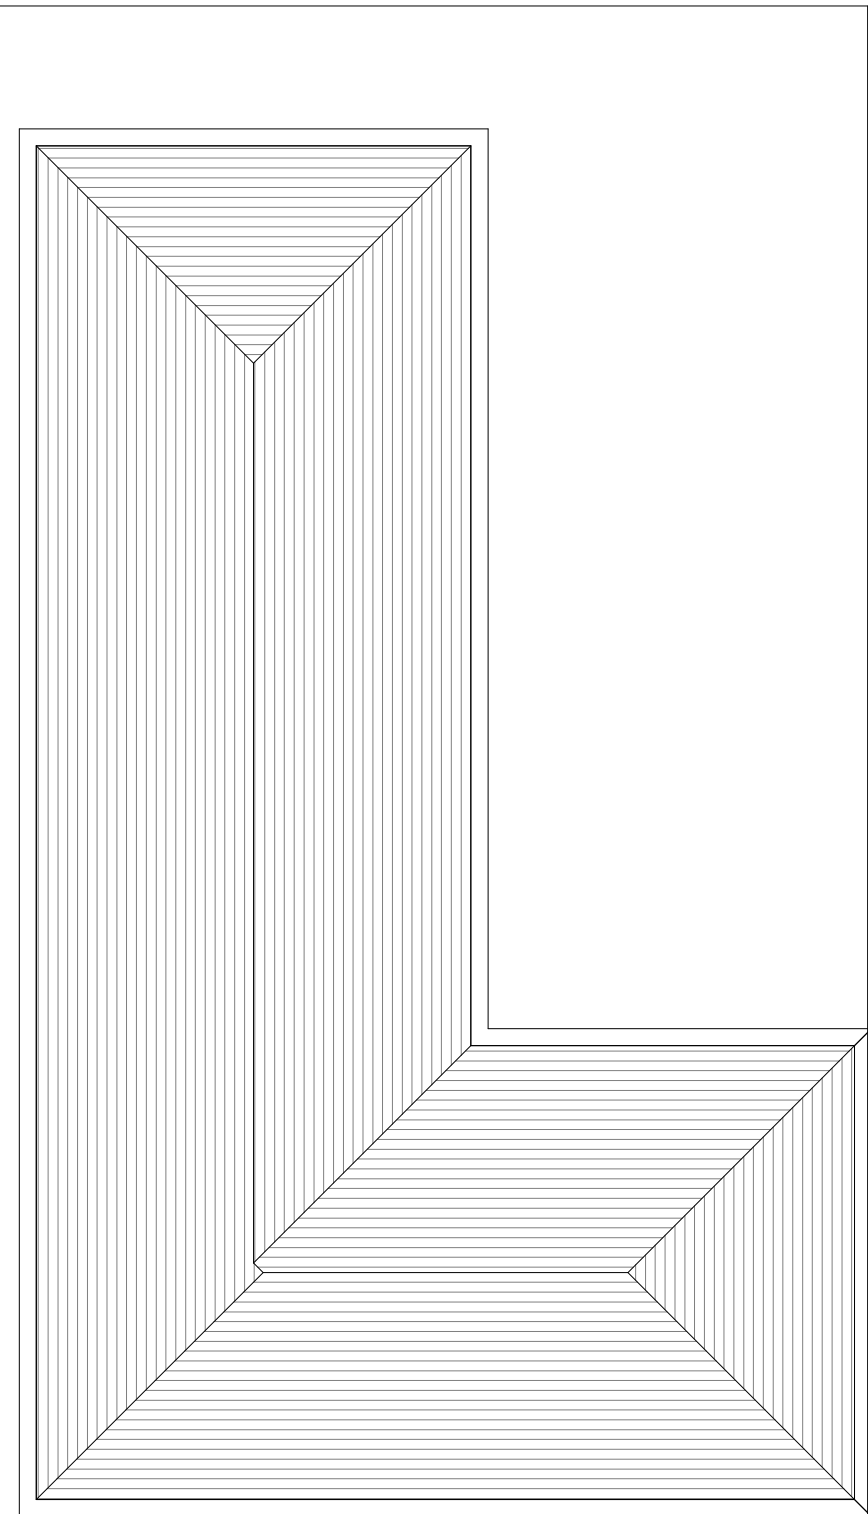

3 Outbuilding - Roof
1 : 100

Apartment Type

- Studio
- Three Bedroom



General Notes

The Architect shall have no responsibility for any use made of this document other than for that which it was prepared and issued.
All dimensions should be checked on site. Do not scale from this drawing. To be read in conjunction with all other Consultant's drawings. The Architect to be immediately notified of any discrepancies.

Copyright on this drawing retained by the Architect.

A	18/11/20	HG	SH	Amended Plans
-	11/11/20	HG	SH	Initial Issue
No.	Date	Dwn	Chk	App
				Revision or reason for issue

Client

Mustafa Alchelabi

createit studios
Architects & Designers

Create It Studios (NW) Ltd
Universal Square
Devonshire Street North
Manchester M12 6JH

0161 974 6165
www.createitstudios.co.uk
info@createitstudios.co.uk

Project Title

The Big Western Public House
87 Great Western St, Manchester, M16 7PA

Scale / North Point

1 : 100

Drawing Title

Outbuilding - Proposed Plans

Drawing Number
A1312(02)011

Drawing Status
Preliminary

Revision
A