


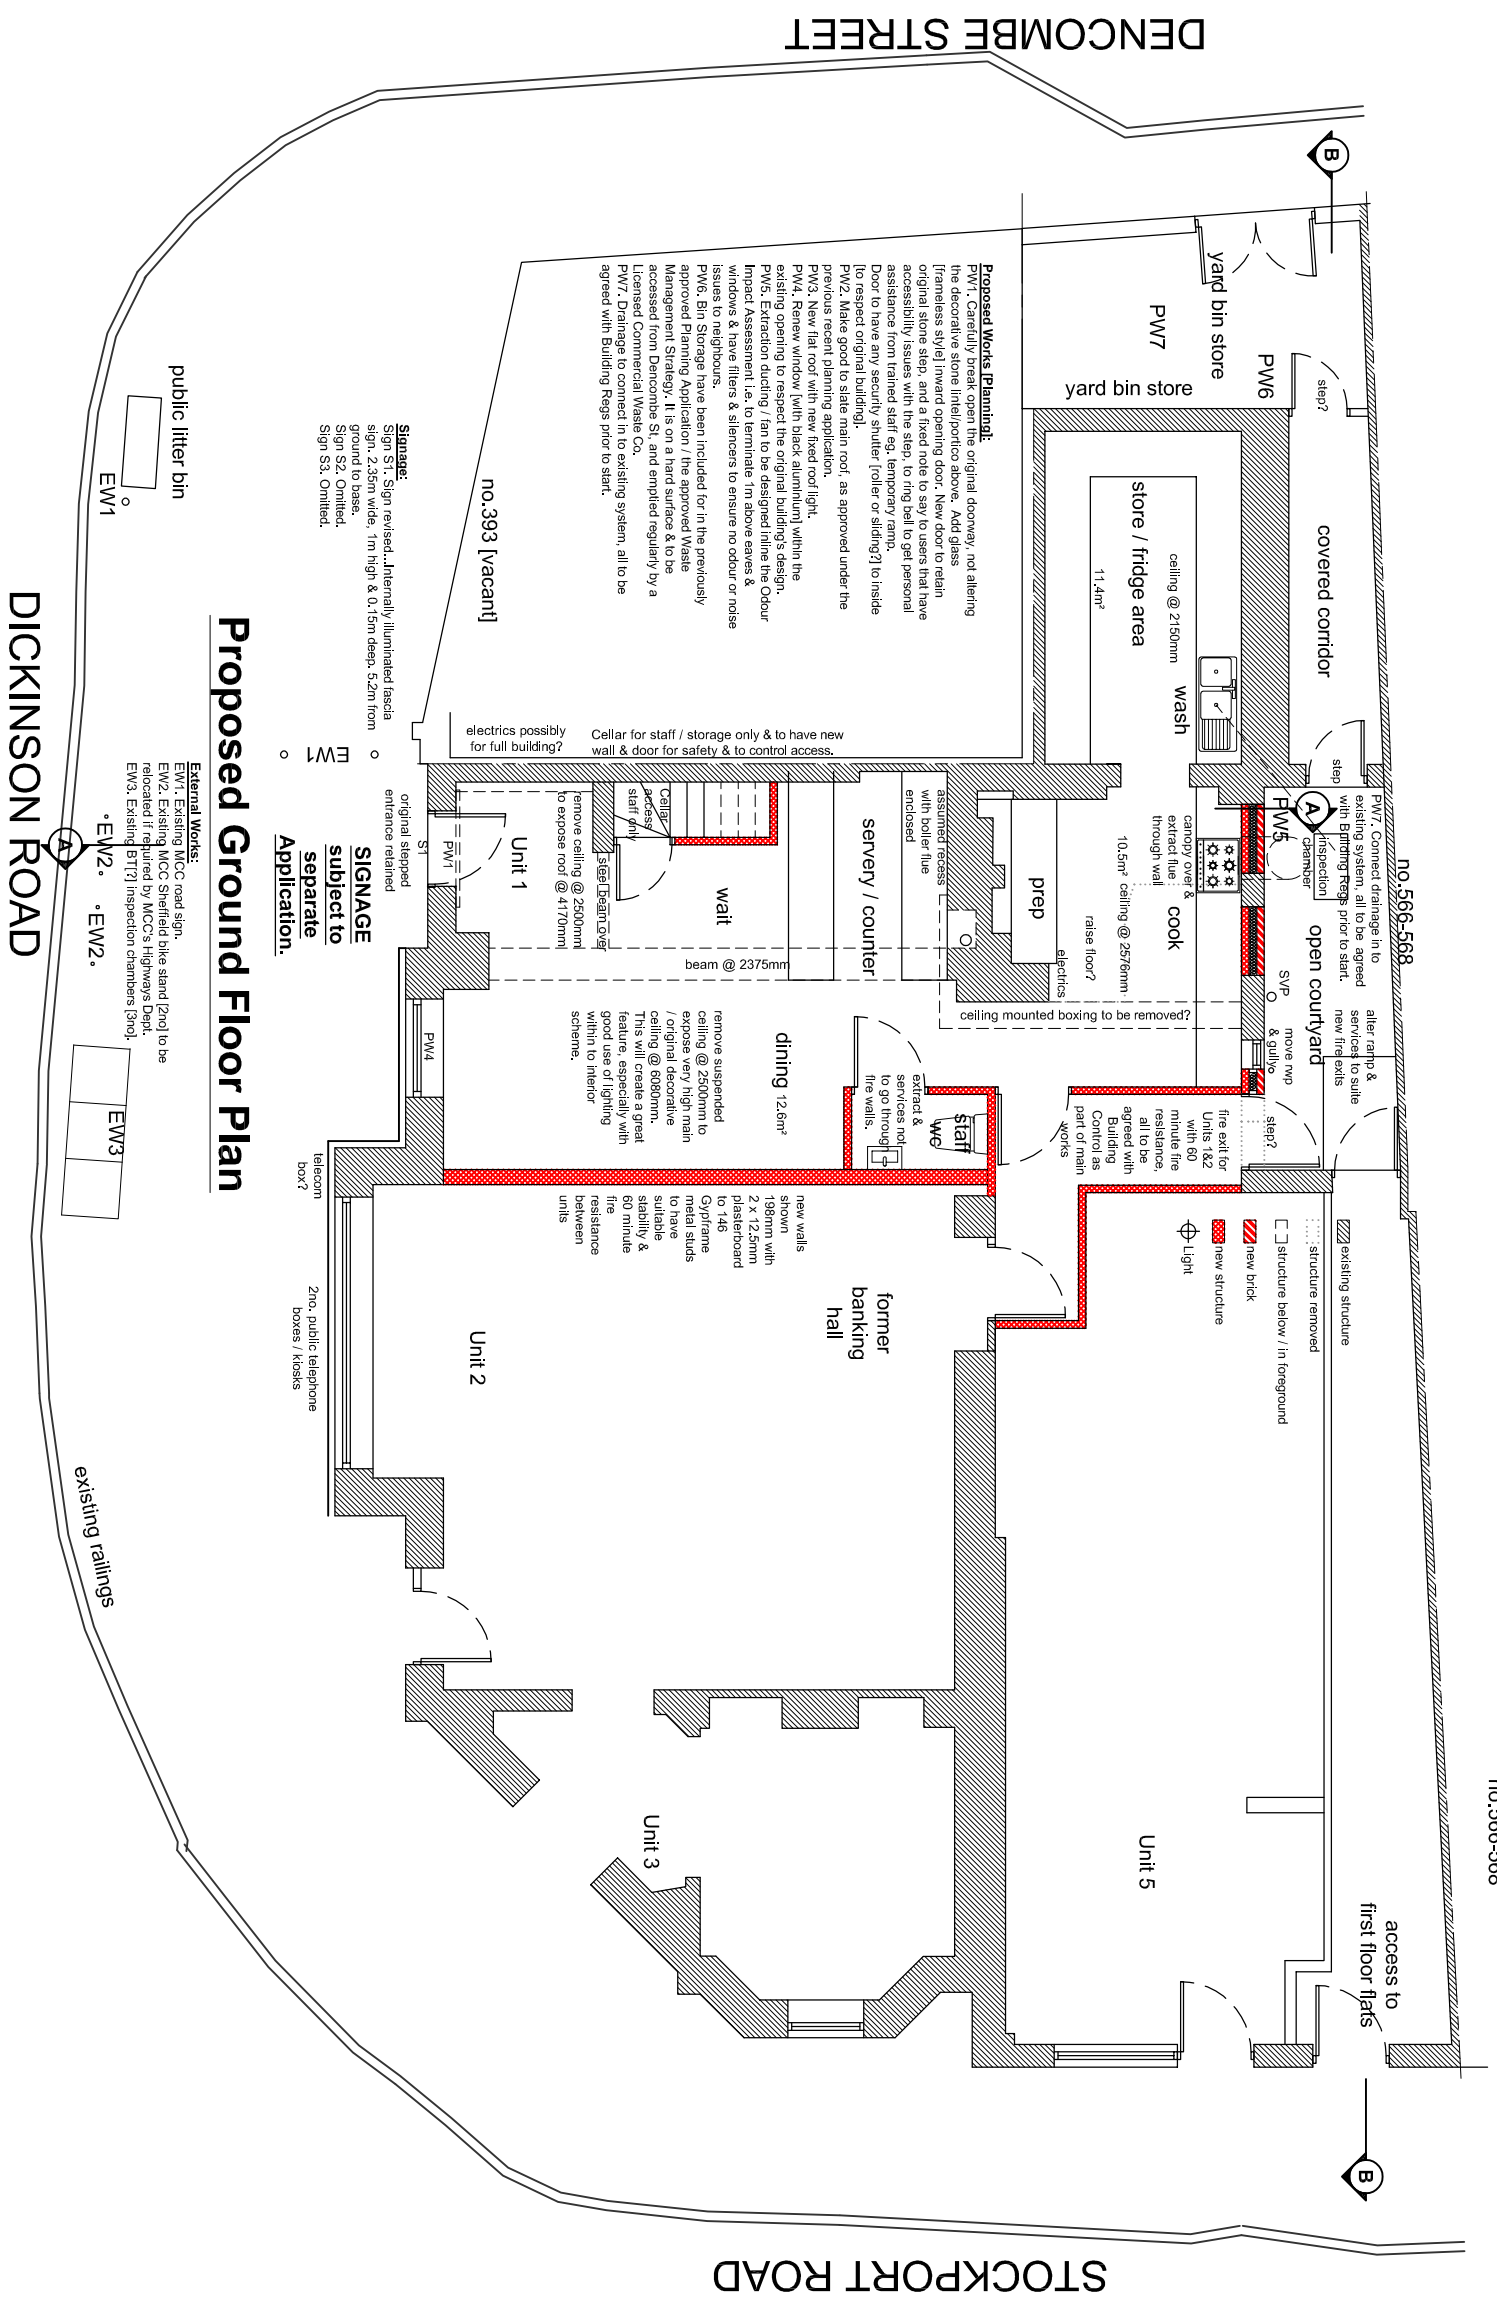

Rev.E-Signage reduced & highlighted as separate Application.
Rev.D-Title changed for Planning App. Signage revised.
Rev.C-Front door PW1 & window PW4 reduced to exiting opening sizes.
Front door ramp removed. Exist External Works added for clarity.
Rev.B-Title changed for Planning App.
Rev.A-Drawing revised to show designed extraction system.

See 1:50 scale Proposed Ground Floor Plan for more detail

UNIT 1, 570-572 STOCKPORT RD, LONGSIGHT, M12 4JJ

PROPOSED CHANGE OF USE & EXTERNAL ALTERATIONS

FOR KARAK CHAI

hilton architecture & surveying
 ☎ 07786 023 904 ✉ hilton-architecture@mail.com 📠 0161 652 6790
 📍 'design studio' 12 Carr House Road, Springhead, Oldham OL4 4PA
 Scale 1:100 [1cm=1m] @ A3 size 04E

Scale 1:100 [1cm=1m] @ A3 size 04E