
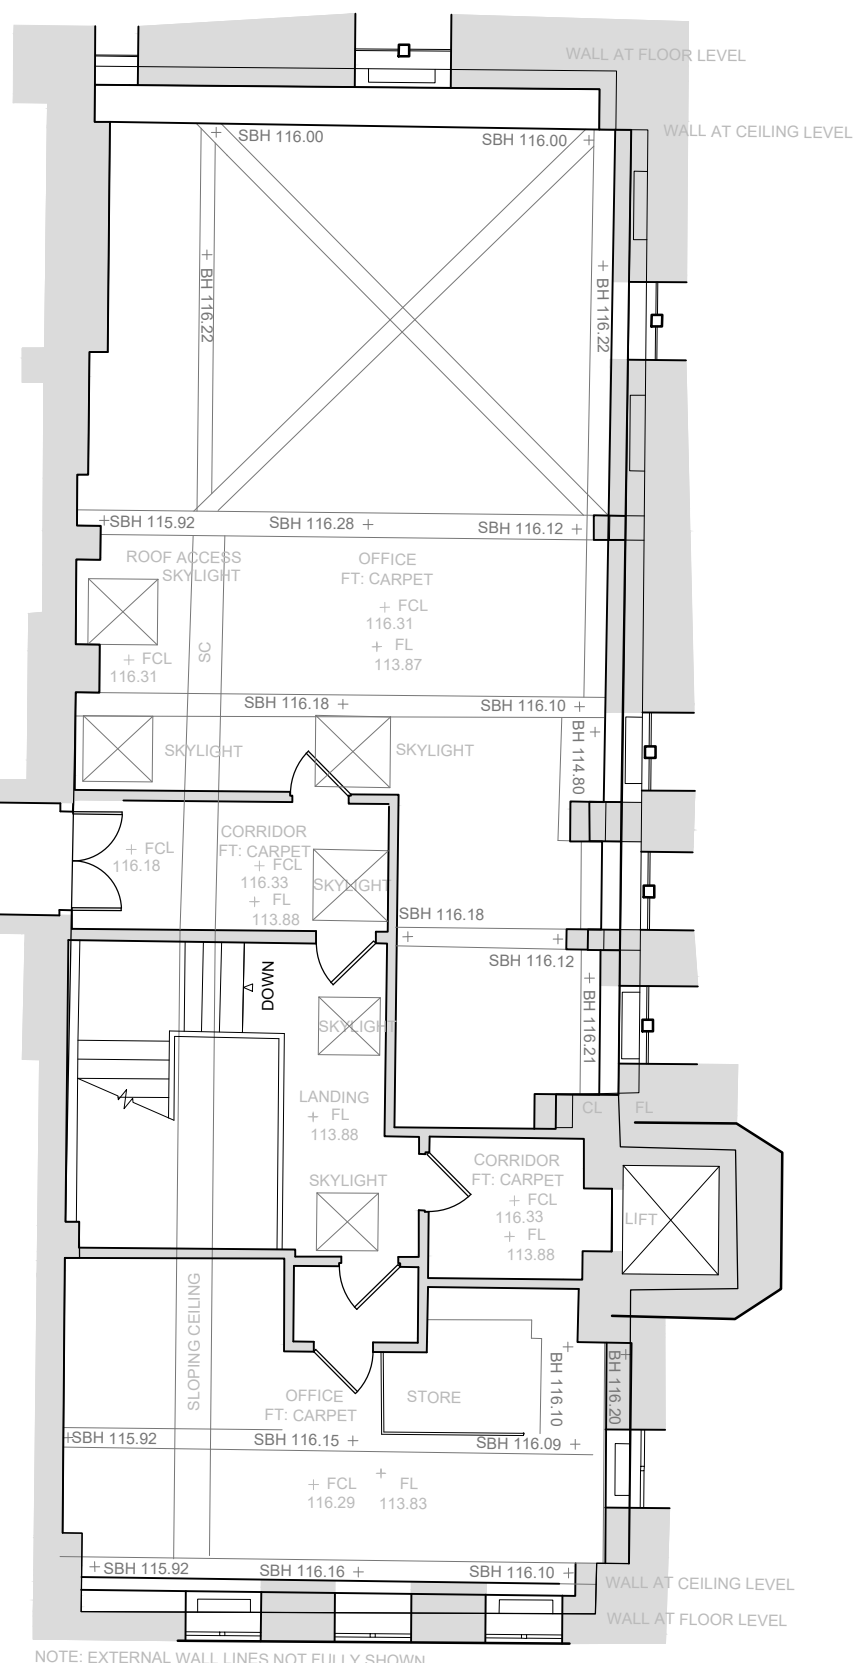


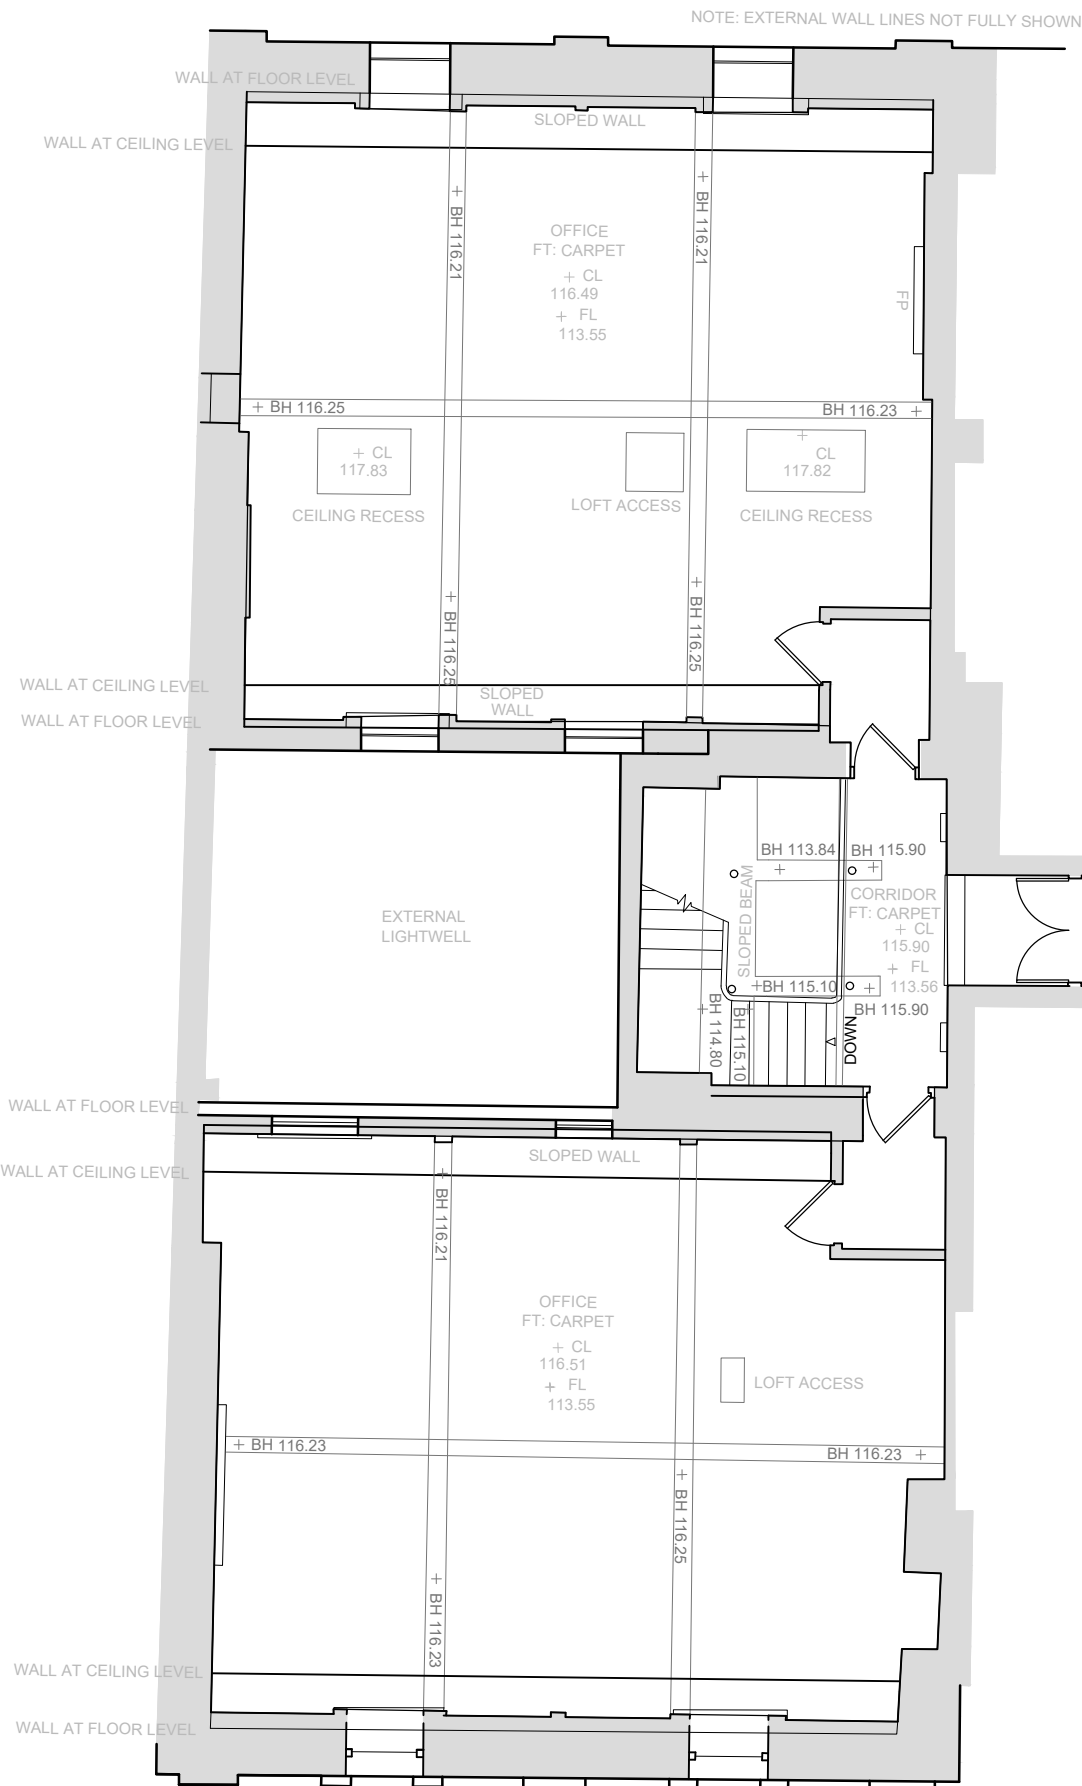

- NOTES**
- All dimensions and levels are to be checked on site.
 - Any discrepancies are to be reported to the architect before any work commences
 - This drawing shall not be scaled to ascertain any dimensions. Work to figured dimensions only.
 - This drawing shall not be reproduced without express written permission from AEW.
 - Title overlay drawings and ownership boundaries are produced using all reasonable endeavors. AEW cannot be responsible for the accuracy or scale discrepancy of base plans supplied to them.
 - All works are to be undertaken in accordance with Building Regulations and the latest British Standards.
 - All proprietary materials and products are to be used strictly in accordance with the manufacturers recommendations.

CDM 2015

Client notified of duties: **04/11/2020**
Principal Designer: **AEW Architects**

Unless noted below, all known hazards have been highlighted on the drawing:

 0 0.5 1 1.5 2 2.5m
Scale 1:100

KEY PLAN



58-60 King Street 

62 King Street 

64-66 King Street 

P2	12/03/2021	MH	BL
Issued for Planning			
P1	12/11/2020	MH	PBH
Initial Issue			
REV	Date	Drawn by: -	Checked by: -
Status	Purpose of Issue		
S2	For Planning		
drawing stage	RIBA Stage 3		
client	DTZ Investors		
project	Manchester, King Street		
drawing title	Existing Fourth Floor Plan		
date	12/11/2020	drawn	MH
scale@A3	1:100	checked	PBH