




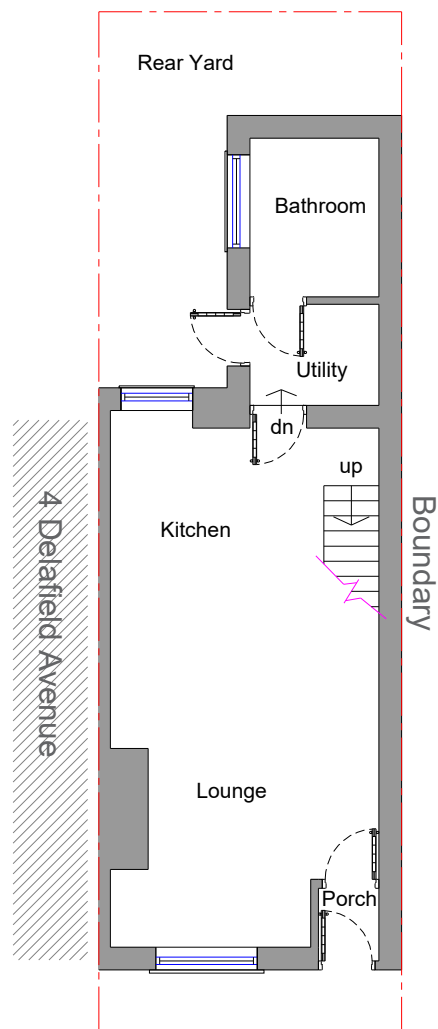


Existing Ground Floor Plan
Scale 1:100

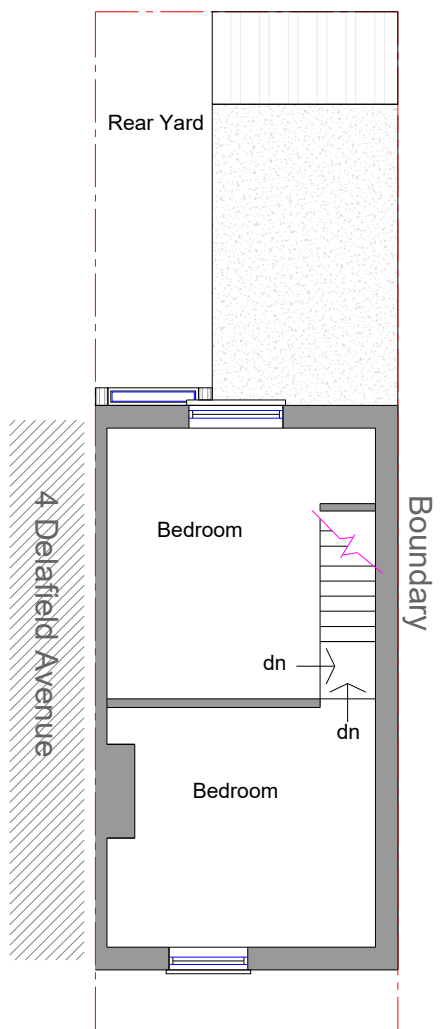


Existing First Floor Plan
Scale 1:100

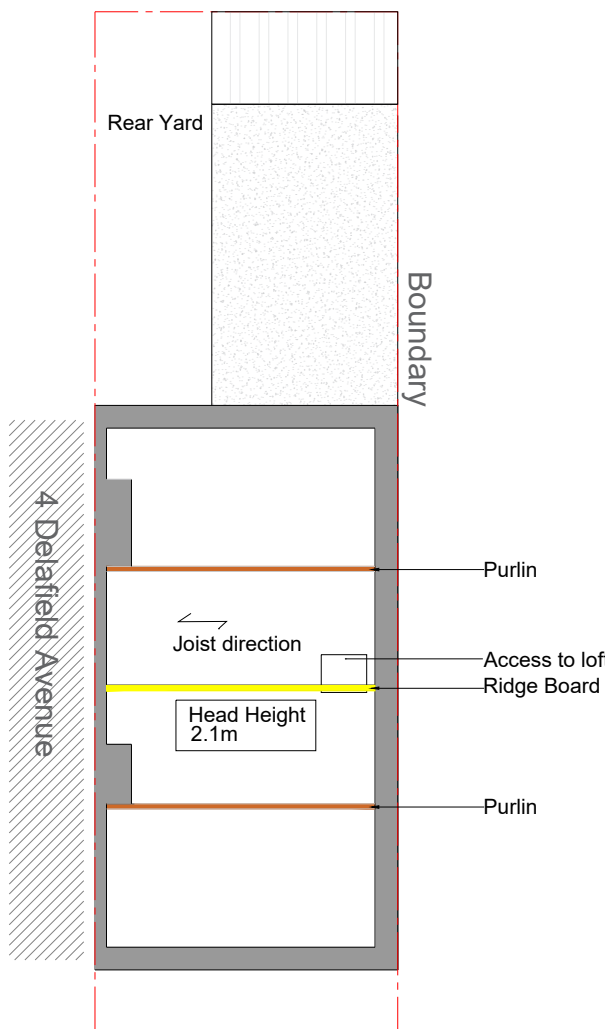


Existing Loft Floor Plan
Scale 1:100

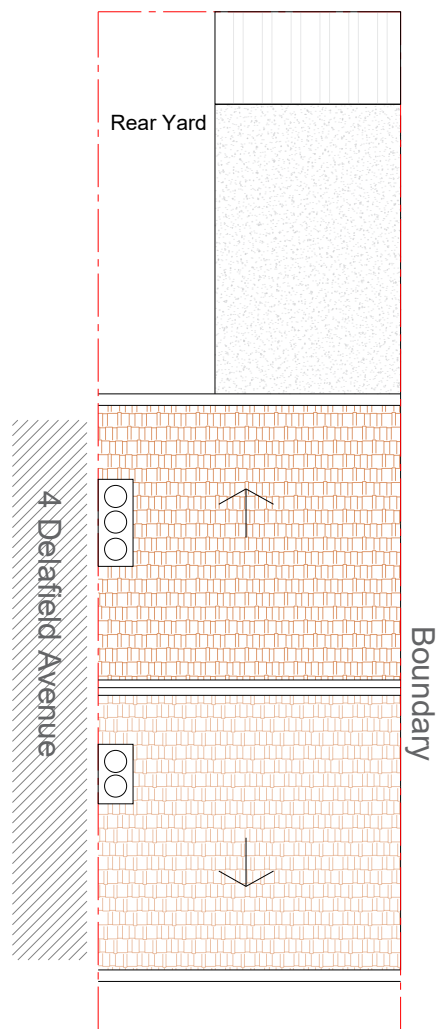


Existing Roof Plan
Scale 1:100

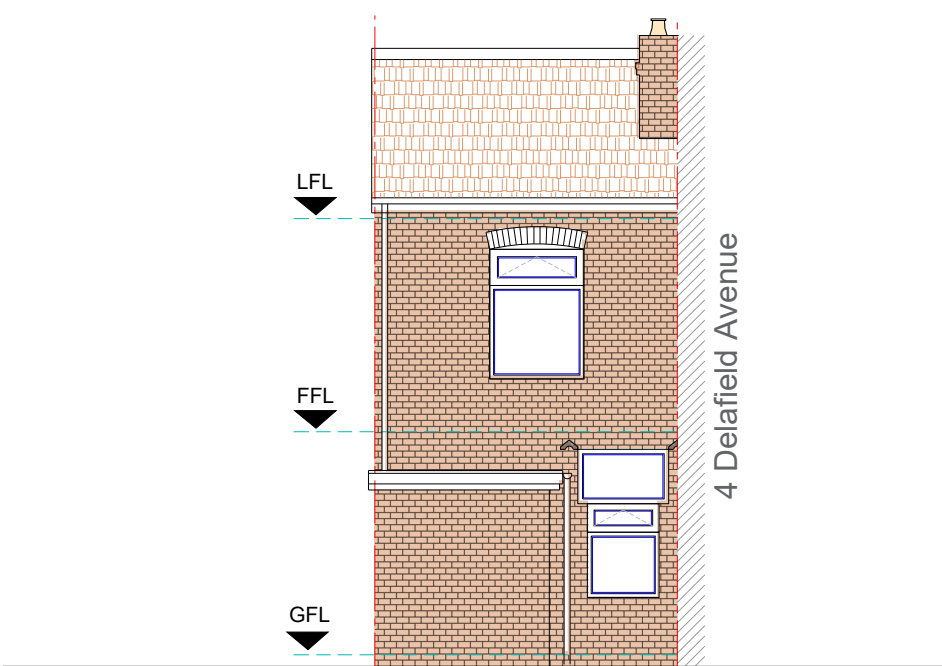

Existing Rear Elevation
Scale 1:100

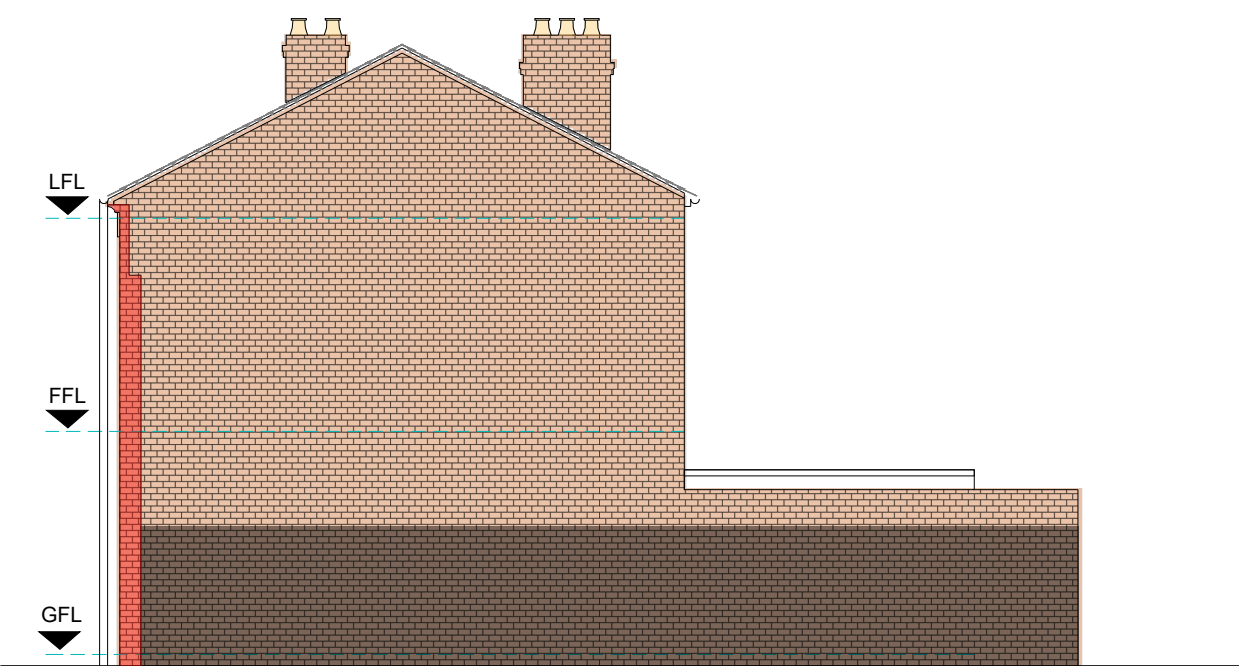

Existing Side Elevation
Scale 1:100

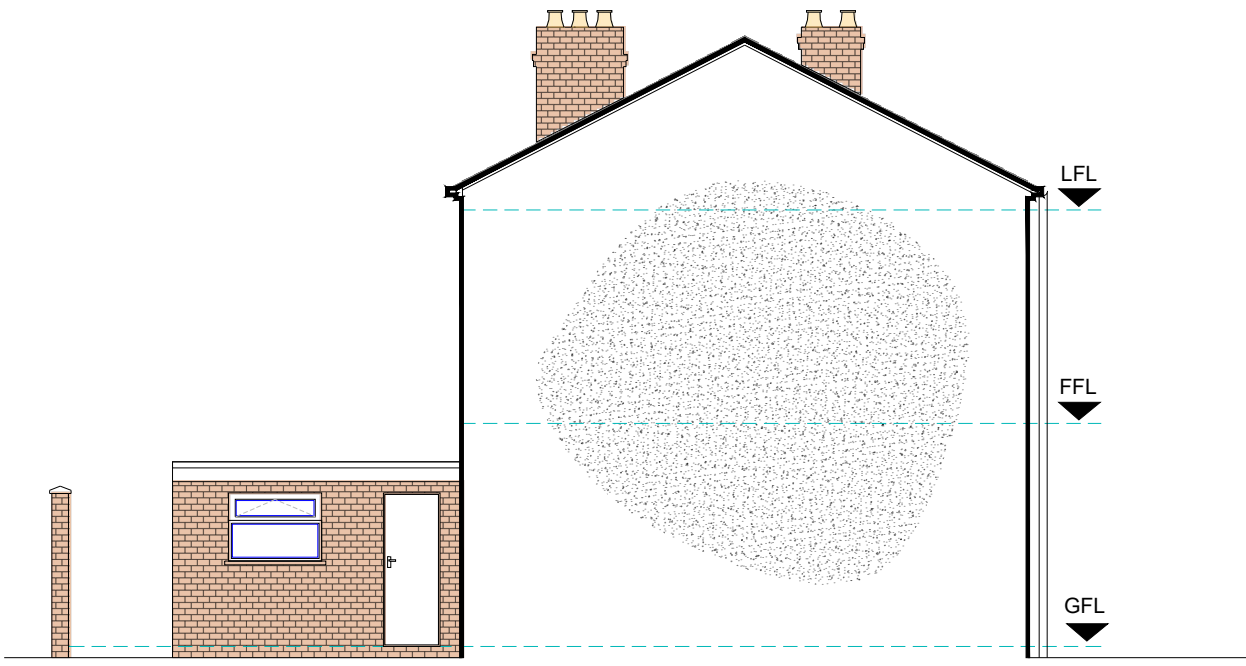

Existing Party Wall Elevation
Scale 1:100

GENERAL NOTES

1. The contractor must check the site and the approved drawings before commencing the works and must take any working measurements as necessary and any discrepancy must be reported to the client.
2. Work shall comply with any current relevant BS/codes of practices and confirm to the Building Regulations including the latest amendment. The contractor is responsible for setting out the works.

KEY

- SD** Smoke Detector
- FD30** 30 min. fire resistant door
- HD** Heat detector
- SVP** Soil vent Pipe
- G.** Gully
- RWP** Rainwater Pipe
- EF** Extract fan
- Boundary**

PROJECT ADDRESS

2 Delafield Avenue
Longsight
Manchester
M12 5SL

PROJECT

Part single storey rear extension
Flat roof dormer
Internal alteration

DRAWING No.

PP101-2/21

SCALE

1:100

DATE

22/02/21

STATUS

Planning

DRAWN BY

AT

PAPER SIZE

A1

AT A. Design
12 Hastings Gardens
Stockport
SK5 8BF
ata_design@hotmail.com
07830039347