





- GENERAL NOTES:
- DO NOT SCALE FROM DRAWINGS
 - DIMENSIONS TO BE CHECKED ON SITE
 - DIMENSIONS IN MILLIMETERS & LEVELS IN METERS UNLESS NOTED OTHERWISE
 - ALL WORKS MUST BE CARRIED OUT TO THE SATISFACTION OF LOCAL AUTHORITY BUILDING CONTROL OFFICER IN ACCORDANCE WITH CURRENT BUILDING REGULATIONS
 - DRAWINGS PRODUCED FOR THE PURPOSE BUILDING REGULATIONS APPROVALS AND DO NOT CONSTITUTE FULL WORKING DRAWINGS
 - THIS DRAWING MAY NOT BE COPIED WITHOUT WRITTEN CONSENT

- KEY (GENERAL)
- EXTENT OF EXISTING
 - EXTENT OF NEW WORK AND/OR ALTERATION
 - EXTENT OF DEMOLITION AND/OR ALTERATION
 - SECTION / ELEVATION
 - DETAIL (SEE DETAIL SHEET)
 - DENOTES DOOR WITH VISION PANEL
- ALL DIMENSIONS WITH *** SUFFIX ARE APPROXIMATE AND NEED TO BE SITE MEASURED

NOTE: THE PROPOSED WORK SCOPE DOES NOT AFFECT THE ROOF PLAN

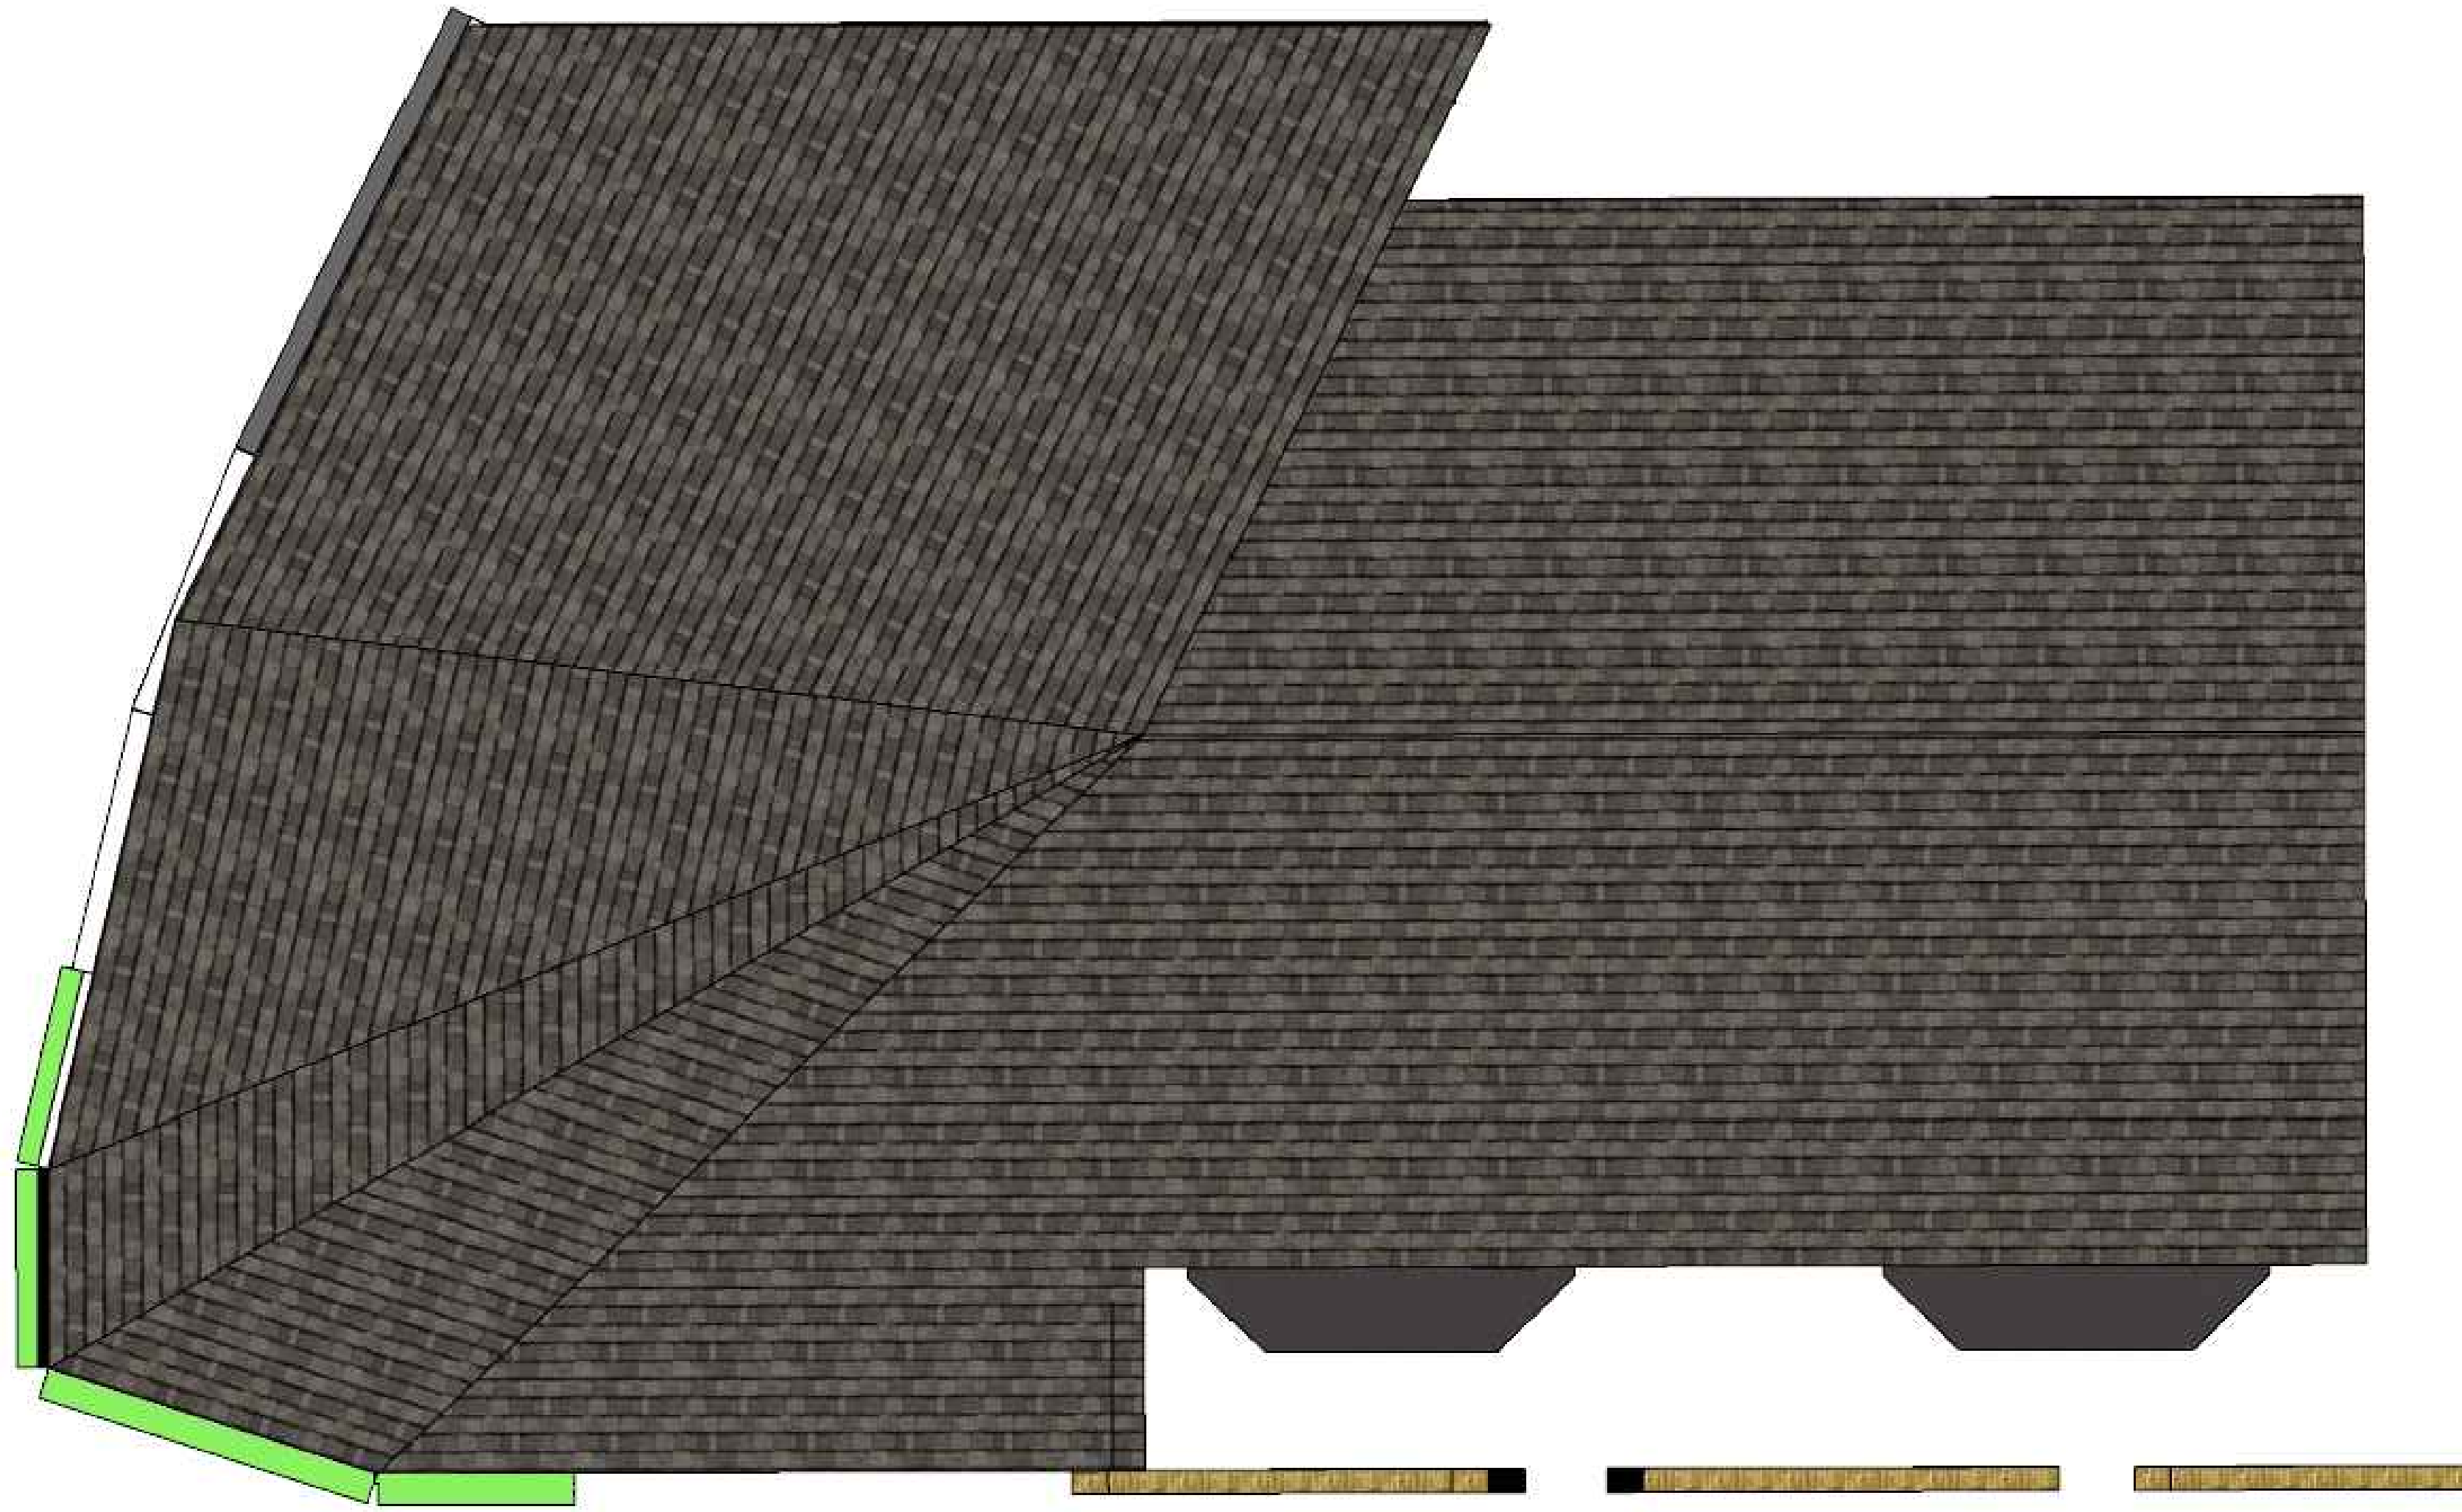

PROPOSED: ROOF PLAN
SCALE 1:50

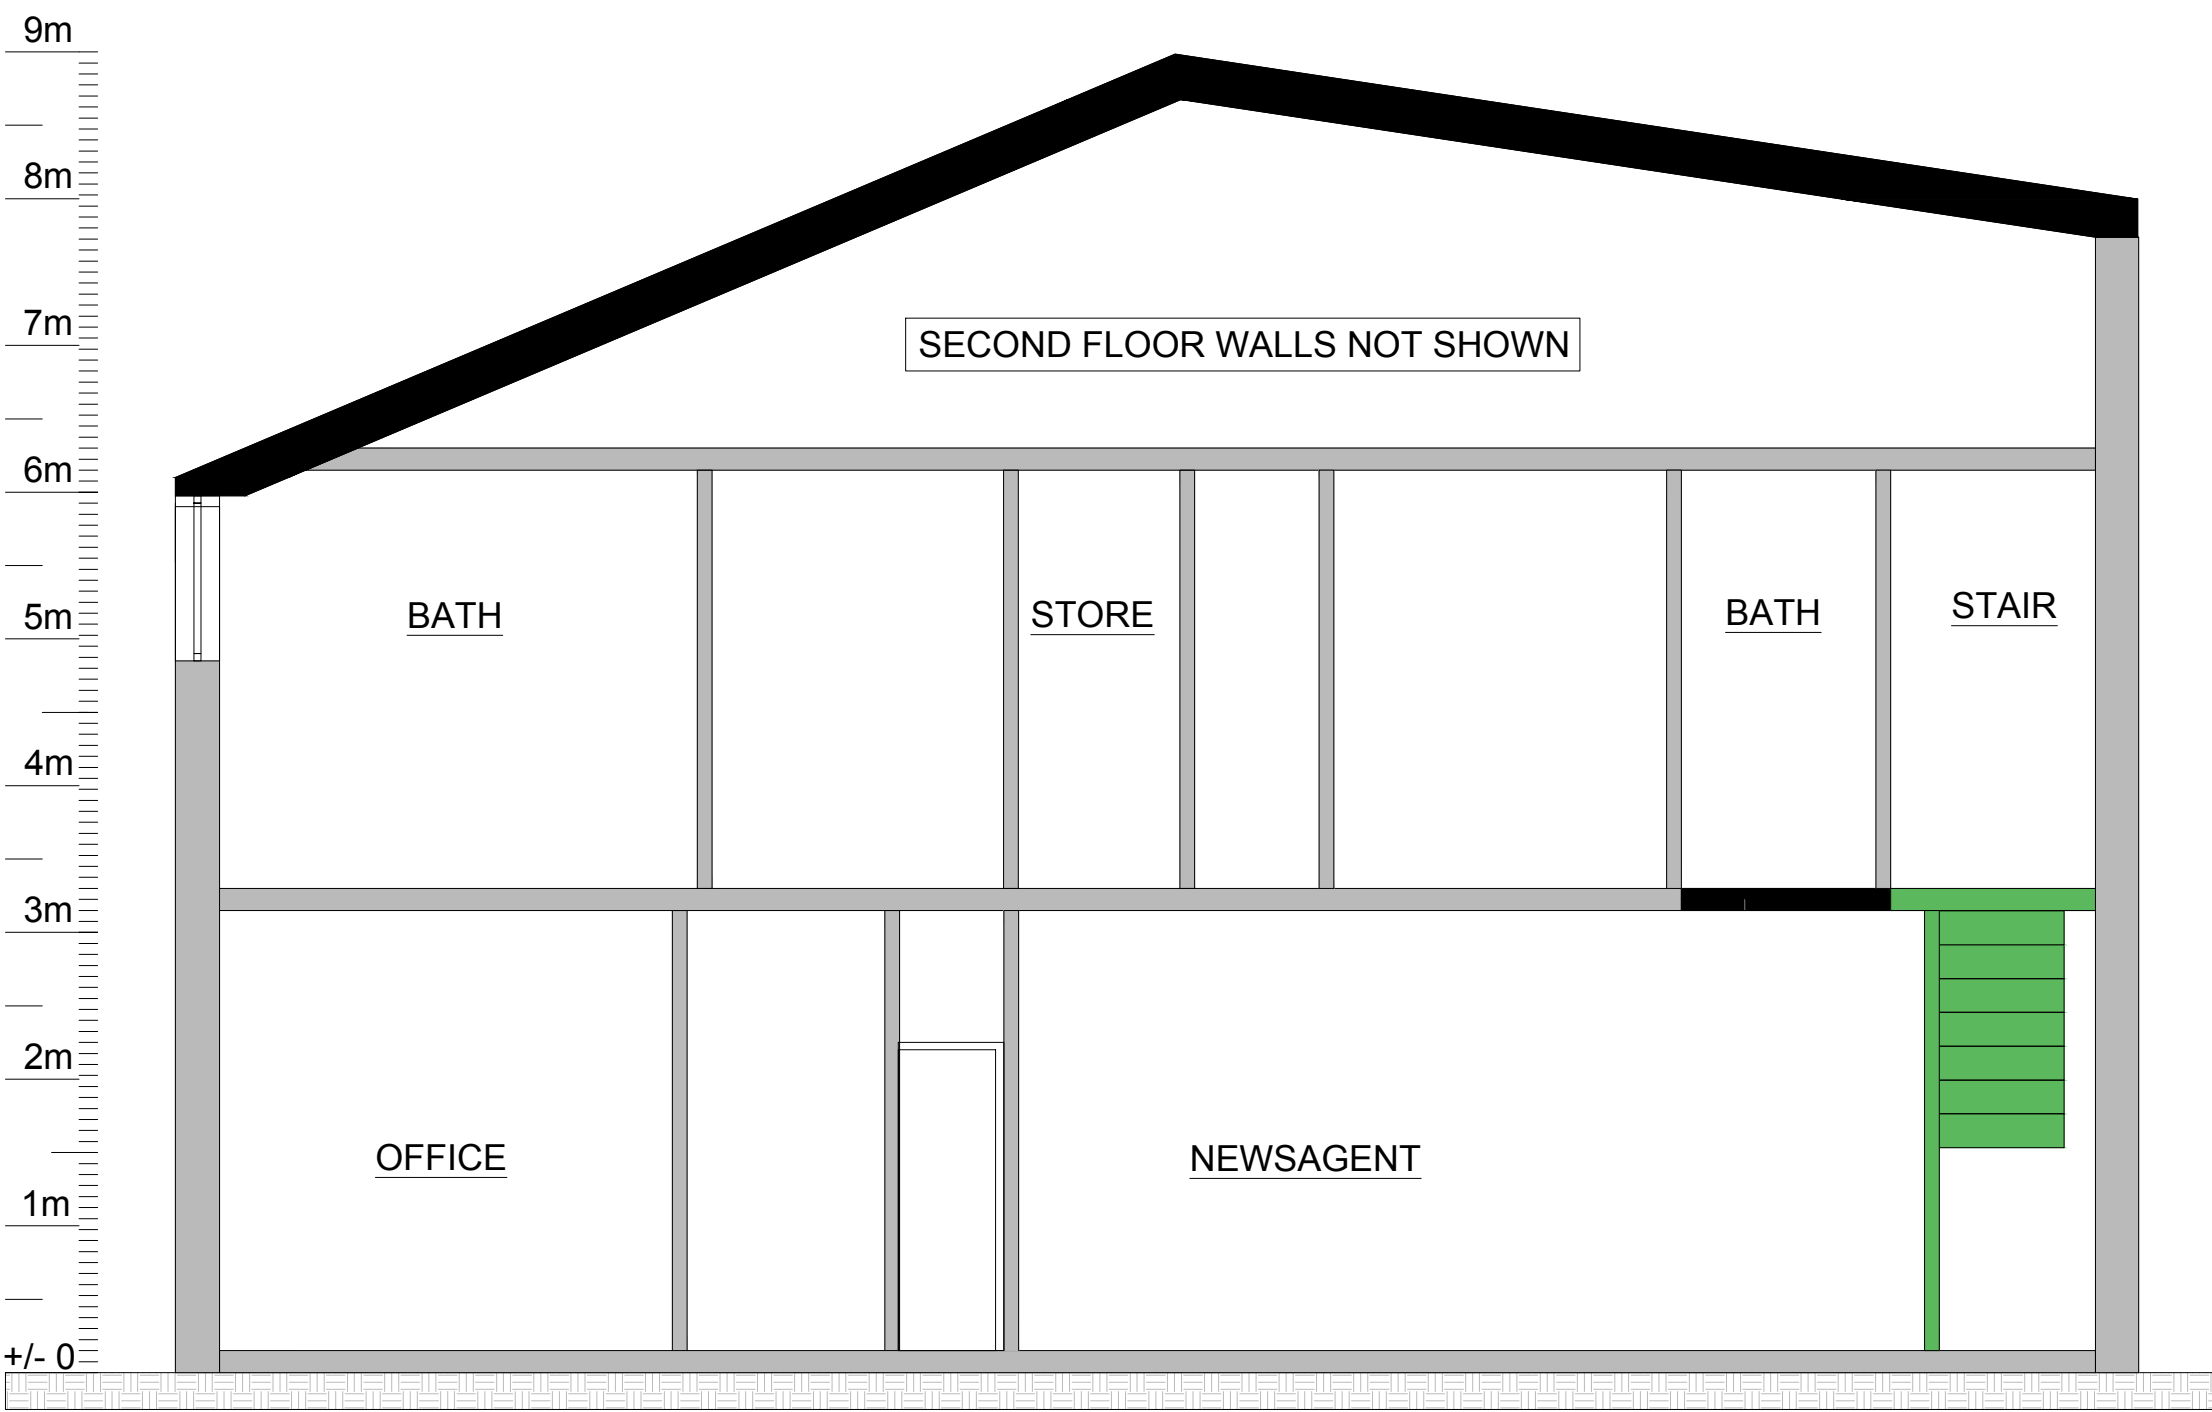

PROPOSED SECTION A-A
SCALE 1:50

NOTE: THE PROPOSED WORK SCOPE DOES NOT AFFECT THIS ELEVATION




PROPOSED: BACK ELEVATION
SCALE 1:50


NOTE: THE PROPOSED WORK SCOPE DOES NOT AFFECT THIS ELEVATION



PROPOSED: SIDE ELEVATION
SCALE 1:50

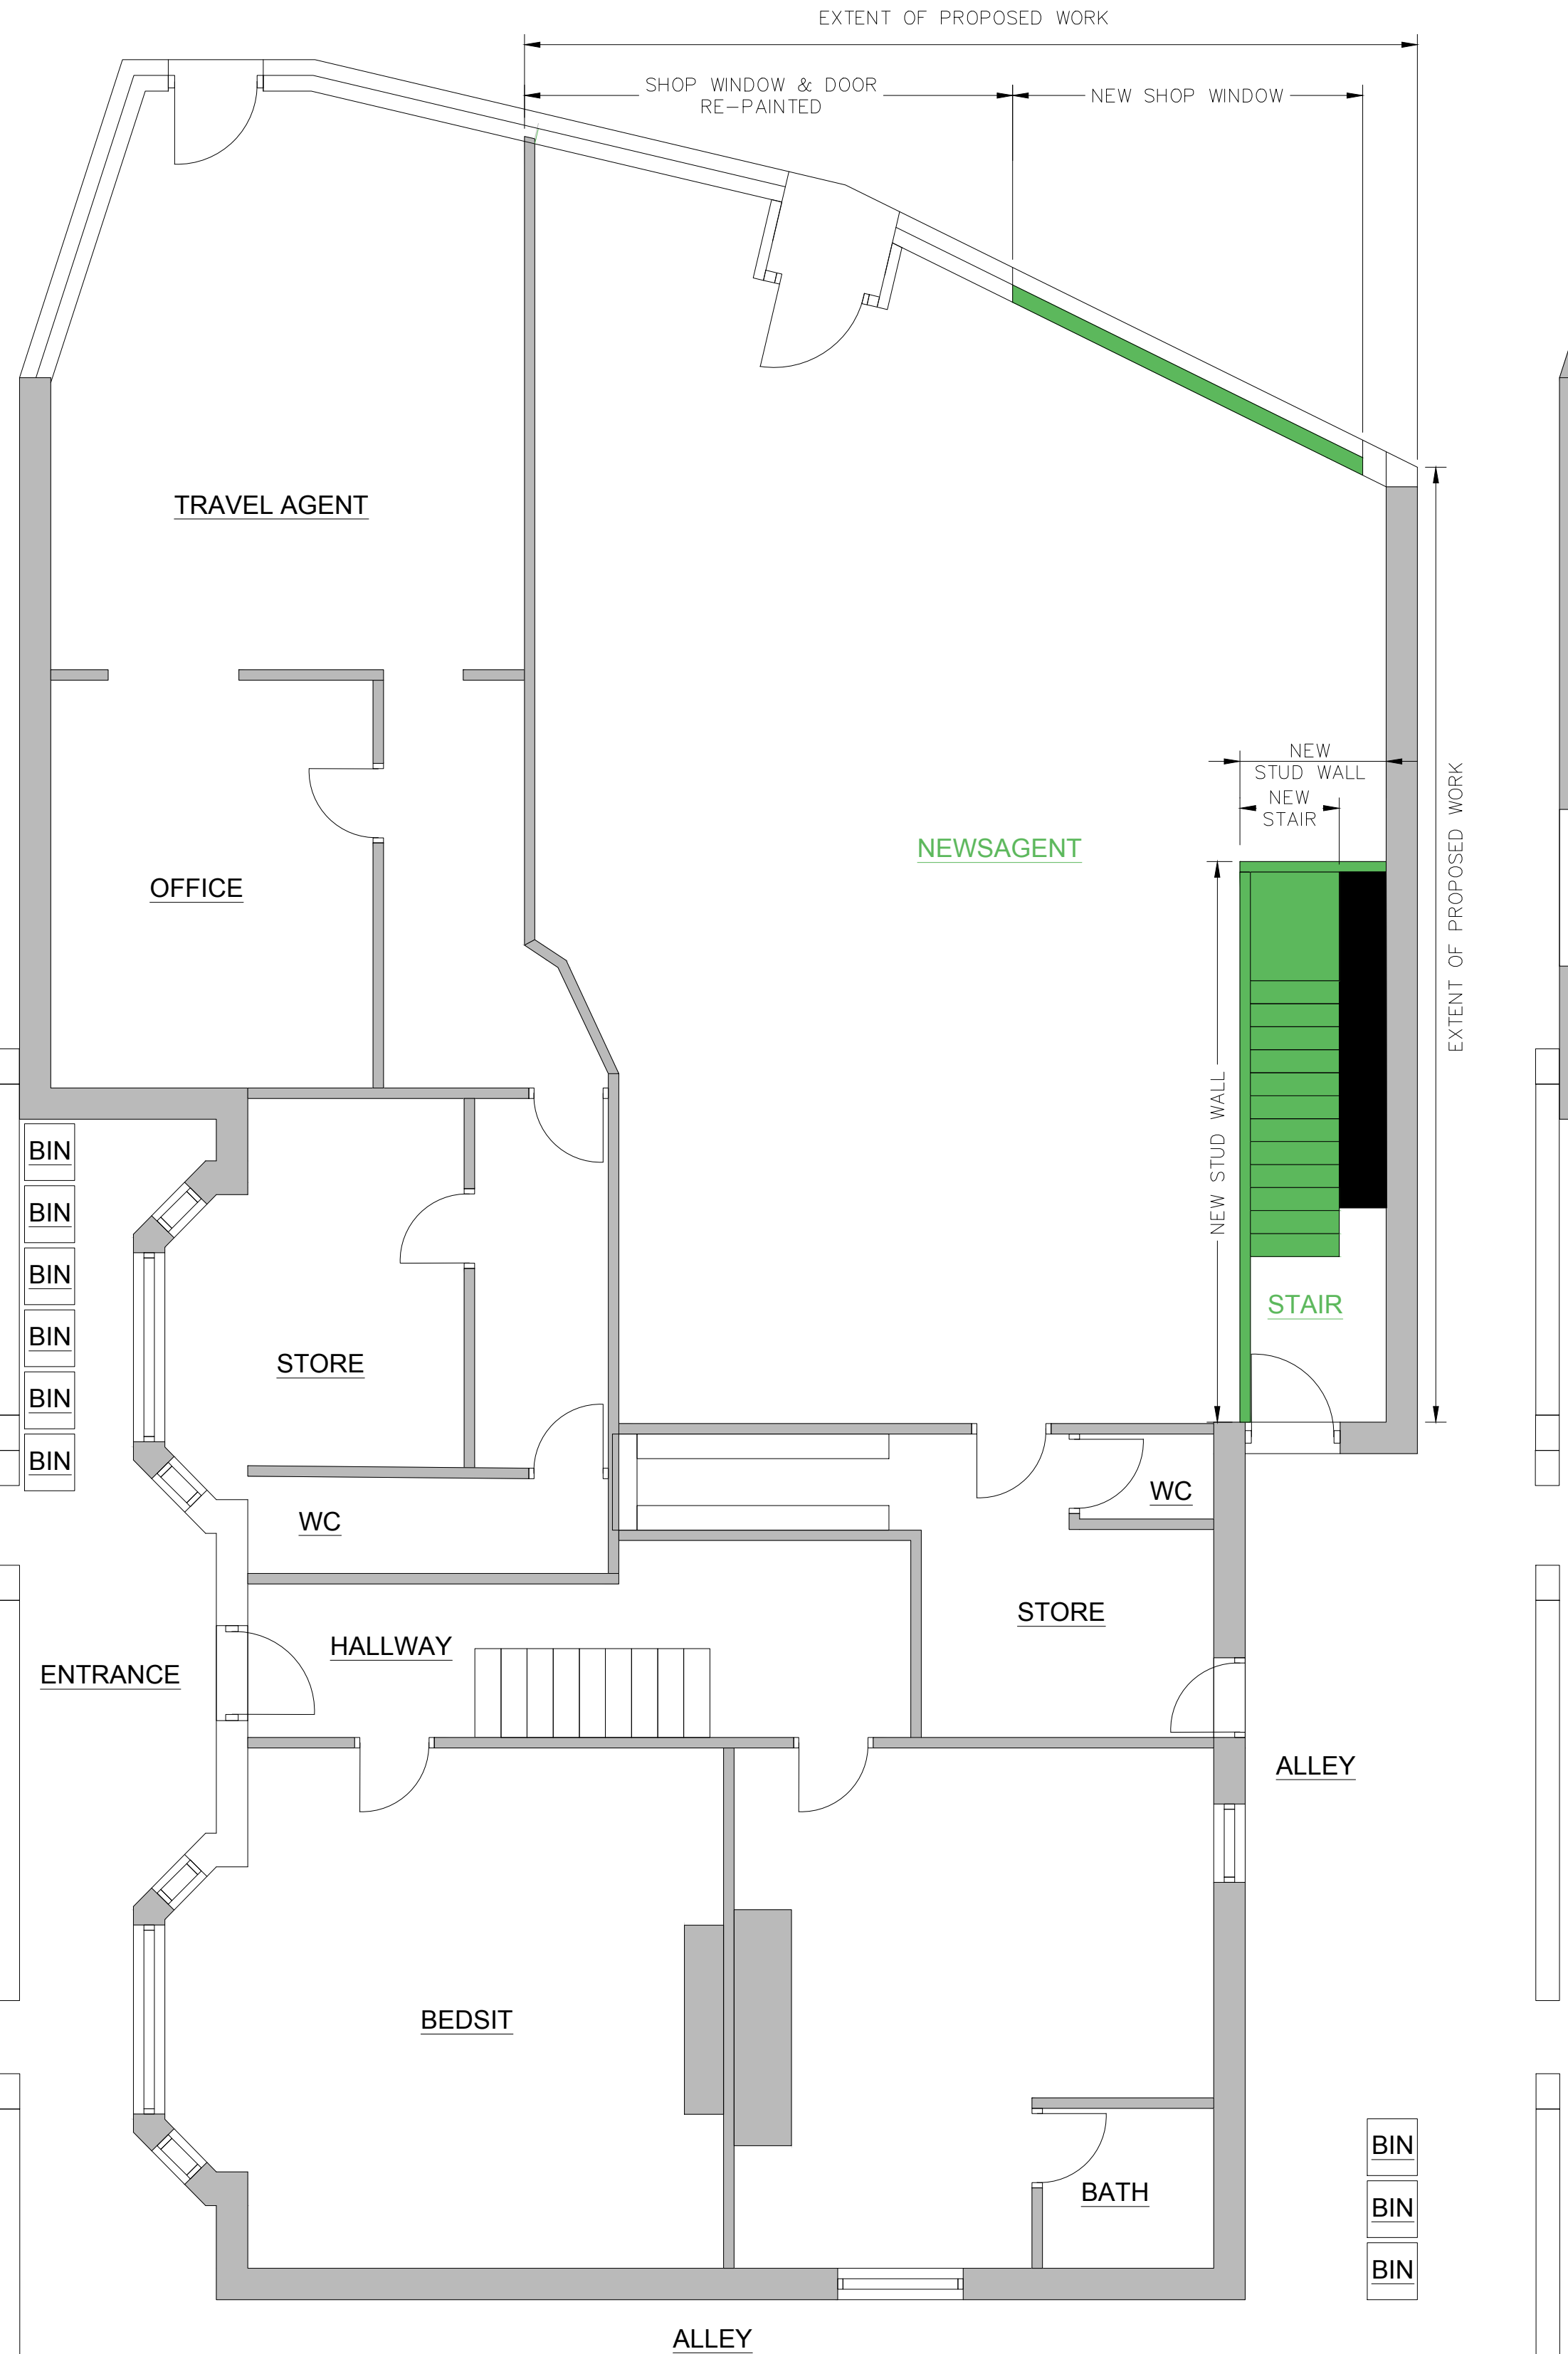

PROPOSED: GROUND FLOOR PLAN
SCALE 1:50

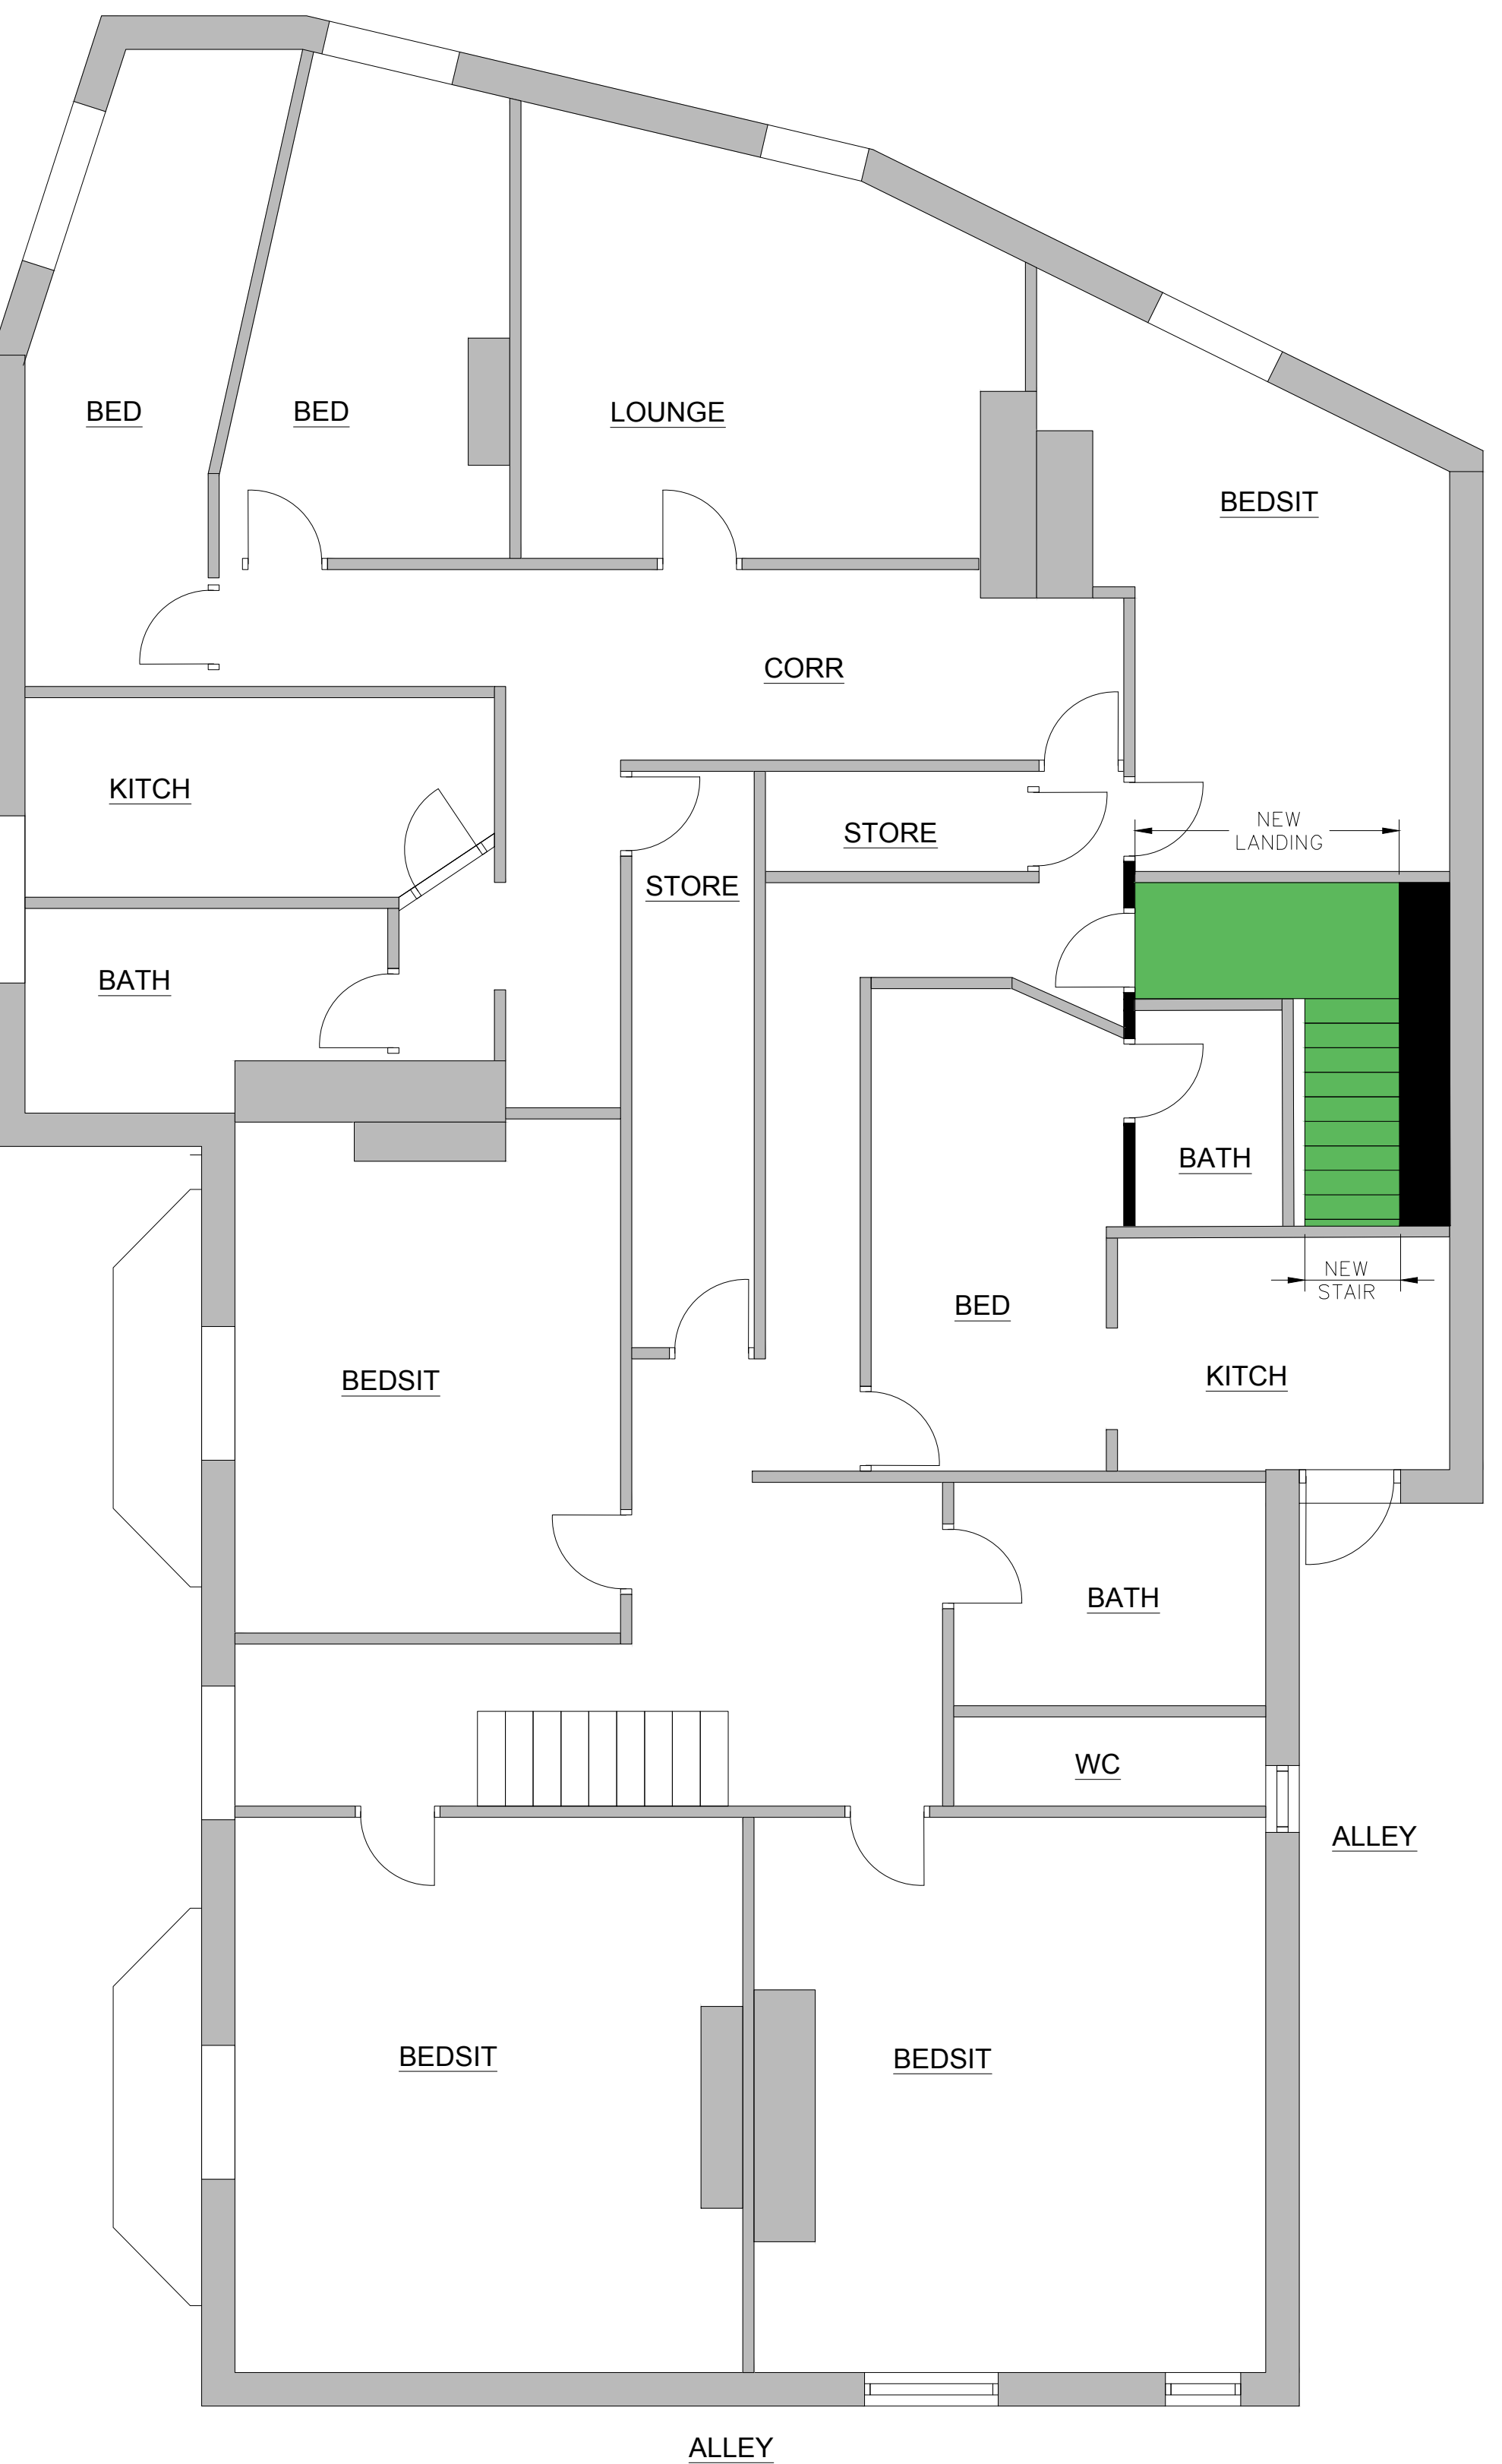

PROPOSED: FIRST FLOOR PLAN
SCALE 1:50



PROPOSED: FRONT ELEVATION
SCALE 1:50

REVISIONS (C)

1. INDICATE WINDOWS REVISED

ISSUED FOR
PLANNING

ARCHITECTURAL REFERENCE DRAWINGS

M19 3DL/A001 - SITE LOCATION PLAN (A4)
M19 3DL/A002 - EXIST/ DEMO GENERAL ARRANGEMENT (A0)
M19 3DL/A003 - PROPOSED GENERAL ARRANGEMENT (A0)

0 1000 2000 3000 4000 5000 mm
SCALE 1:50

FORENA
BUSINESS GROUP

PROJECT TITLE:
NEW SHOP FRONT & R/S TO RE-CONFIGURED RETAIL UNIT

DRAWING TITLE:
PROPOSED GENERAL ARRANGEMENT

ADDRESS:
795-797 STOCKPORT ROAD, LEVENSHULME, MANCHESTER, M19 3DL

M19 3DL / A 003
DATE: 17.02.2020 REV: C