
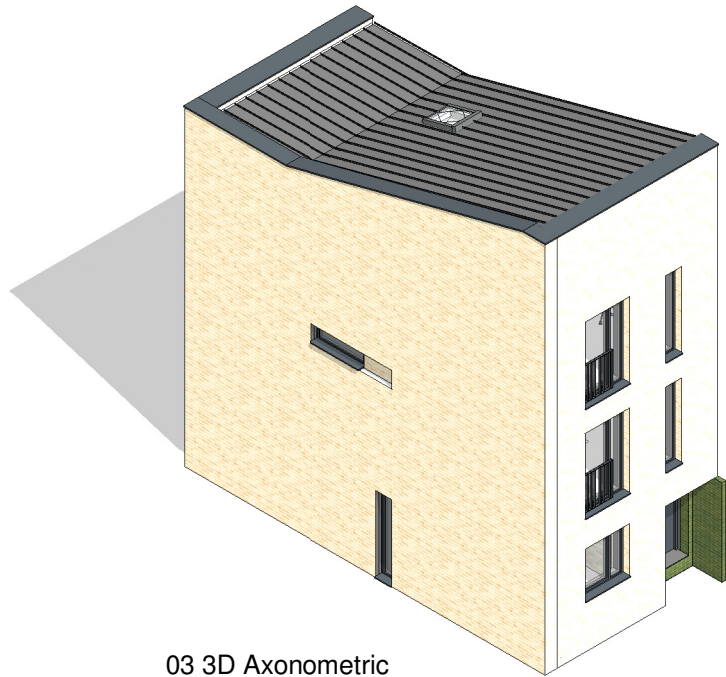
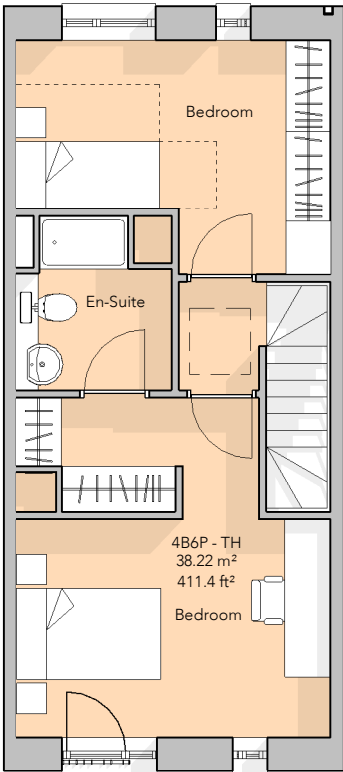
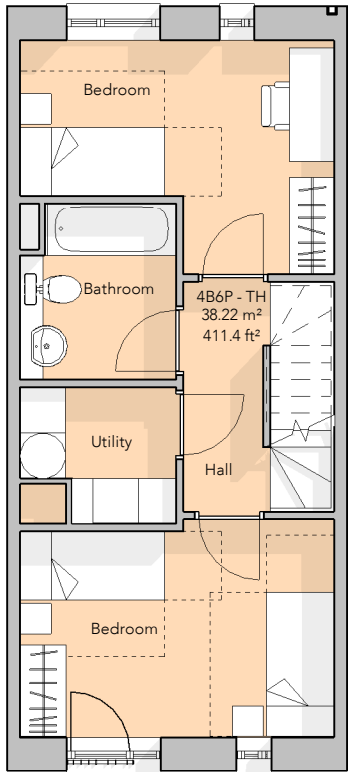


Area Schedule		
Level	Area	Area SF

00 Ground Floor Plan	37.18 m ²	400 SF
01 First Floor Plan	38.22 m ²	411 SF
02 Second Floor Plan	38.22 m ²	411 SF
	113.62 m ²	1223 SF

Built In Storage: 3.3sq/m

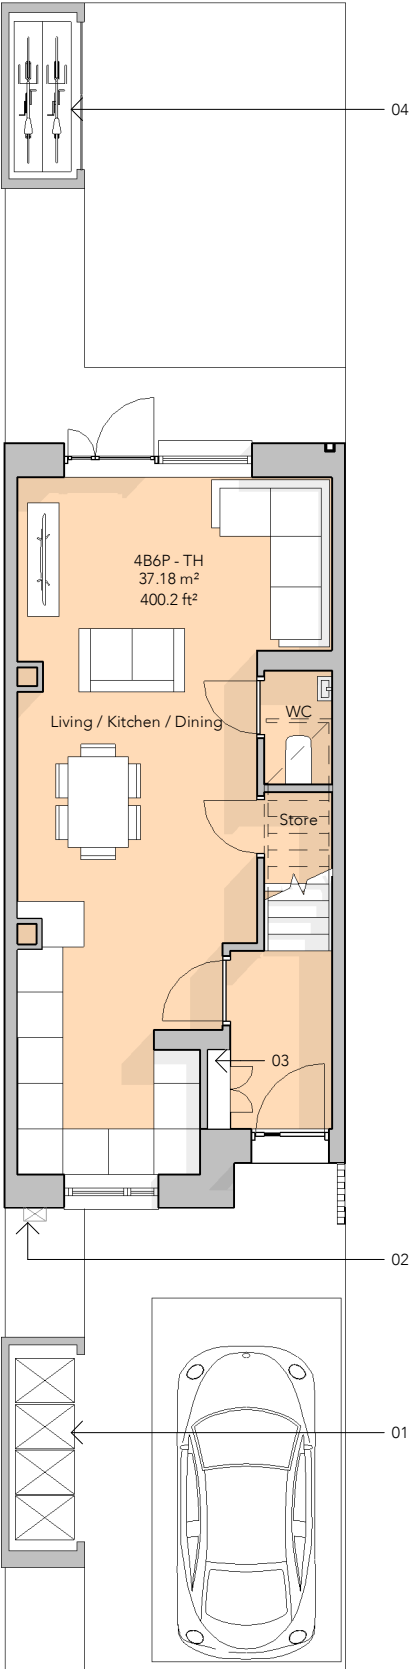

- KEY:
- 01 - Bin store
 - 02 - Electric Car Charging Point
 - 03 - Fuse Box
 - 04 - Cycle store

Note:
Do not scale from this drawing.
Dimensions are to be checked on site.
If in doubt please ask.

NOTE:

All construction shall be undertaken and completed in strict accordance with all drawings, specifications, statutory Building and Planning regulations, Health and Safety regulations, all relevant codes of practice requirements and manufacturers' recommendations and instructions.

Any discrepancies in constructional information should be reported immediately to the contract administrator prior to commencement of any work.

PL 26/01/21 LH Planning Issue

Rev Date Intls Details

© The moral rights of the author are hereby asserted.
This drawing and design is the sole property of Buttress Ltd and must not be reproduced without permission.
Buttress Ltd is Registered in England and Wales: 5363573

Buttress

41 Bengal St
Manchester
M4 6AF

T 0161 236 3303
E contact@buttress.net
W www.buttress.net

Project Title Collyhurst Village
Client FEC and MCC
Location Manchester

Drawing Title 4B6P - Proposed Floor Plans - HT03

Date 04/02/2021 10:22:46 Scale As indicated
Checked LH Orig Paper Size A3

Job No: 8871 Status PRELIMINARY

Project: Origin: Zone: Level: Type: Disc: Number: Rev:

8871-BA-H3-XX-DR-A- (04)600- PL