



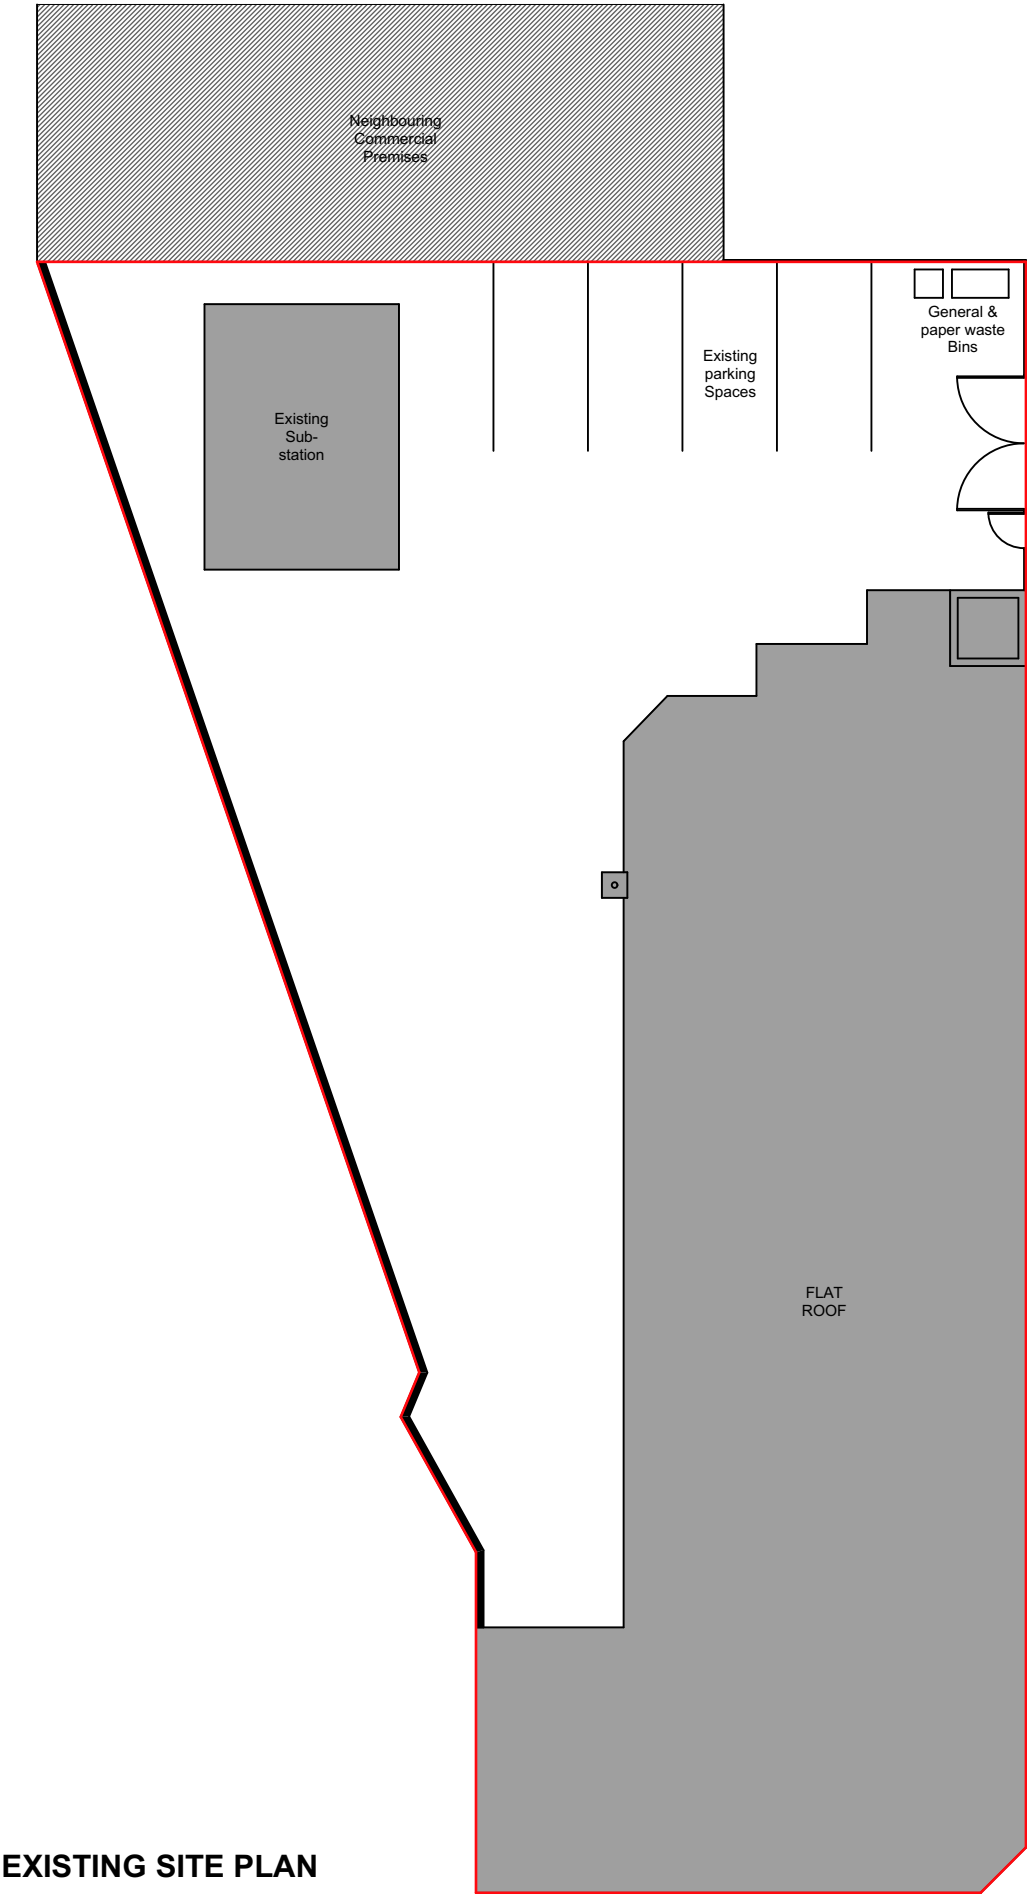

EXISTING SITE PLAN

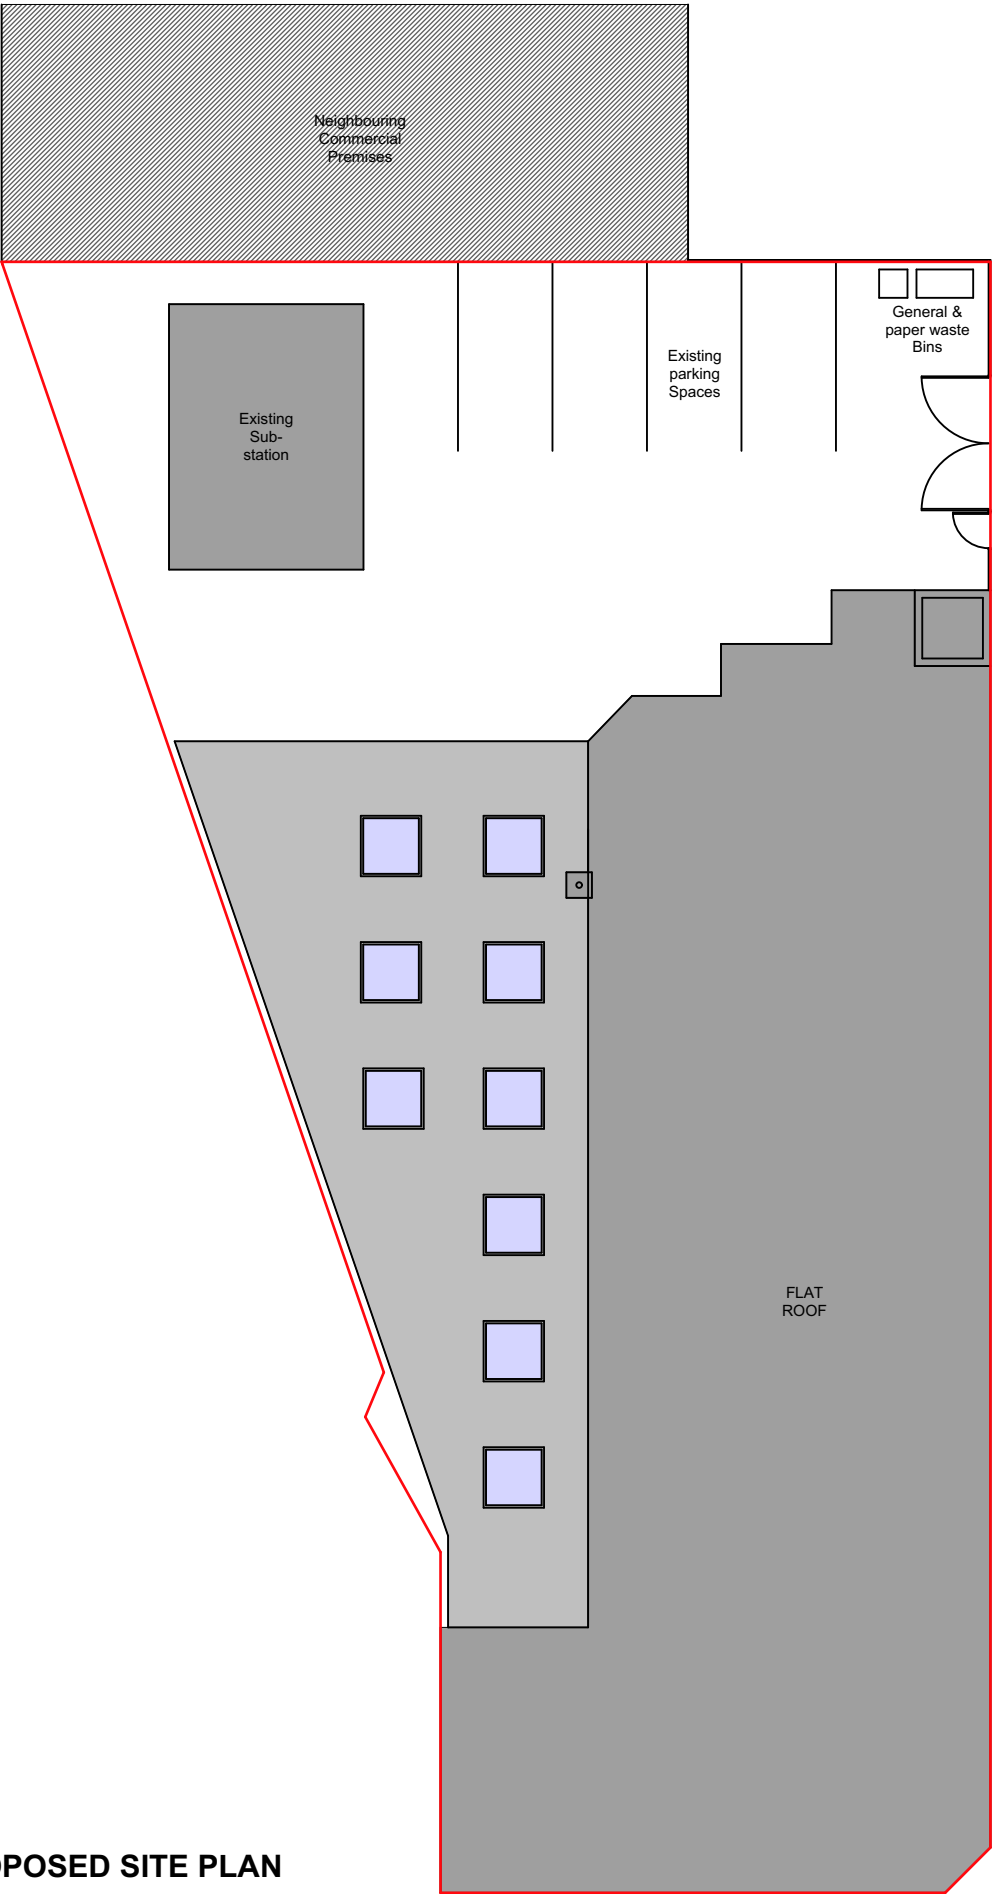

PROPOSED SITE PLAN

notes

This drawing is subject to a detailed building and site survey, therefore no guarantee of its accuracy can be given. This drawing has been draughted in accordance with the clients design requirements. All dimensions are approximate and are subject to a detailed building and site survey and further design development. All dimensions should be checked prior to commencement of construction on site. Measurements should not be taken off the drawing.

PL0	Planning Issue	28.01.21
revisions		
		
NADA Architects Ltd 169 Kingsway Burnage Manchester M19 2ND Mob: 07974 735527 E: ahmed@nadaarchitects.com W: www.nadaarchitects.com		

KHANQAH CENTRE

PROPOSED EXTENSION
181 MAULDETH ROAD,
MANCHESTER, M19 1BA

EXISTING & PROPOSED
GA SITE PLANS

scale	date	drawn	checked
1:200 @ A3	28.01.21		

job no	(category) dwg no	revision
--------	-------------------	----------

12-074 (01)001 PL0

Drawing measurements shall not be obtained by scaling. Verify all dims prior to construction. Immediately report any discrepancies on this drawing to the Architect. This drawing shall be read in conjunction with associated specifications and related consultant's documents.

PLANNING