


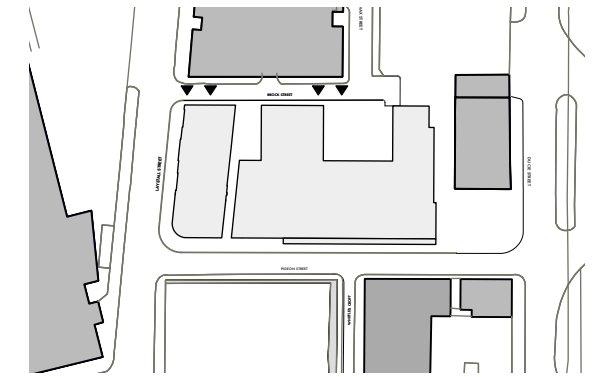

KEY SITE PLAN



PROPOSED EAST ELEVATION

1:200 @ A3

OMI Architects

PROJECT Laystall St
DATE SEPT' 20
SCALE 1:200
DWG No. 1383 / L 0061

PROPOSED ELEVATION
EAST (BROCK STREET)