




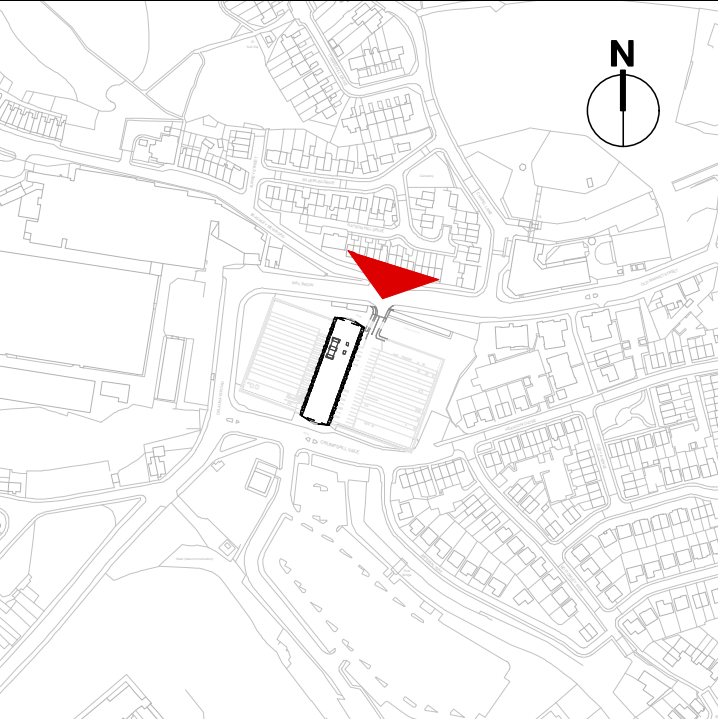

Site Location - scale 1:5000

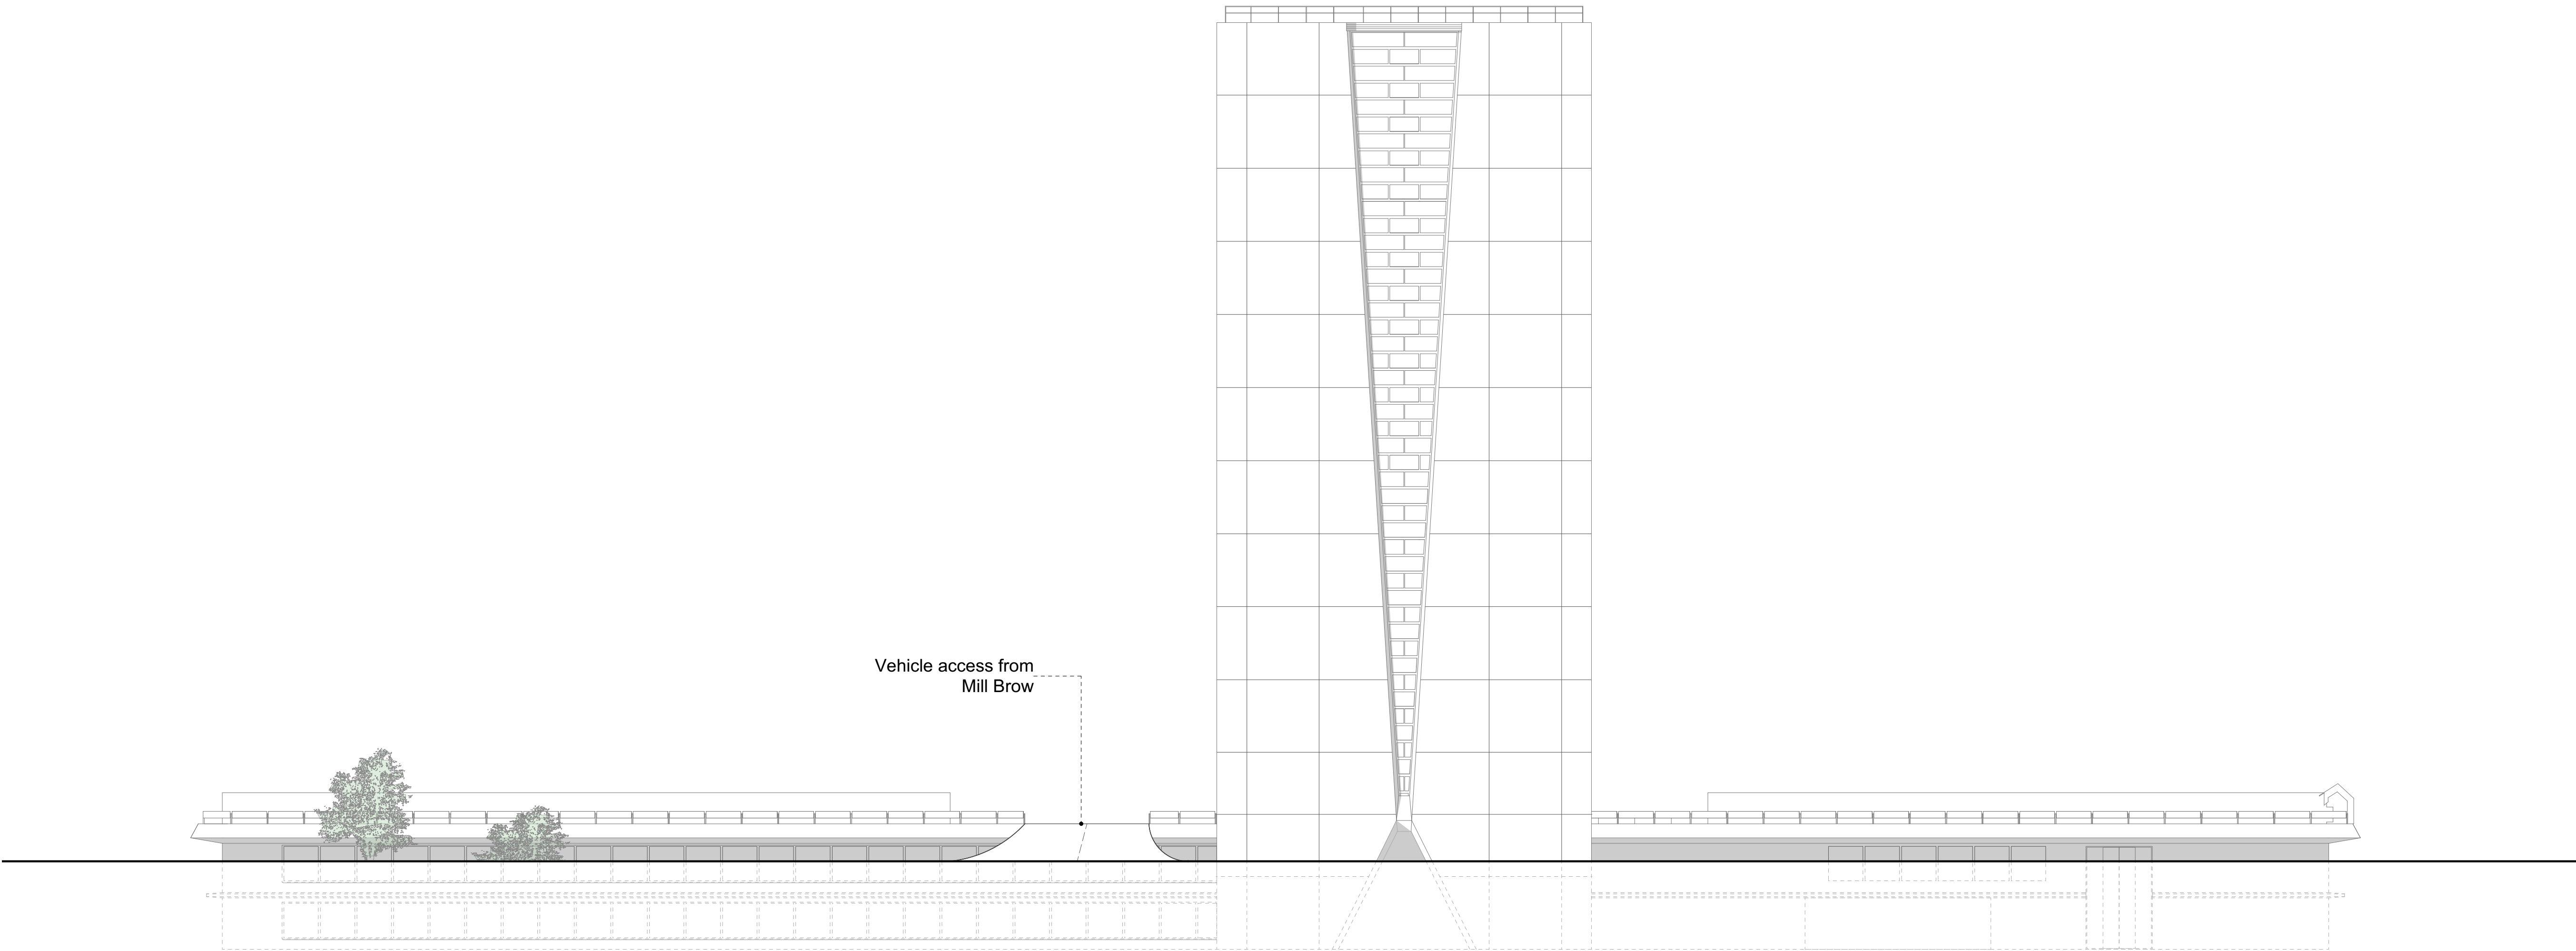

Existing North Elevation

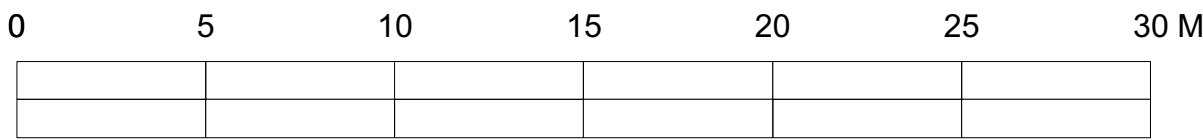

REV	DATE	NOTES	CHK
-----	------	-------	-----

PLANNING

Client

TRINITY IM

Project

Hexagon Tower
Manchester

Drawing Title

Existing North Elevation

Drawn	Checked	Paper Size	Scale	Date
RBJ	PT	A1	1:200	MARCH 2021
Project No.		Drawing No.		Revision
20186		0218		P-00

**CORSTORPHINE
+WRIGHT
ARCHITECTS**

Warwick
London
Birmingham
Manchester
Newcastle
Canterbury
Dublin

Brook Hall Brook Street Warwick CV34 4BL
Tel. 01926 658444 www.corstorphine-wright.com