

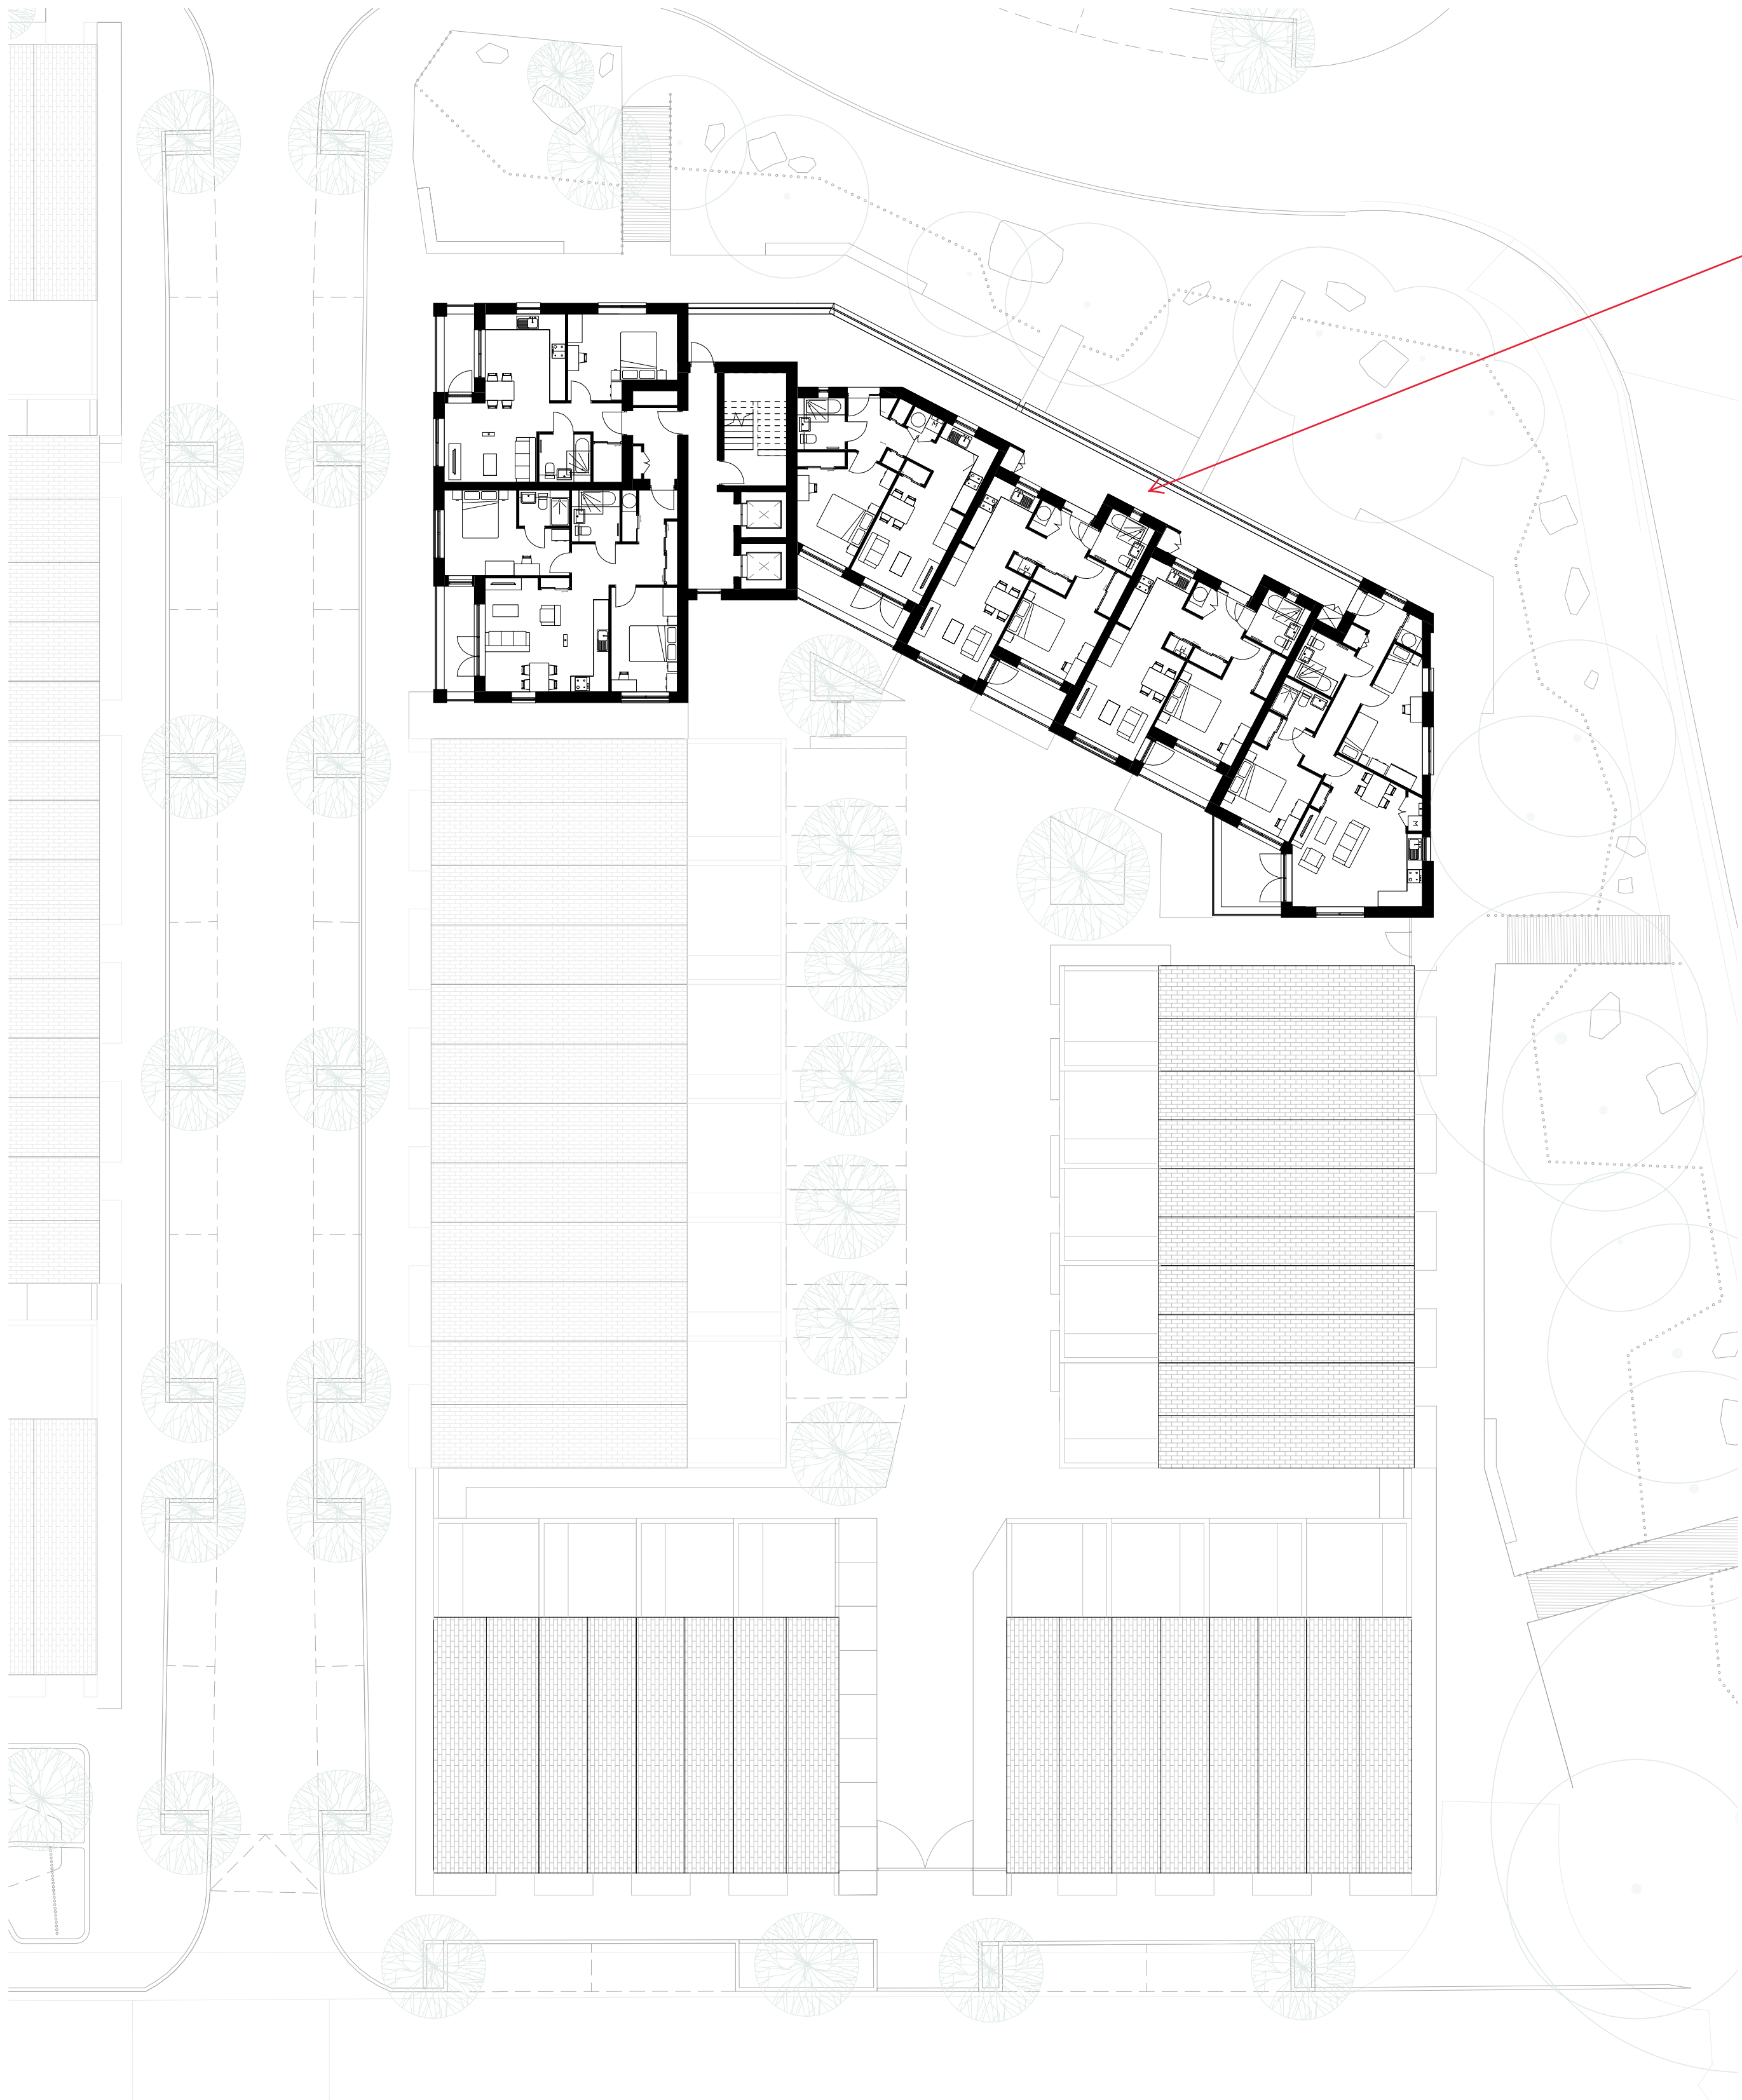


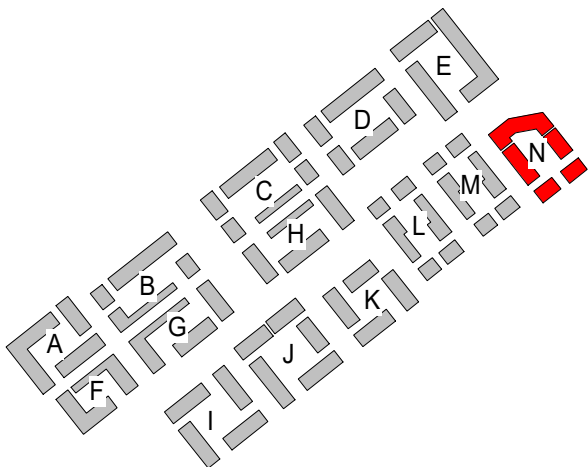

Reduction in
walkway and
apartment widths
by 112.5mm. All
apartment internal
areas remain over
MRQG guidance.

- Notes**
1. Do not scale this drawing.
 2. All dimensions must be checked on site and any discrepancies verified with the architect.
 3. Unless shown otherwise, all dimensions are to structural surfaces.
 4. Drawing to be read with all other issued information. Any discrepancies to be brought to the attention of the architect.
 5. This drawing is the copyright of Levitt Bernstein and may not be copied, altered or reproduced in any form, or passed to a third party without license or written consent.
- This is not a construction drawing, it is unsuitable for the purpose of construction and must on no account be used as such.

 

LB Note: 24.02.2021
This drawing has been updated as part of the Section 96a application. Please see adjacent notes for plan updates.

P5	06/08/20	Revisions to Planning Issue	DM
P4	24/03/20	Parking locations revised	LA
P3	28/11/19	Planning Issue	MF
P2	26/11/19	Planning Issue	MF
P1	08/11/19	Draft Issue for Information	MF
Rev	Date	Description	Initials

Project name

Land at Coleshill Street
Miles Platting

Drawing number	Rev
3547A - LEV - 00 - 03 - DR - A - 1483	P5
Drawing	

Plot N_Proposed Third Floor Plan

Purpose of issue	Date
For Information	17/09/19
Scale	Drawn
1 : 200 @ A1	RF
Client	Checked
Engie Services Ltd and Landcare (East Manchester) Ltd	MF

Levitt Bernstein
levittbernstein.co.uk

London
Thane Studios
2-4 Thane Villas
London N17 7PA
+44 (0)20 7275 7676

Manchester
Bonded Warehouse
Grape Street
Manchester M3 3JE
+44 (0)161 666 8740