


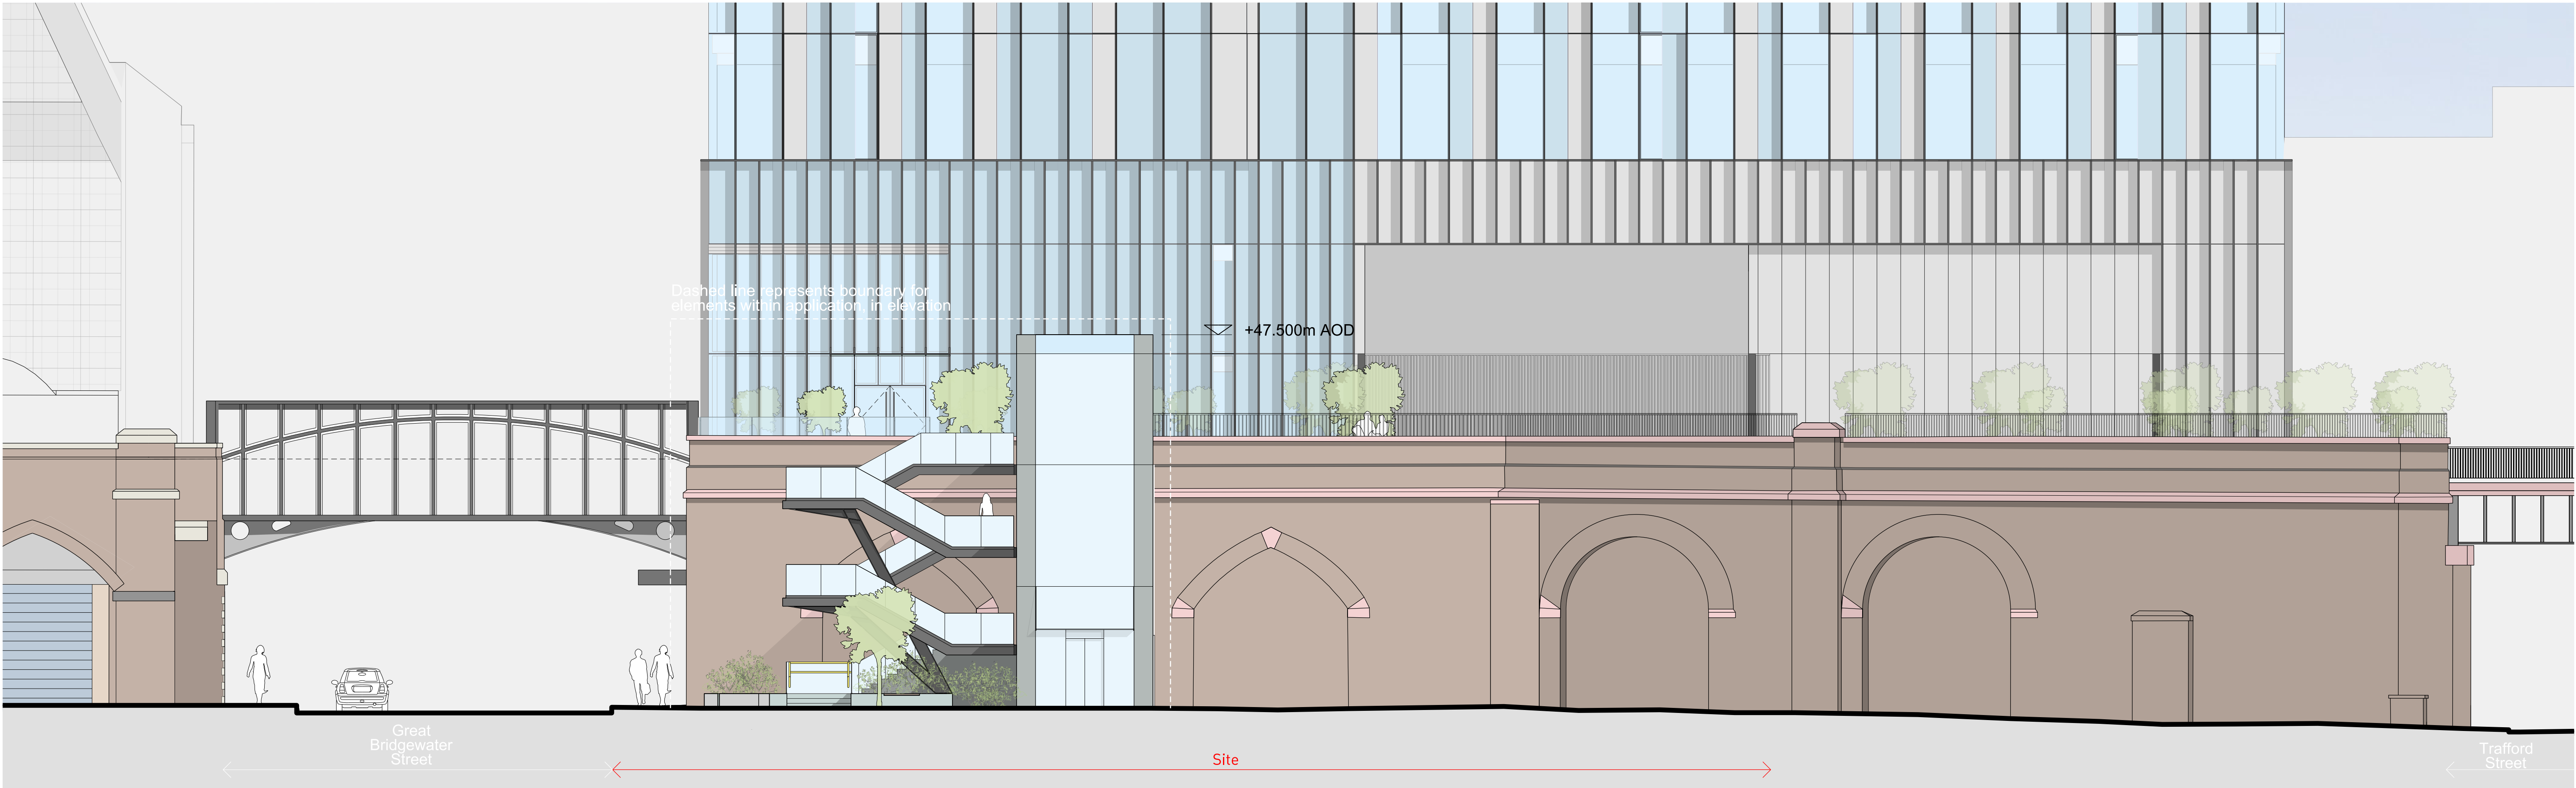

01 - North Elevation



02 - West Elevation

This drawing is copyright Do not scale off dimensions. All dimensions to be checked on site by contractor. Contractor to report any dimensional discrepancies, errors or omissions prior to commencing on site.	NOTE:	NORTH	<table border="1"><thead><tr><th>Rev</th><th>Date</th><th>Description</th></tr></thead><tbody><tr><td>00</td><td>15-05-2020</td><td>Planning Issue</td></tr><tr><td>01</td><td>15-12-2020</td><td>Non-Material Amendment Application</td></tr><tr><td>02</td><td>16-12-2020</td><td>Non-Material Amendment Application</td></tr><tr><td> </td><td> </td><td> </td></tr><tr><td> </td><td> </td><td> </td></tr><tr><td> </td><td> </td><td> </td></tr><tr><td> </td><td> </td><td> </td></tr><tr><td> </td><td> </td><td> </td></tr></tbody></table>	Rev	Date	Description	00	15-05-2020	Planning Issue	01	15-12-2020	Non-Material Amendment Application	02	16-12-2020	Non-Material Amendment Application																	Project Title Viadux Great Bridgewater Street Stair and Lift Great Bridgewater Street Manchester	Drawing Title Proposed Great Bridgewater Street and West Elevation	simpsonhaugh MANCHESTER Riverside, 4 Commercial St Manchester M15 4RQ +44 (0)161 835 2345 mail@simpsonhaugh.com LONDON 5-8 Roberts Place London EC1R 9BQ +44 (0)20 7549 4000 mail@simpsonhaugh.com
			Rev	Date	Description																													
00	15-05-2020	Planning Issue																																
01	15-12-2020	Non-Material Amendment Application																																
02	16-12-2020	Non-Material Amendment Application																																
Status Planning	<table border="1"><tr><td>Job No 10337</td><td>Scale 1:200 @ A3 / 1:100 @ A1</td><td>Date 15 June 2020</td></tr><tr><td>Drawing No 10337-Z1-A-B5D9-G200-EL-XX-001</td><td>Revision 02</td><td> </td></tr></table>	Job No 10337	Scale 1:200 @ A3 / 1:100 @ A1	Date 15 June 2020	Drawing No 10337-Z1-A-B5D9-G200-EL-XX-001	Revision 02																												
Job No 10337	Scale 1:200 @ A3 / 1:100 @ A1	Date 15 June 2020																																
Drawing No 10337-Z1-A-B5D9-G200-EL-XX-001	Revision 02																																	