


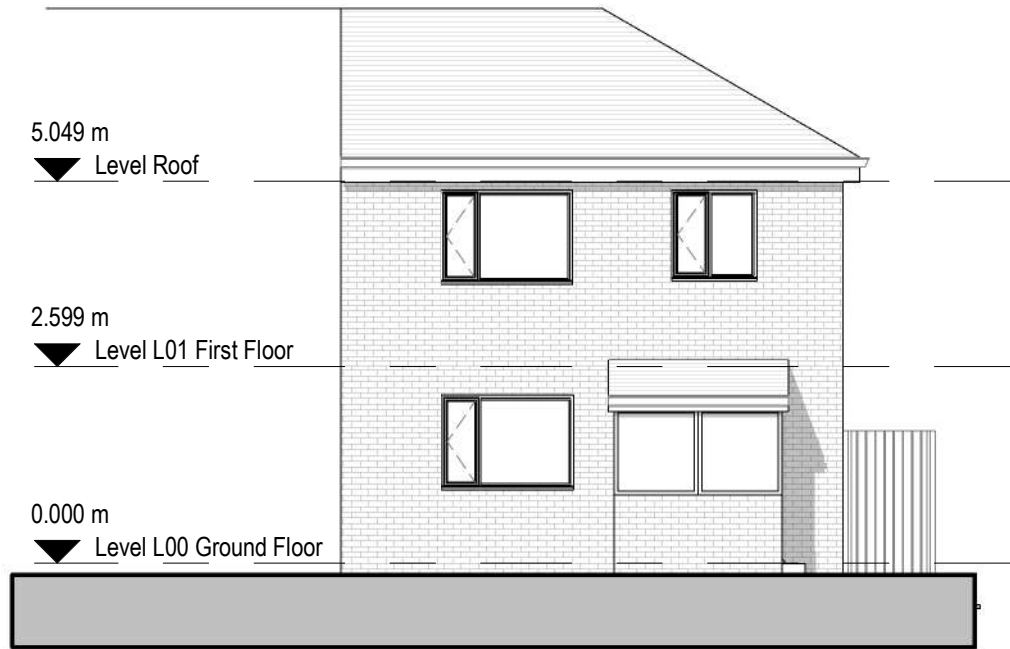


1 **Proposed East Elevation**
1 : 100



2 **Proposed North Elevation**
1 : 100



3 **Proposed West Elevation**
1 : 100

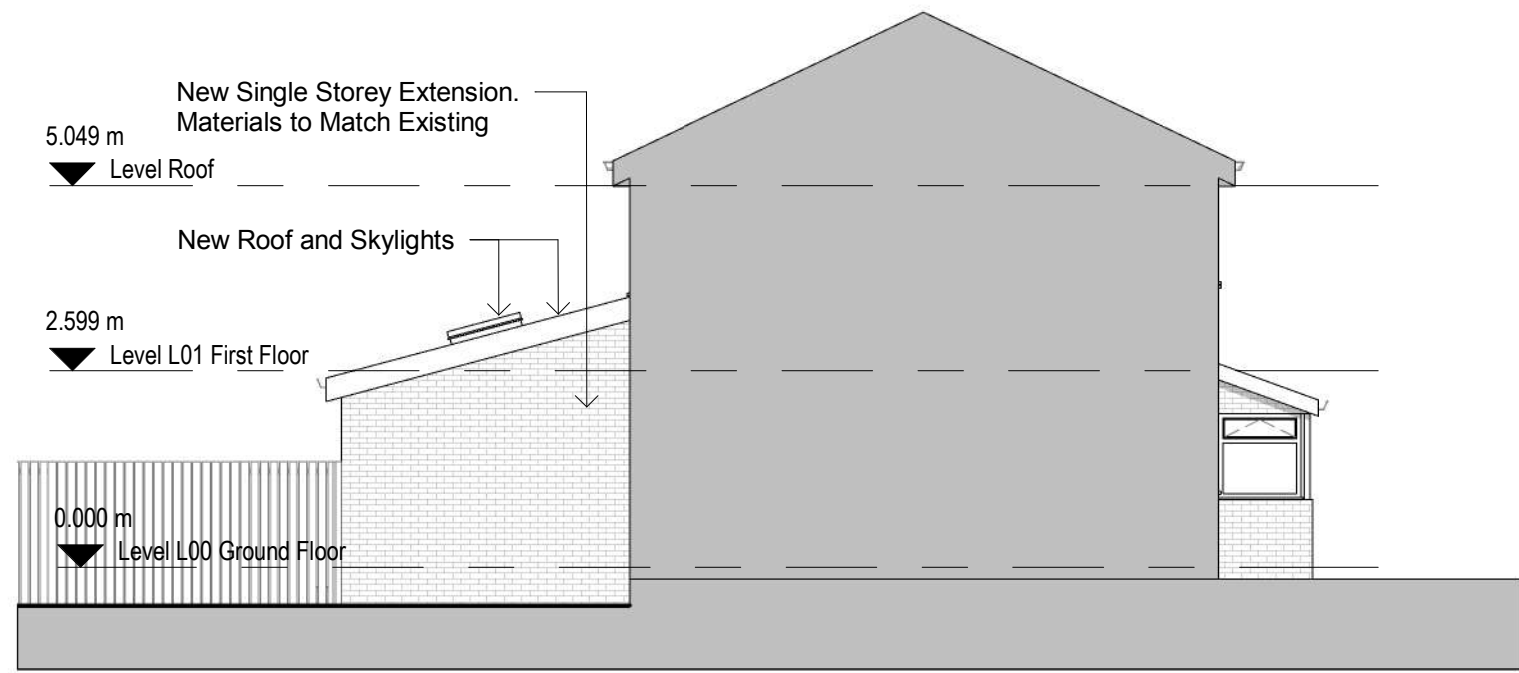

4 **Proposed South Elevation**
1 : 100

General Notes

The Architect shall have no responsibility for any use made of this document other than for that which it was prepared and issued.

All dimensions should be checked on site. Do not scale from this drawing.

To be read in conjunction with all other Consultant's drawings.


The Architect to be immediately notified of any discrepancies.

Copyright on this drawing retained by the Architect.

LEGEND:

Client
Mr. Badraddin Abubaker

North Direction

 


Project Title
146 Yew Tree Road - M14 7AB

Project Reference
b&architects_500

Scale
1 : 100 @ A3


Drawing Title
Proposed Elevations

Drawing Number	Revision
AR-03	0
Initial Issue: 25/03/2021	Revision Issue: 00/00/2021

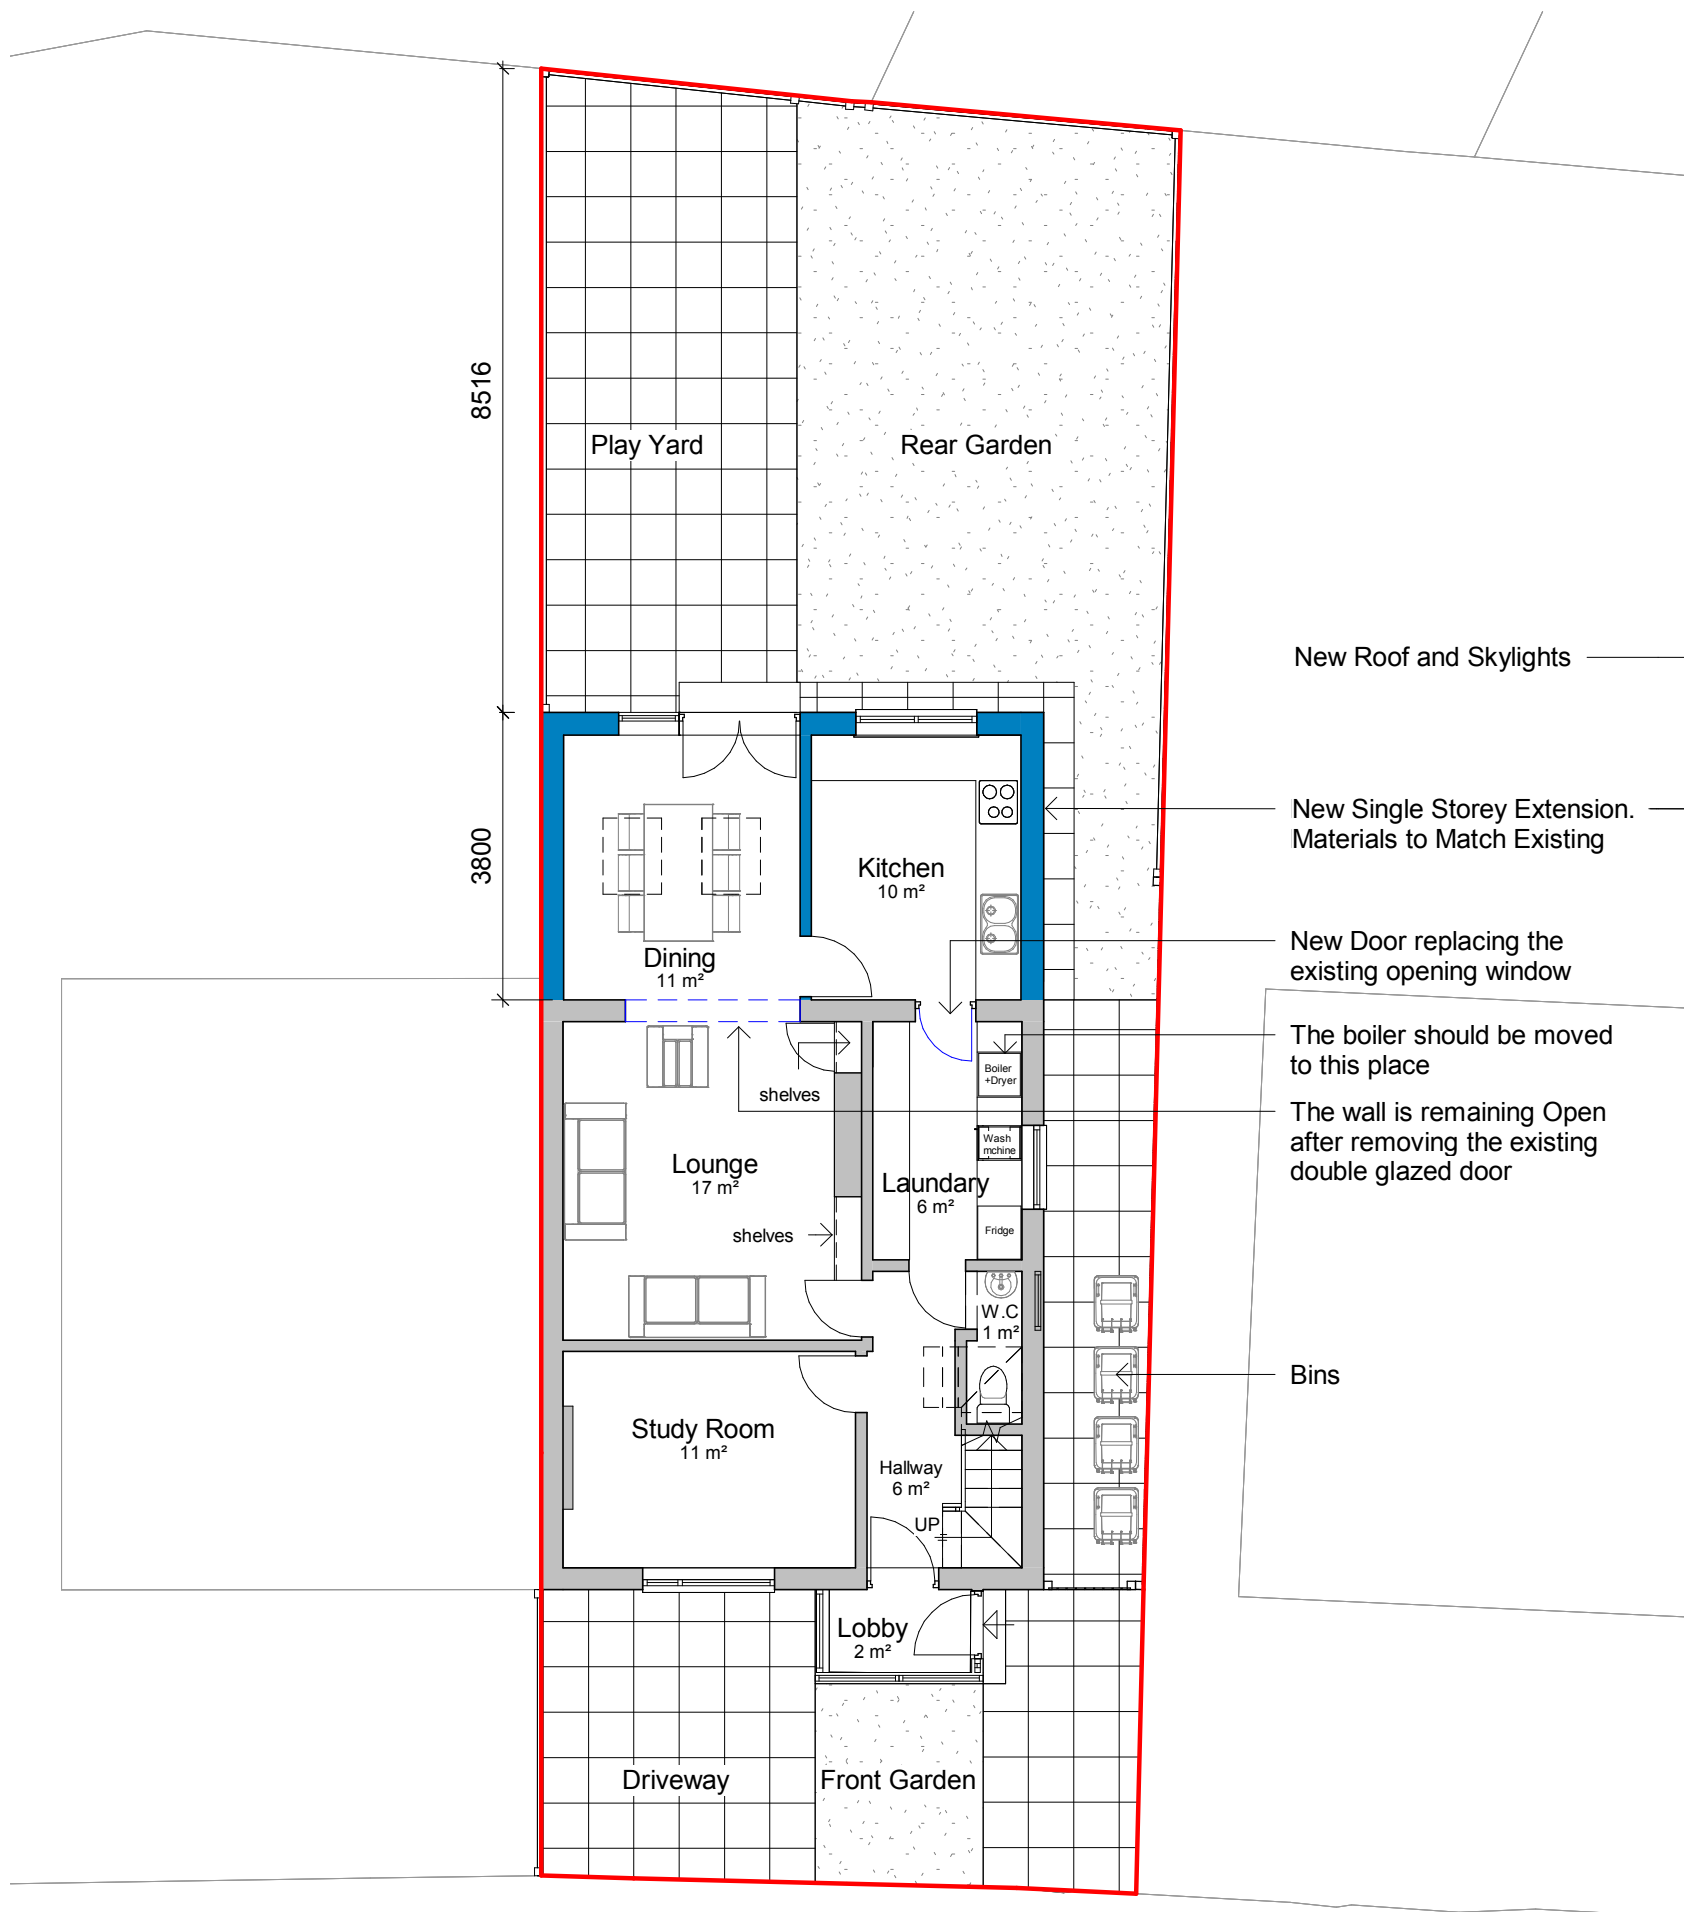

1 Proposed Ground Floor Plan
1 : 100

- New Roof and Skylights
- New Single Storey Extension. Materials to Match Existing
- New Door replacing the existing opening window
- The boiler should be moved to this place
- The wall is remaining Open after removing the existing double glazed door
- Bins

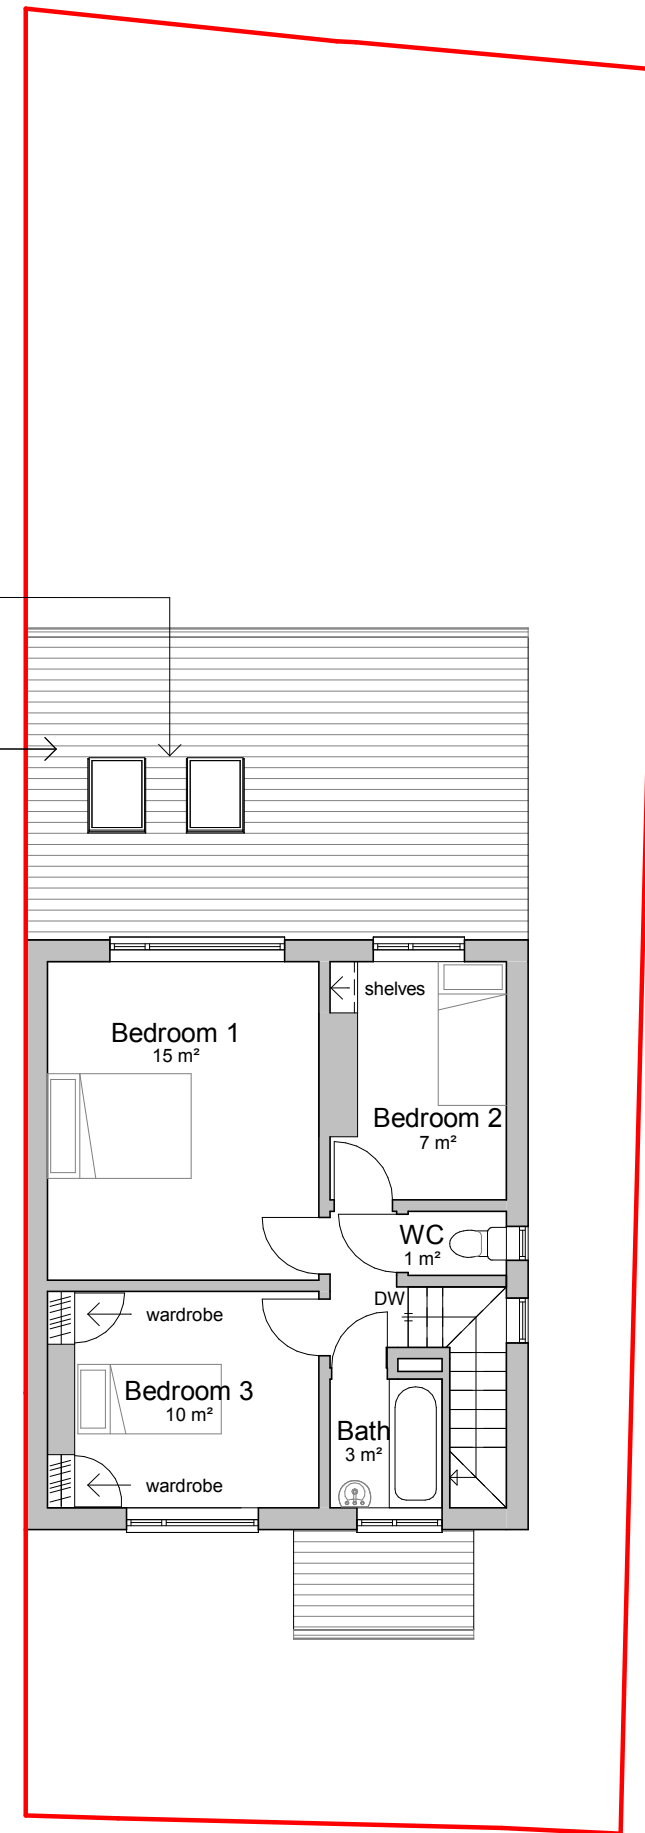

2 Proposed First Floor Plan
1 : 100

General Notes

The Architect shall have no responsibility for any use made of this document other than for that which it was prepared and issued.

All dimensions should be checked on site. Do not scale from this drawing

To be read in conjunction with all other Consultant's drawings.

The Architect to be immediately notified of any discrepancies.

Copyright on this drawing retained by the Architect.

- LEGEND:**
- Site Boundary
 - Existing Wall
 - Proposed Wall

Client
Mr. Badraddin Abubaker

North Direction

Project Title
146 Yew Tree Road - M14 7AB

Project Reference
b&architects_500

Scale
1 : 100 @ A3

Drawing Title
Proposed Ground & First Floor Plans

Drawing Number
AR-02

Revision
0

Initial Issue: 25/03/2021

Revision Issue: 09/09/2021

General Notes

The Architect shall have no responsibility for any use made of this document other than for that which it was prepared and issued.

All dimensions should be checked on site. Do not scale from this drawing

To be read in conjunction with all other Consultant's drawings.

The Architect to be immediately notified of any discrepancies.

Copyright on this drawing retained by the Architect.

LEGEND:

Site Boundary

New Roof and Skylights

Play yard

Rear Garden

New Single Storey Extension.
Materials to Match Existing

Main House

Bins

Driveway

Front Garden

Yew Tree Road

1

Proposed Site Plan

1 : 200

2

Proposed Rear View

3

Proposed Front View

Client
Mr. Badraddin Abubaker

North Direction

Project Title
146 Yew Tree Road - M14 7AB

Project Reference
b&architects_500

Scale
1 : 200 @ A3

Drawing Title
Proposed Site Plan & 3D Views

Drawing Number
AR-01

Revision
0

Initial Issue: 25/03/2021
Revision Issue: 00/00/2021