

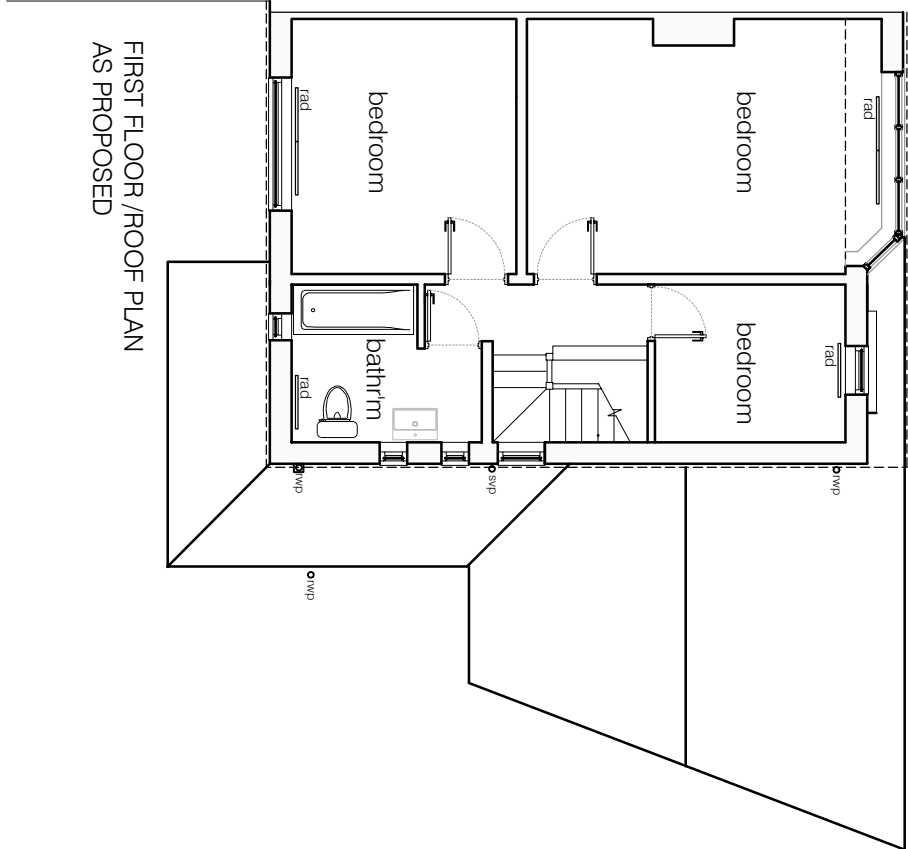
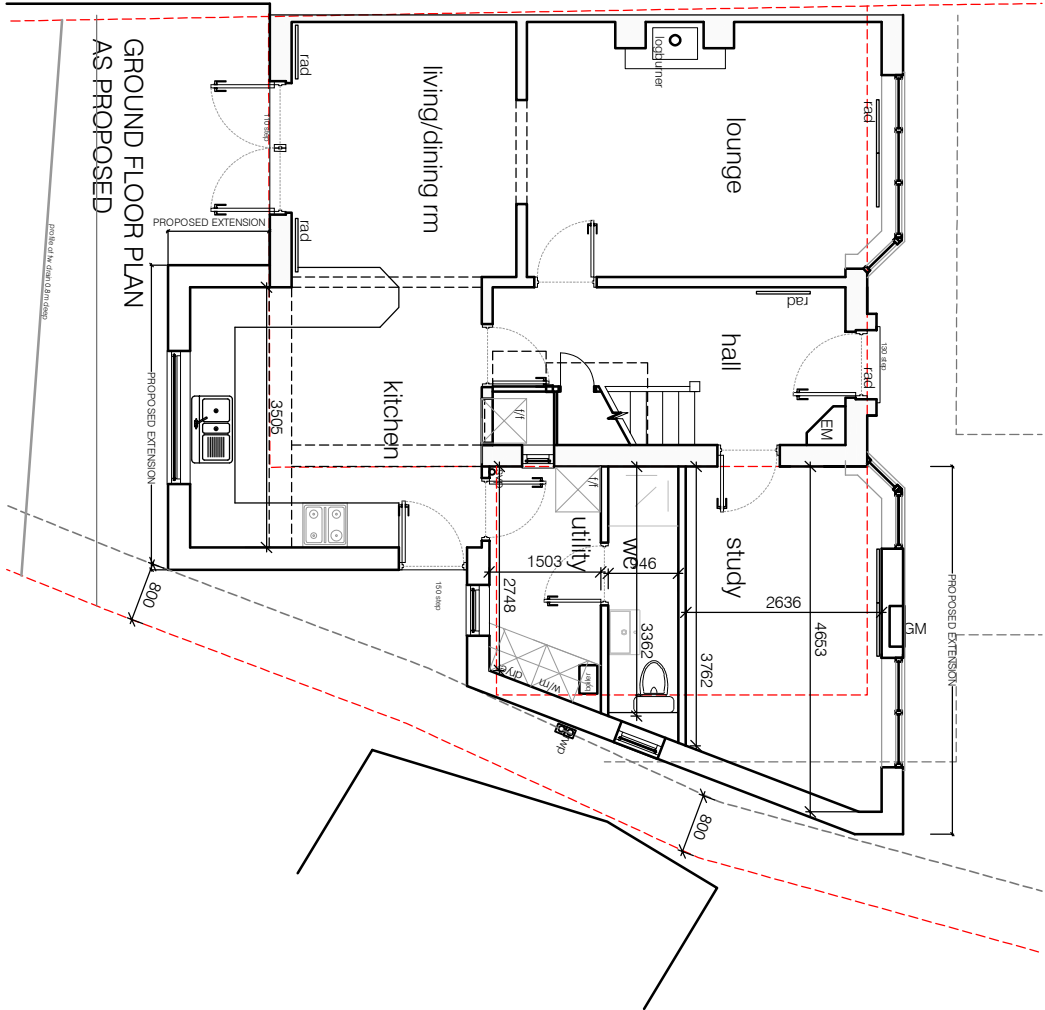
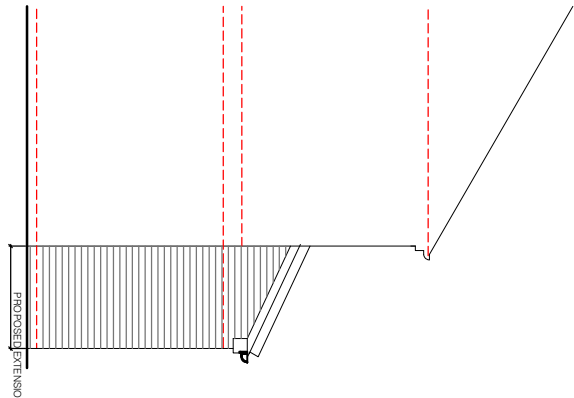
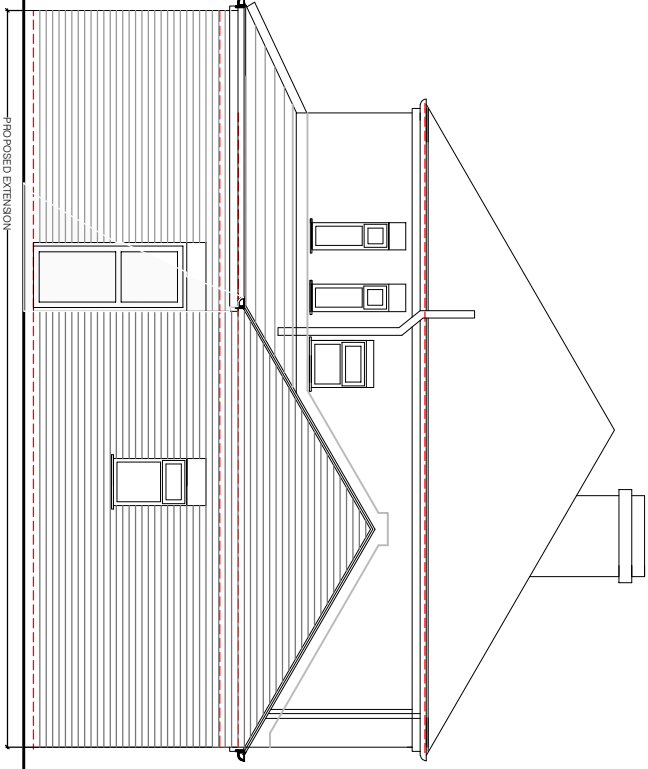


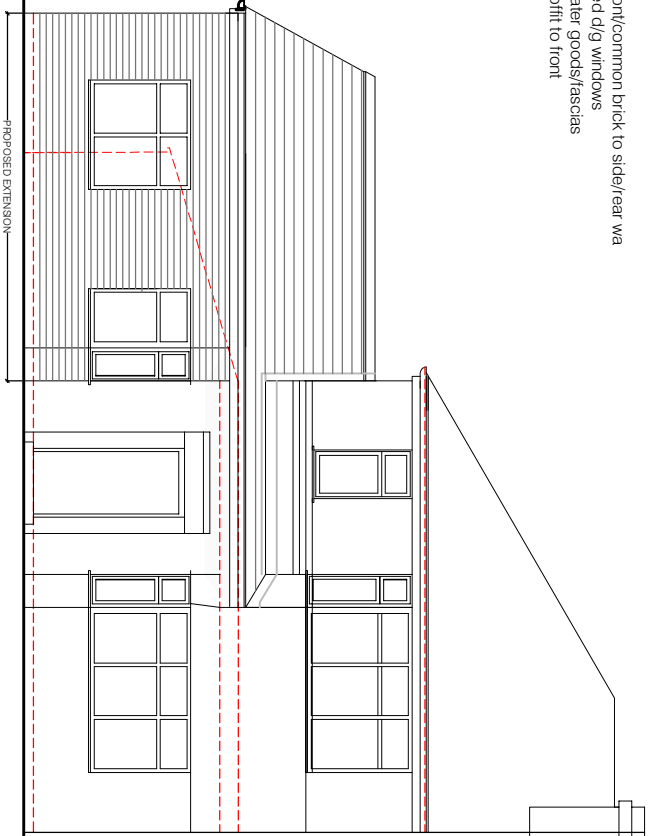

Extension external materials to match existing
Clay tiled roof.
Facing brick to front/common brick to side/rear wa
White upvc framed d/g windows
Black upvc rainwater goods/fascias
White boarded soffit to front

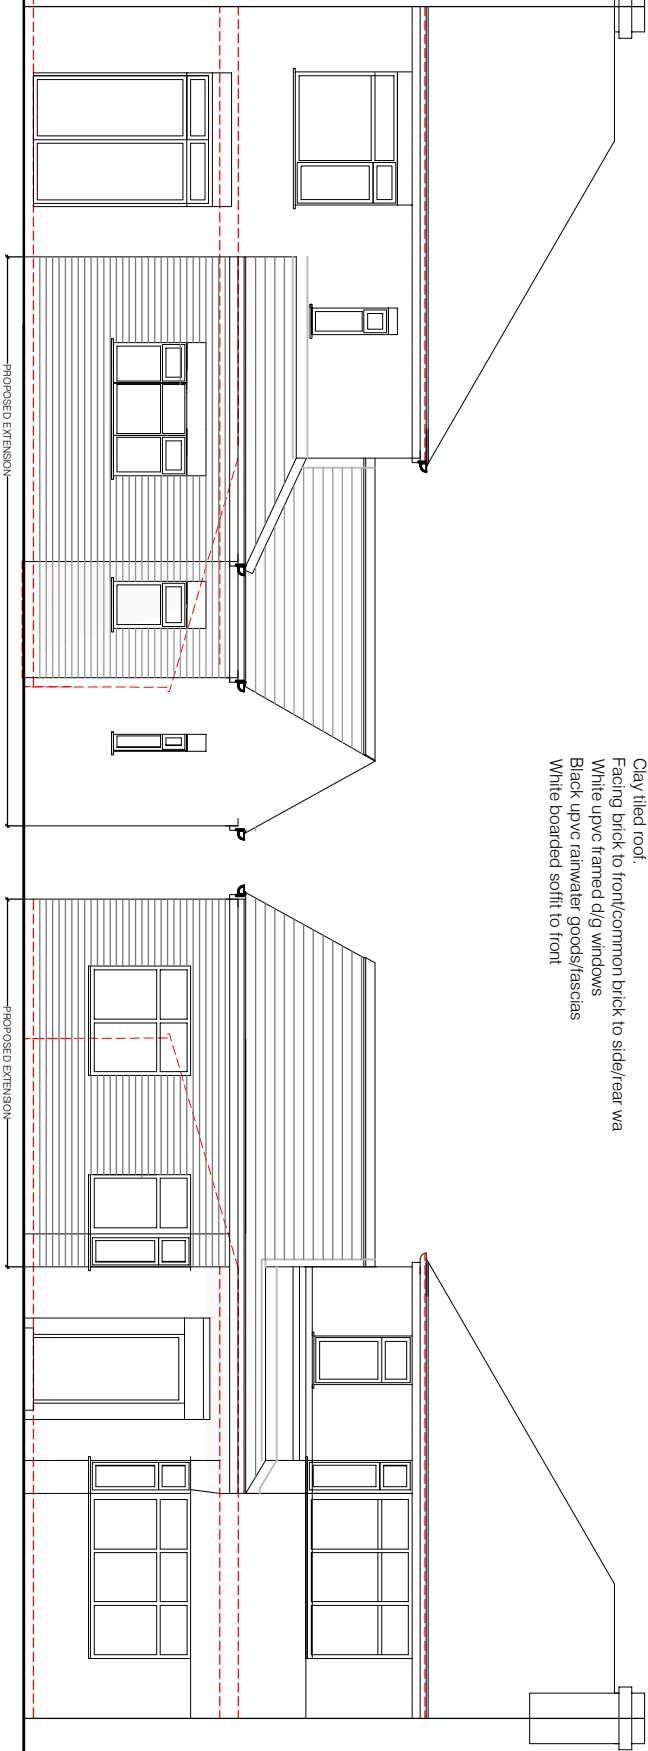

REAR ELEVATION AS PROPOSED

FRONT ELEVATION AS PROPOSED

SIDE ELEVATION AS PROPOSED

EXTENSION SIDE ELEVATION AS PROPOSED

Simon R Miles
Chartered Architect
Didisbury
Manchester
T: 07778 137850
E: similesarchitect@gmail.com

Revision Date Revision note

Notes



Do not scale. Contractors must check all dimensions on site before proceeding. Drawings are for information only and do not constitute a contract. This drawing and its design is the copyright of S R Miles Ltd and may not be reproduced in any form without their prior express written consent.

Project: 19 Broughville Drive Didisbury
Title: Floor plans and elevations as proposed
Drawing number: 21 249 PL200
Issue: 1
Client: Helen & Patrick Knight

Scale: 100@A3
Date: 19.02.2021
CAD File: 21 249
Drawn by: SRM

SRM
Simon R Miles
Chartered Architect