

Text Key


1. Existing facing brickwork
2. Existing contrasting brickwork
3. Existing brown uPVC windows
4. Existing white timber framed door
5. Proposed facing brickwork to match existing
6. Proposed grey latex flat roof finish
7. Proposed white uPVC windows/doors to match existing
8. Proposed roof domes

notes


This drawing is subject to a detailed building and site survey, therefore no guarantee of its accuracy can be given. This drawing has been draughted in accordance with the clients design requirements.

All dimensions are approximate and are subject to a detailed building and site survey and further design development.


All dimensions should be checked prior to commencement of construction on site. Measurements should not be taken off the drawing.

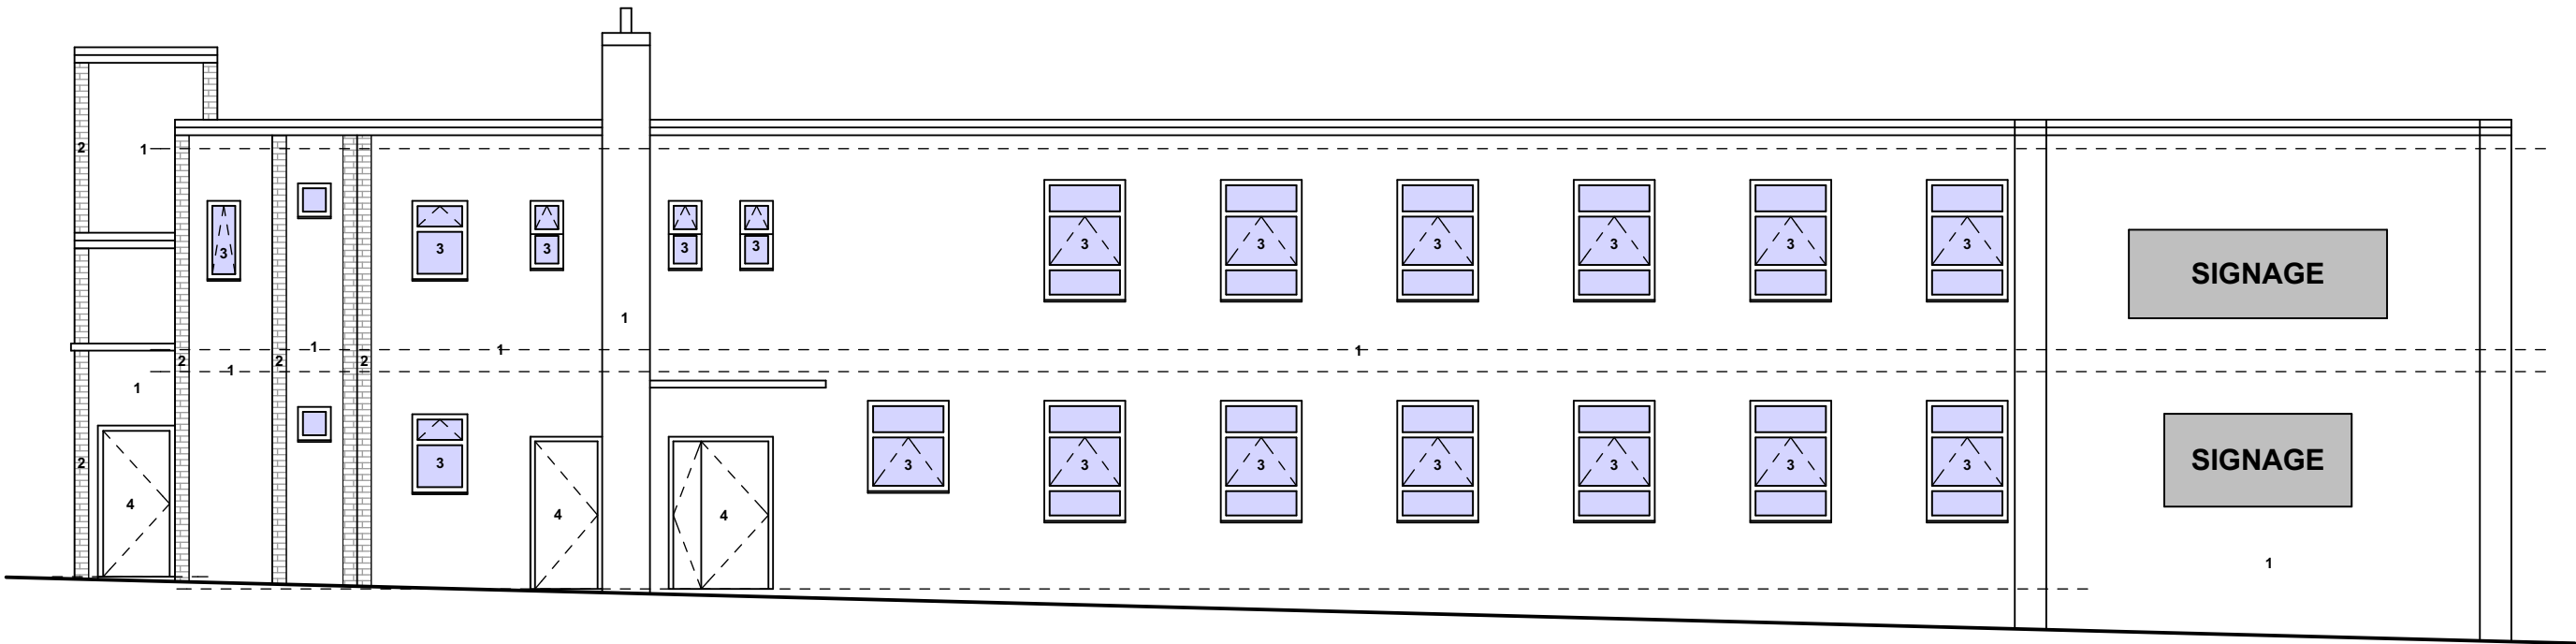

EXISTING SIDE ELEVATION 2

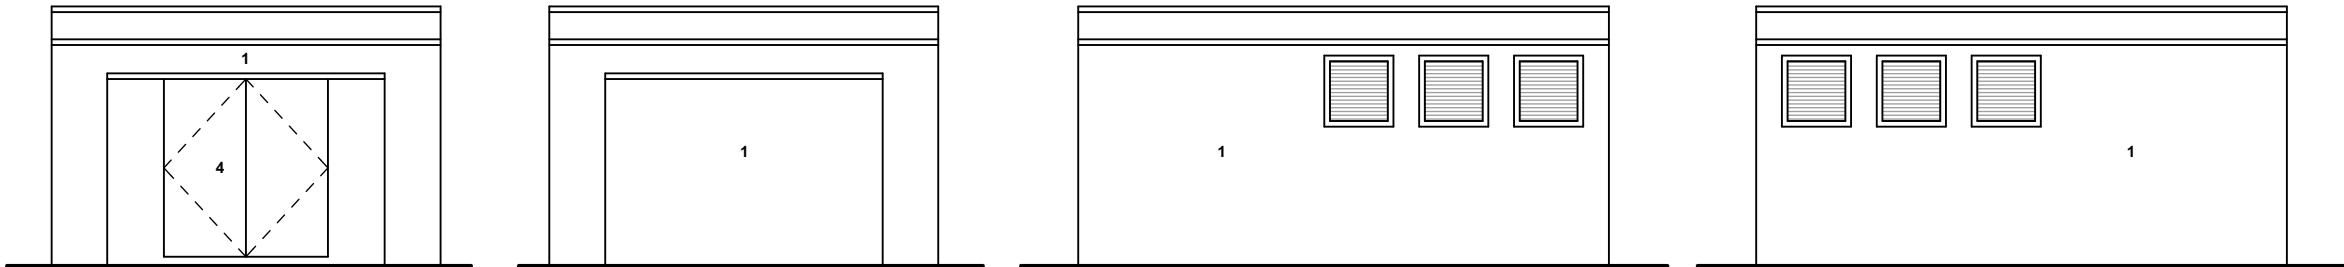

EXISTING ELEVATIONS, ROOF PLAN & FLOOR PLAN (SUB STATION)

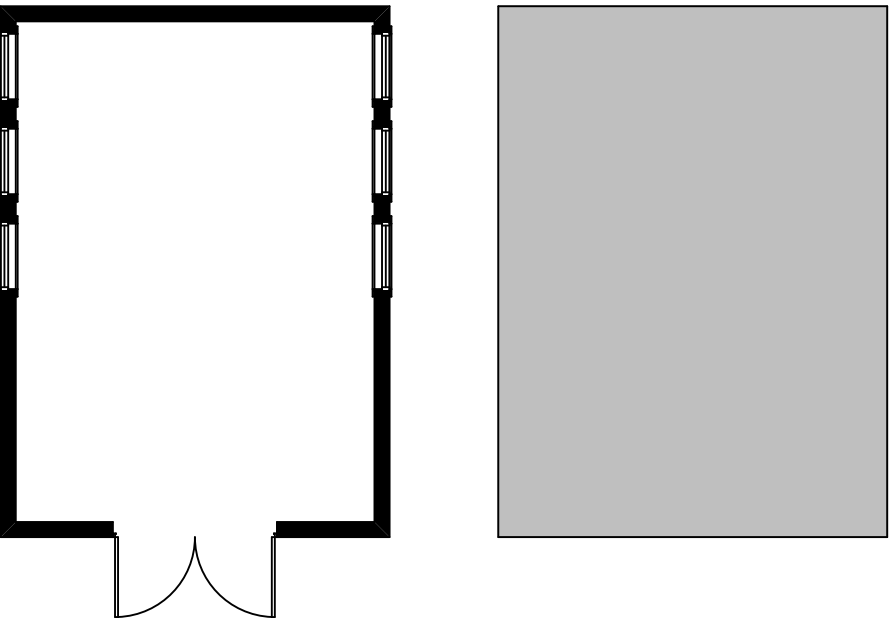

PL0 Planning Issue 28.01.21

revisions

 **NADA Architects Ltd**
169 Kingsway
Burnage
Manchester
M19 2ND
Mob: 07974 735527
E: ahmed@nadaarchitects.com
W: www.nadaarchitects.com

KHANQAH CENTRE

PROPOSED EXTENSION
181 MAULDETH ROAD,
MANCHESTER, M19 1BA

EXISTING ELEVATIONS & EXISTING SUB STATION

scale	date	drawn	checked
1:100 @ A3	28.01.21		

job no	(category) dwg no	revision
--------	-------------------	----------

12-074 (03)002 PL0

Drawing measurements shall not be obtained by scaling. Verify all dims prior to construction. Immediately report any discrepancies on this drawing to the Architect. This drawing shall be read in conjunction with associated specifications and related consultant's documents.