

PROJECT REF
20120

DRAWING REF
001

BLUECHIP ARCHITECTS

SCALE
1:50 @ A1

RIBA #
Chartered Practitioner

arfb
Architectural Register

DATE
DEC '20


CLIENT
MR J SMALES
21 ALBION ROAD
FALLOWFIELD
MANCHESTER
M14 6LT

PROJECT
SINGLE STOREY REAR EXTENSION
DORMER LOFT CONVERSION
INTERNAL REMODELLING

DRAWING TITLE
EXISTING FLOOR PLANS

PLANNING

ISSUED FOR PLANNING APPROVAL 04.02.21

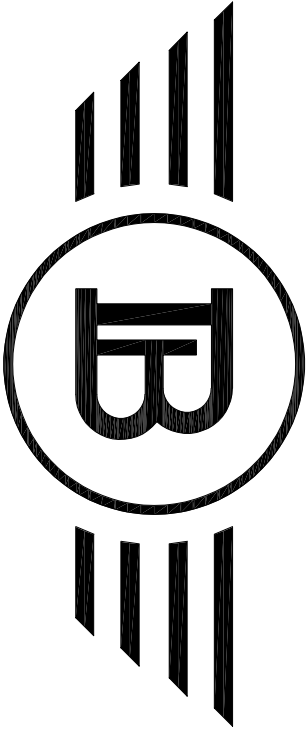


BLUECHIP ARCHITECTS


07999 294 675

DESIGN@BLUECHIP-ARCHITECTURE.CO.UK
WWW.BLUECHIP-ARCHITECTURE.CO.UK


LOWRY MILL | LEE ST. | SWINTON | MANCHESTER | M27 6DB
DO NOT SCALE FROM THE DRAWING. COPYRIGHT PROTECTED & ISSUED
UNDER LICENCE TO THE CLIENT NAMED BELOW. ALL INFORMATION
CONTAINED WITHIN IS NON-TRANSFERABLE WITHOUT APPROVAL FROM
BLUECHIP ARCHITECTS

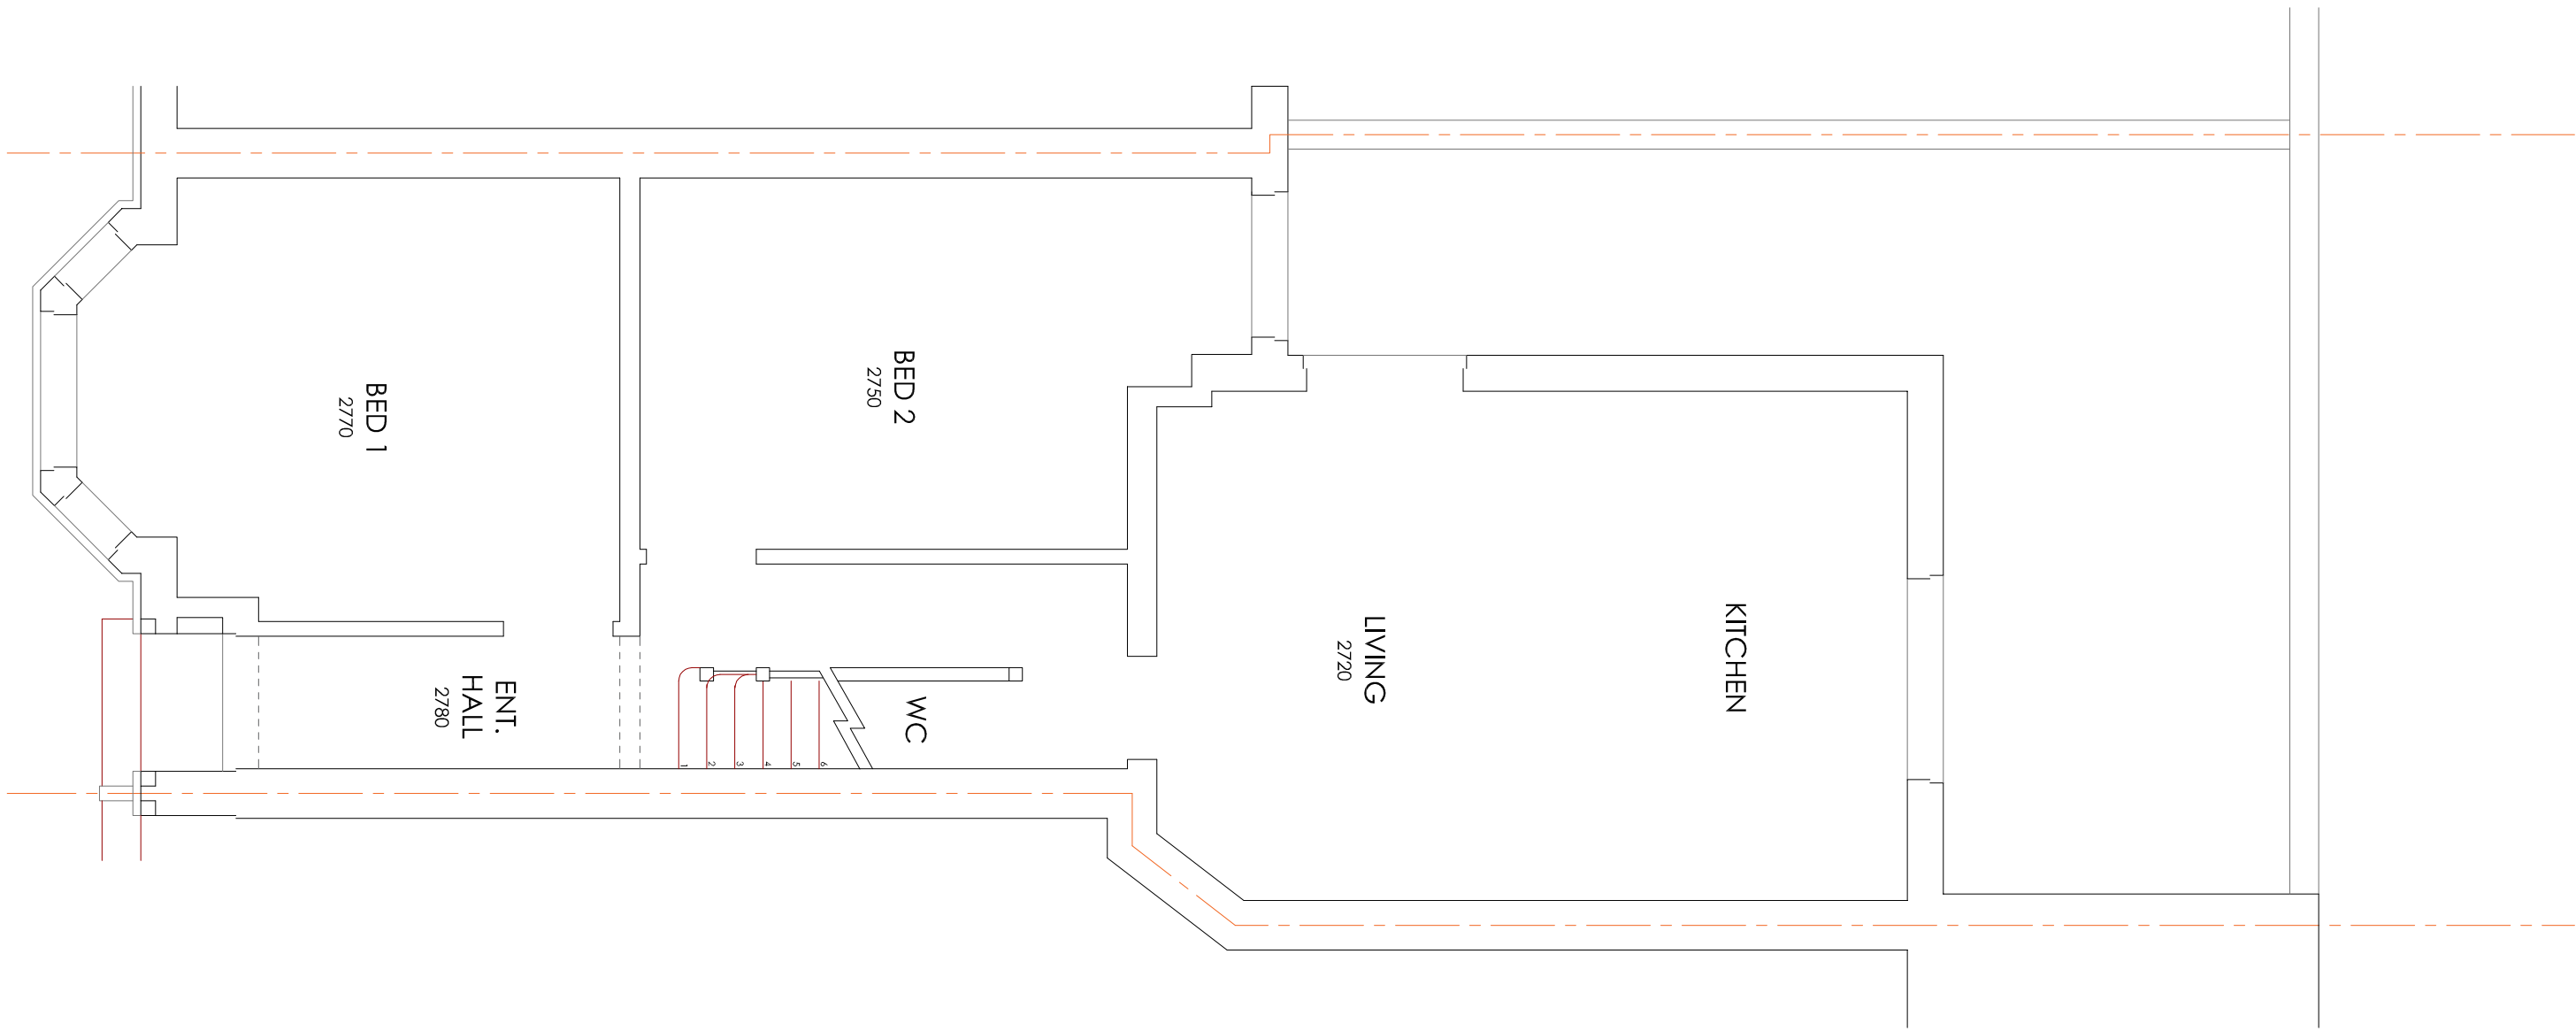

GROUND FLOOR

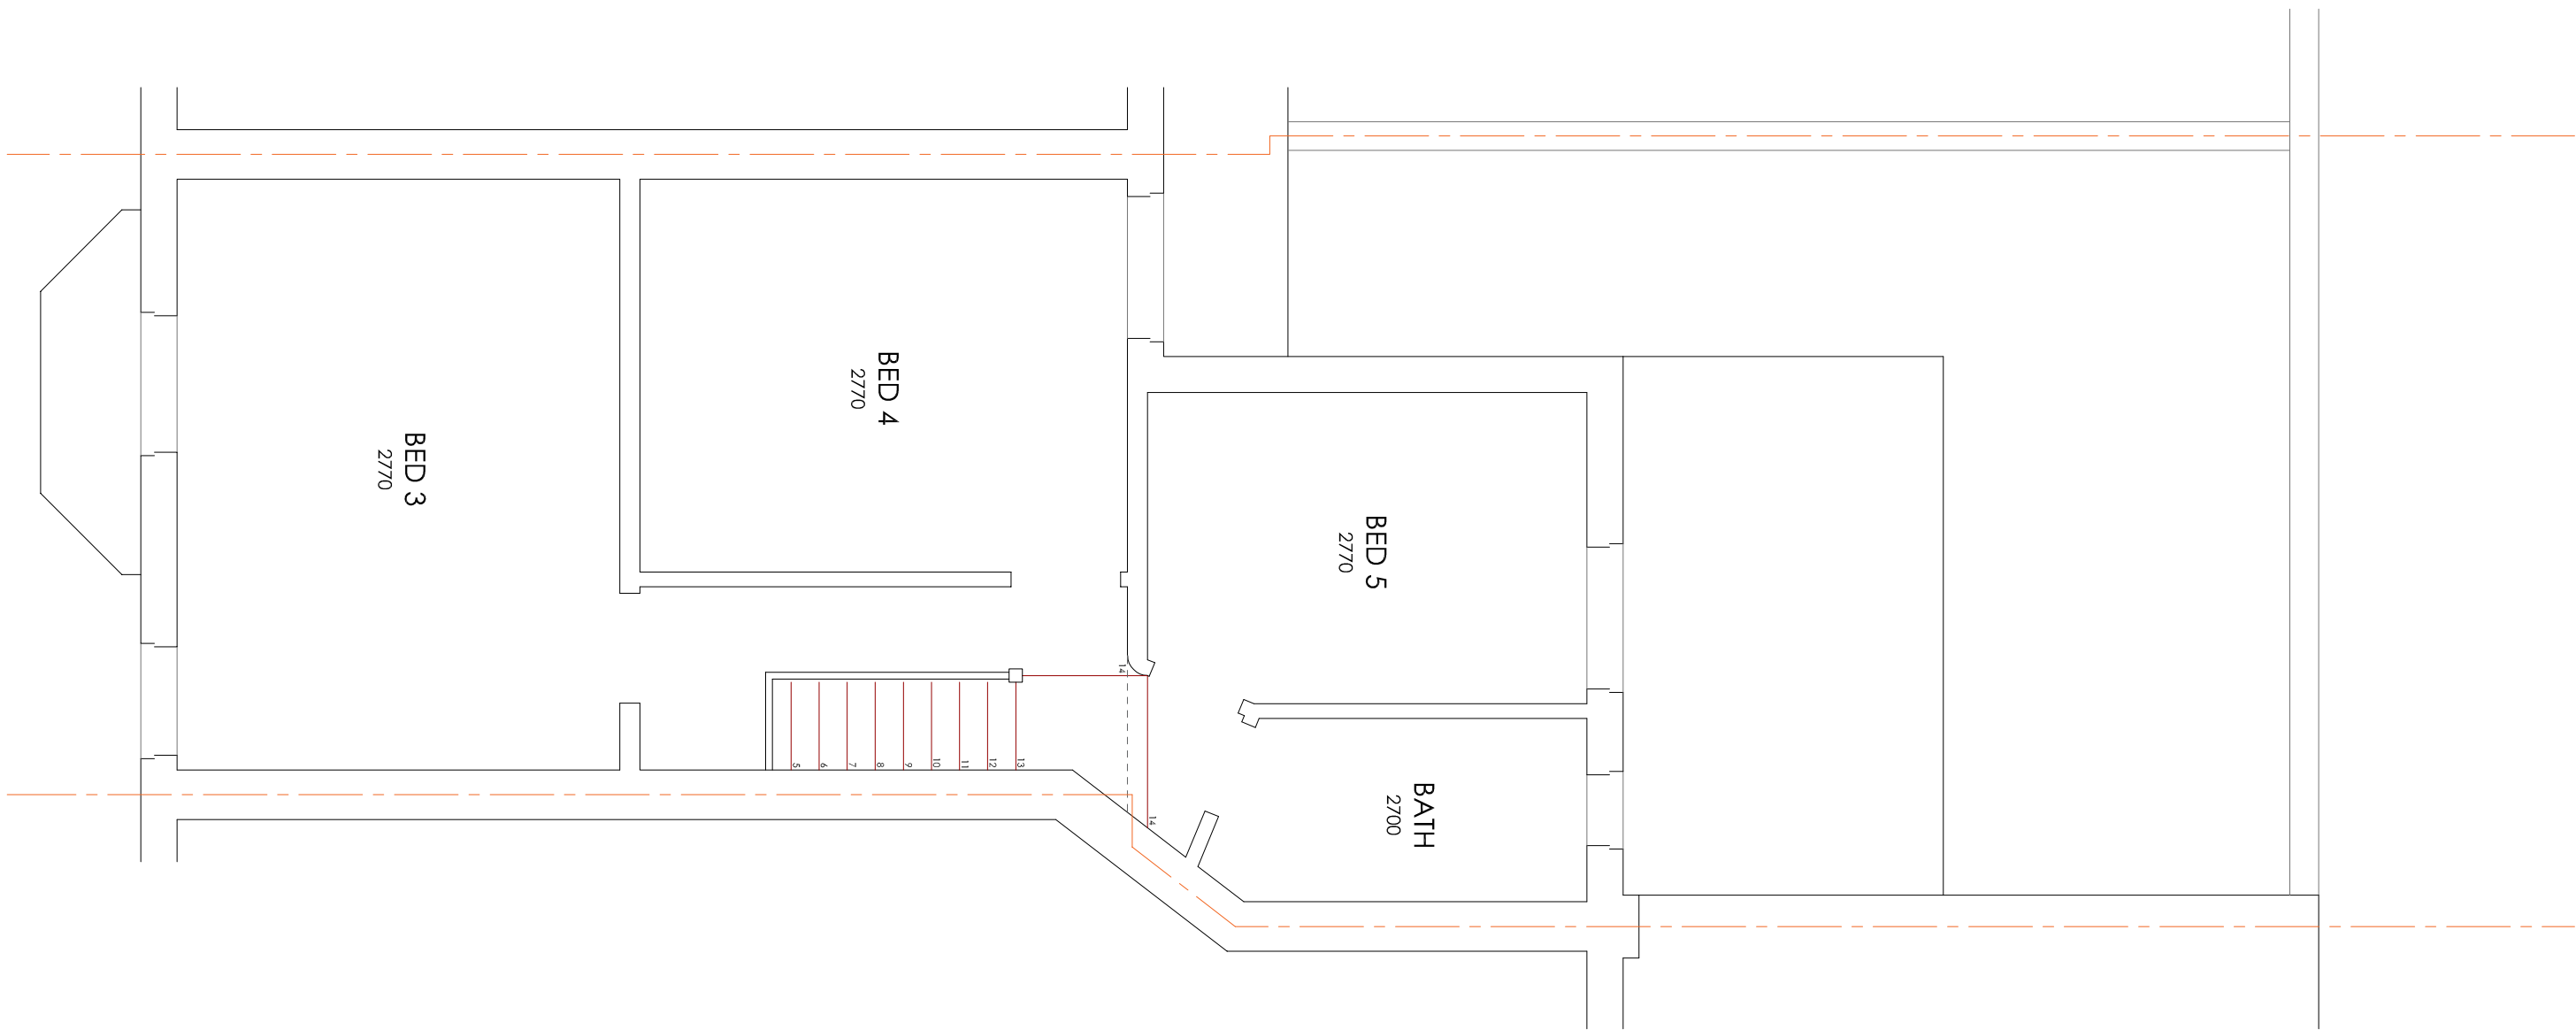

FIRST FLOOR

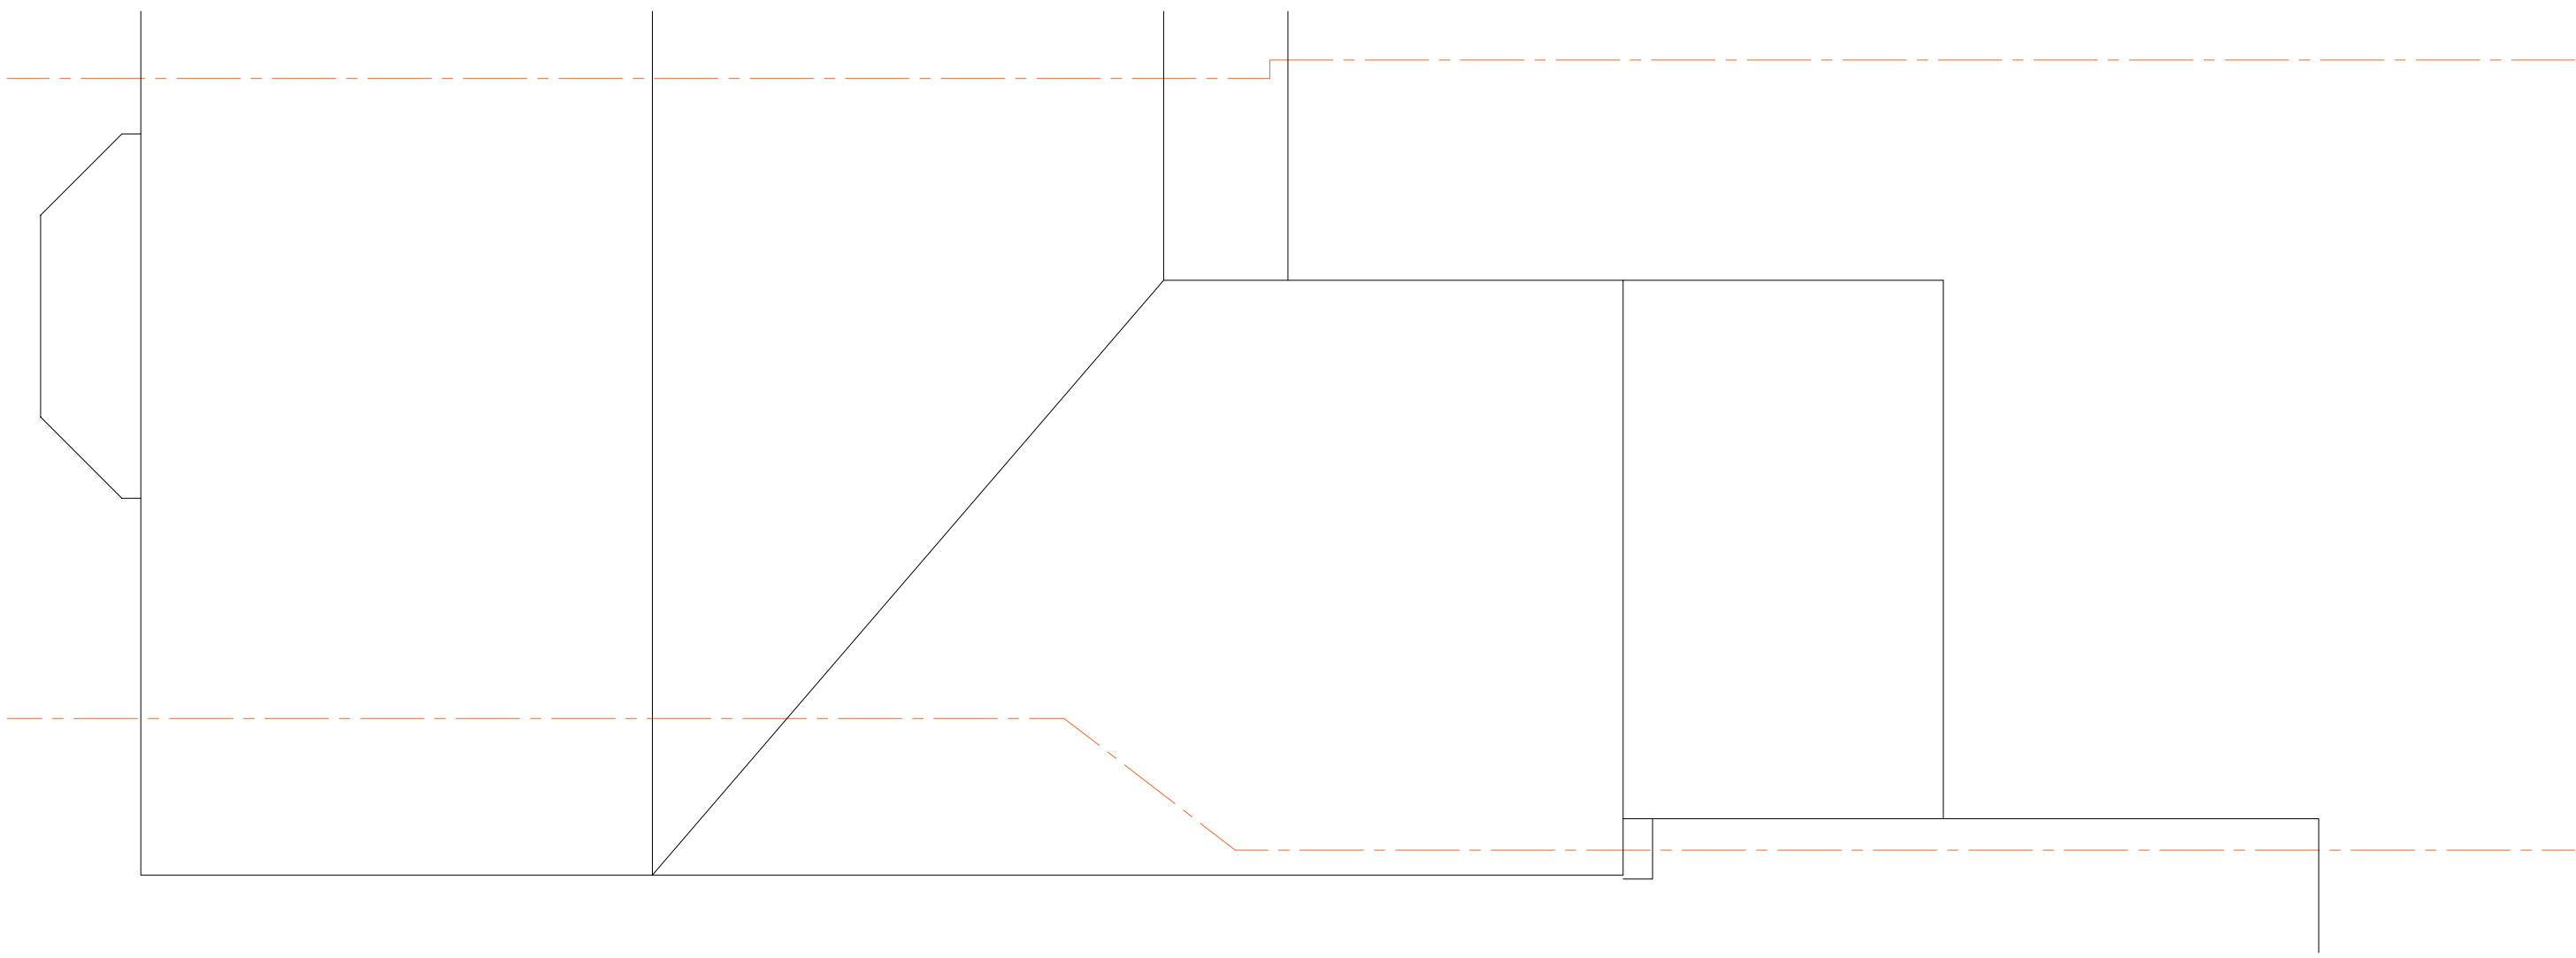

ROOF PLAN