




Existing Front Elevation




Existing Rear Elevation



Existing Side Elevation

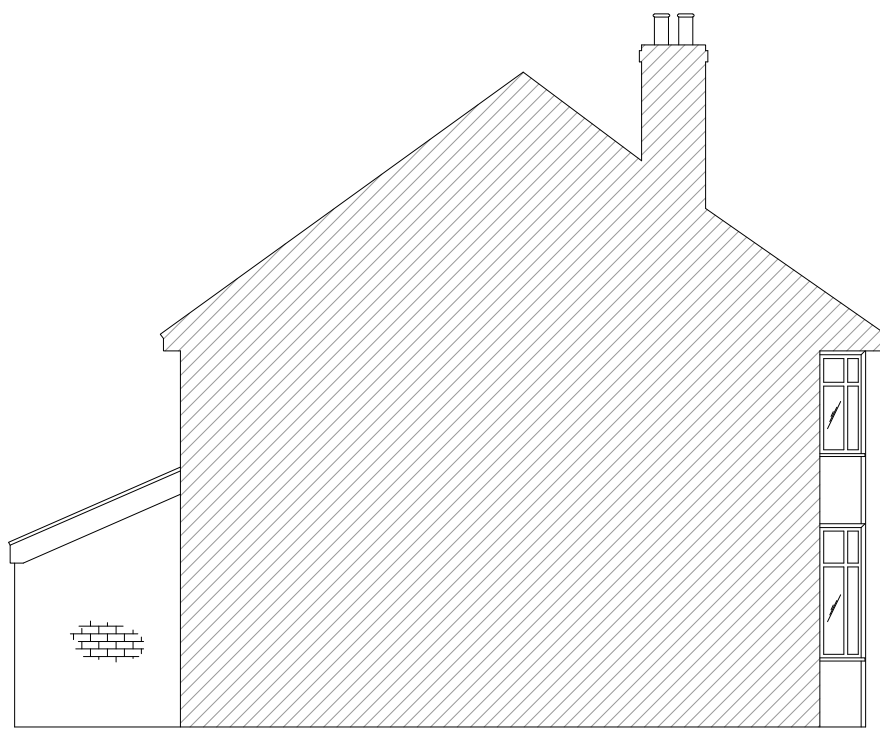


Existing Side Elevation through party wall

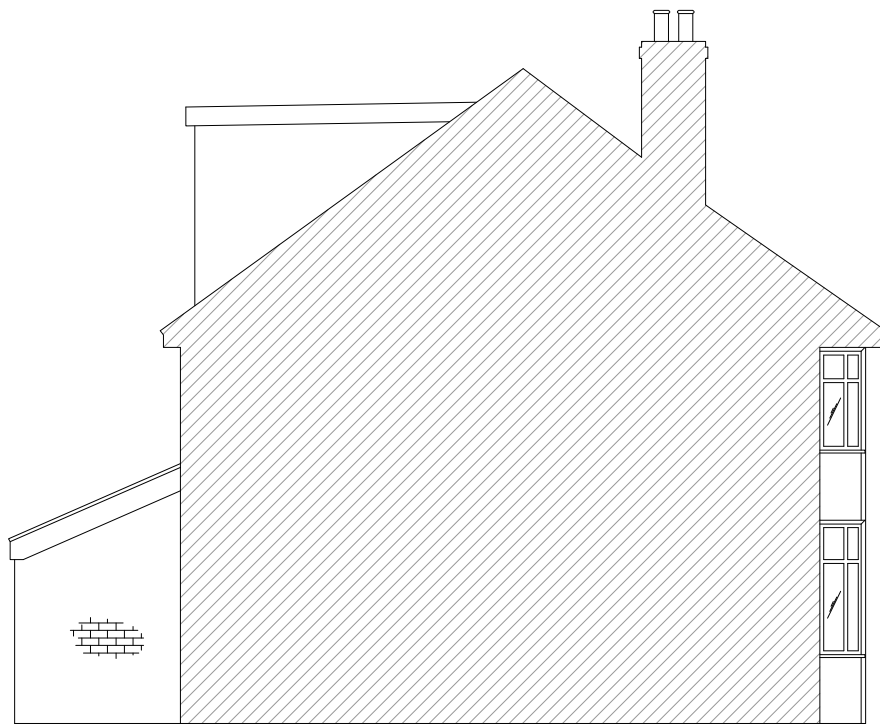

Proposed Side Elevation through party wall



Proposed Front Elevation

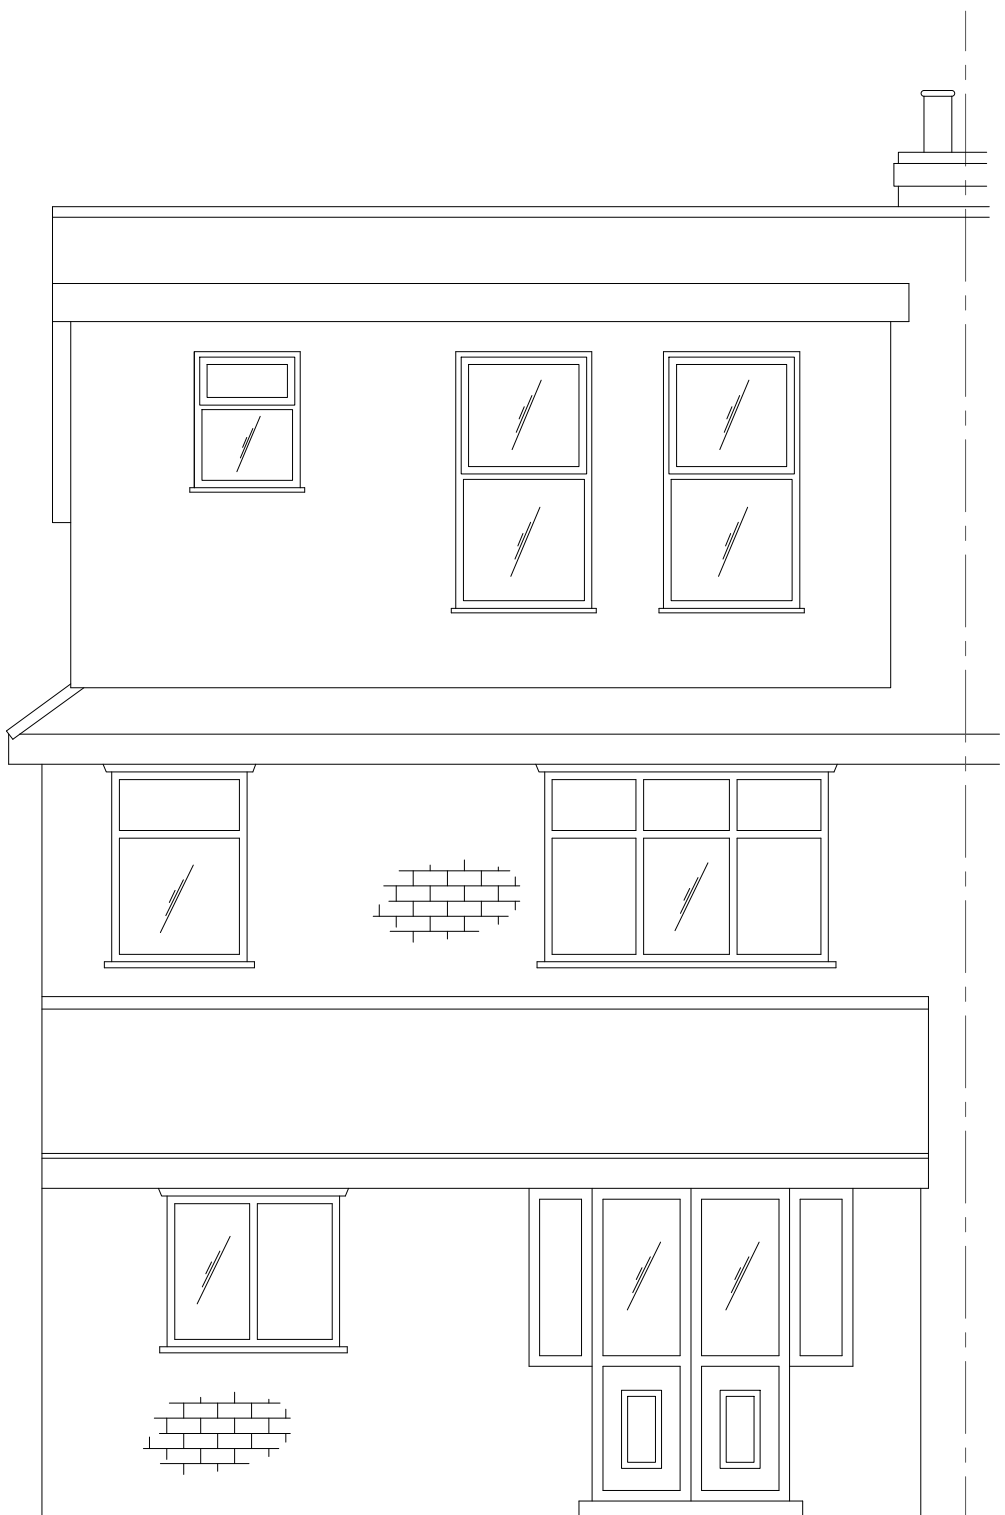

Proposed Rear Elevation



Proposed Side Elevation

Plan 2 of 2

PROPOSED LOFT CONVERSION AT:	
9 Mardale Avenue Didsbury M20 4TU	
CLIENT:	Mr Tynan & Miss O'Brien
CONTRACT No:	Tynan-O'Brien/JM/M204TU
DATE:	26th January 2021
SCALE:	1:50 & 1:100 @ A1
DWG No:	MB20-231(EXT)
L.A:	Manchester City Council
AMENDMENTS:	DATE:
ANOTHER LEVEL LOFT CONVERSIONS (NW) LTD	

Scale bar is in metres

