


PURPOSE OF ISSUE	PLANNING
Do not scale from this drawing. All information should be checked by the contractor on site before commencing work. Any discrepancies should be reported to the architect immediately. All rights are reserved and are not transferable. Unauthorised reproductions of this drawing are not permitted.	

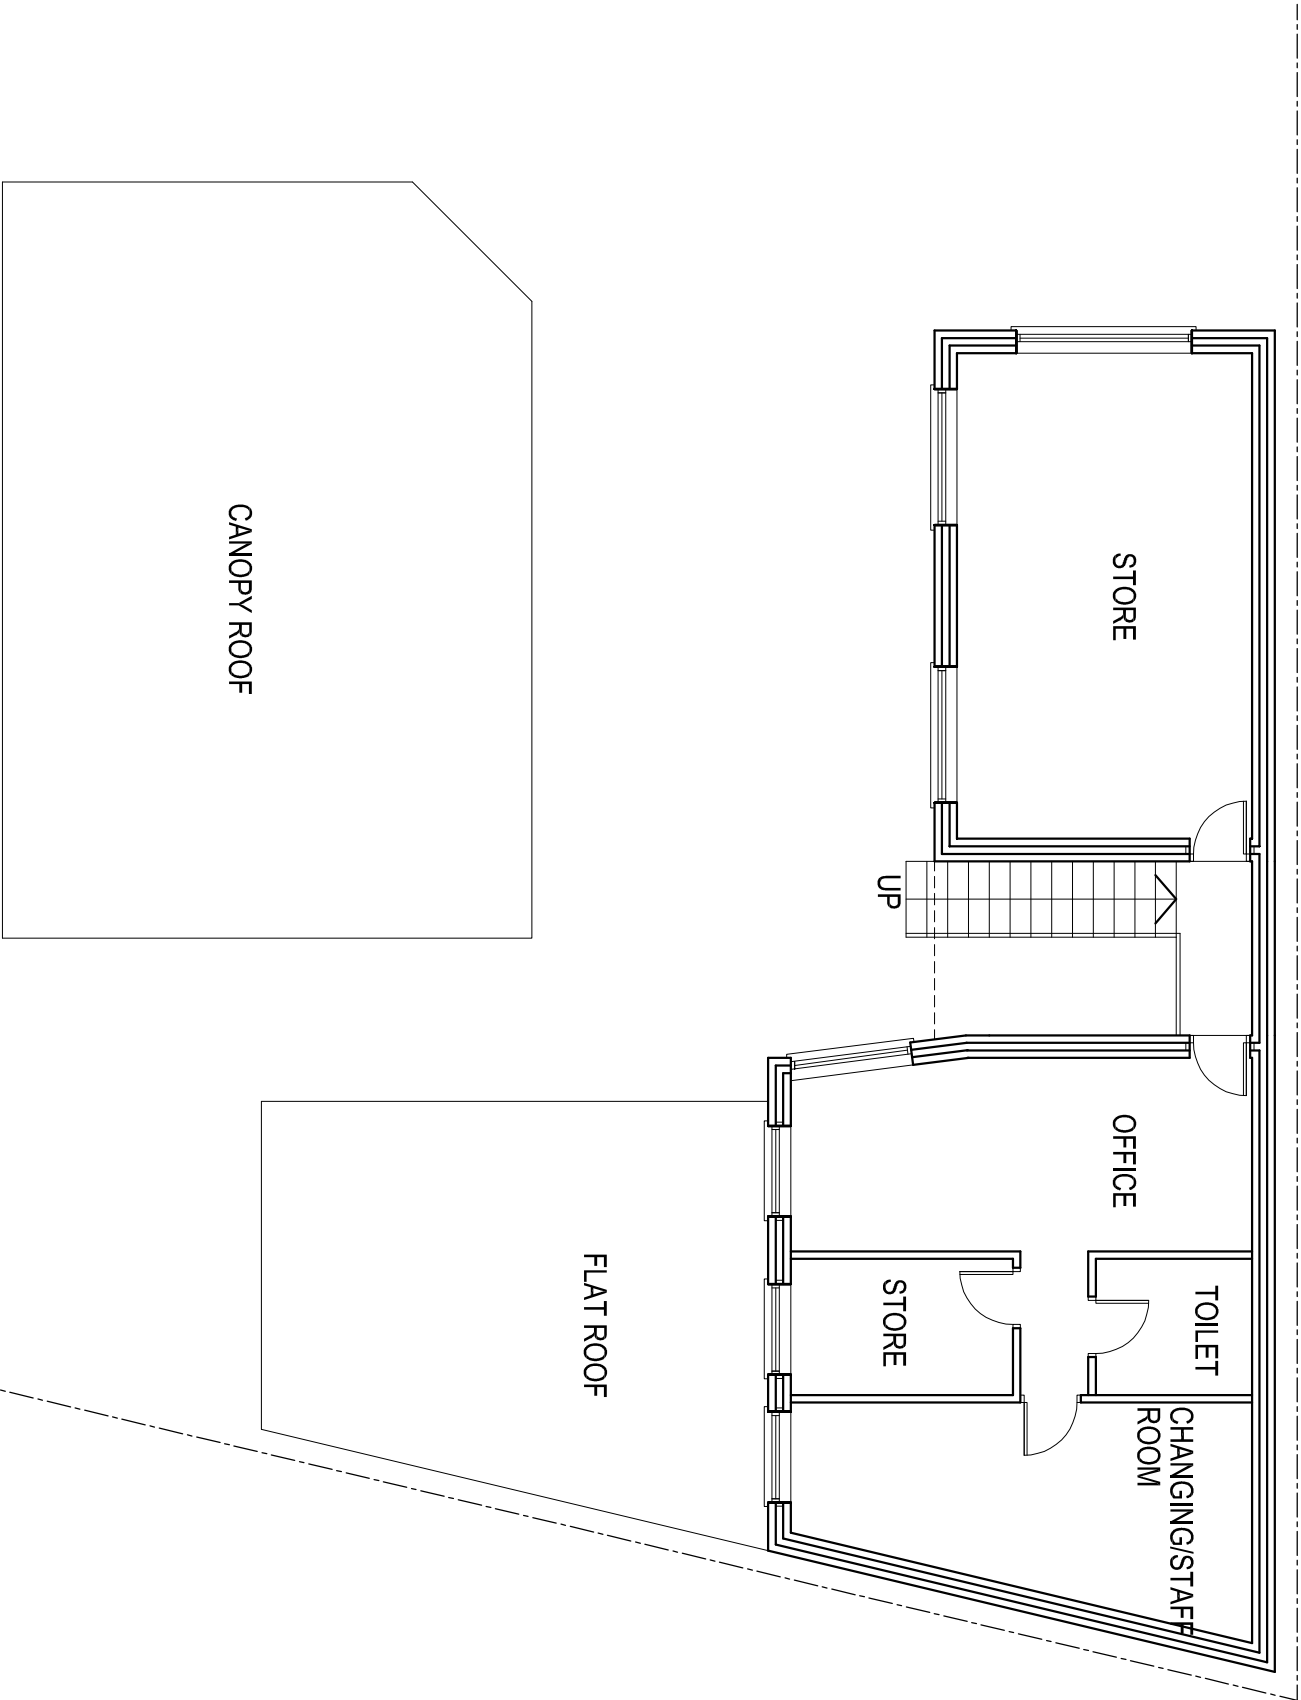

PROPOSED FIRST FLOOR PLAN

PROJECT

Petrol Station@441

Stockport Road, M12 4JB

CLIENT

-

DRAWING TITLE

Floor Plan

JOB No

NA-P03

SCALE

1:50@A2

DATE

Feb. 2021

REVISION

-

t: 0782 895 3405

e: niamat@hotmail.co.uk

design