




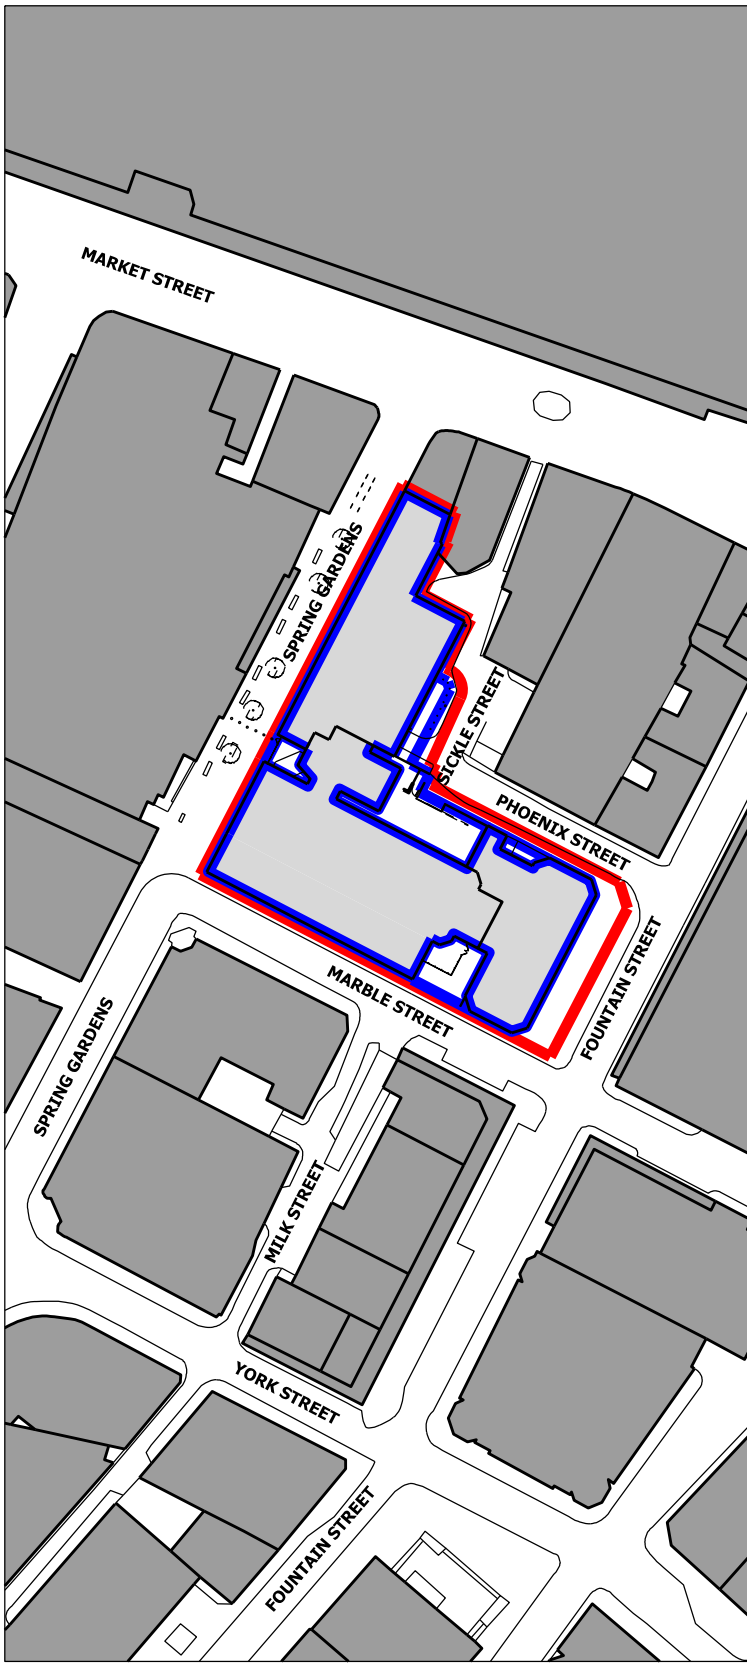

Location Plan (1:1250)

 

Site boundary to which the application relates
Buildings/property owned by the applicant

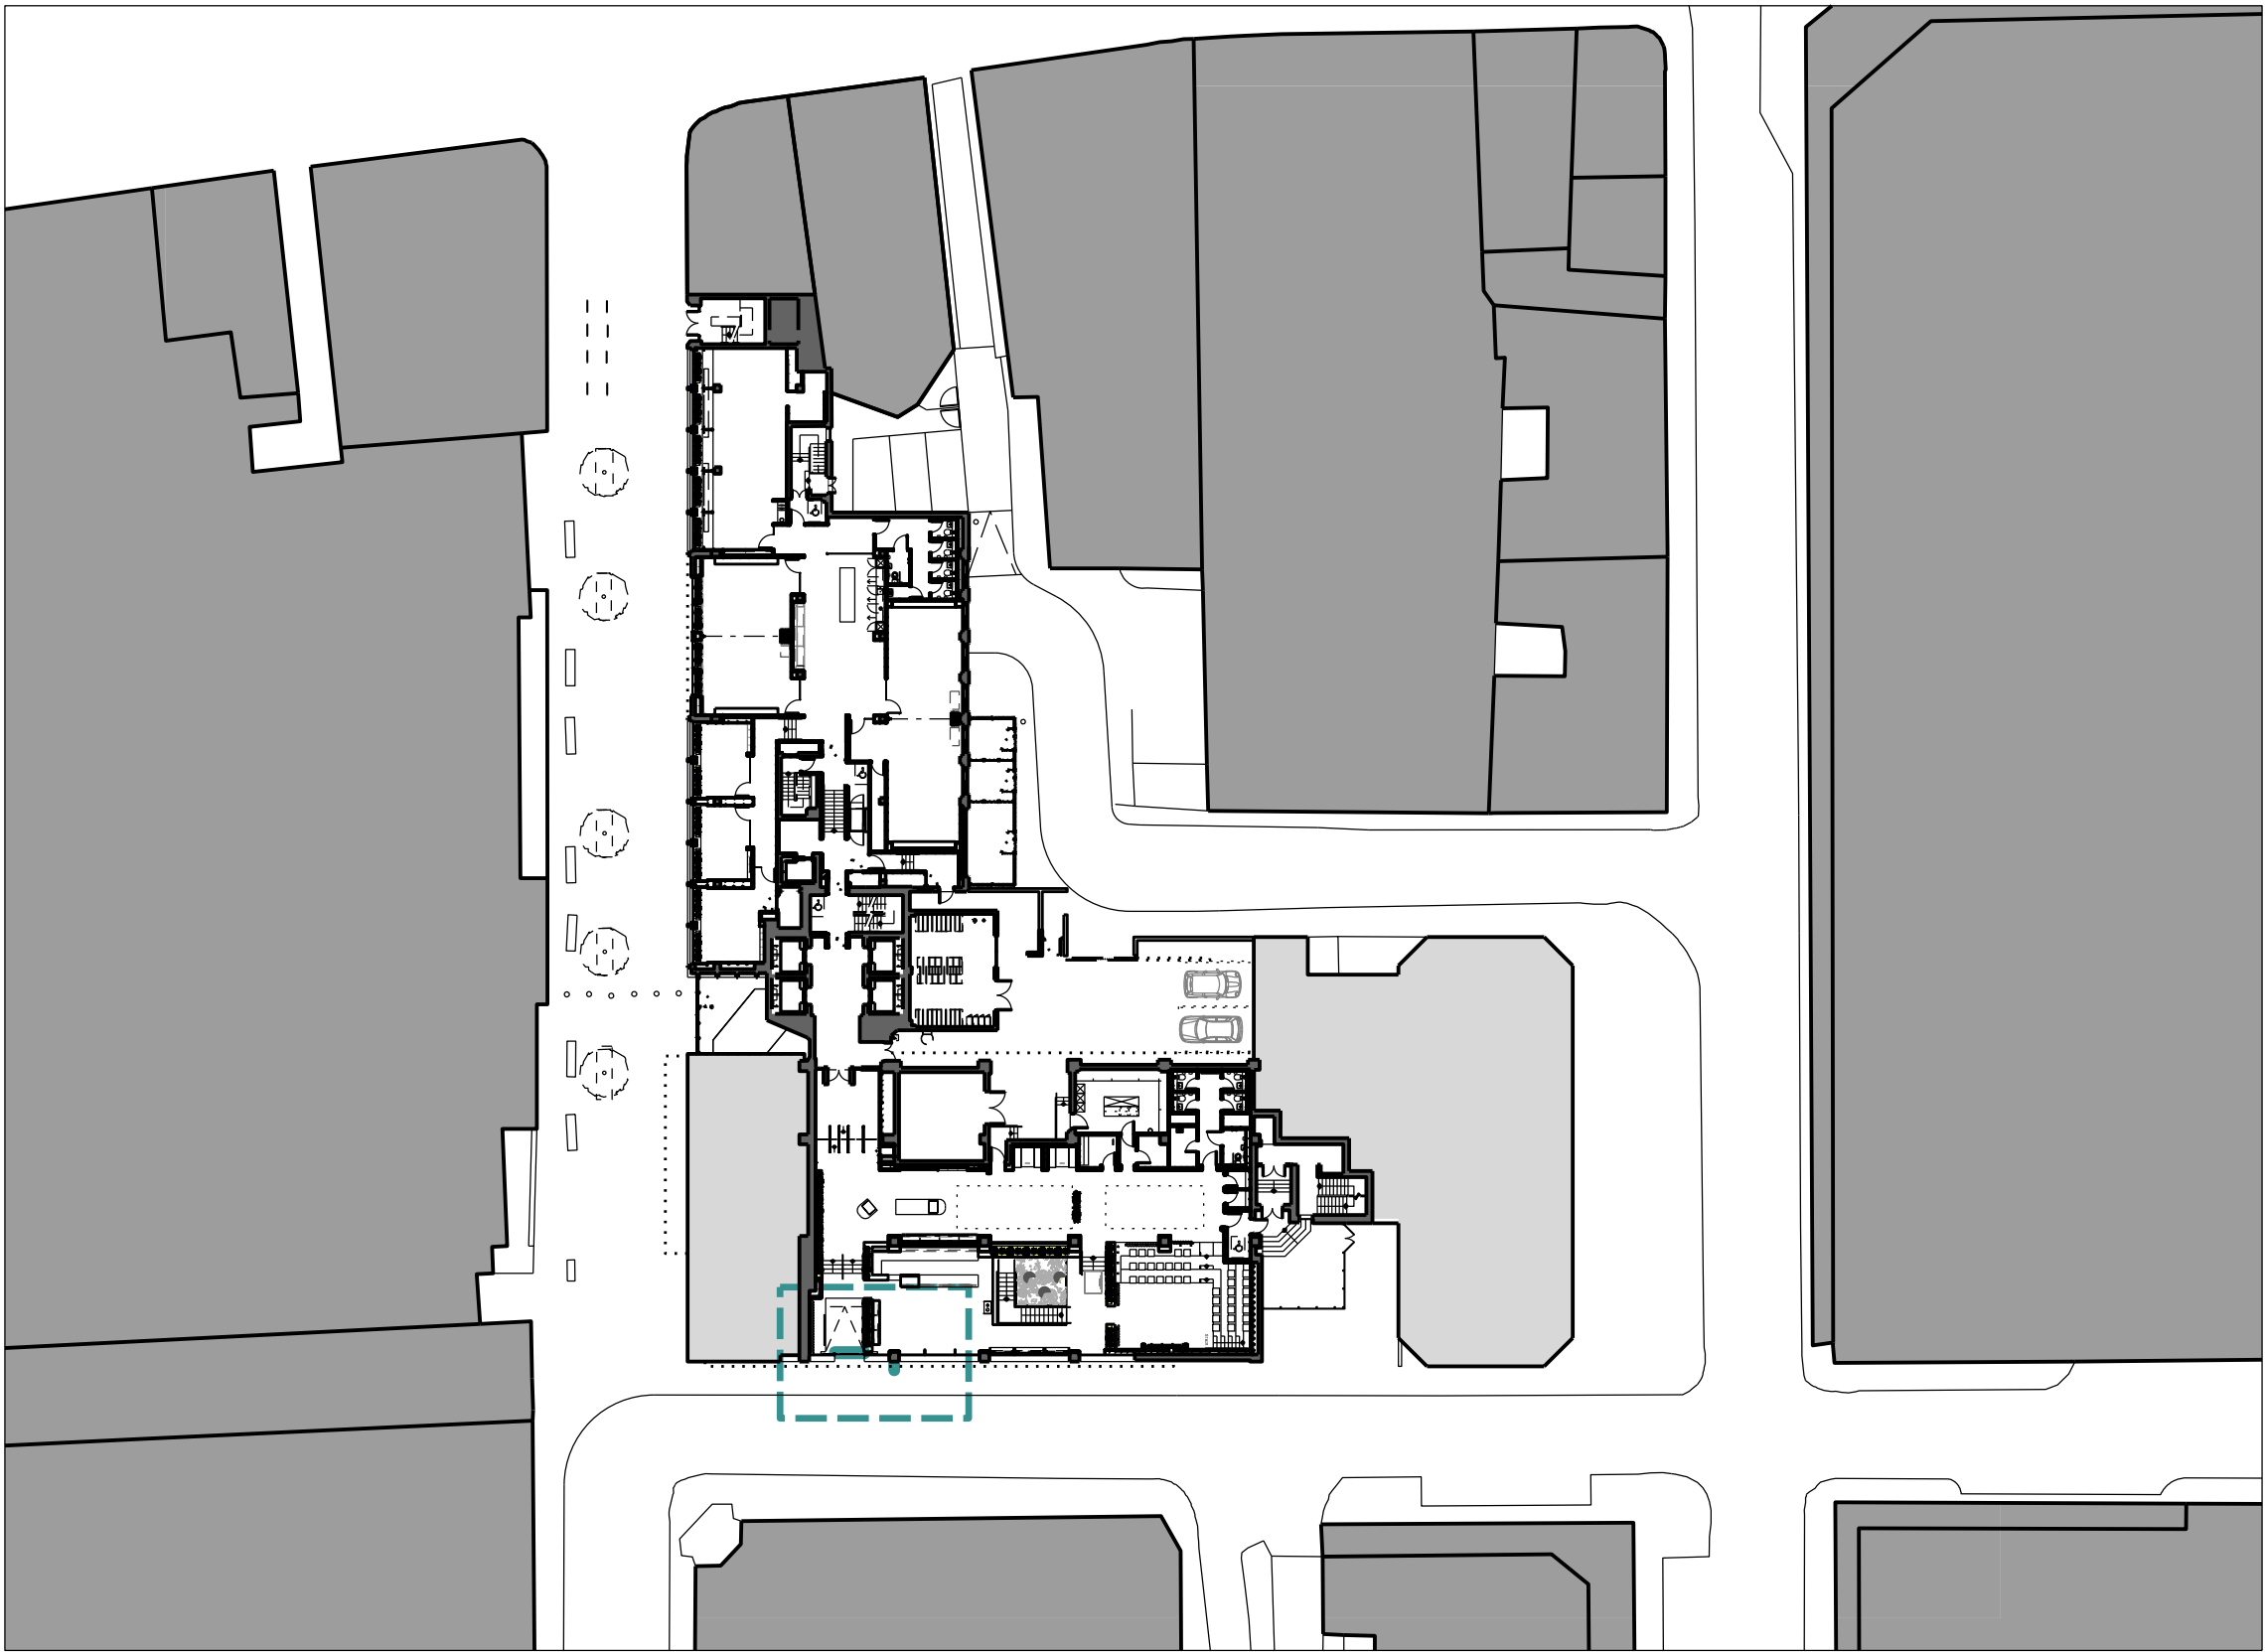

Site Plan (1:500)



Signage locations

bridge
architects

address 14 Old Mill Street, Manchester, M4 6DZ
directors Russell Bridge RIBA ARB Victoria Kirkpatrick ARB
phone 0161 879 2828
company # 07793934
web www.bridgearchitects.com
email info@bridgearchitects.com

revision notes

project Lowry House and Annexe
client Bruntwood
job no. 0231
drawing no. al(05)233

drawing title
drawing scale
drawing created
drawing rev

Planning - Proposed Building Signage Details - Location Plan
1:1250/1:500 @ A3
February 2021
-

bridge
architects

Do not scale from this drawing - use figured dimensions only.
This design and drawing is the copyright of bridge architects ltd and
may not be reproduced in any form without prior written consent.
Issue of the drawing does not impart any real or implied copyright licence.