



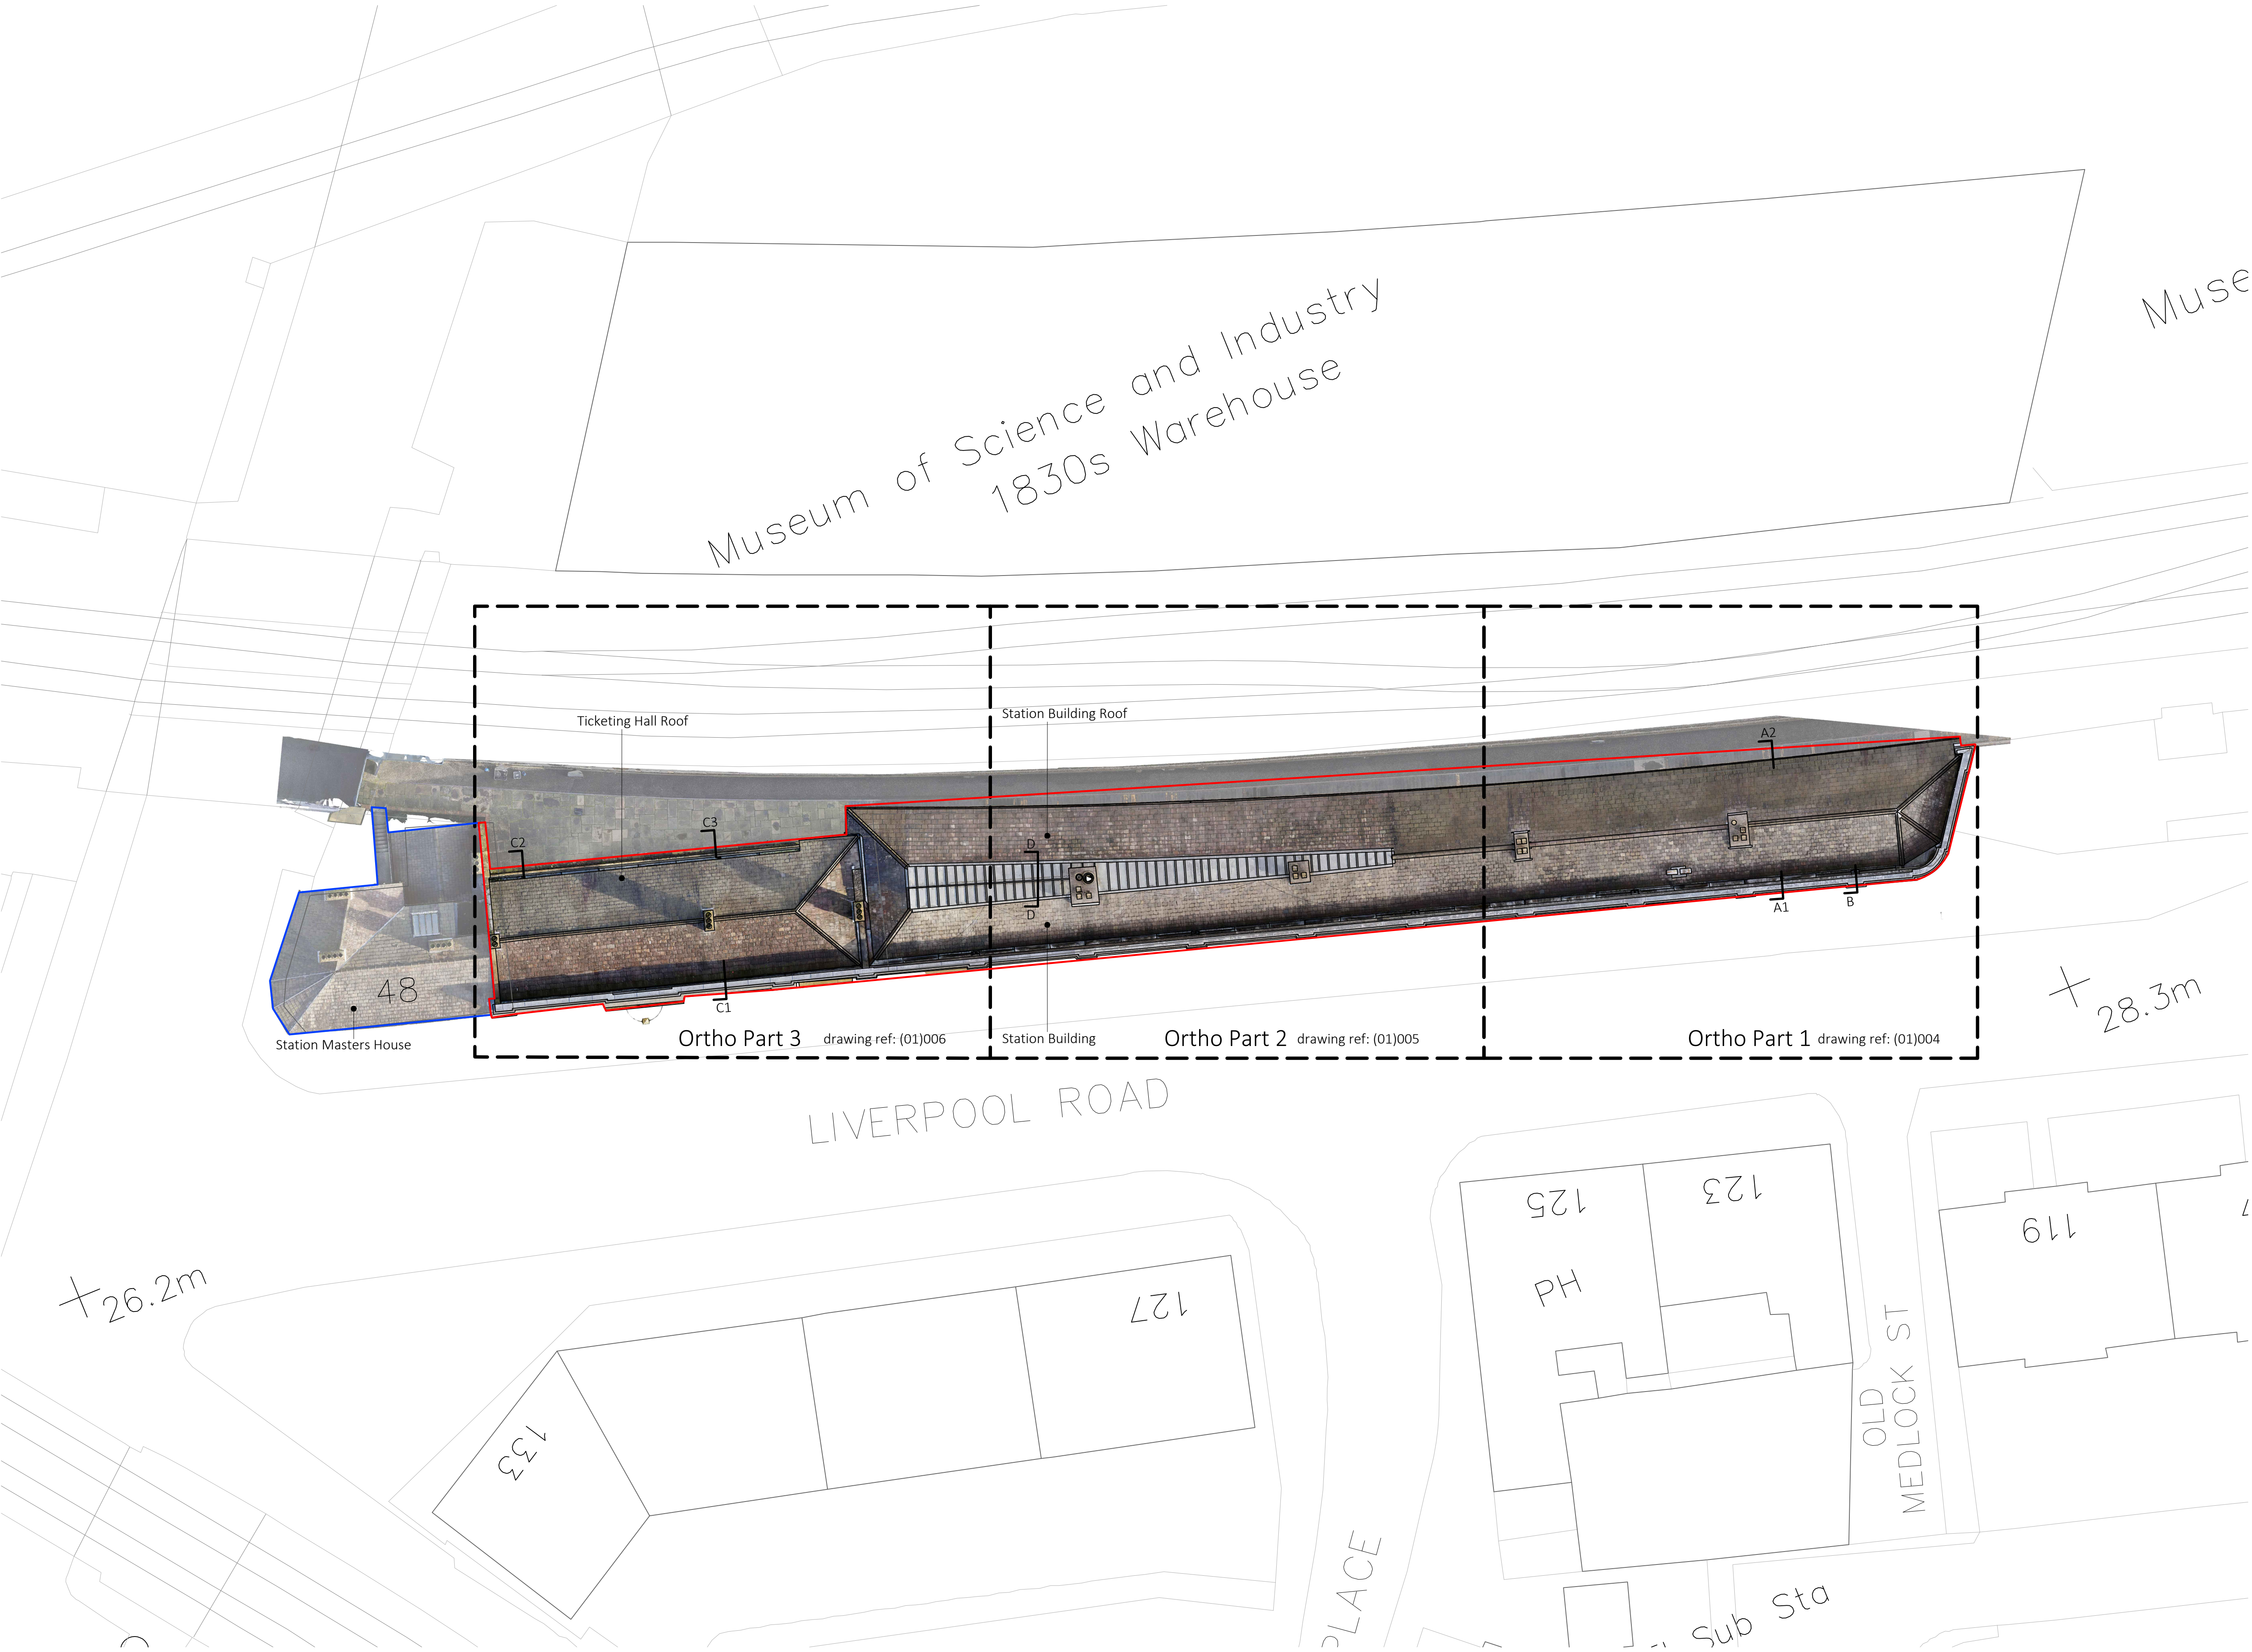

Note:
Do not scale from this drawing.
Dimensions are to be checked on site.
If in doubt please ask.

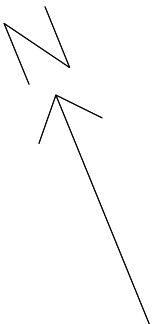

Rev Date/Intls Details

© The moral rights of the author are hereby asserted.
This drawing and design is the sole property of Buttress Ltd and must not be reproduced without permission.
Business Ltd is Registered in England and Wales: 336372

**SCIENCE
MUSEUM
GROUP**

Buttress

41, Bengal St
Manchester
M4 6AF

T 0161 236 3303
E contact@buttress.net
W www.buttress.net

Project Title STATION BUILDING ROOF
Client SCIENCE AND INDUSTRY MUSEUM
Location MANCHESTER

Drawing Title Existing Roof Plan
-

Date 11/11/20
Checked AS
Scale 1:200
Orig Paper Size A1

Status LBC

Drawing ref	Job No	Drawing No	Revision
	9059	(01) 003	