




EXISTING NORTH EAST FACING FRONT ELEVATION




EXISTING SOUTH EAST FACING SIDE ELEVATION



EXISTING SOUTH WEST FACING REAR ELEVATION

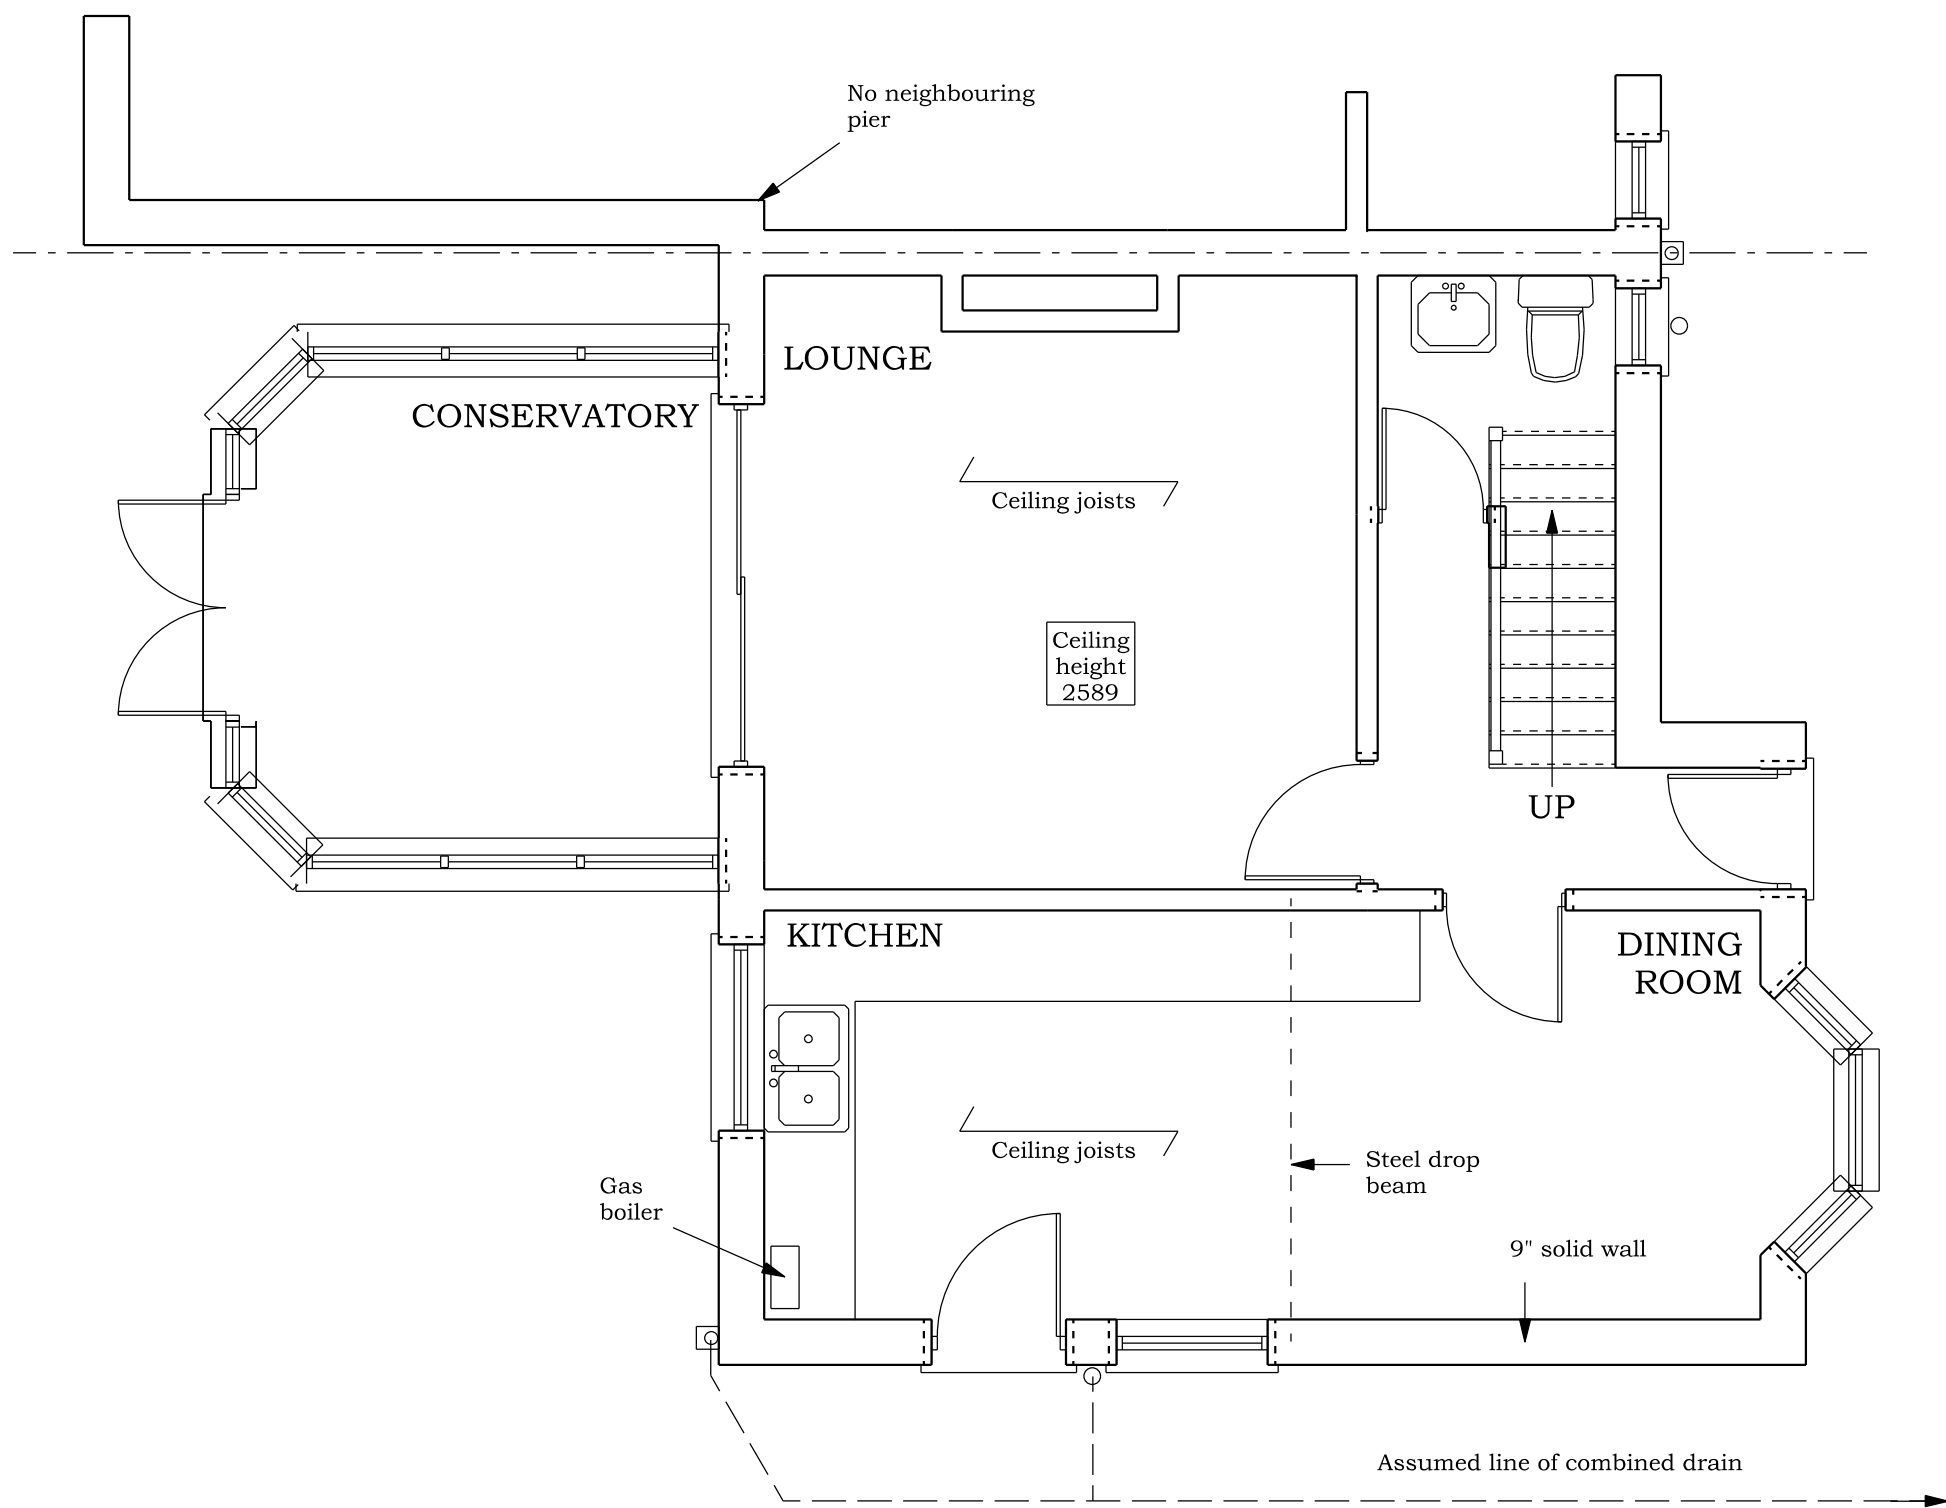

EXISTING GROUND FLOOR PLAN

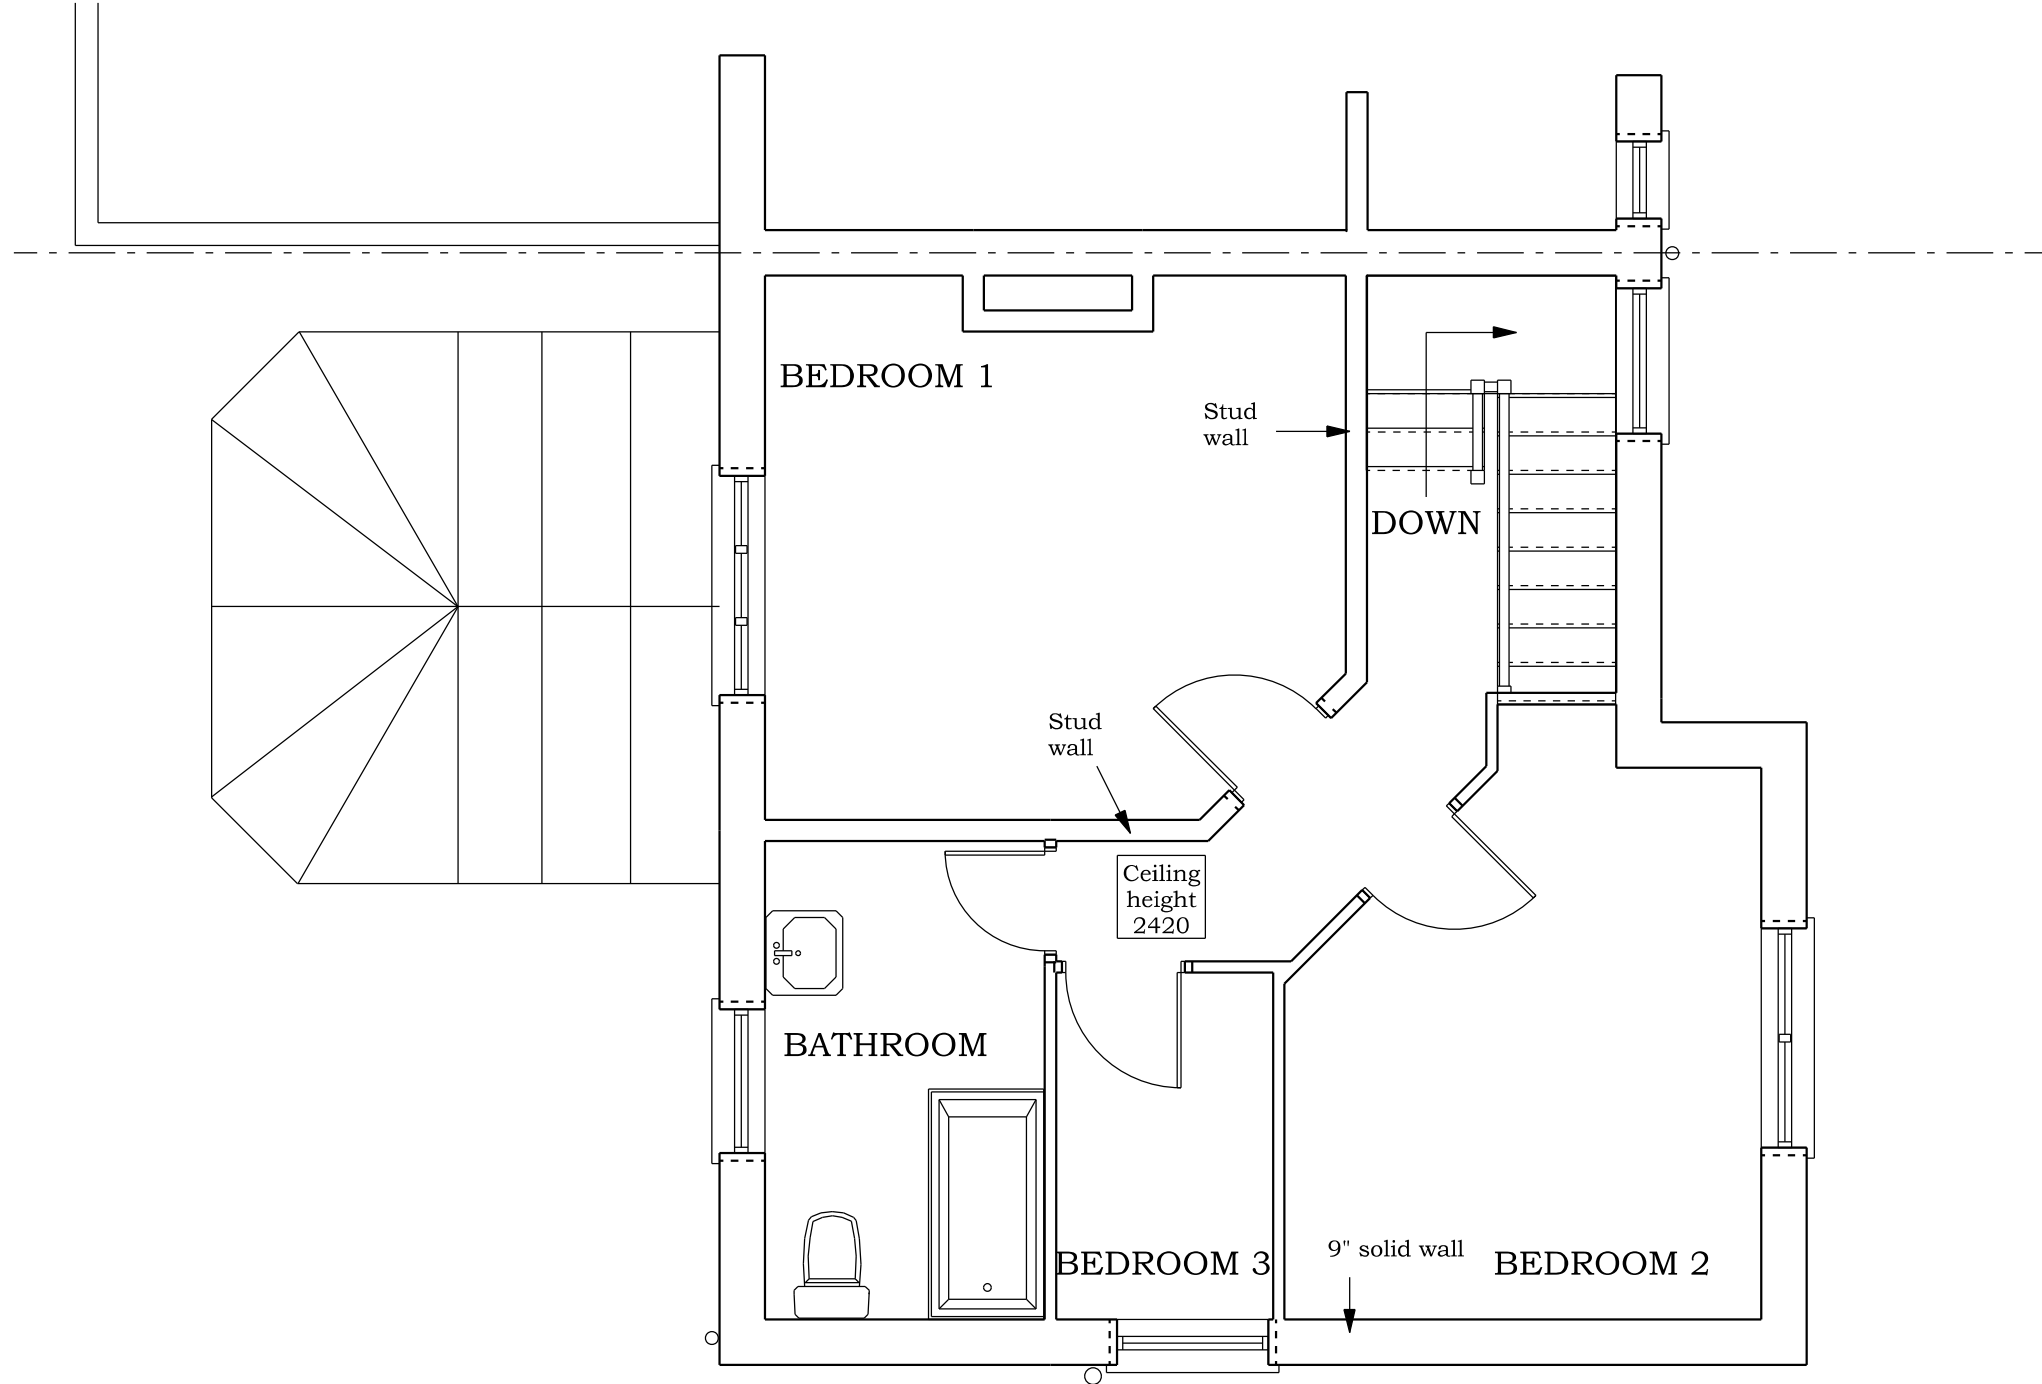

EXISTING FIRST FLOOR PLAN

EXISTING DWELLING  
DOUBLE SIDE/REAR AND SINGLE STOREY REAR EXTENSION

for  
Mr. and Mrs. Z. AHMAD,

at  
165, EGERTON ROAD SOUTH,  
MANCHESTER,  
M21 0XD.

Scale 1:50 @ A1

Date DECEMBER 2020

Drawing Number 1948/1

BRADLEY BUILDING DESIGN LTD.  
KEEPERS COTTAGE,  
LYME PARK,  
DISLEY,  
STOCKPORT.  
SK12 2NS.  
01625 858244  
Mob 07989 326039  
bradleybuildingdesign@btopenworld.com

