

SHEET ID: 5ADAMPL
DATE: 14/02/2021

SITE ADDRESS
5 Adams Avenue
Chorlton
Manchester
M21 8FX



DRAWINGS LIST
Existing:
South East Elevation
North West Elevation
North East Elevation
South West Elevation
Section AA
Site Plan
Roof Plan
Ground Floor Plan
First Floor Plan

DESIGNER
Nasar Ishfaq
JAAN Architects Ltd
www.JAANarchitects.co.uk
07817 086 944


CLIENT
Mr Sheikh

Proposed:
South East Elevation
North West Elevation
North East Elevation
South West Elevation
Section AA
Site Plan
Roof Plan
Ground Floor Plan
First Floor Plan


Note: Materials to match existing where possible

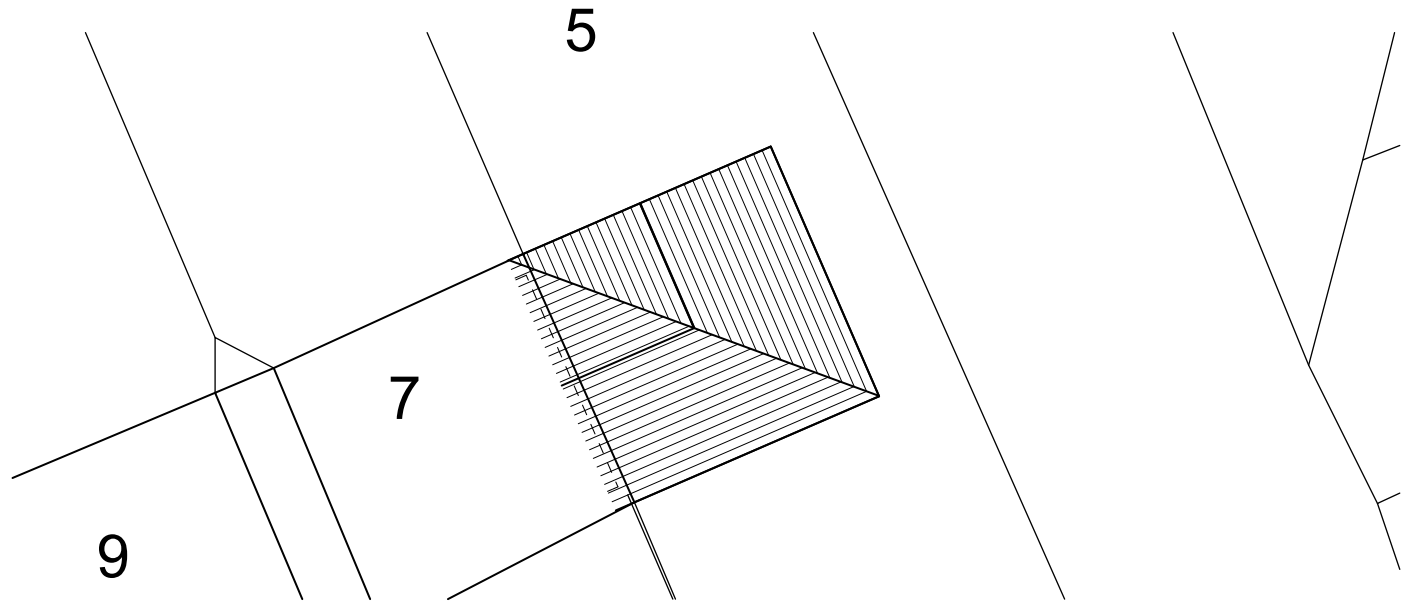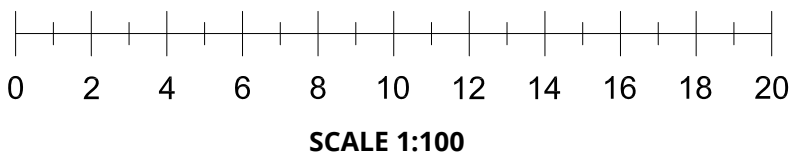


ROOF PLAN
SCALE 1:200
EXISTING - E001

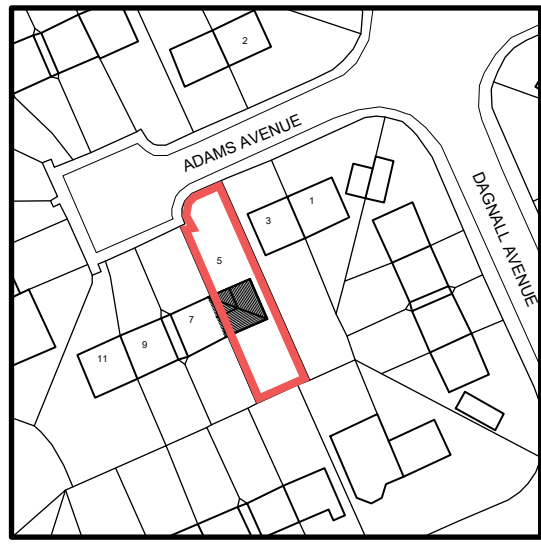


SITE PLAN
SCALE 1:1250
EXISTING - E002

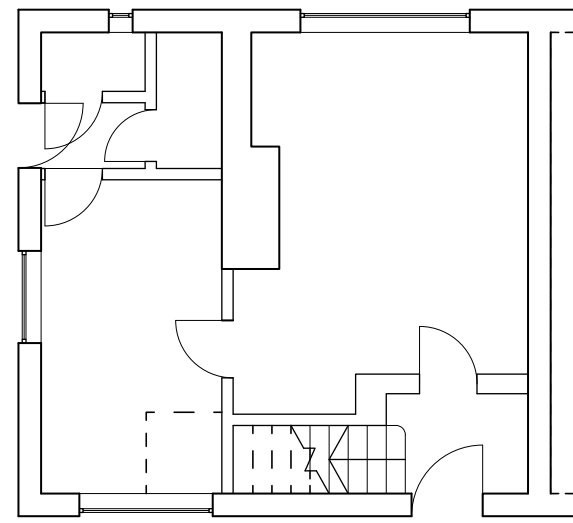


GROUND FLOOR
SCALE 1:100
EXISTING - E003

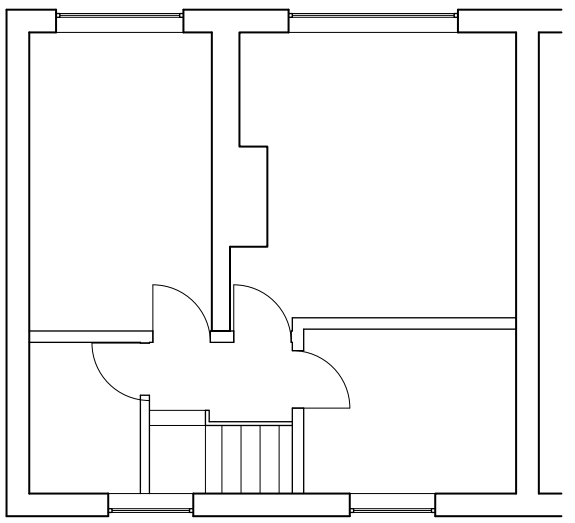


FIRST FLOOR
SCALE 1:100
EXISTING - E004

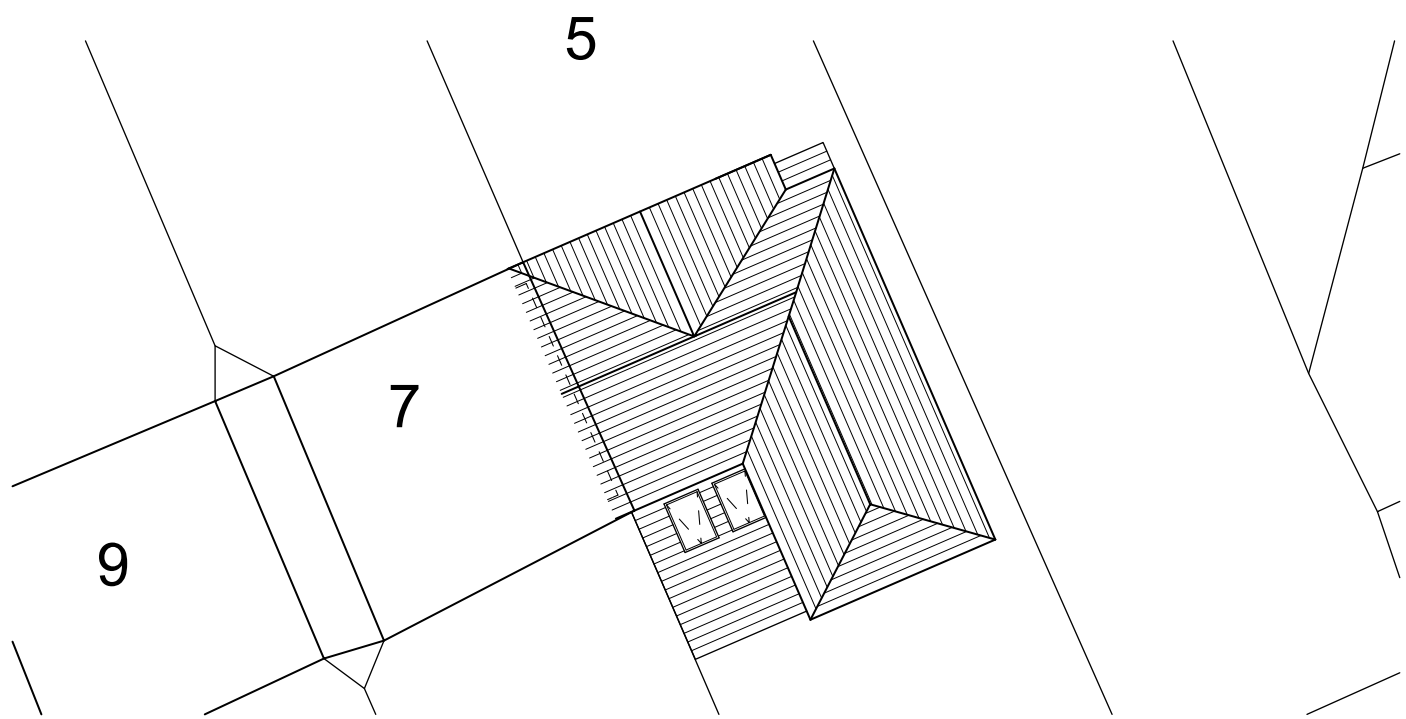


ROOF PLAN
SCALE 1:200
PROPOSED - P001

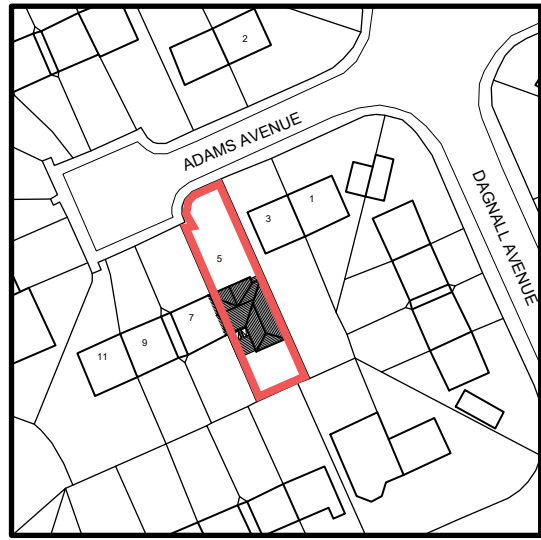



SITE PLAN
SCALE 1:1250
PROPOSED - P002

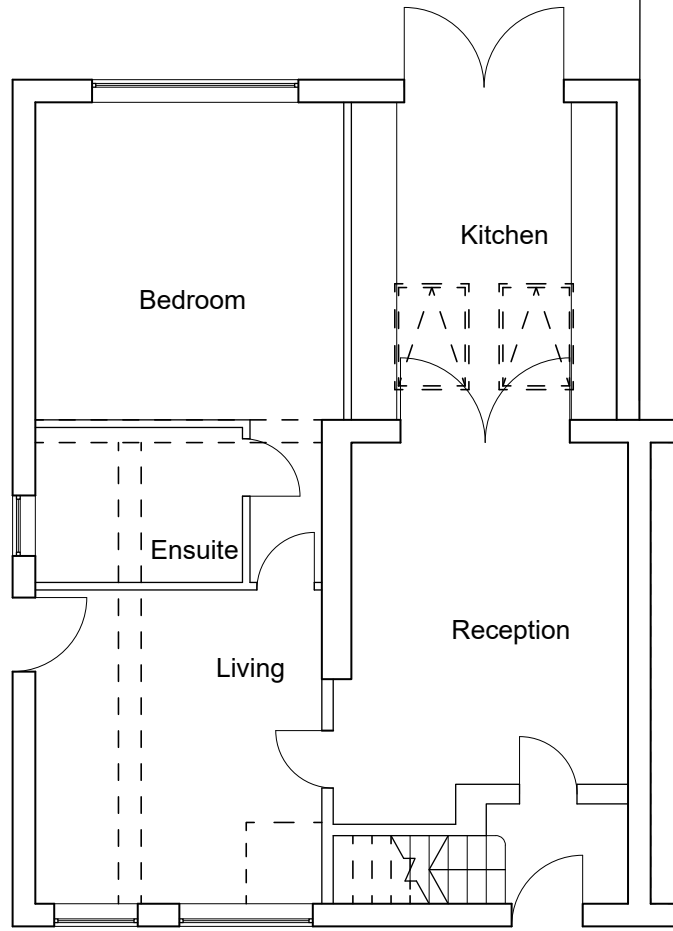


GROUND FLOOR
SCALE 1:100
PROPOSED - P003

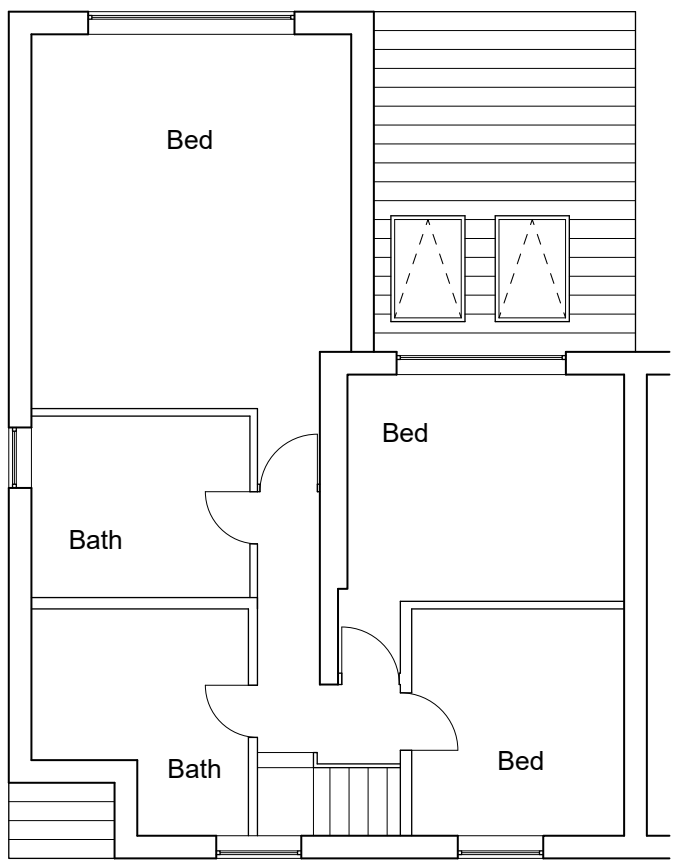


FIRST FLOOR
SCALE 1:100
PROPOSED - P004

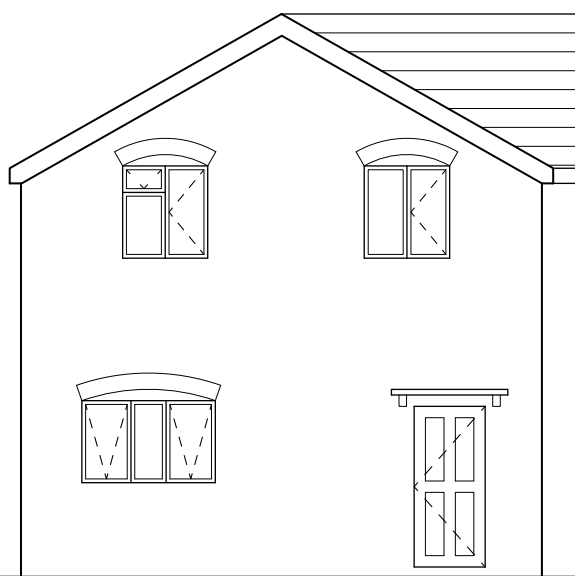 


NORTH WEST ELEVATION
SCALE 1:100
EXISTING - E005

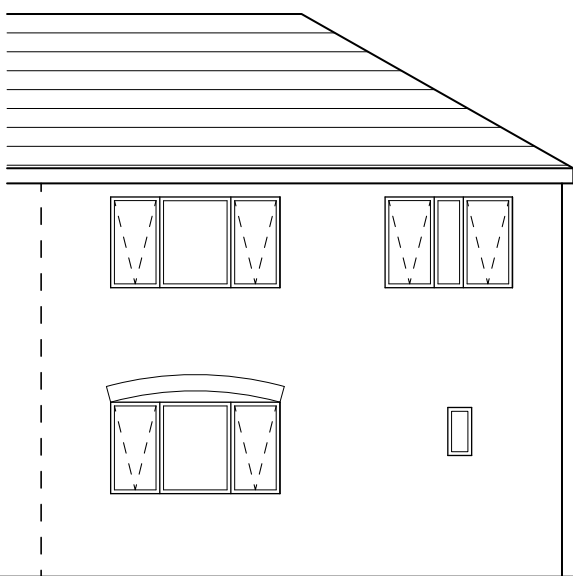


SOUTH EAST ELEVATION
SCALE 1:100
EXISTING - E007

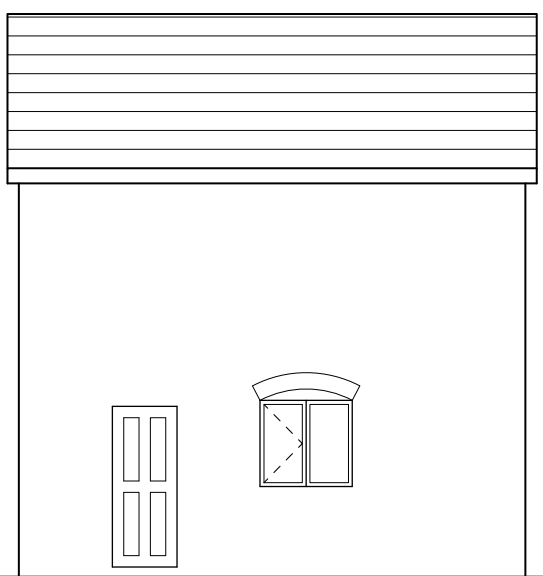

NORTH EAST ELEVATION
SCALE 1:100
EXISTING - E006

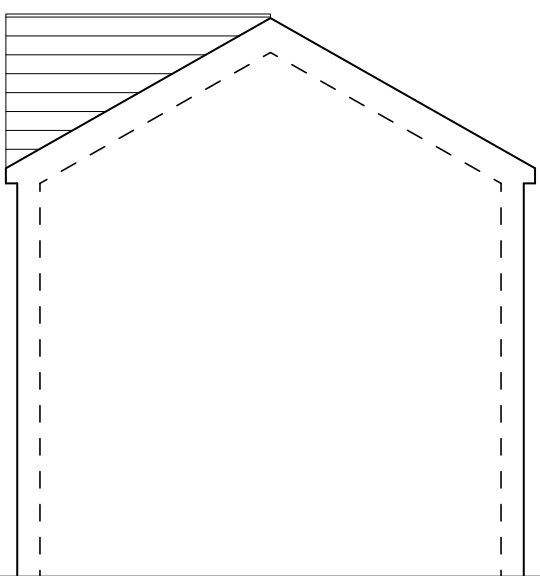


SOUTH WEST ELEVATION
SCALE 1:100
EXISTING - E008

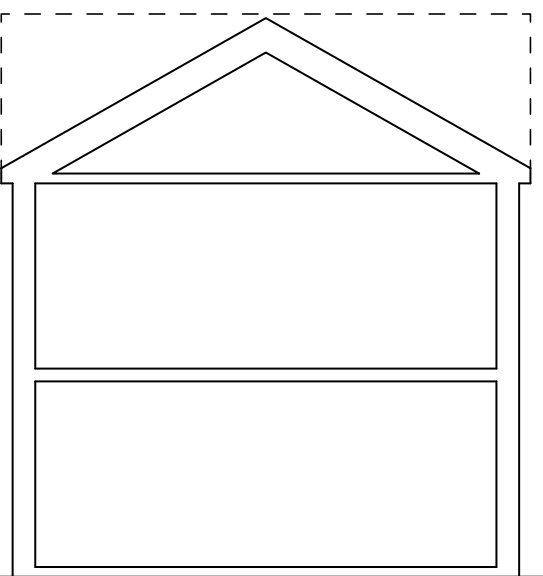


SECTION AA
SCALE 1:100
EXISTING - E009




NORTH WEST ELEVATION
SCALE 1:100
PROPOSED - P006

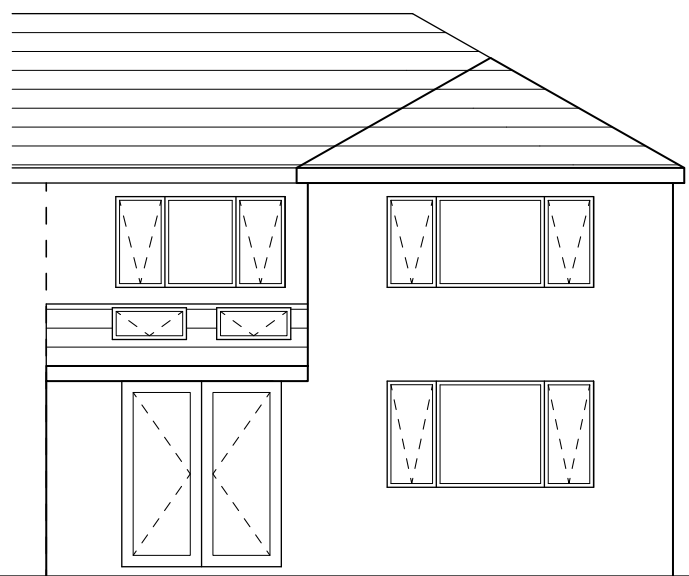


SOUTH EAST ELEVATION
SCALE 1:100
PROPOSED - P008

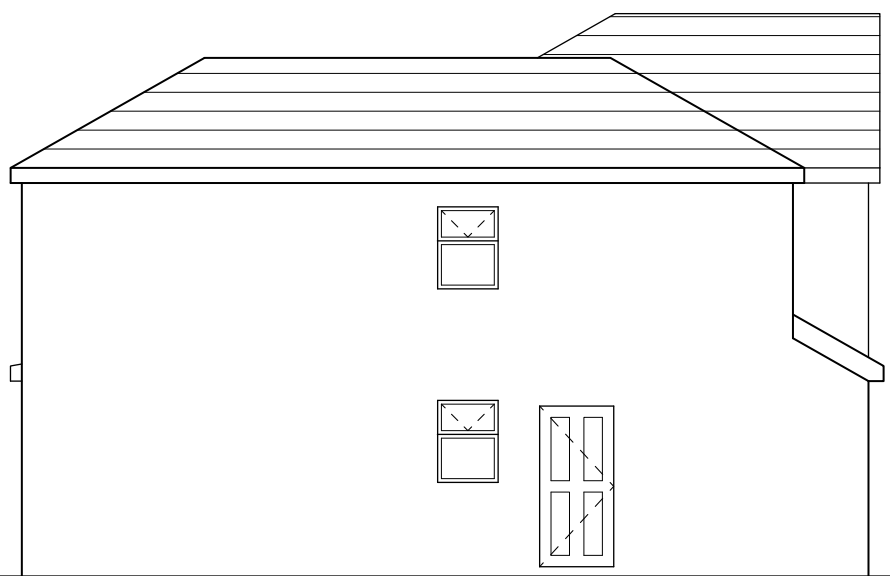

NORTH EAST ELEVATION
SCALE 1:100
PROPOSED - P007

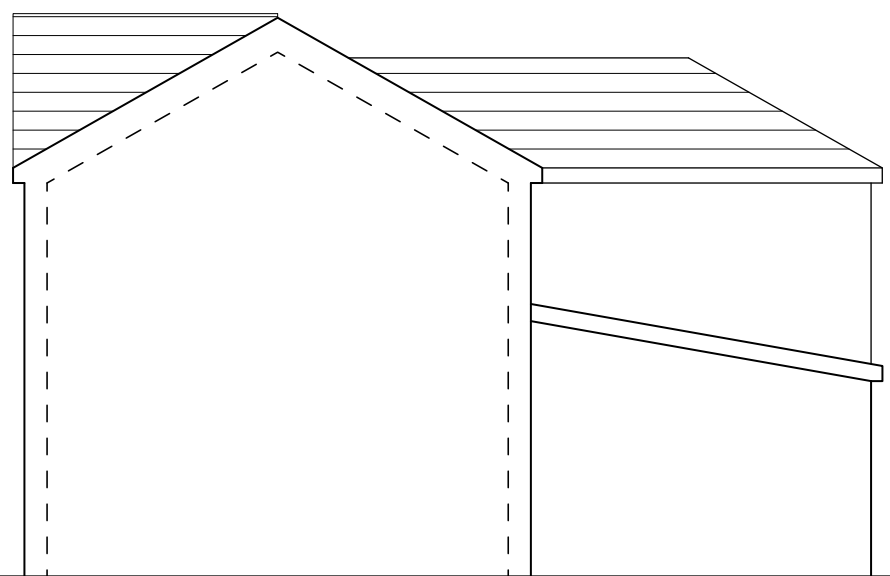

SOUTH WEST ELEVATION
SCALE 1:100
PROPOSED - P009

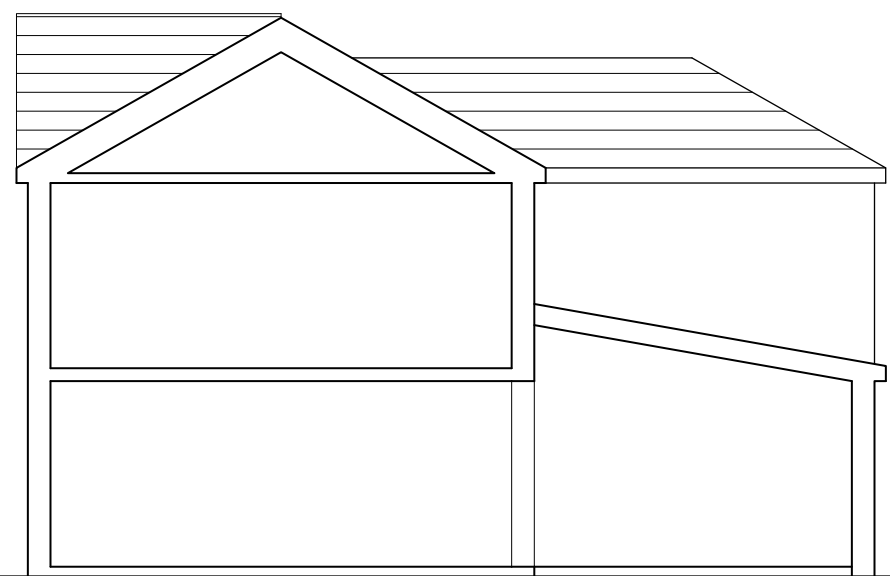

SECTION AA
SCALE 1:100
PROPOSED - P010