



- ALL DIMENSIONS AND LEVELS ARE TO BE CHECKED ON SITE.
- ANY DISCREPANCIES ARE TO BE REPORTED TO CUBE ARCHITECTURE AND DESIGN BEFORE ANY WORK COMMENCES.
- THIS DRAWING SHALL NOT BE SCALED TO ASCERTAIN ANY DIMENSIONS. WORK TO FIGURED DIMS ONLY.
- THIS DRAWING SHALL NOT BE REPRODUCED WITHOUT EXPRESS WRITTEN PERMISSION FROM CUBE ARCHITECTURE AND DESIGN.
- TITLE OVERLAY DRAWINGS AND OWNERSHIP BOUNDARIES ARE PRODUCED USING ALL REASONABLE ENDEAVOURS. CUBE ARCHITECTURE AND DESIGN CANNOT BE RESPONSIBLE FOR THE ACCURACY OR SCALE DISCREPANCY OF BASE PLANS SUPPLIED TO THEM.

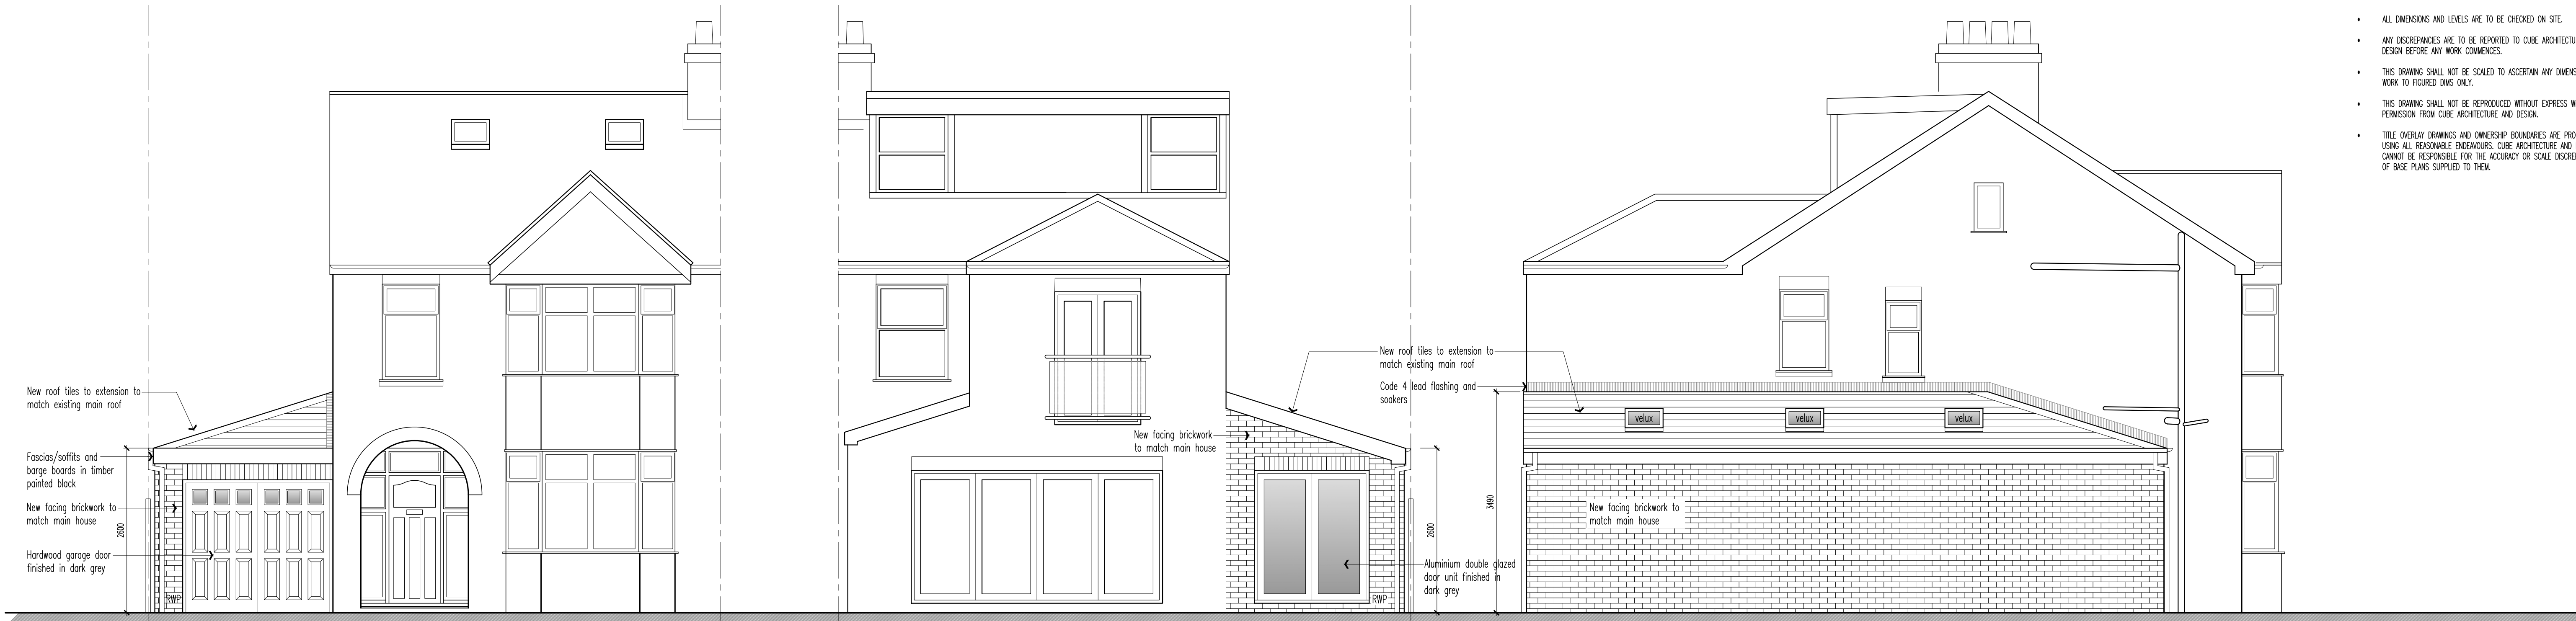


PROPOSED FRONT ELEVATION
1:50@A1

PROPOSED REAR ELEVATION
1:50@A1


PROPOSED GABLE ELEVATION
1:50@A1

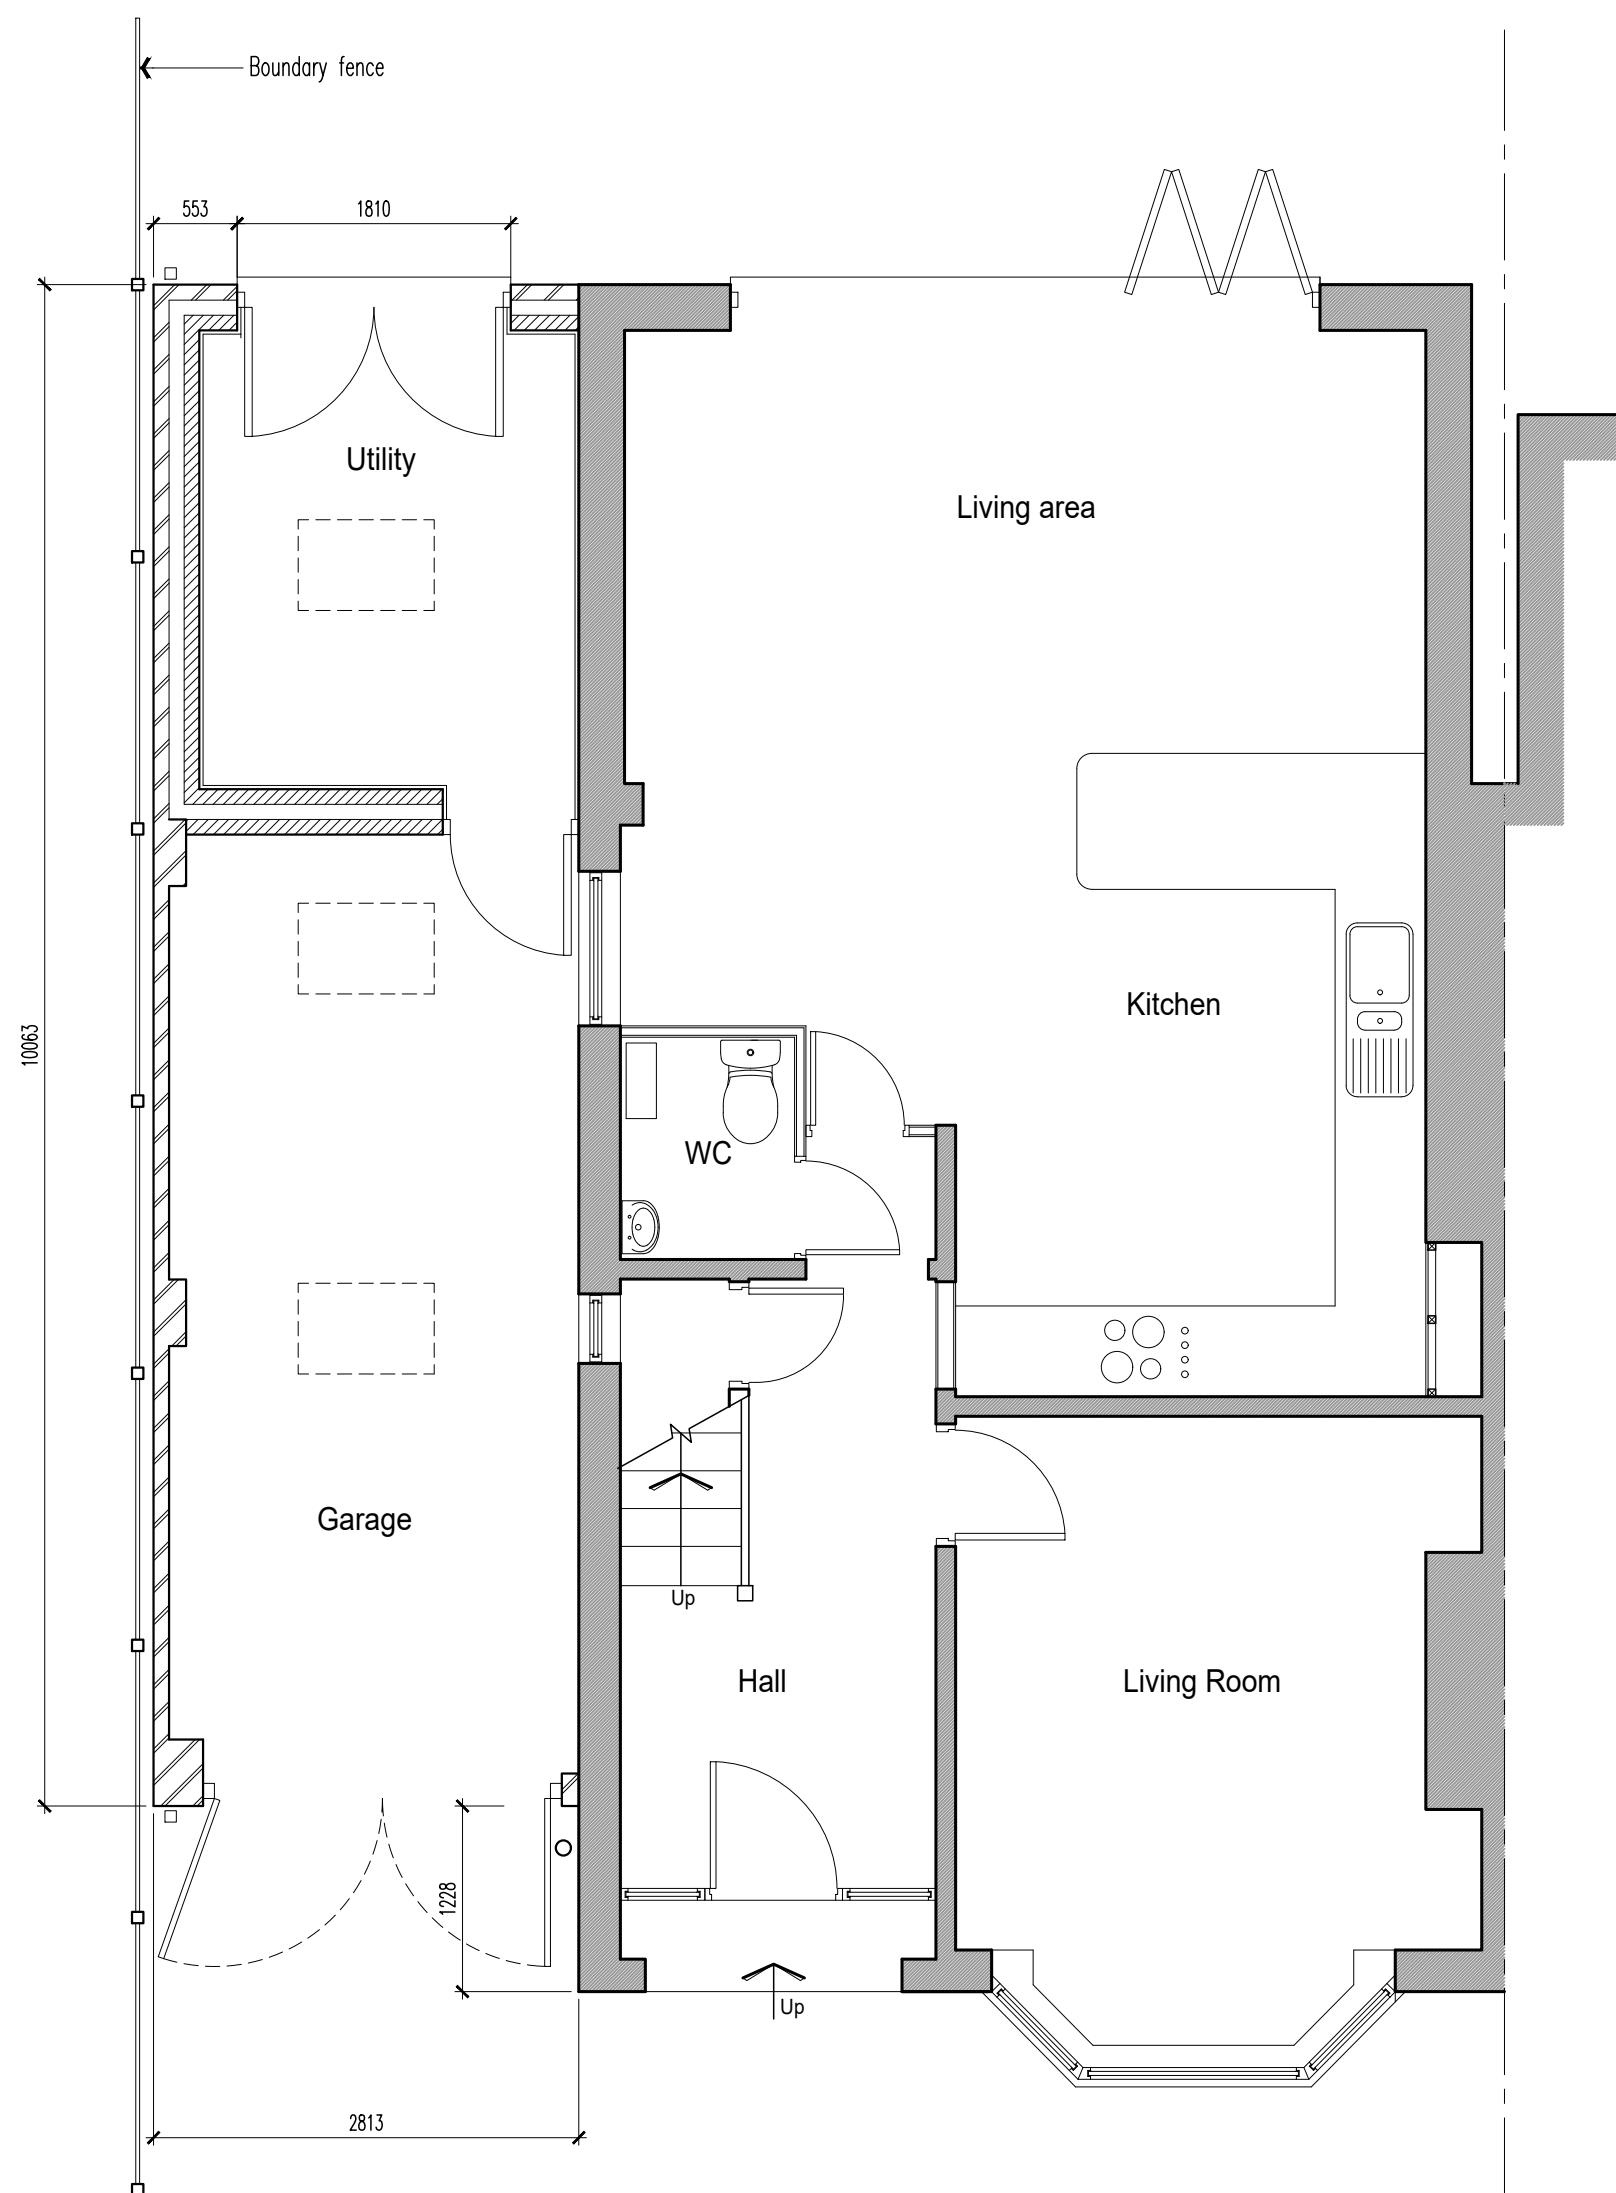

PROPOSED GROUND FLOOR PLAN
1:50@A1

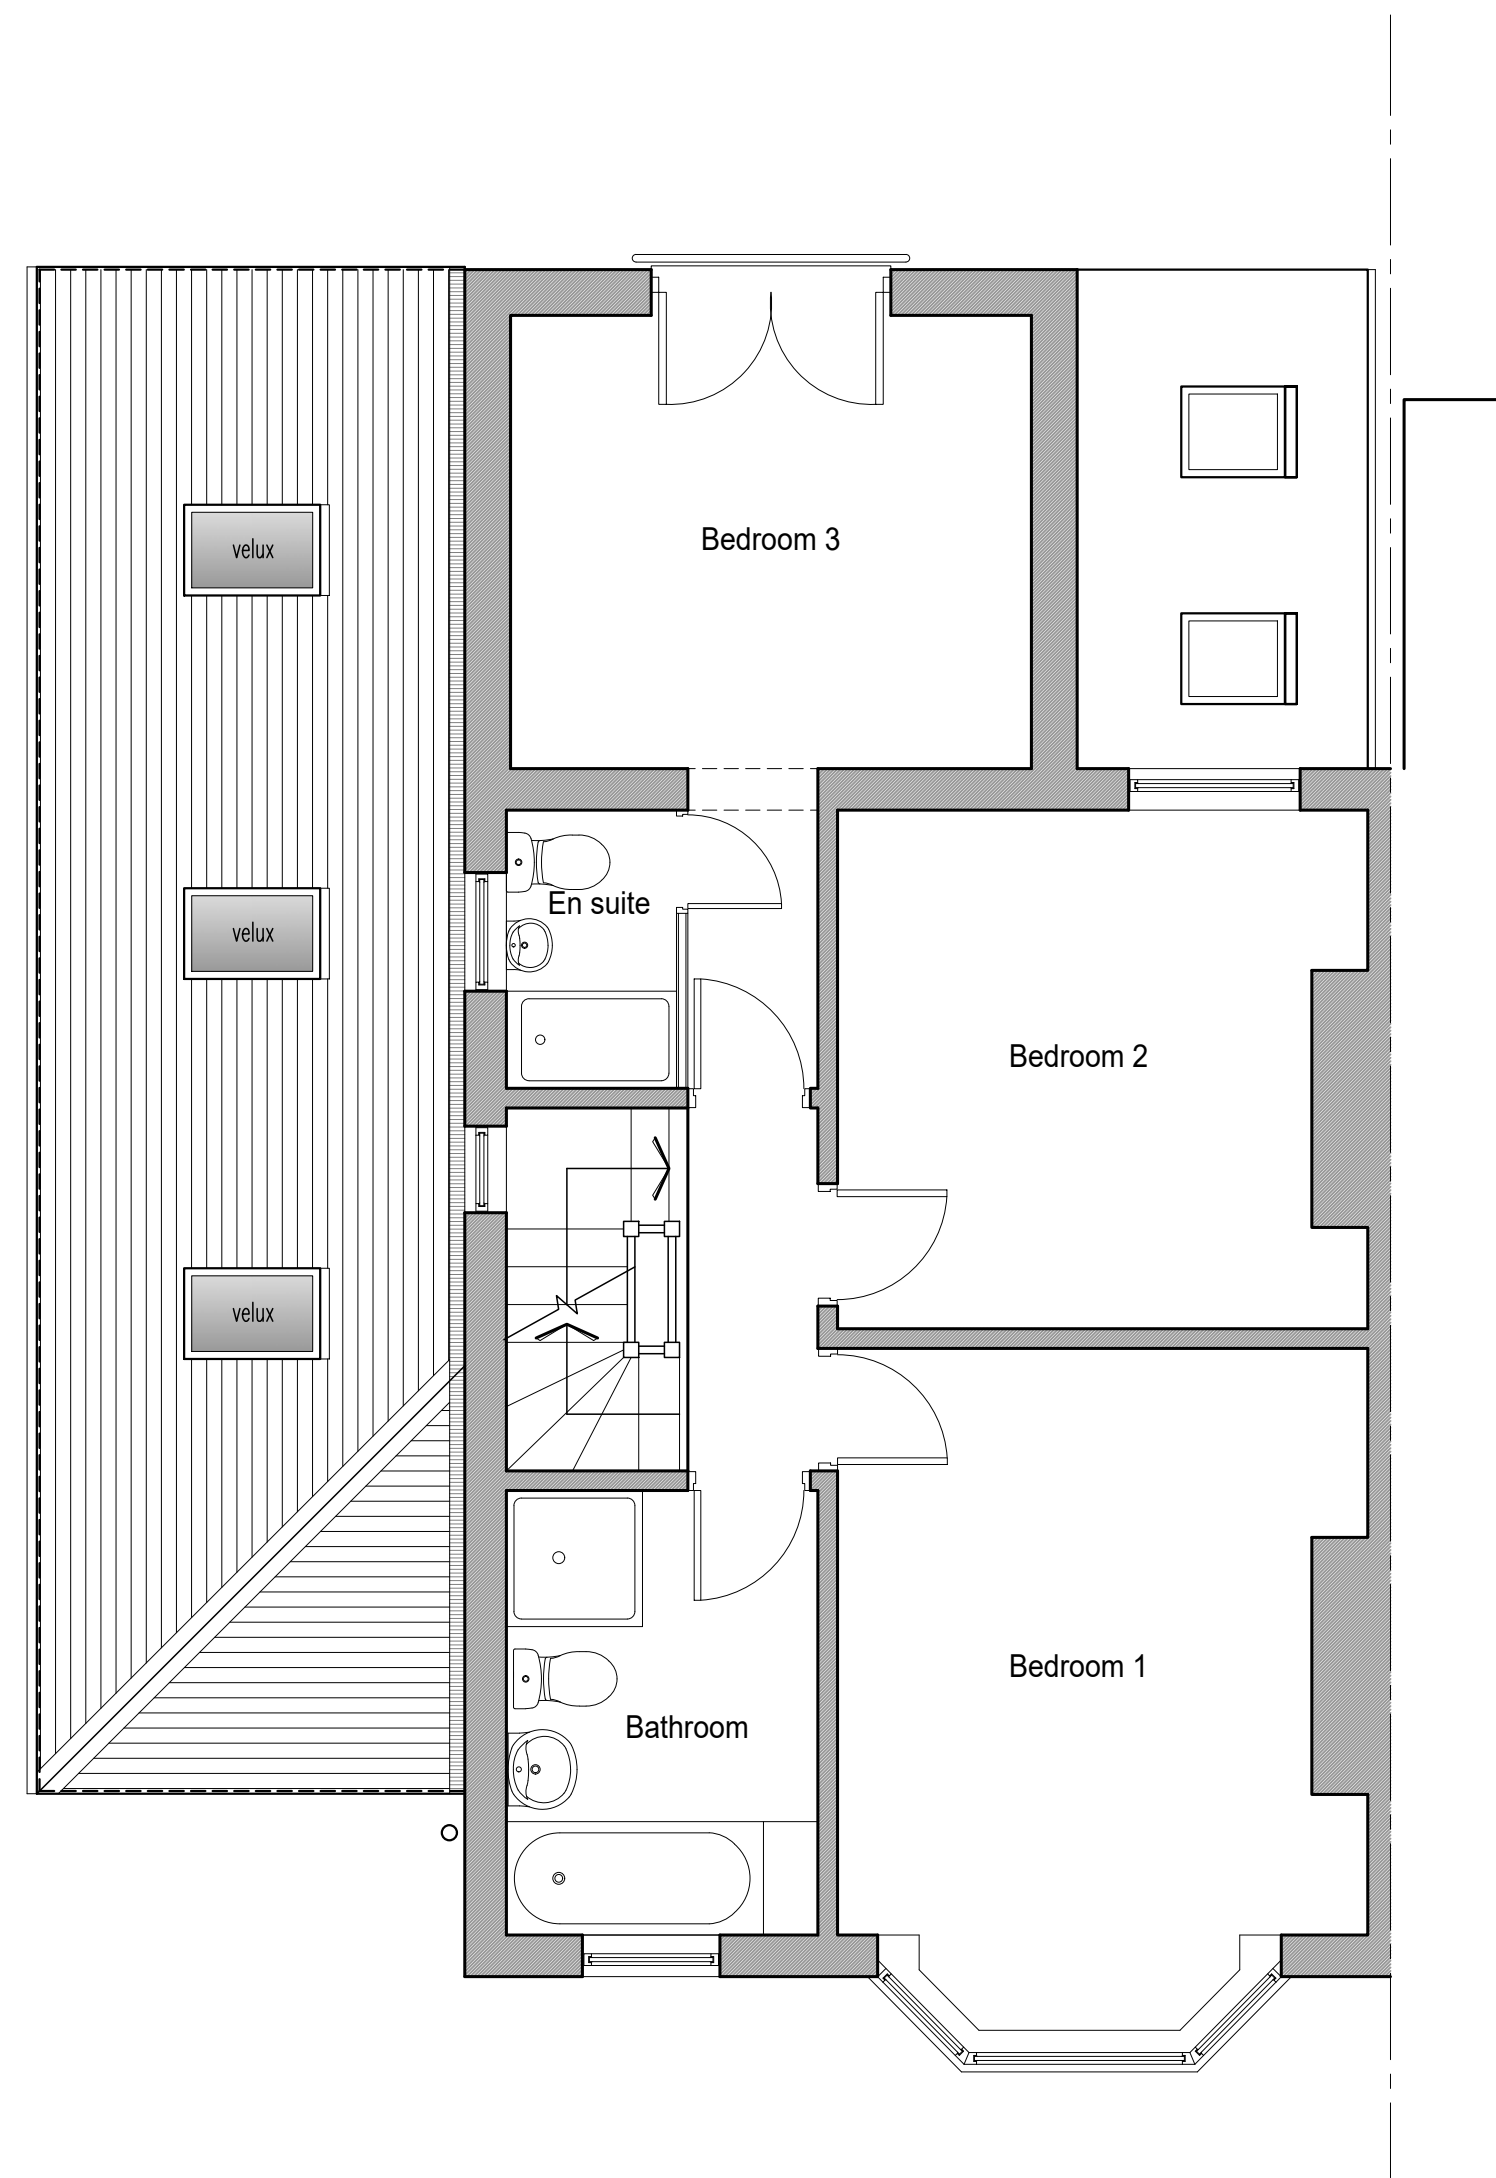

PROPOSED FIRST FLOOR PLAN
1:50@A1

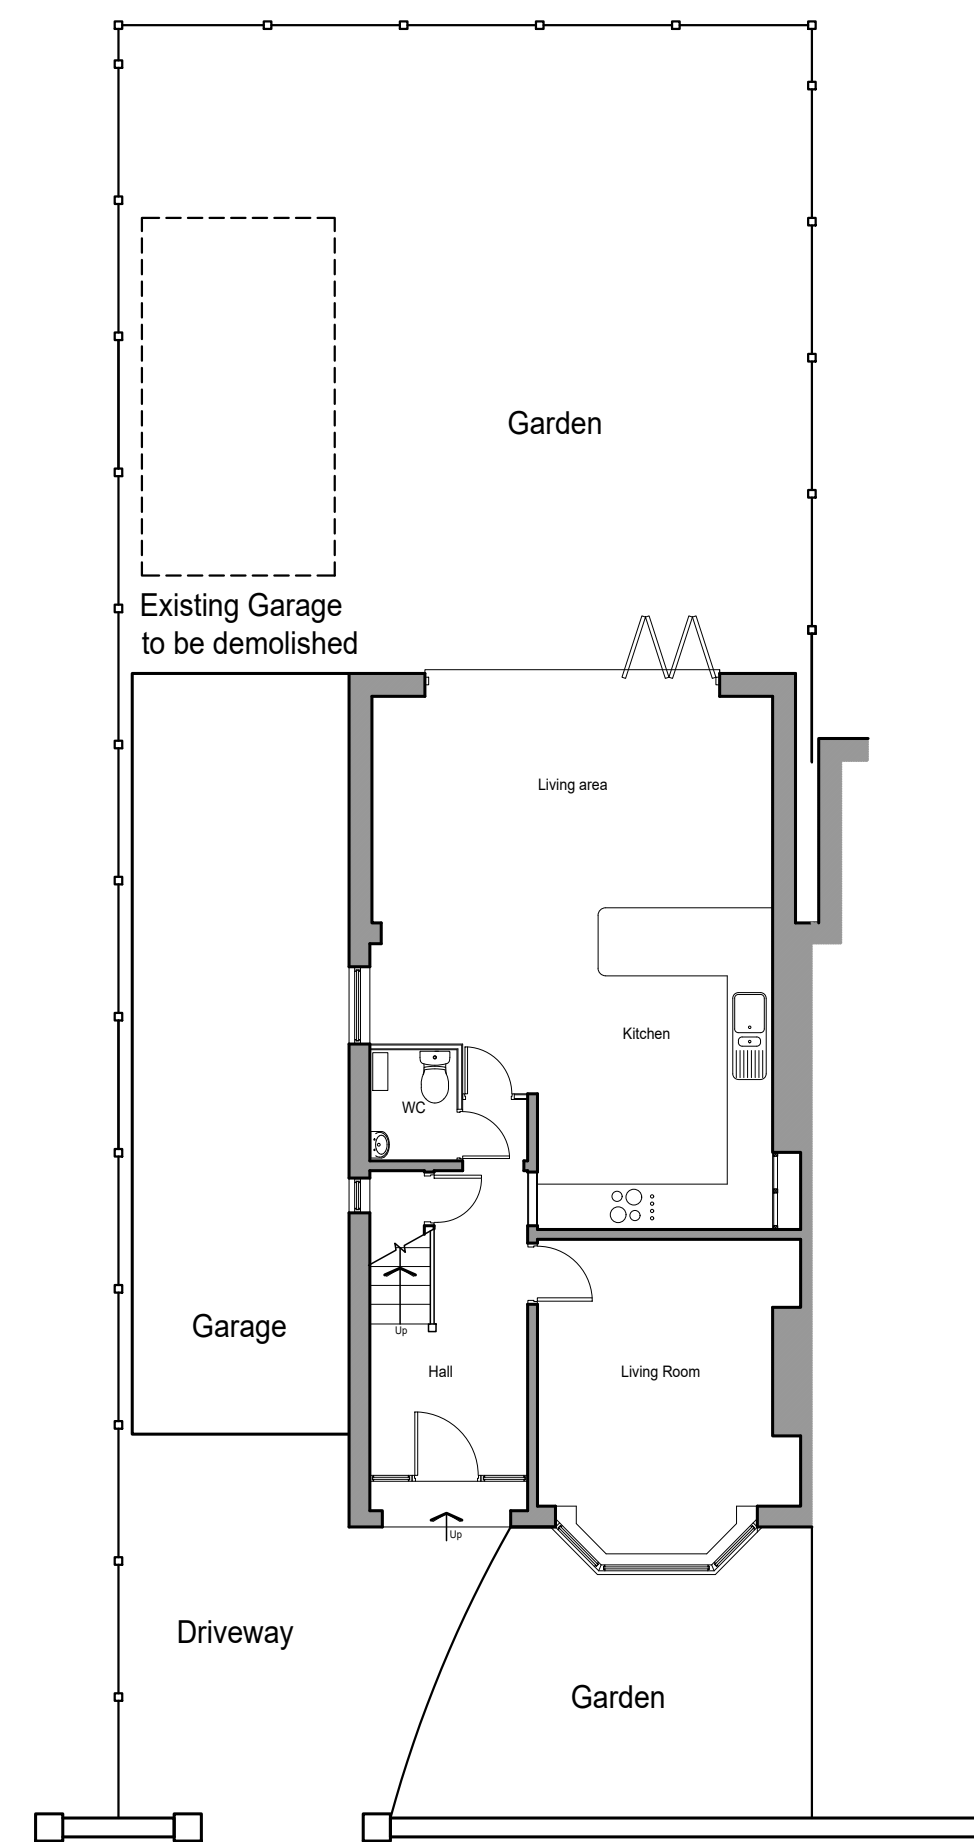

OVERALL SITE PLAN
1:100@A1

Client:
MR. D WILLIAMS

Contract:
PROPOSED SINGLE STOREY SIDE EXTENSION
43 VICARS ROAD
CHORLTON M21 9JB

Drawing:
PROPOSED PLANS & ELEVATIONS

Status: PLANNING

Drawing No:
AS587-05
Drawn:
RMC

Revision:
-
Checked:

Scales:
1:50@A1
Date:
MARCH '21

CUBE commercial house
architecture and design clarence avenue
www.cubearchitecture.net m17 1qs
tel: 0161 848 5893
DO NOT scale from this drawing.