




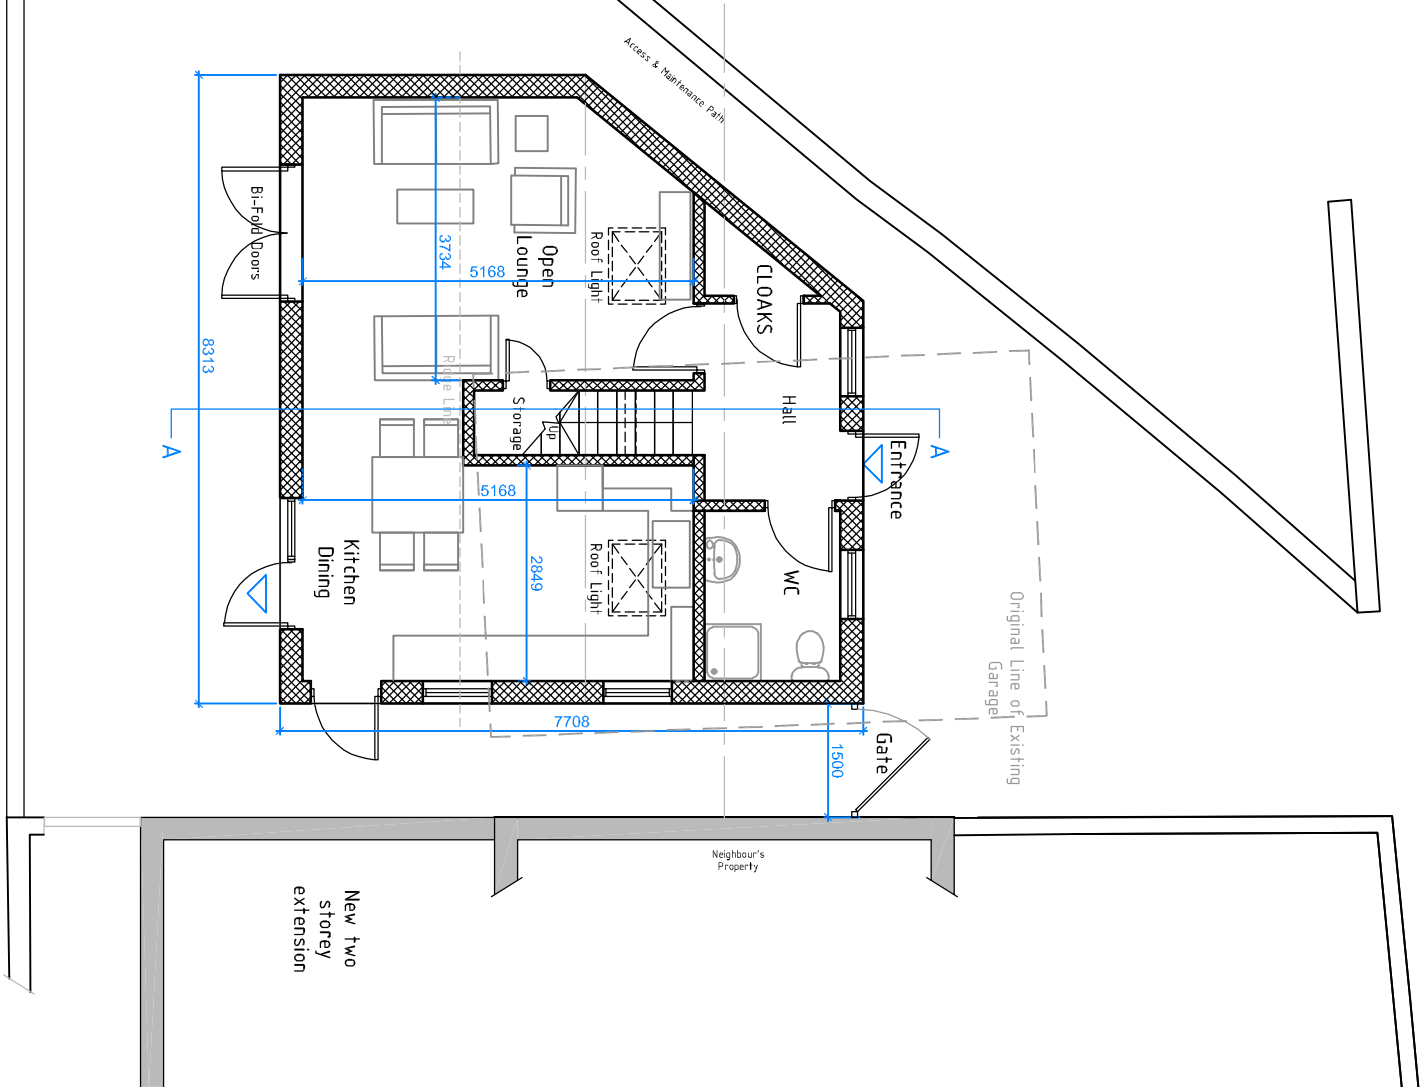

Proposed Ground Floor Plan - Option 6
Scale 1:100@A3

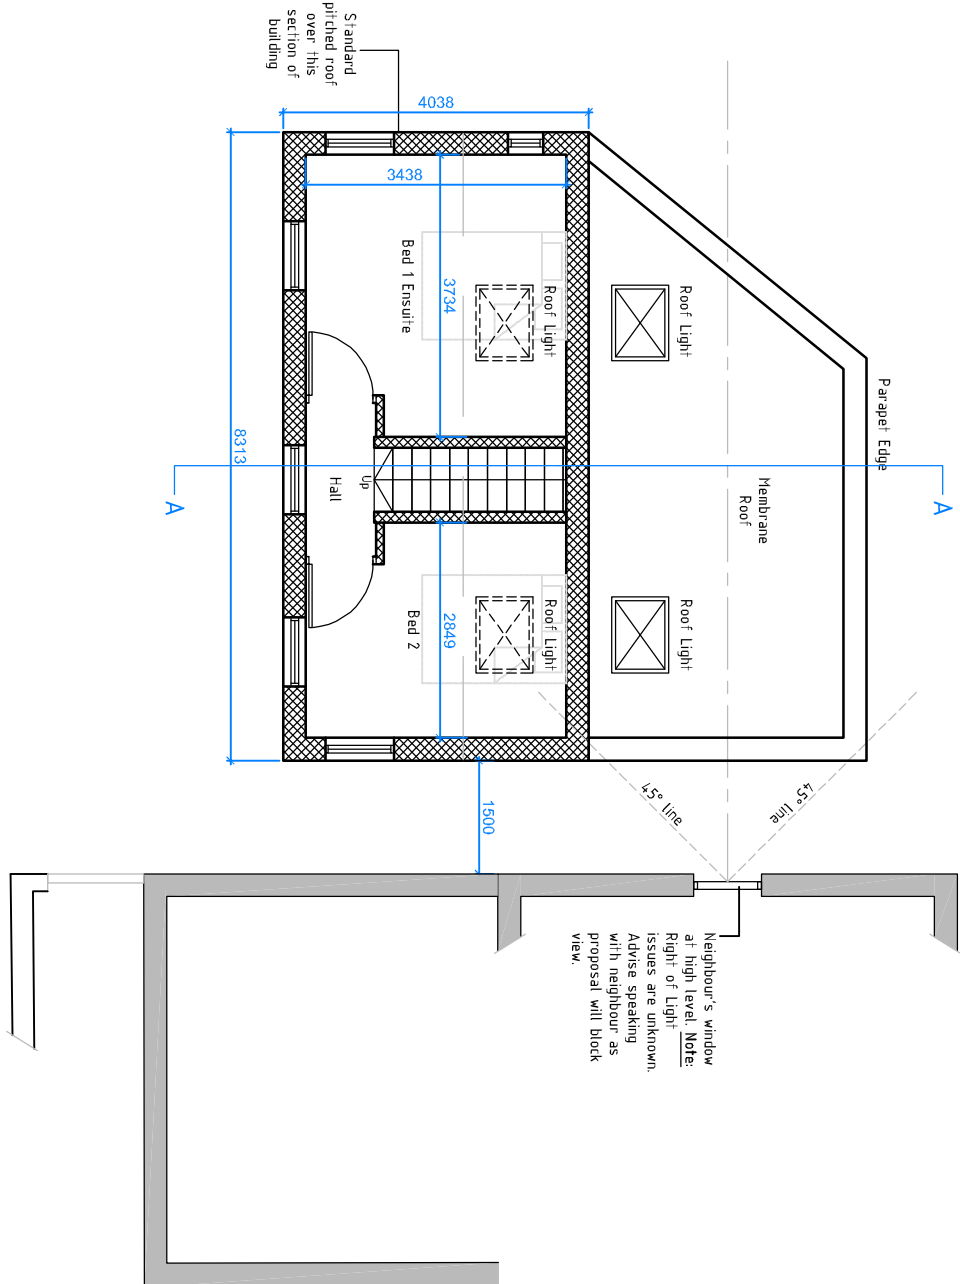

Proposed First Floor Plan - Option 6
Scale 1:100@A3

 

Scale [m]

FOR
PLANNING



info@zendium-design.co.uk
t: 0161 980 7058
m: 07866 637563

NOTES
DO NOT SCALE FROM DRAWING.
DRAWING INDICATES DESIGN INTENT ONLY.
REPORT ANY DISCREPANCIES TO CLIENT / ZENDIUM DESIGN.
NOT TO BE USED FOR CONSTRUCTION UNLESS STATED SO.
TO BE READ IN CONJUNCTION WITH OTHER DRAWINGS OR
SPECIFICATION WHERE PROVIDED © Zendium Design 2021

CLIENT
Mr A Haq

PROJECT
22 Edge Lane, Chorlton

SITE
AS ABOVE

DRAWING DESCRIPTION
Proposed Plan Drawings

SERIES
SK

DATE
12-02-2021

DRAWING NUMBER
2021-104 SK-21

STATUS
Planning

SCALE
1:100@A3

REVISION

-