



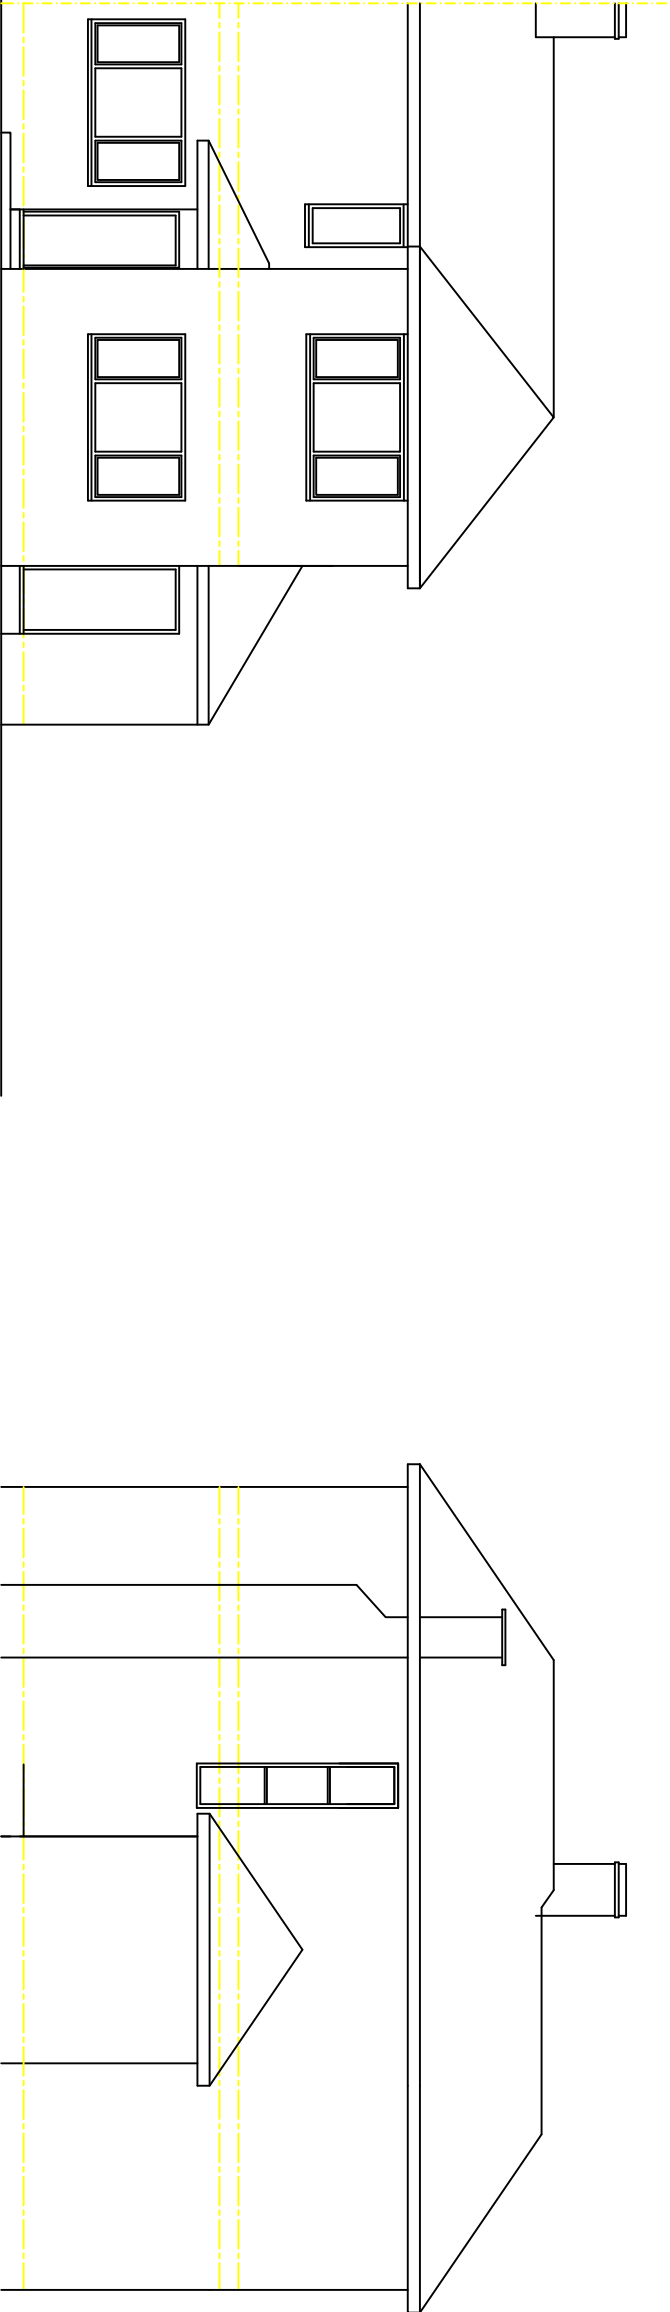


FRONT ELEVATION

SIDE ELEVATION


All materials to match the existing property

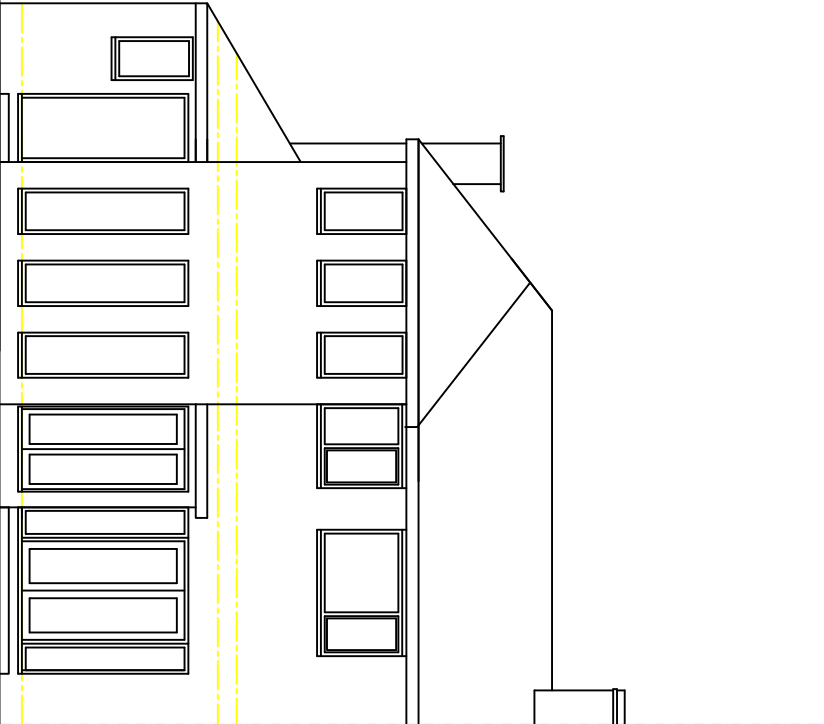

REAR ELEVATION

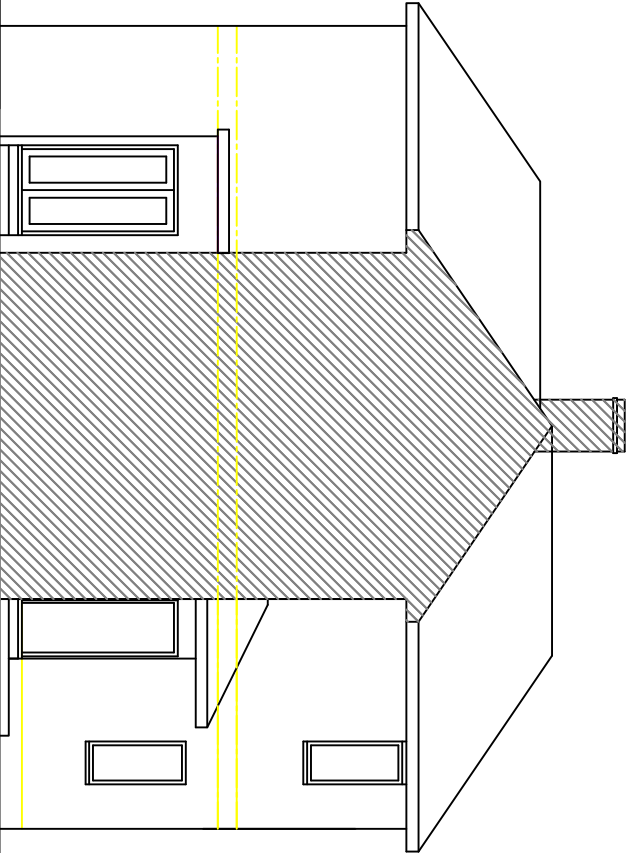

SIDE ELEVATION

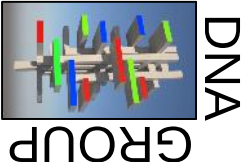

Head Office:
PARKHILL BUSINESS CENTRE
WALTON ROAD
WETHERBY
LS22 5DZ

BIRMINGHAM MANCHESTER DARTINGTON
Tel: 07975 72458 e-mail: dna.group@bt.com

Project
4 Dronfield Road
M22 4AW

Scale 1:500 A1 1100x843

Drawn by:	RV	Checked by:	RV	Approved by:	RV
Project	RV	Project	RV	Project	RV
Revision	RV	Revision	RV	Revision	RV

Subject	Proposed Elevations	Drawing No.	2020/0304/303
---------	---------------------	-------------	---------------