




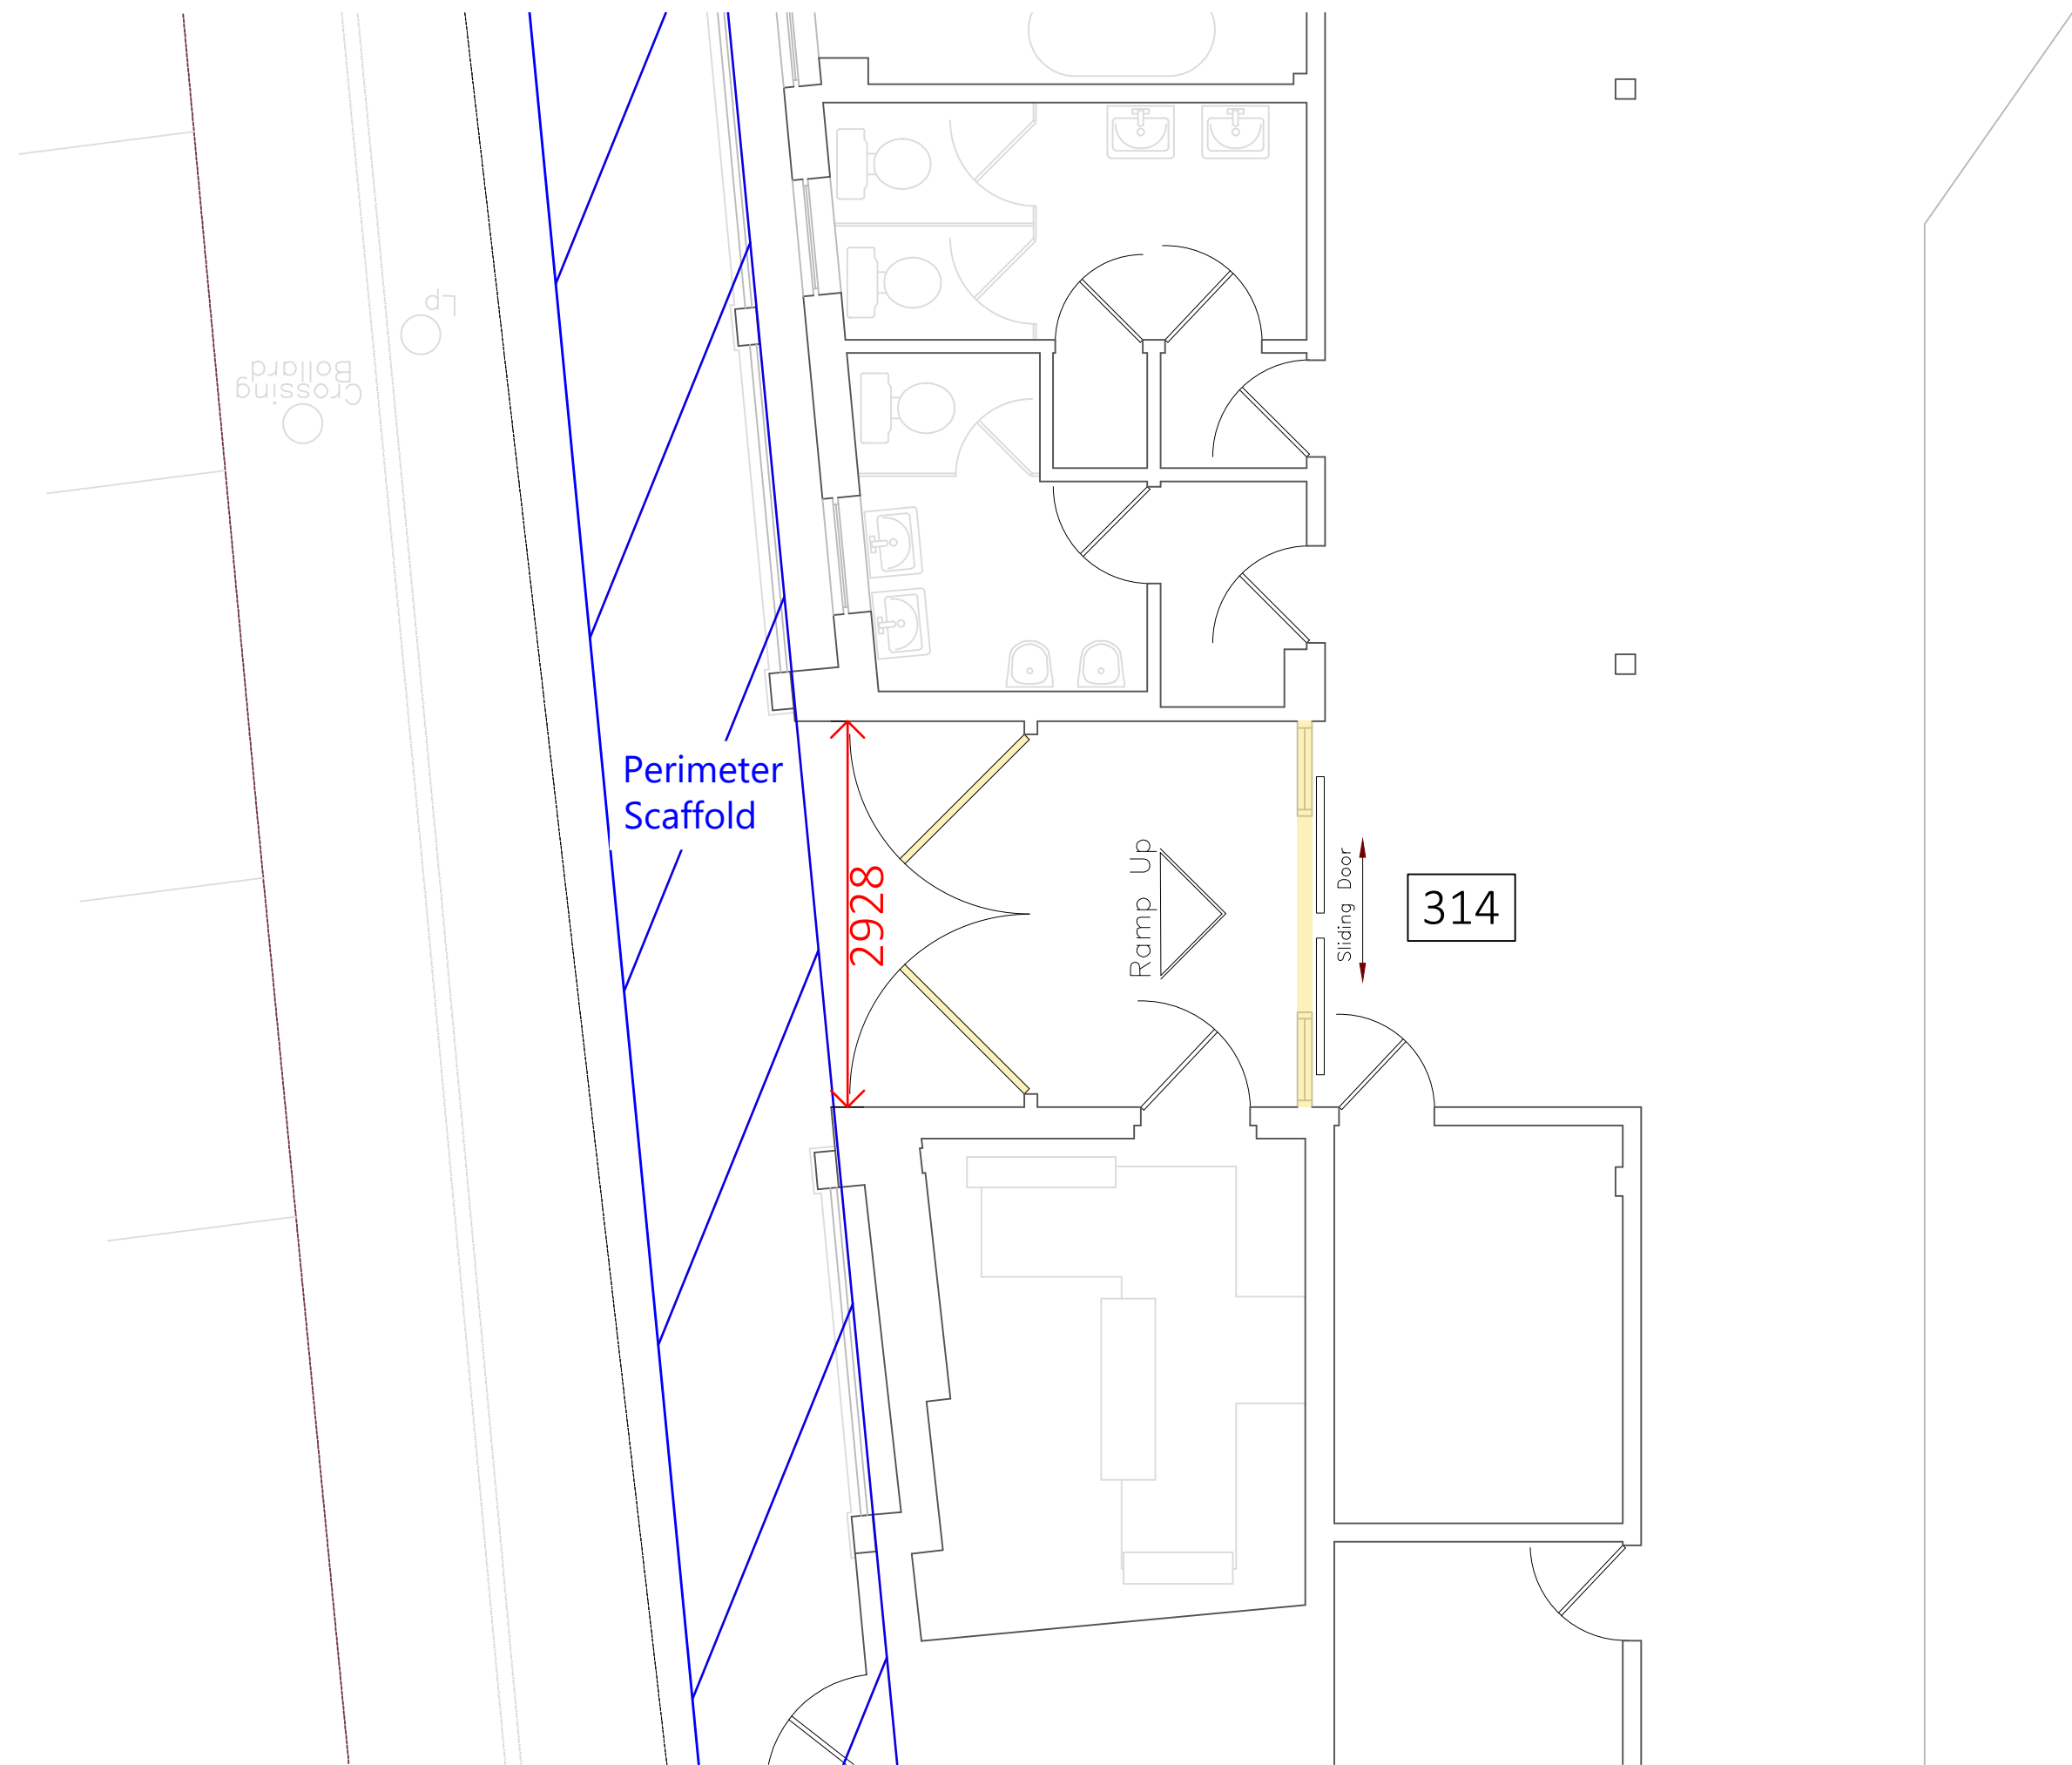


Existing Lower Byrom Street Entrance-Part Plan 1:50

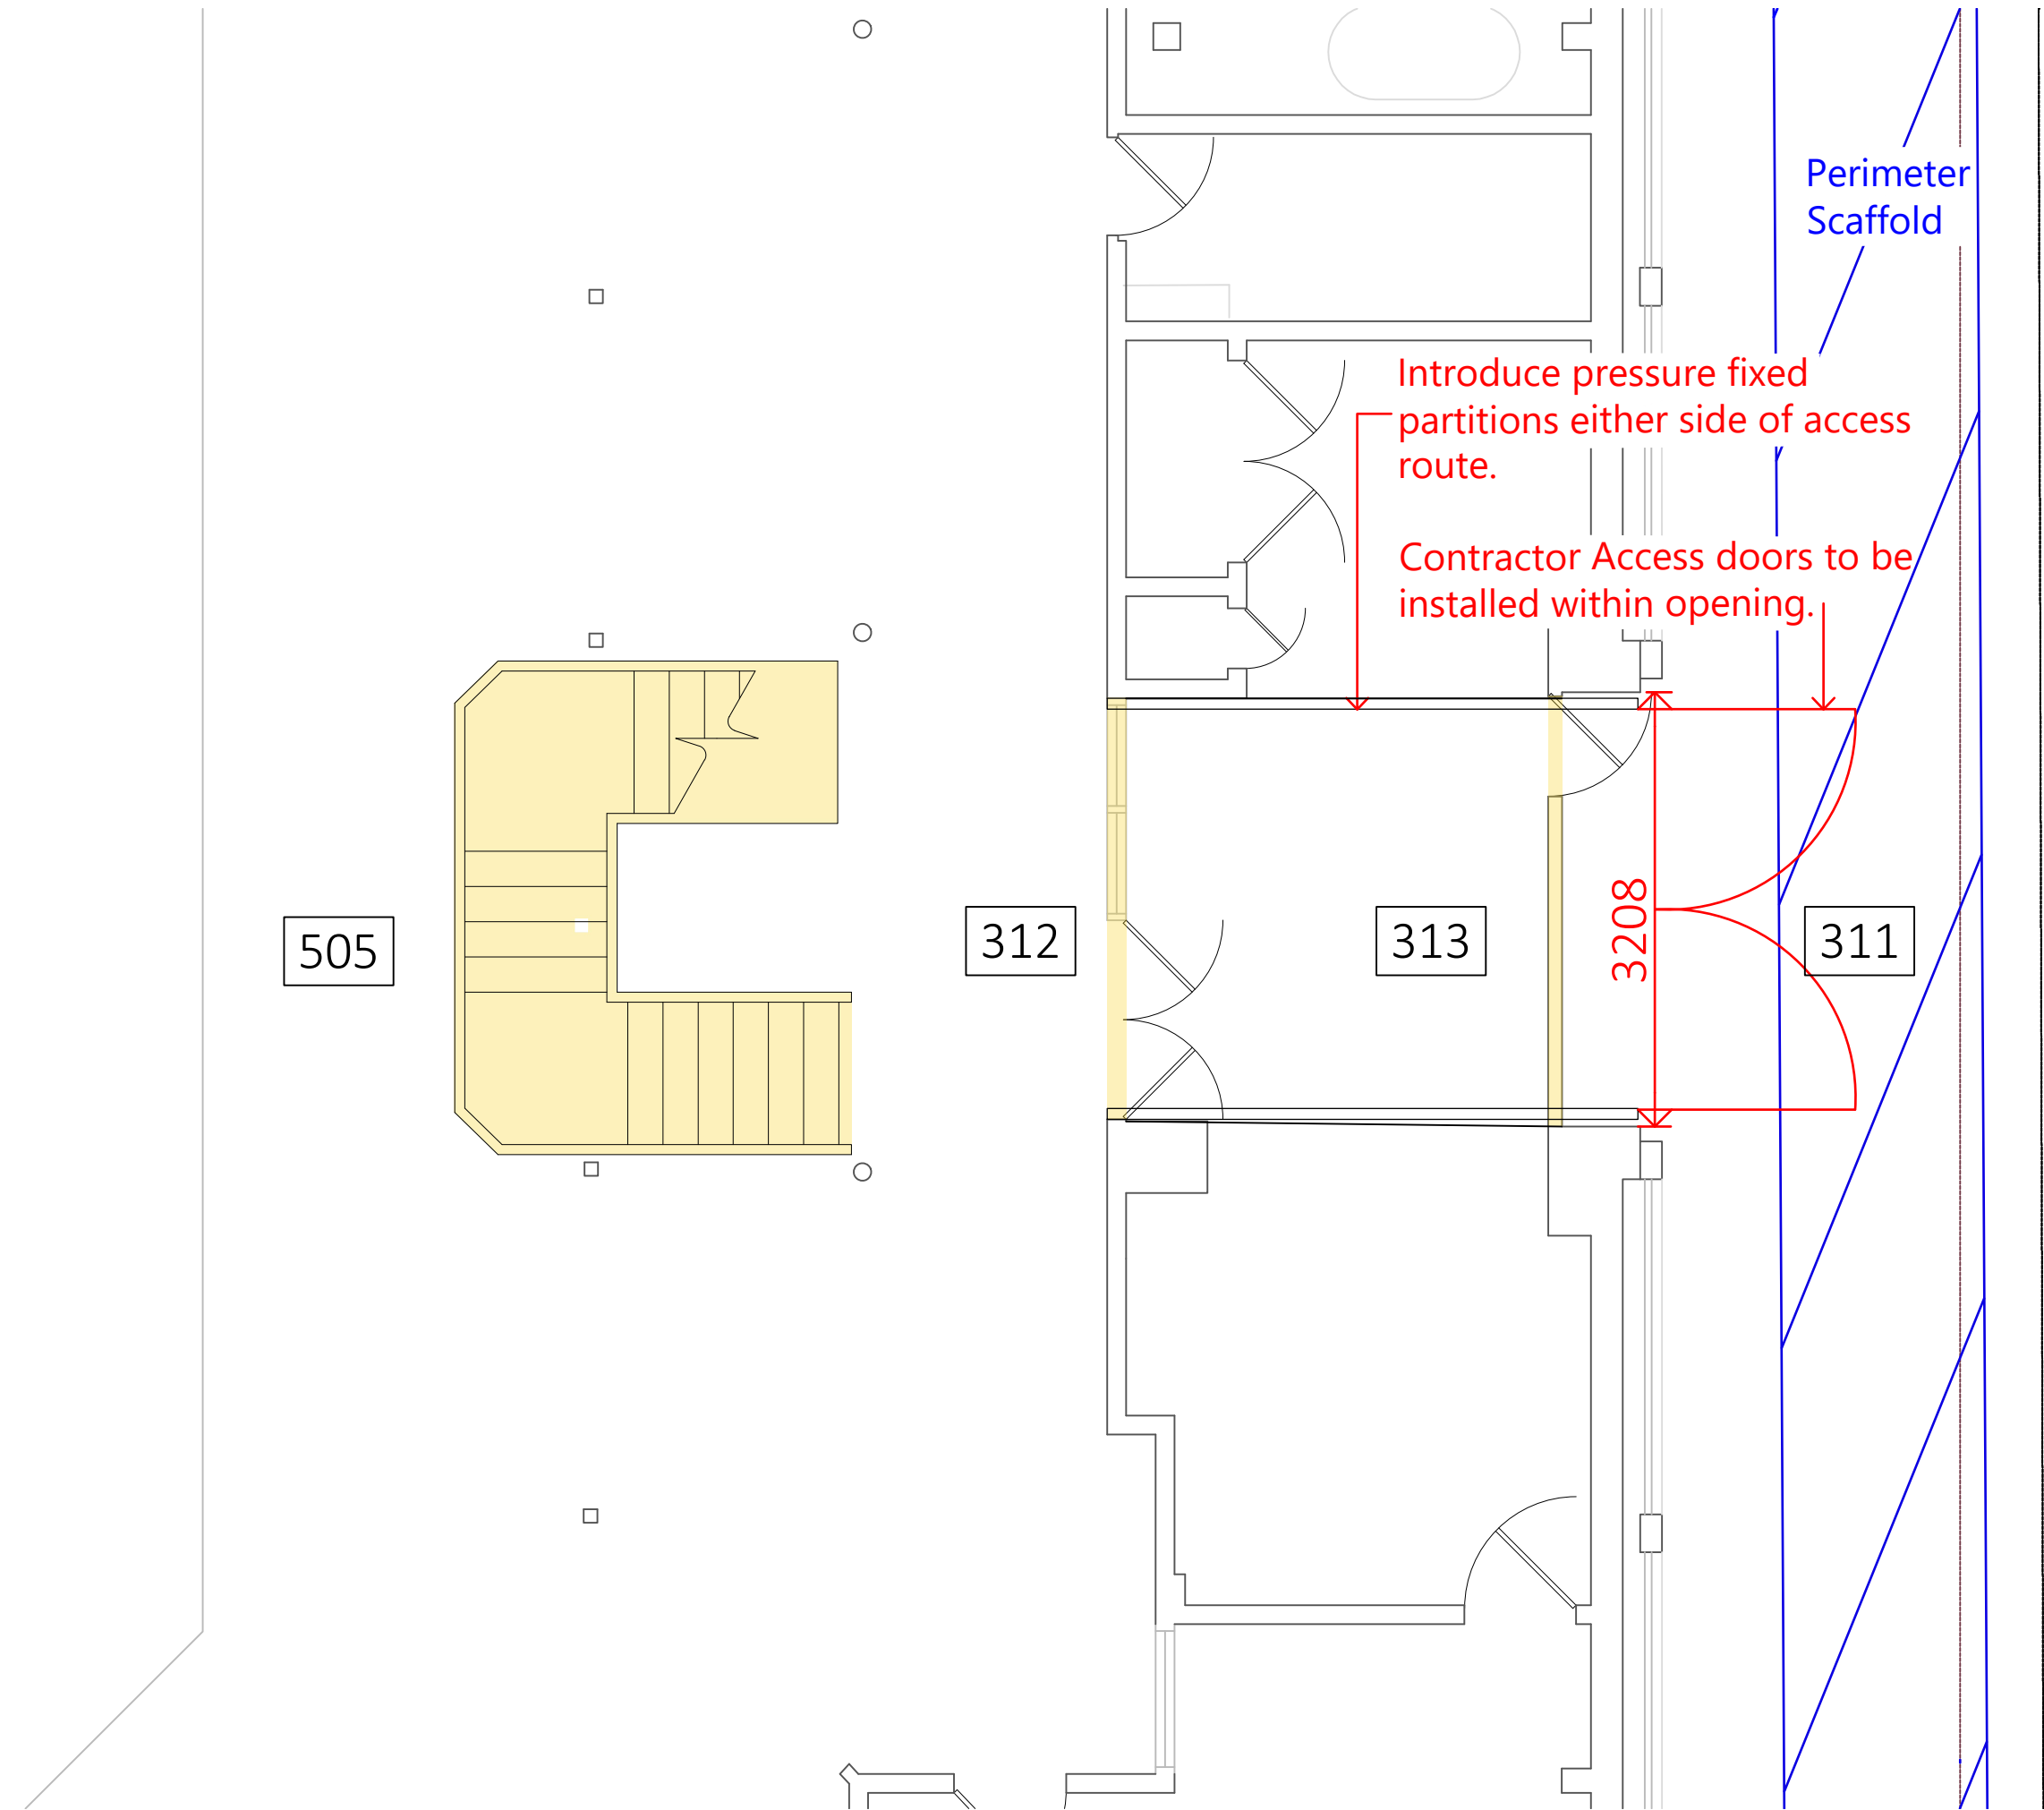

Existing Byrom Street Entrance-Part Plan 1:50

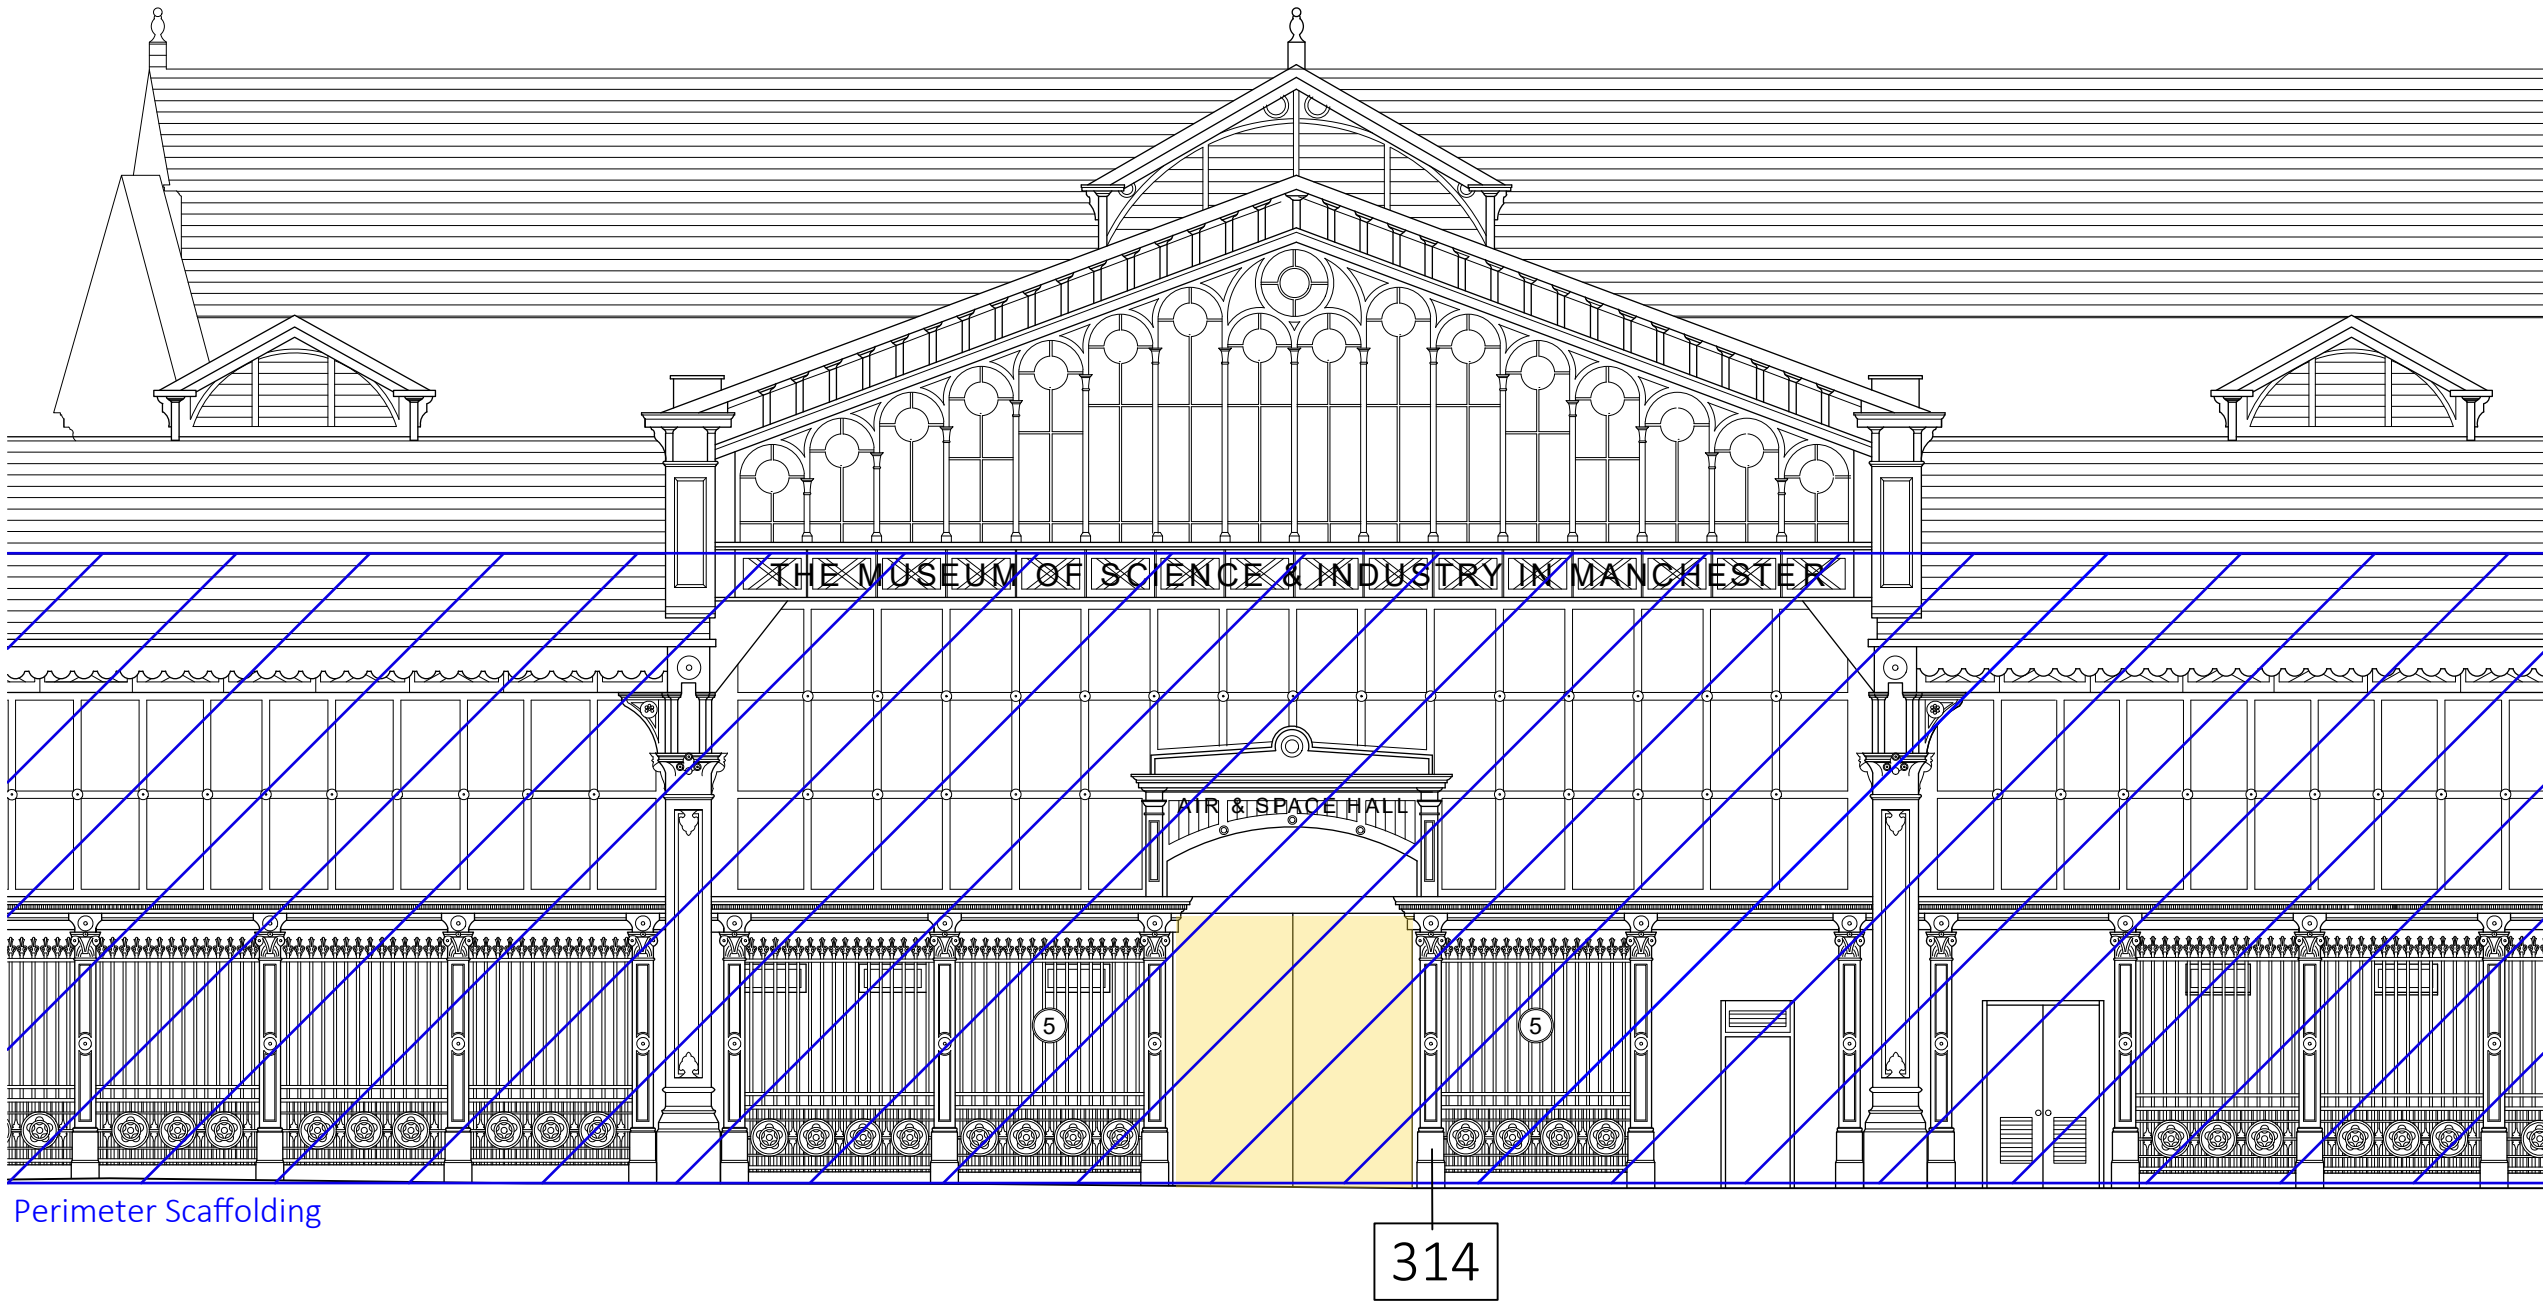



Existing Lower Byrom Street Entrance-West-Elevation A 1:100

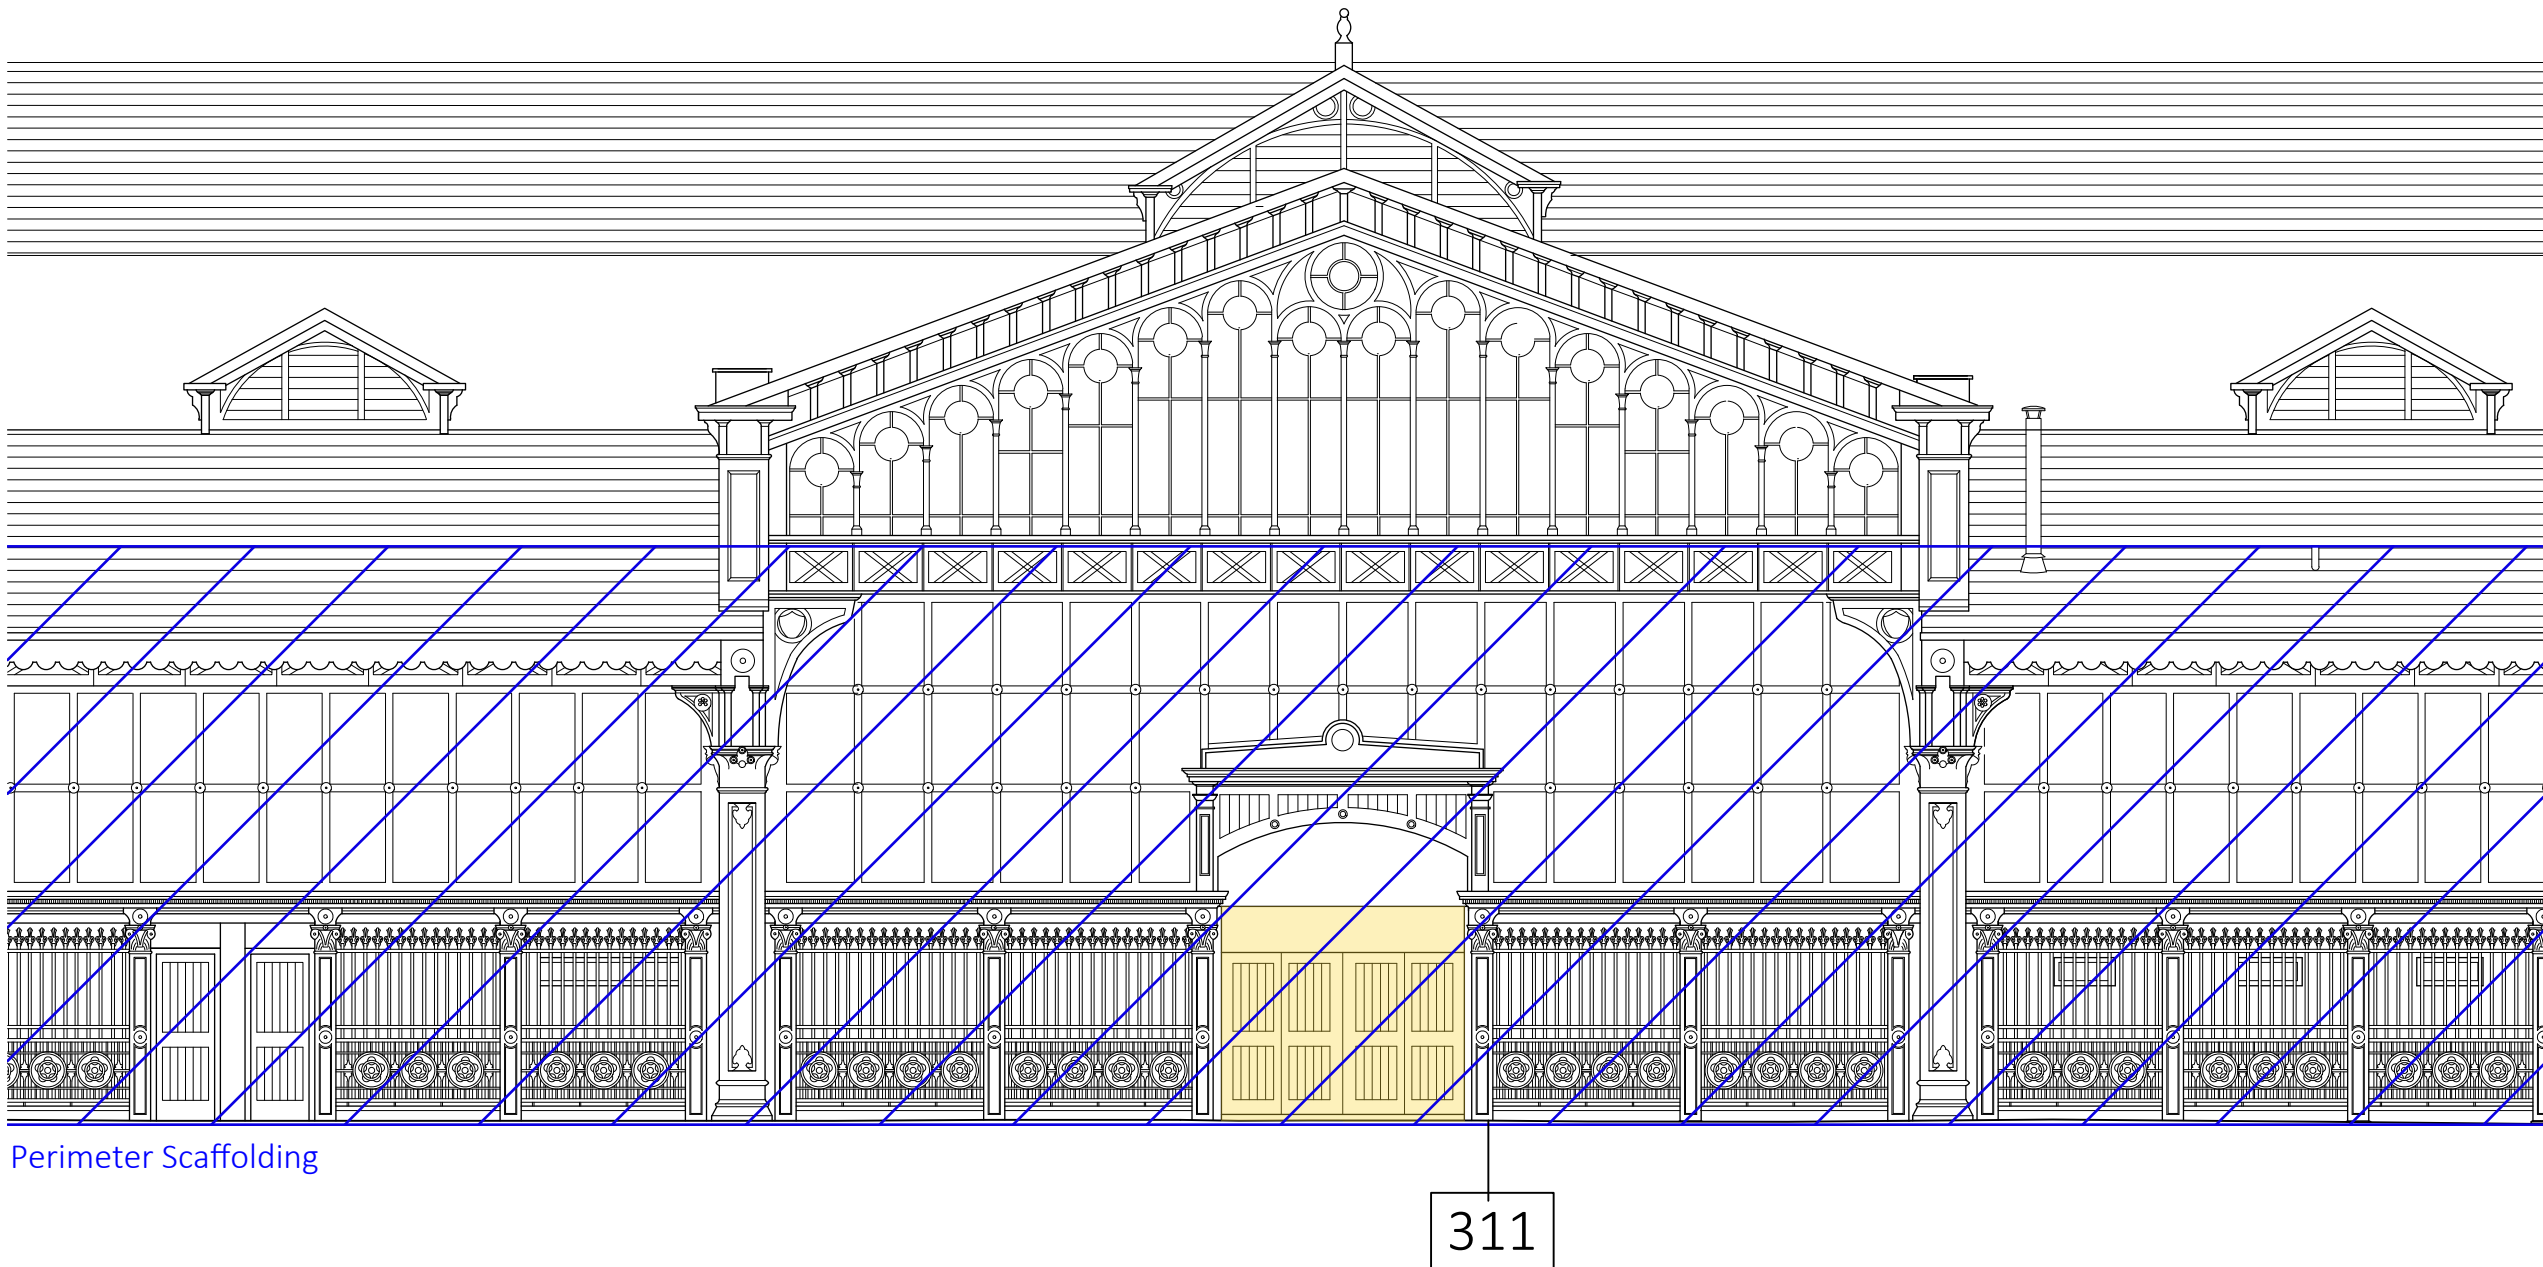

Existing Byrom Street Entrance- East- Elevation B 1:100



Note:
Do not scale from this drawing.
Dimensions are to be checked on site.
If in doubt please ask.

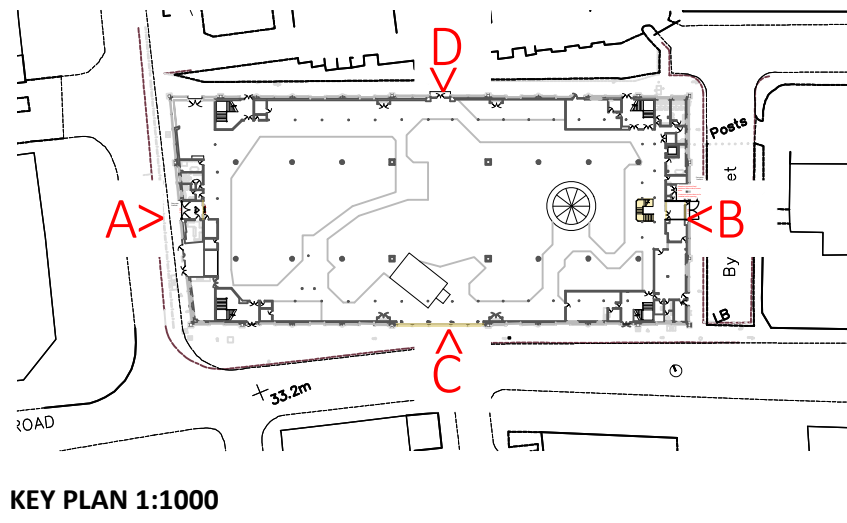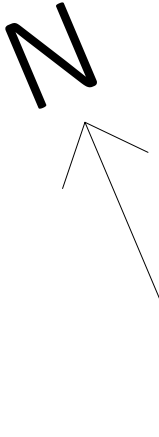

Rev Date/Intls Details

© The moral rights of the author are hereby asserted.
This drawing and design is the sole property of Buttress Ltd and must not be reproduced without permission.
Buttress Ltd is Registered in England and Wales: 336373

SCIENCE
MUSEUM
GROUP

Buttress

41 Bengal St
Manchester
M4 6AF

T 0161 236 3303
E contact@buttress.net
W www.buttress.net

Project Title 8869 MSI AIR AND SPACE DECANT
Client SIM
Location MANCHESTER

Drawing Title Existing Entrances- Temp Works
Ground Floor Plans and Elevations
Byrom St & Lower Byrom St

Date 16/01/20 Scale 1:50 1:100
Checked AS Orig Paper Size A1

Status TENDER

Drawing ref Job No Drawing No Revision
8869 (01) 005 Rev