

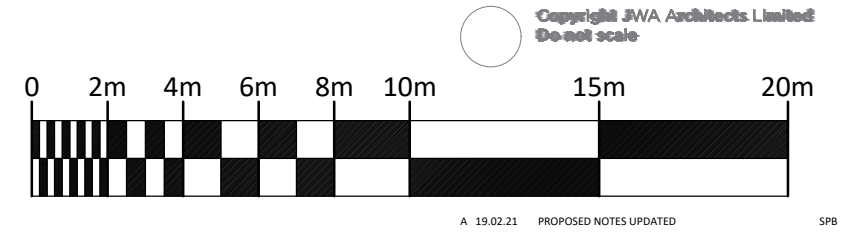


EXISTING SOUTH-WEST ELEVATION
Great Ducie Street

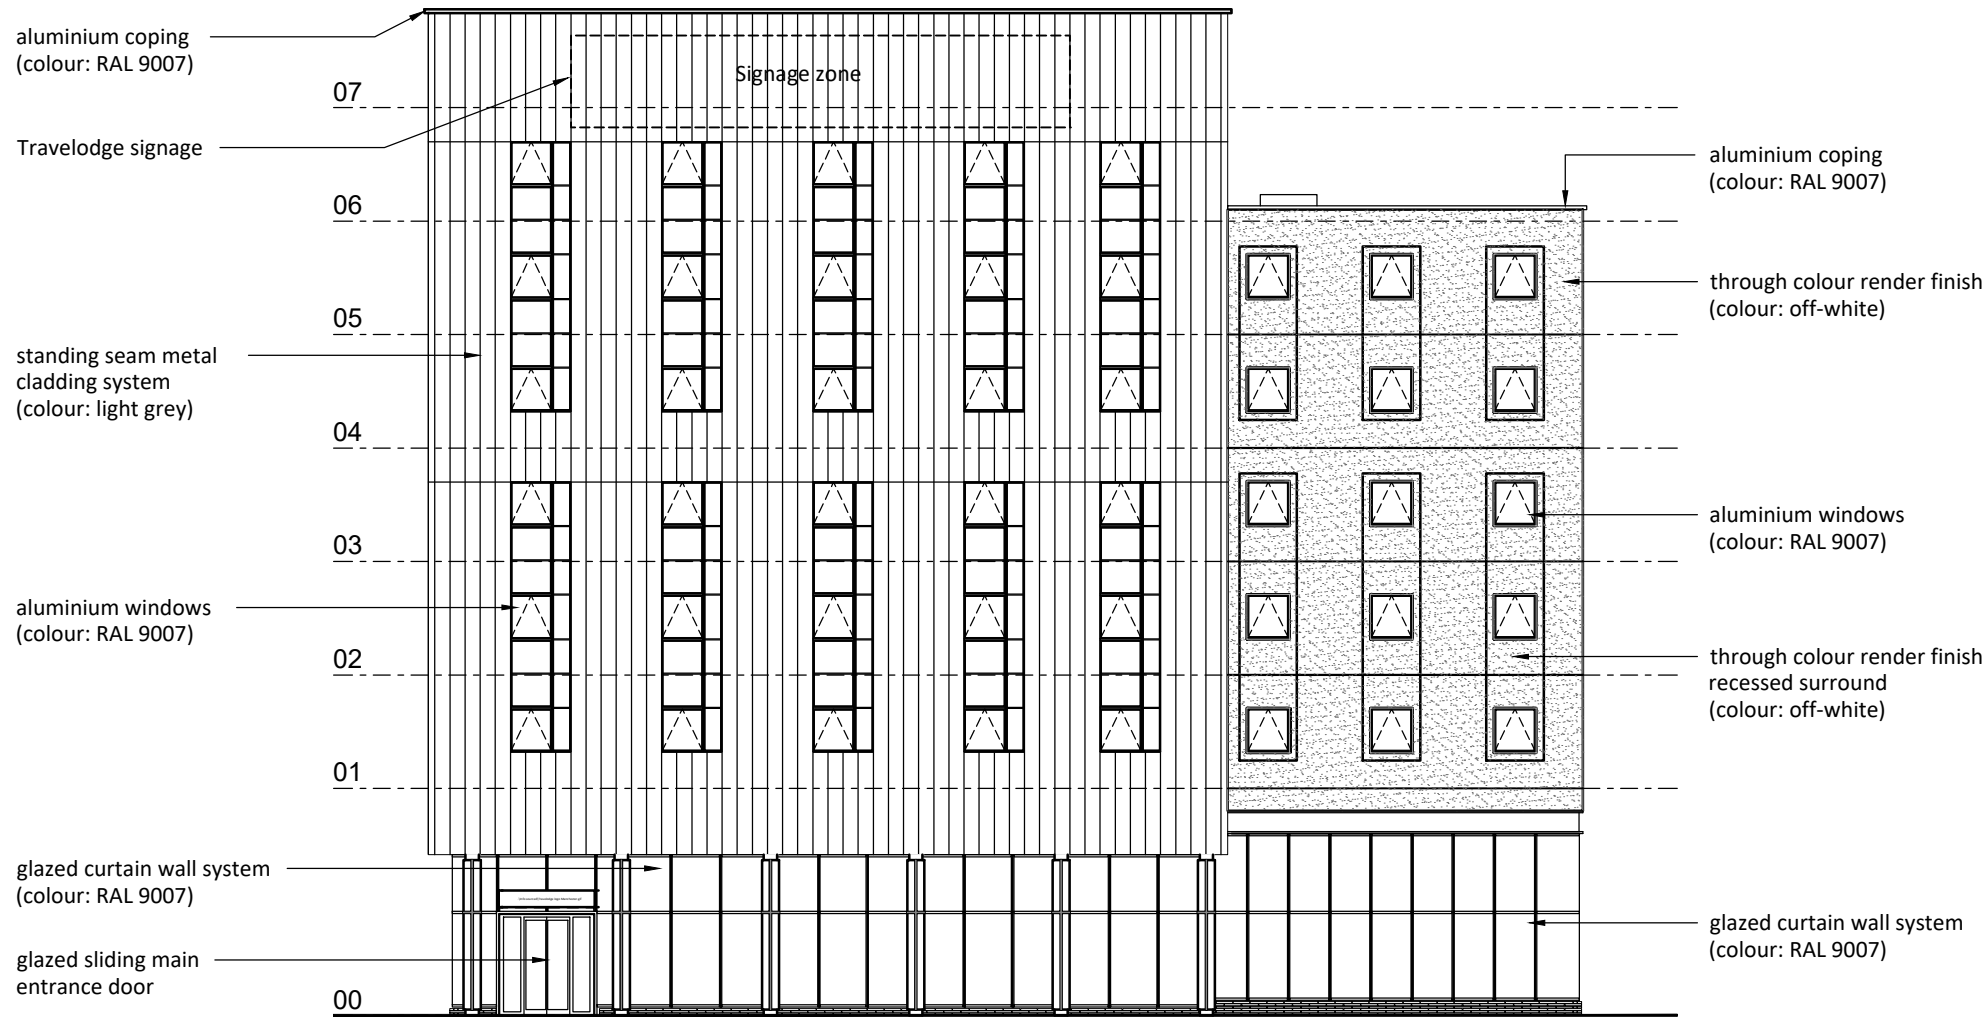

PROPOSED SOUTH-WEST ELEVATION
Great Ducie Street

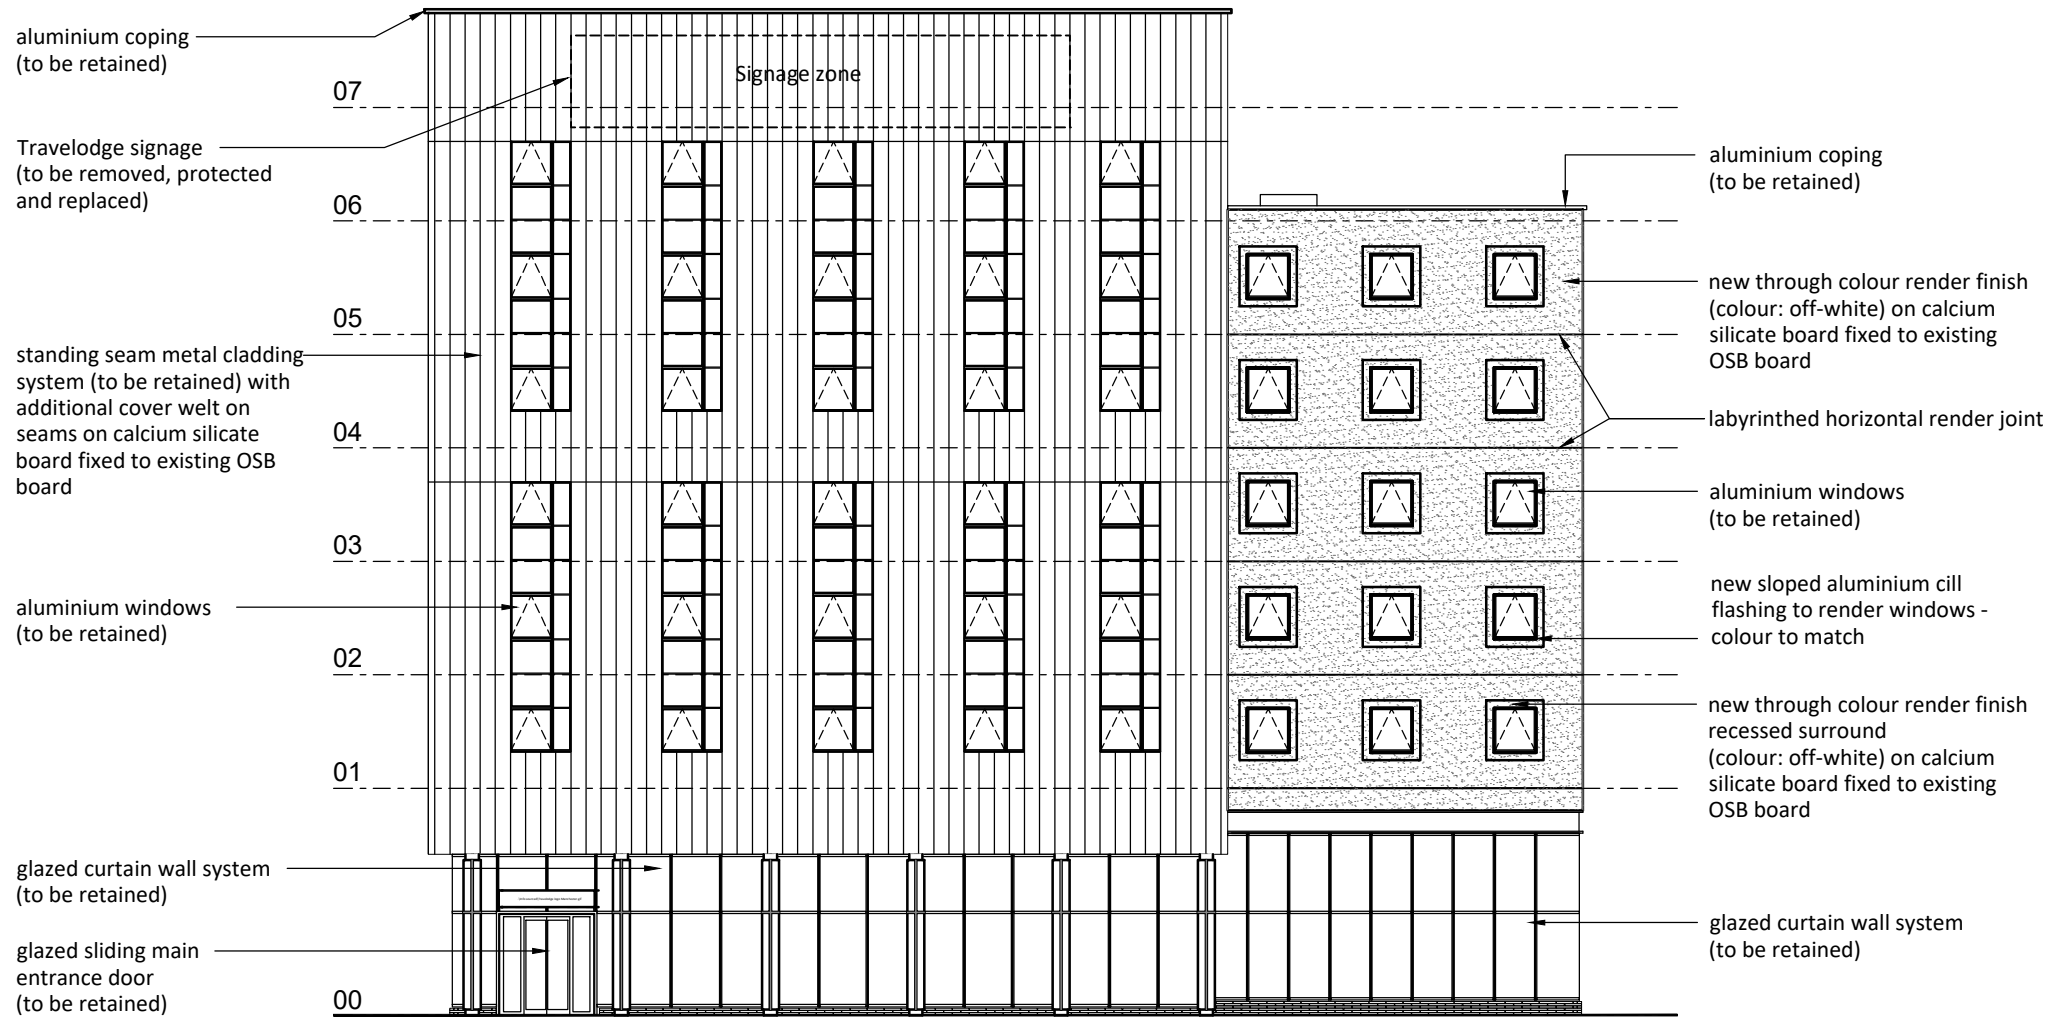

PLANNING



JWA Architects Limited
Robert Tresham House,
Clipston, Market Harborough,
Leicestershire LE16 9RZ

T +44 (0) 1858 525343
E office@jwa-architects.co.uk
W www.jwa-architects.co.uk

Client: Travelodge

Project: Travelodge Manchester Arena
Cladding Replacement

Drawing: South-West Elevation (Great Ducie Street)
Existing and Proposed

Purpose: Planning Date: 01.02.21
Scale: 1:200 @ A3 Drawn: PH
Dwg. No: J9290-102 Revision: A