



T2 Tree
Trunk diameter = approx 100 cm
Canopy = approx 770 m²




Do not scale
this design and drawing
is the copyright of
Andrew Wallace Architects
and Interior Designers and
may not be reproduced
in any form whatsoever
without prior express
written consent

 

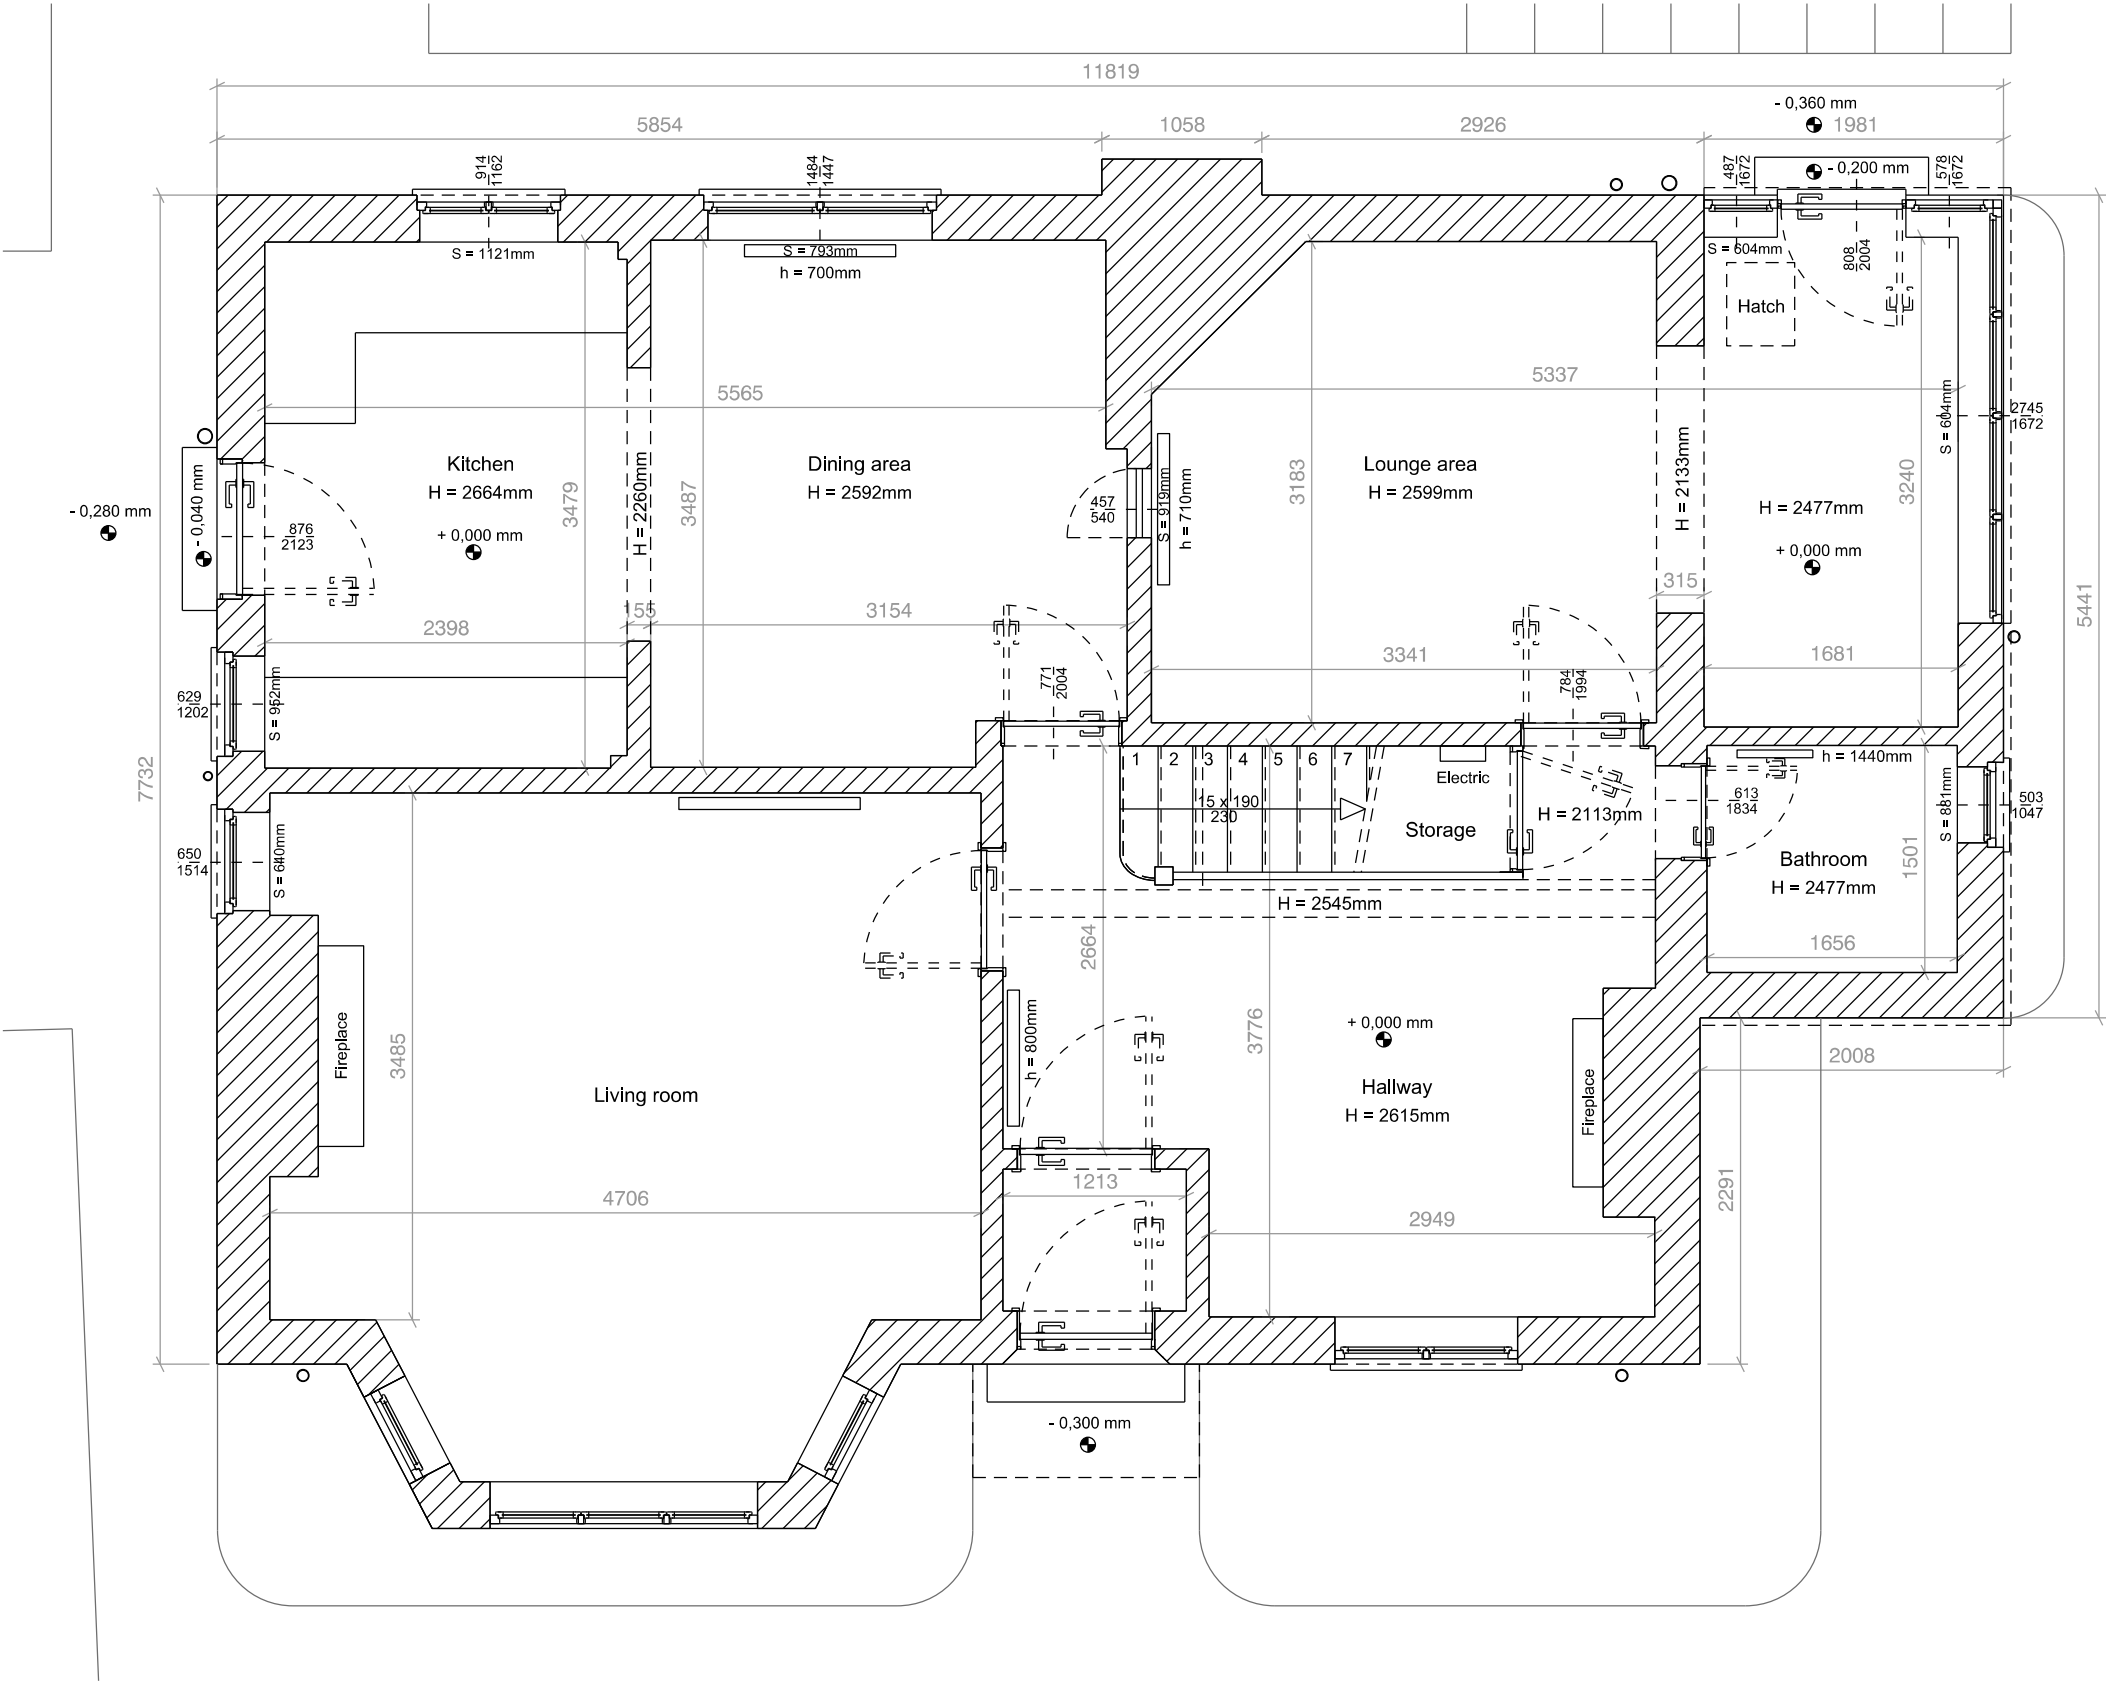

Existing First floor plan

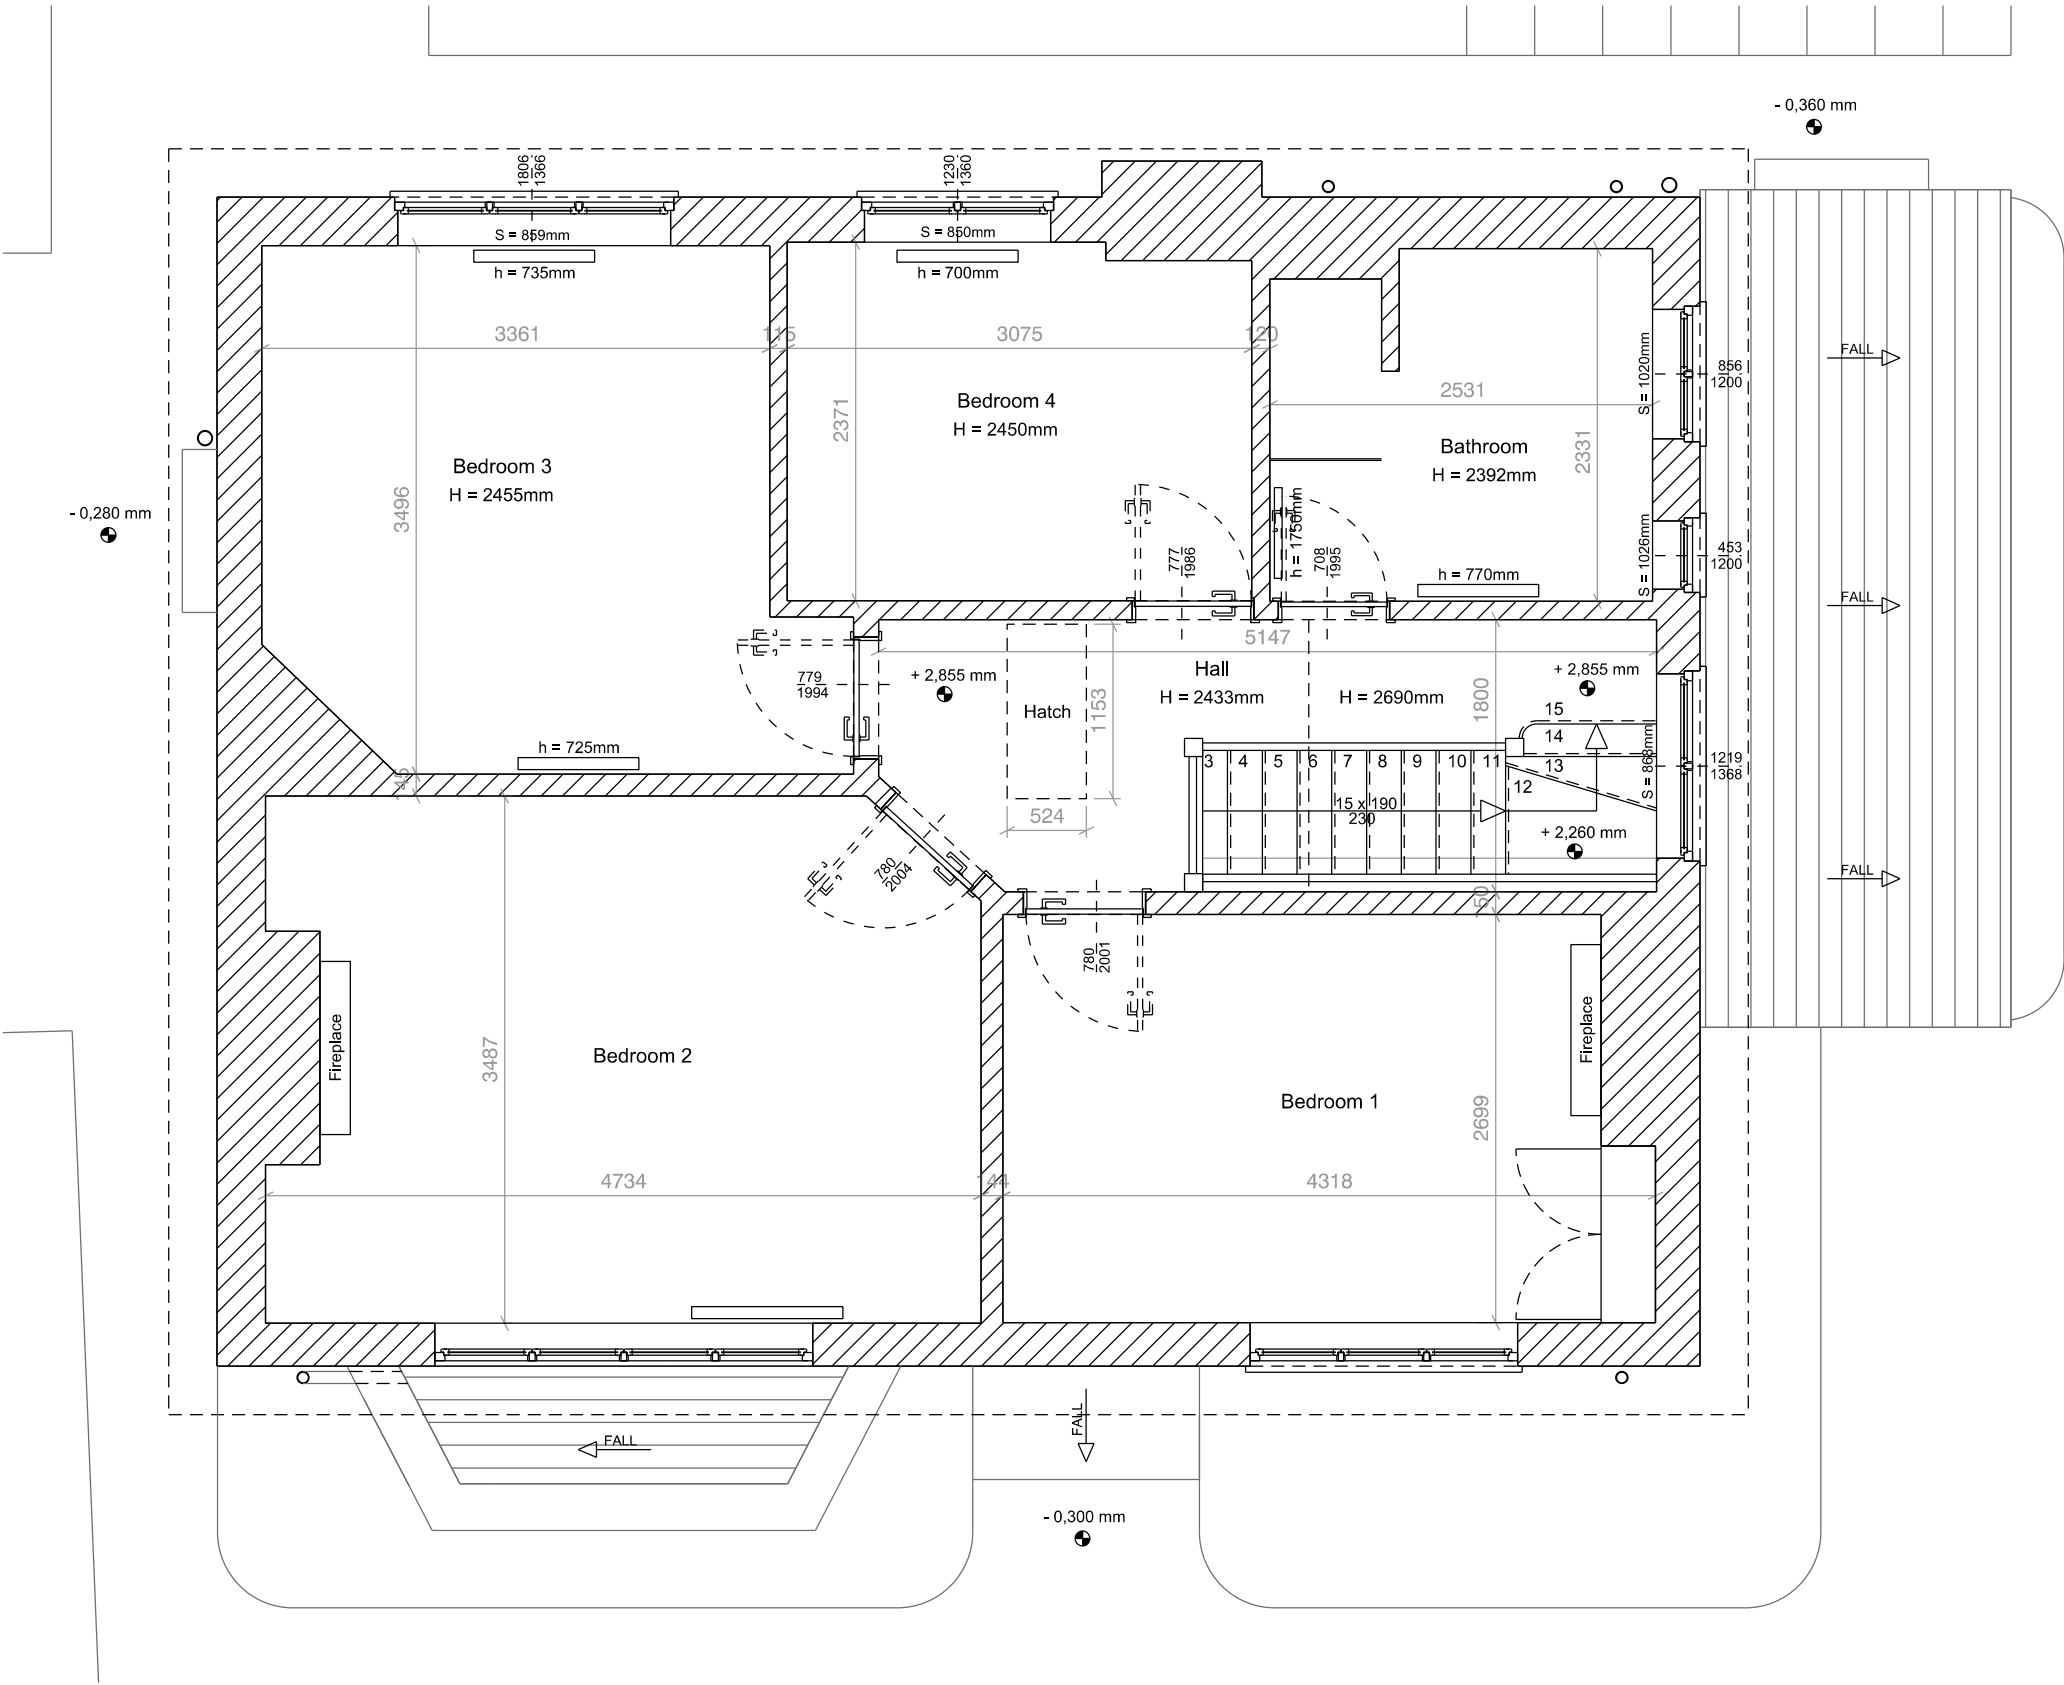

Date
08.02.2021



Existing Loft floor plan

Job number
225


Drawing number
E.03GA.E001

Title
Existing North Elevation

Scale
1:100 @ A3


Issue for

Date
08.02.2021

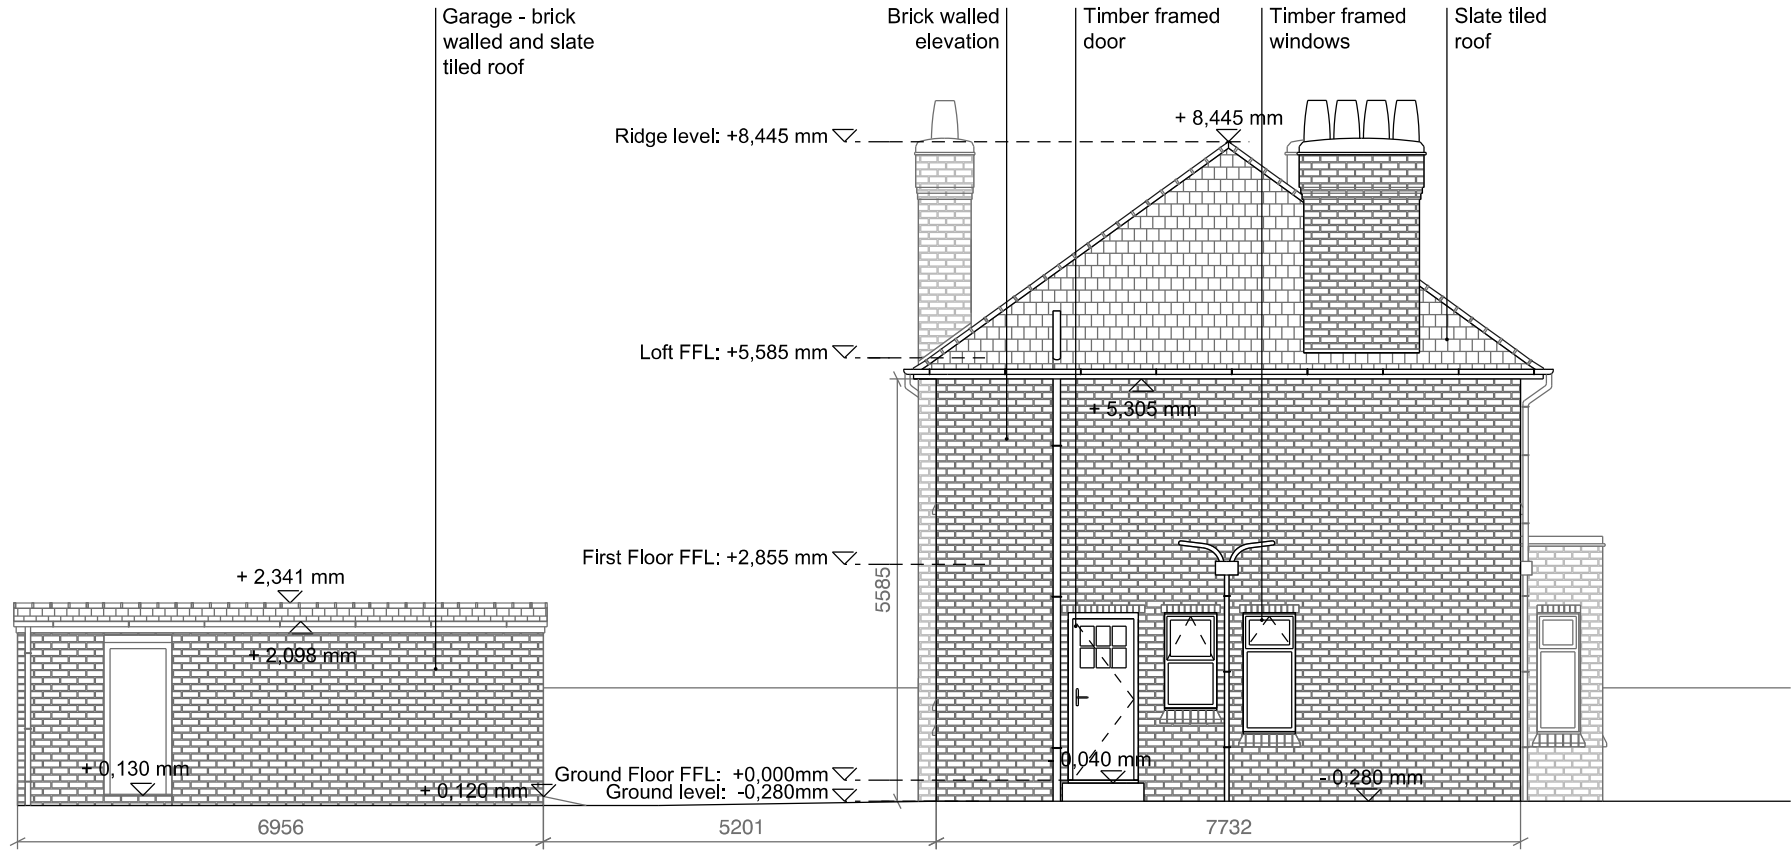

Rev/Date

Existing North Elevation

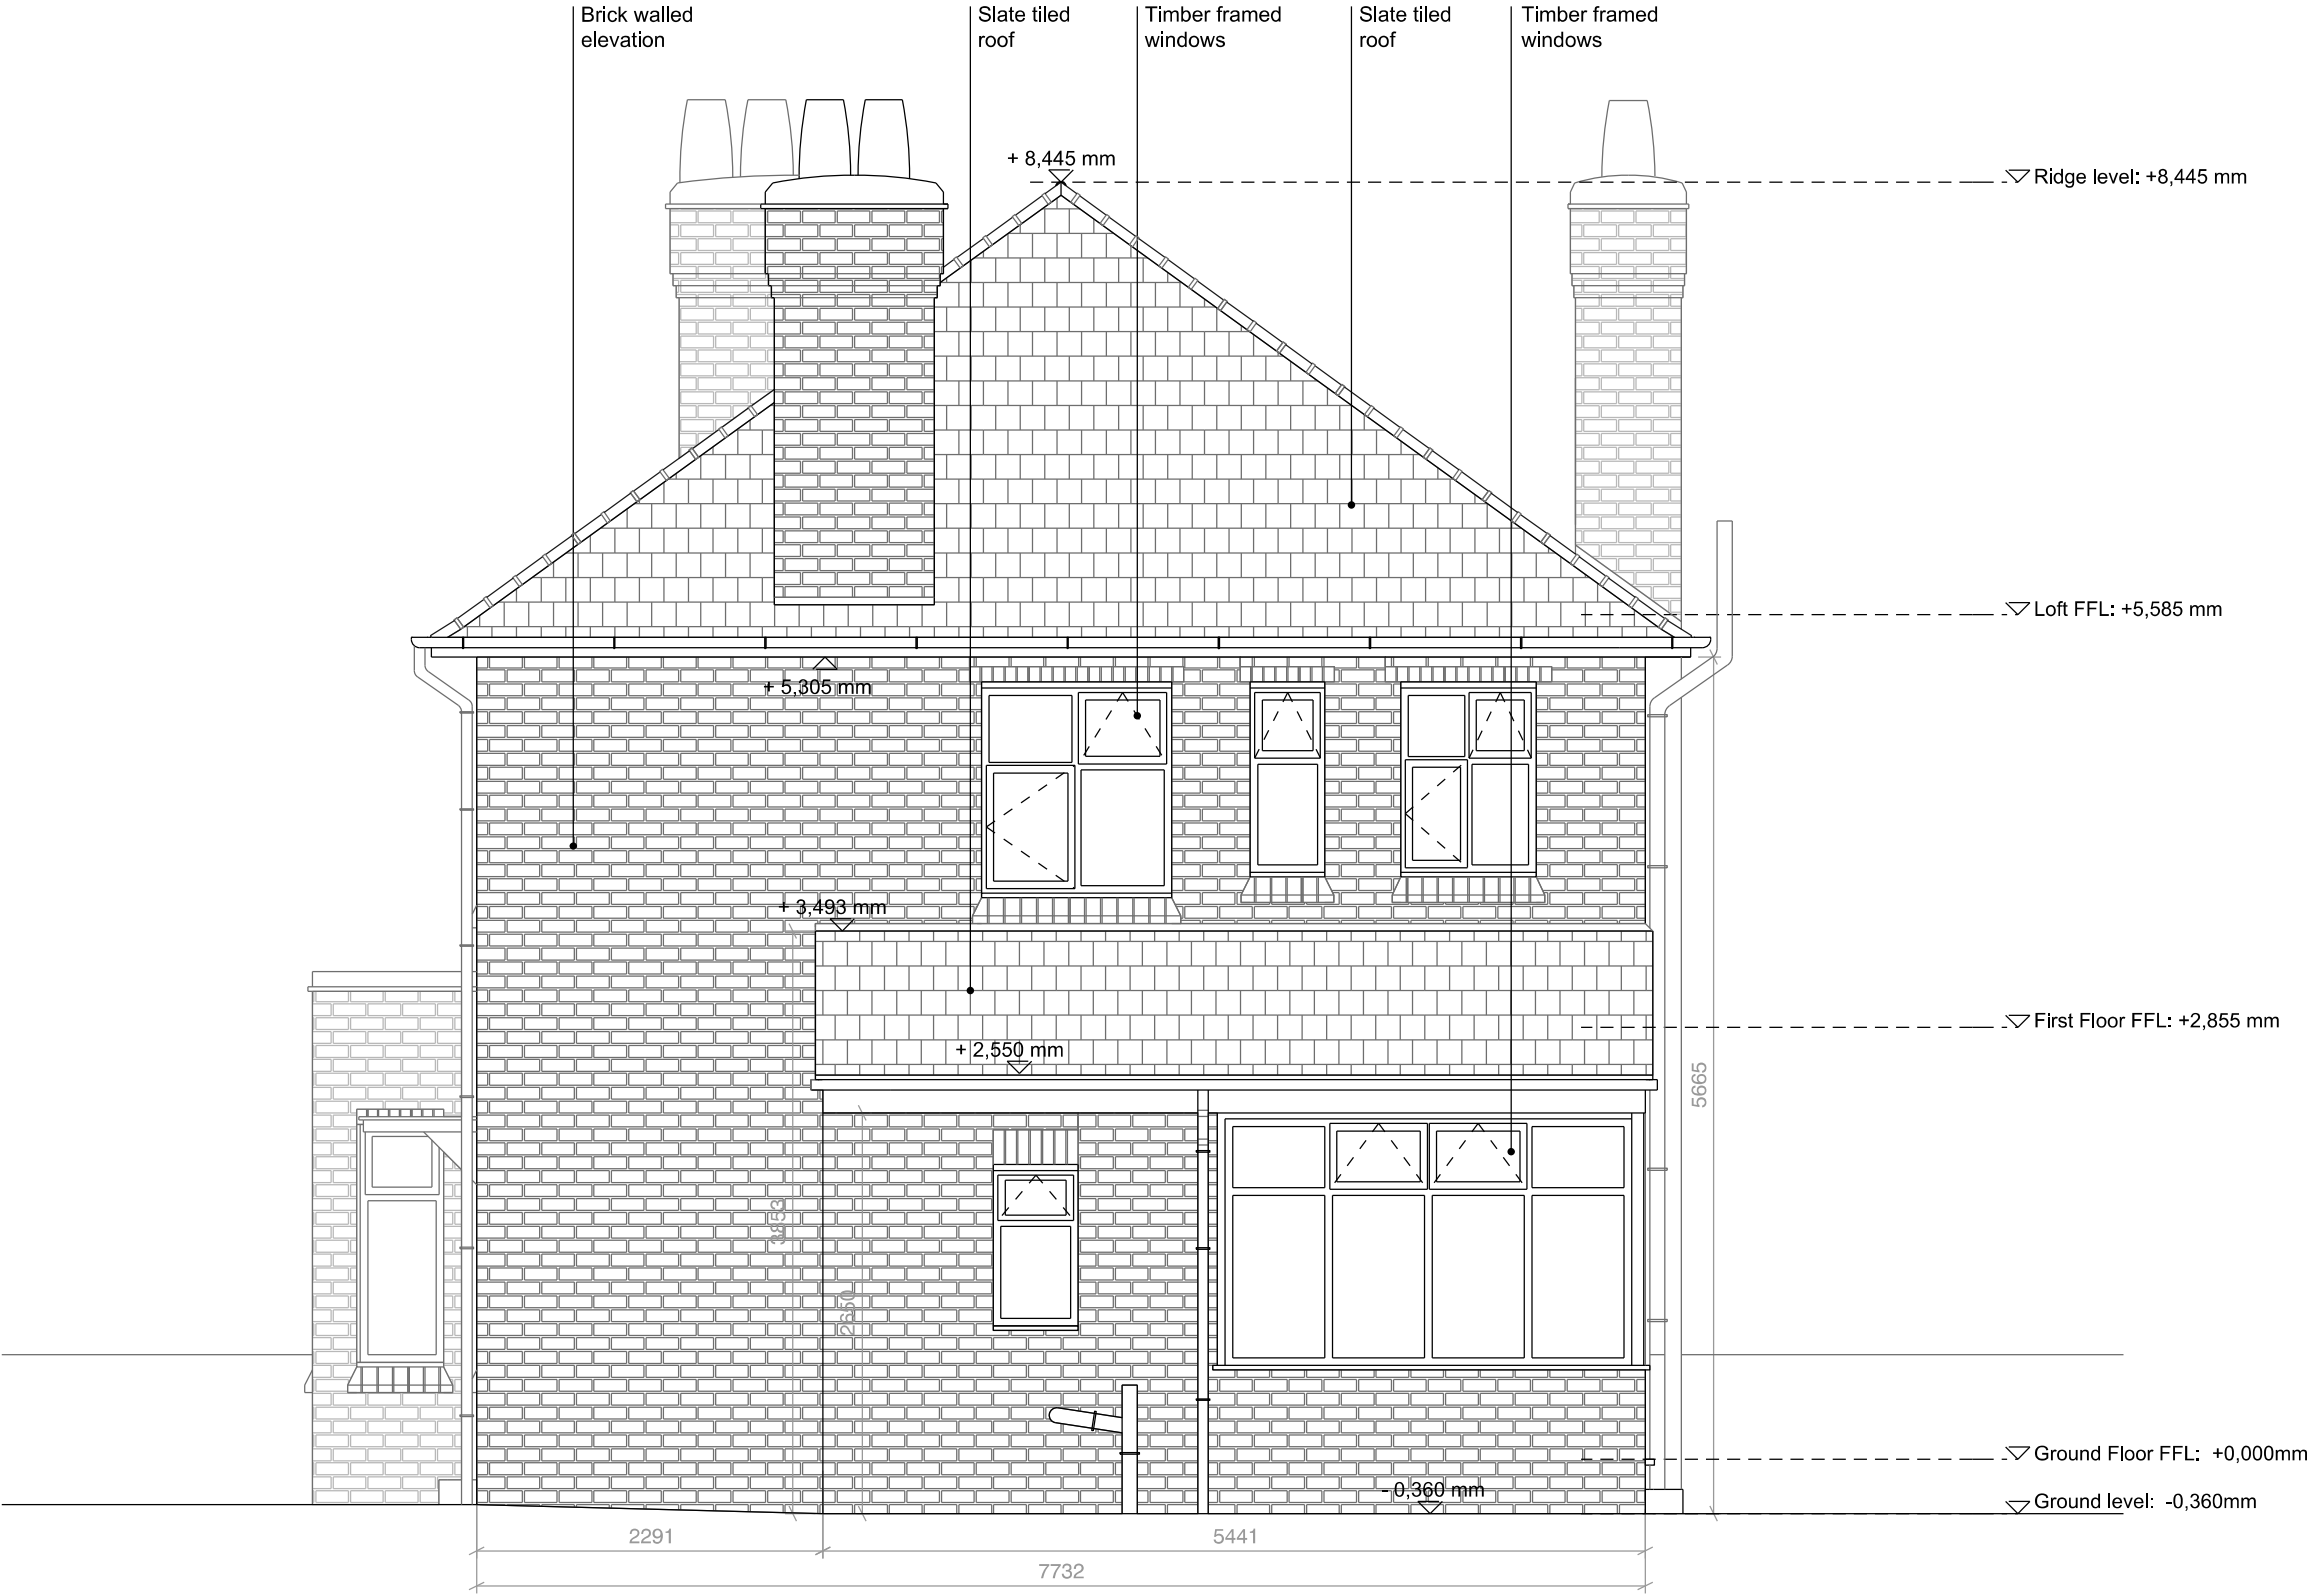

Existing South Elevation

