


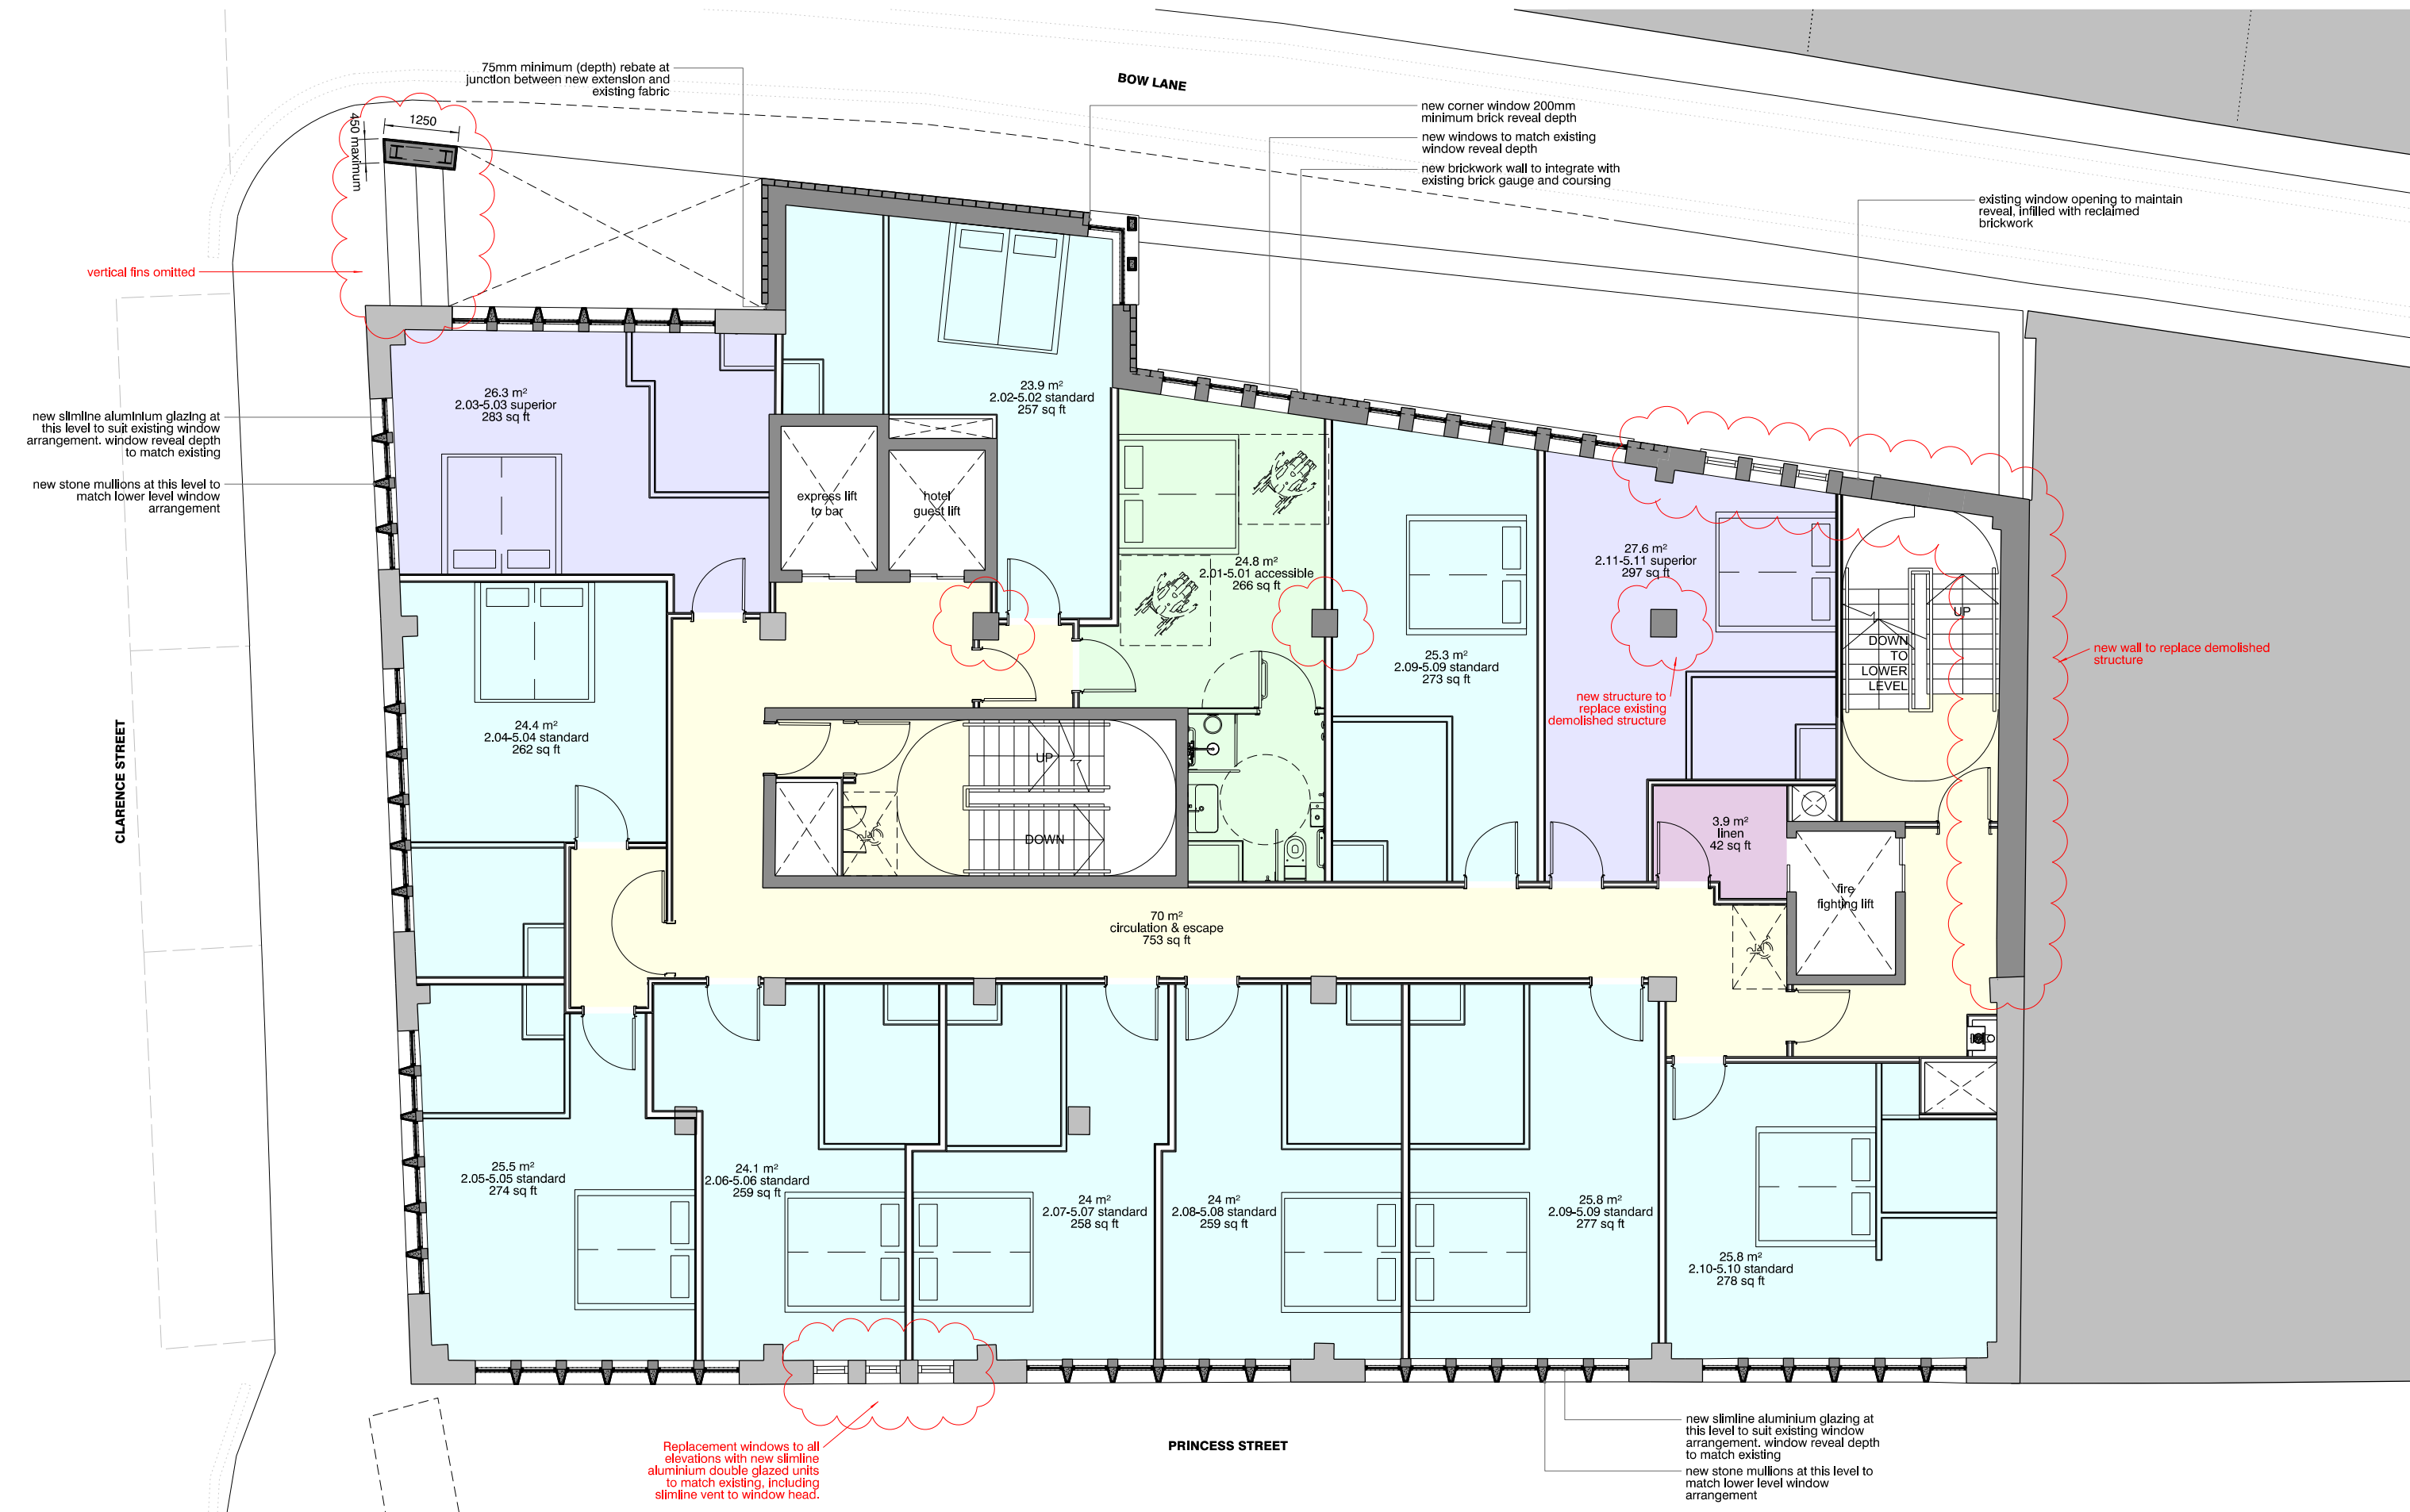

revision: date: note:
P01 20190425 planning submission
P02 20210113 section 73 application

ACCOMMODATION

suite room
superior room
standard room
accessible room
circulation and escape
BOH

KEY

existing walls and columns
proposed extension
proposed new partitions



project
4*hotel on princess street, manchester

job no.
7415

title
proposed fifth floor plan

scale
1:100 @ A3

drawing no.
al(05)0024

in association with
LEACH RHODES WALKER
ARCHITECTS
www.lrw.co.uk

stephenson
STUDIO
architects planners interiors

3 riverside mews
4 commercial street
manchester, M15 4RQ
www.stephenson-studio.com
mail@stephenson-studio.com
t +44 (0)161 832 0244