


Project 4 WESTDALE GARDENS GREATER MANCHESTER M19 1JD		
Drawing Title PROPOSED SITE PLAN		
Drawing No. 107		
Drawn: ZU	Checked: TI	Date 01.04.2021
Scale @ A3 2 1 0 1 2 3 METRES		1:500
S-Trent Consulting Ltd 4 Westdale Gardens Manchester M19 1JD T: 07400012759 Reg No. 13106786 S-Trent Consulting Ltd Registered England and Wales No.13106786; Address as above		

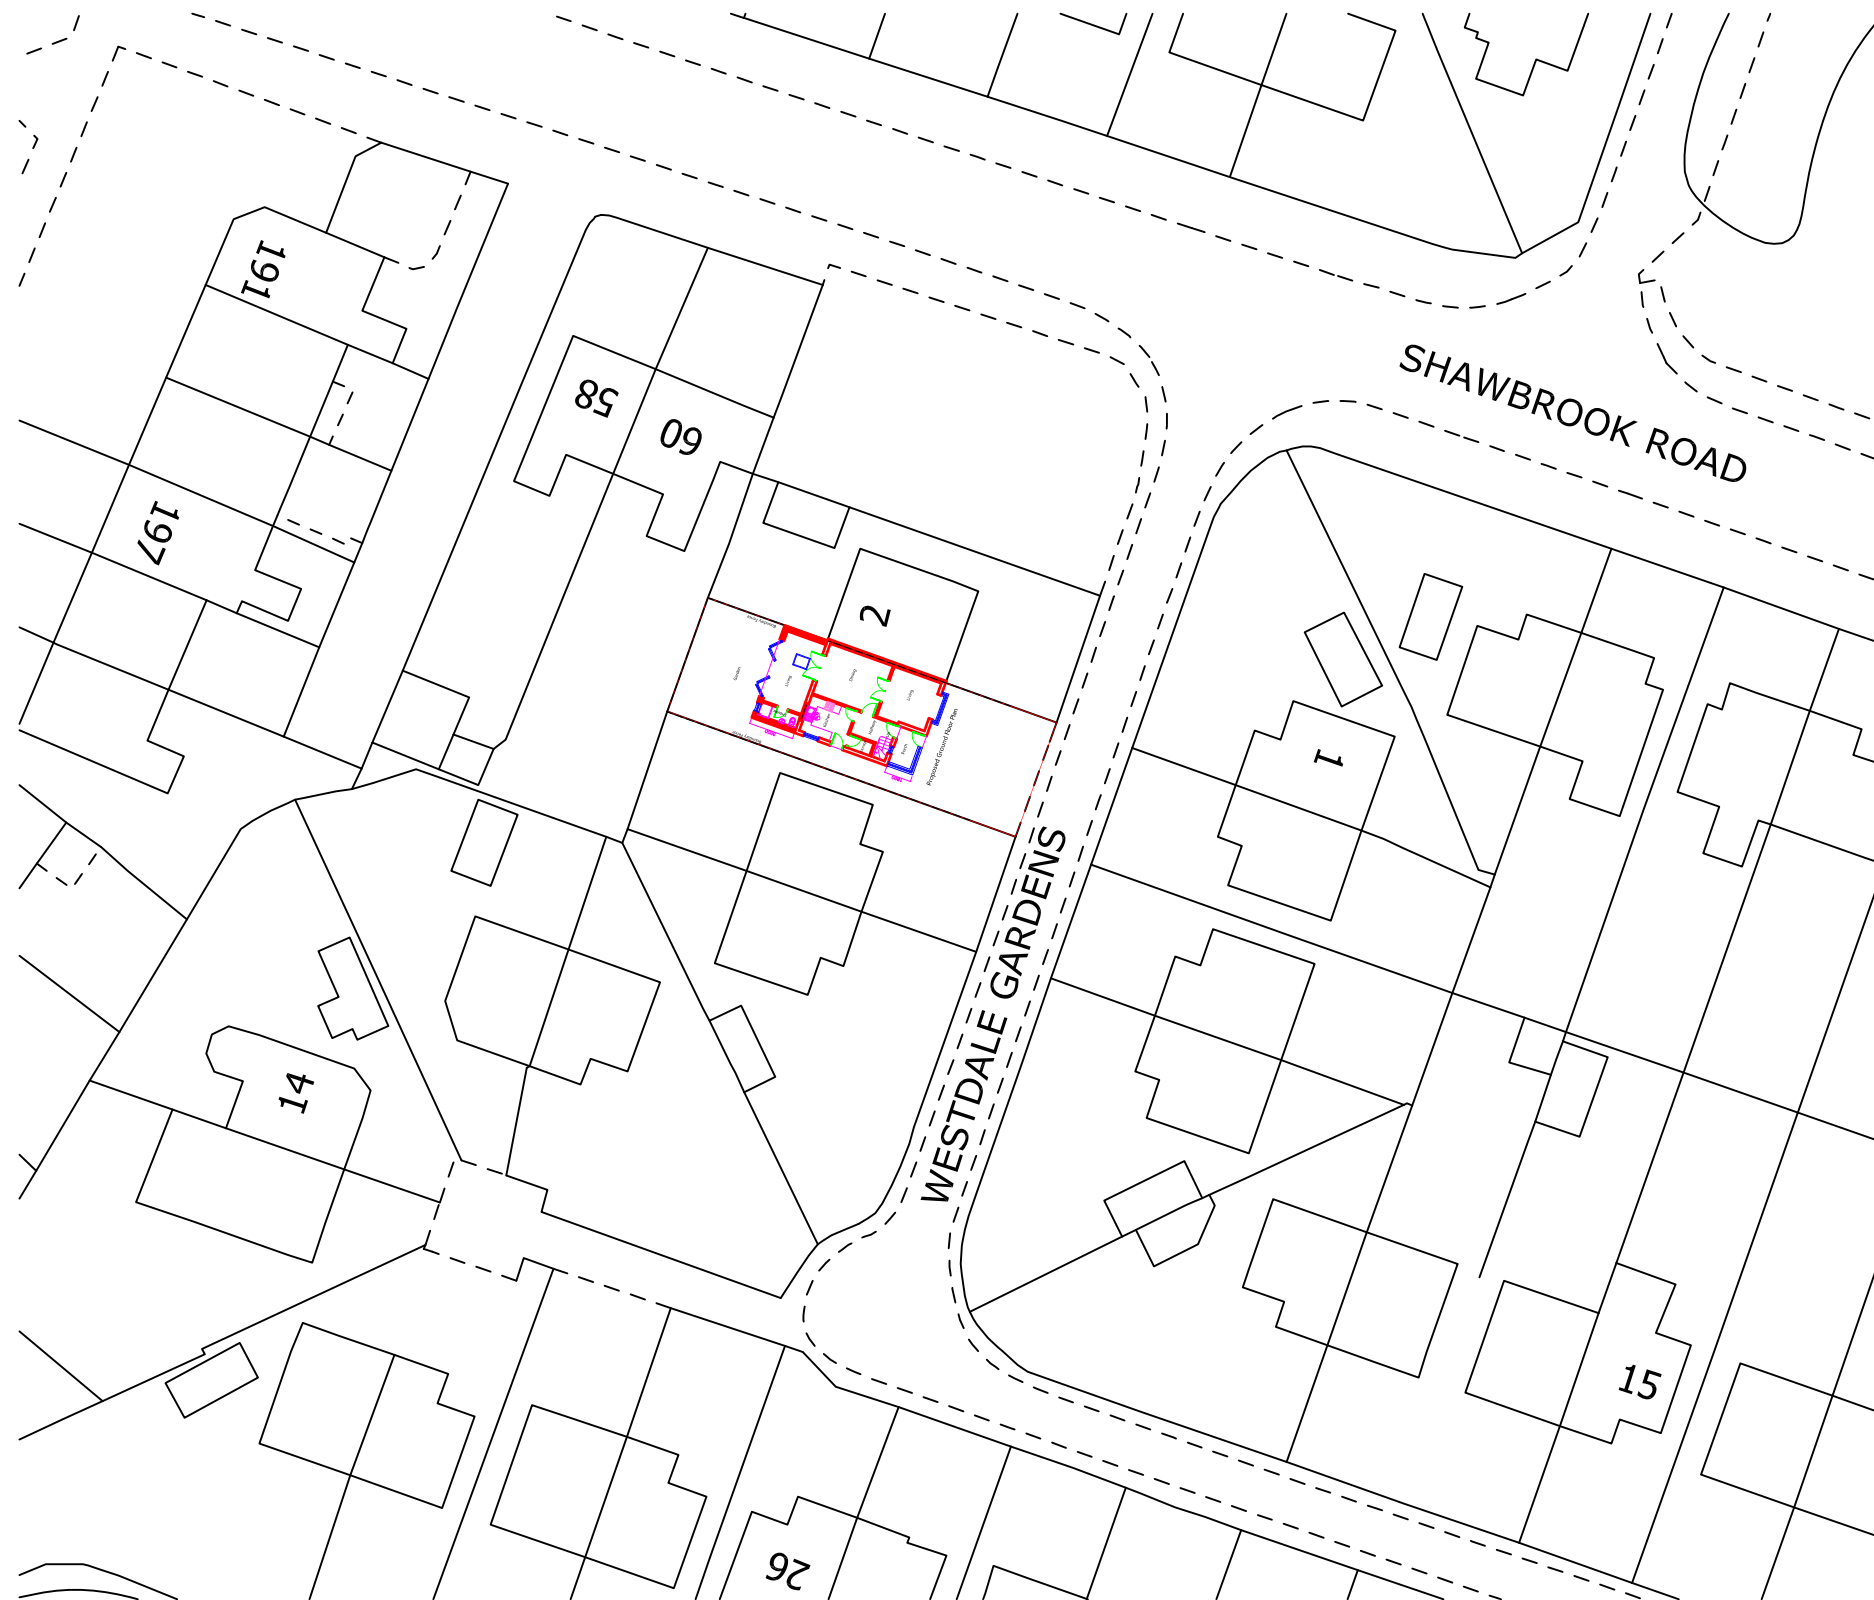