




SECTION BB

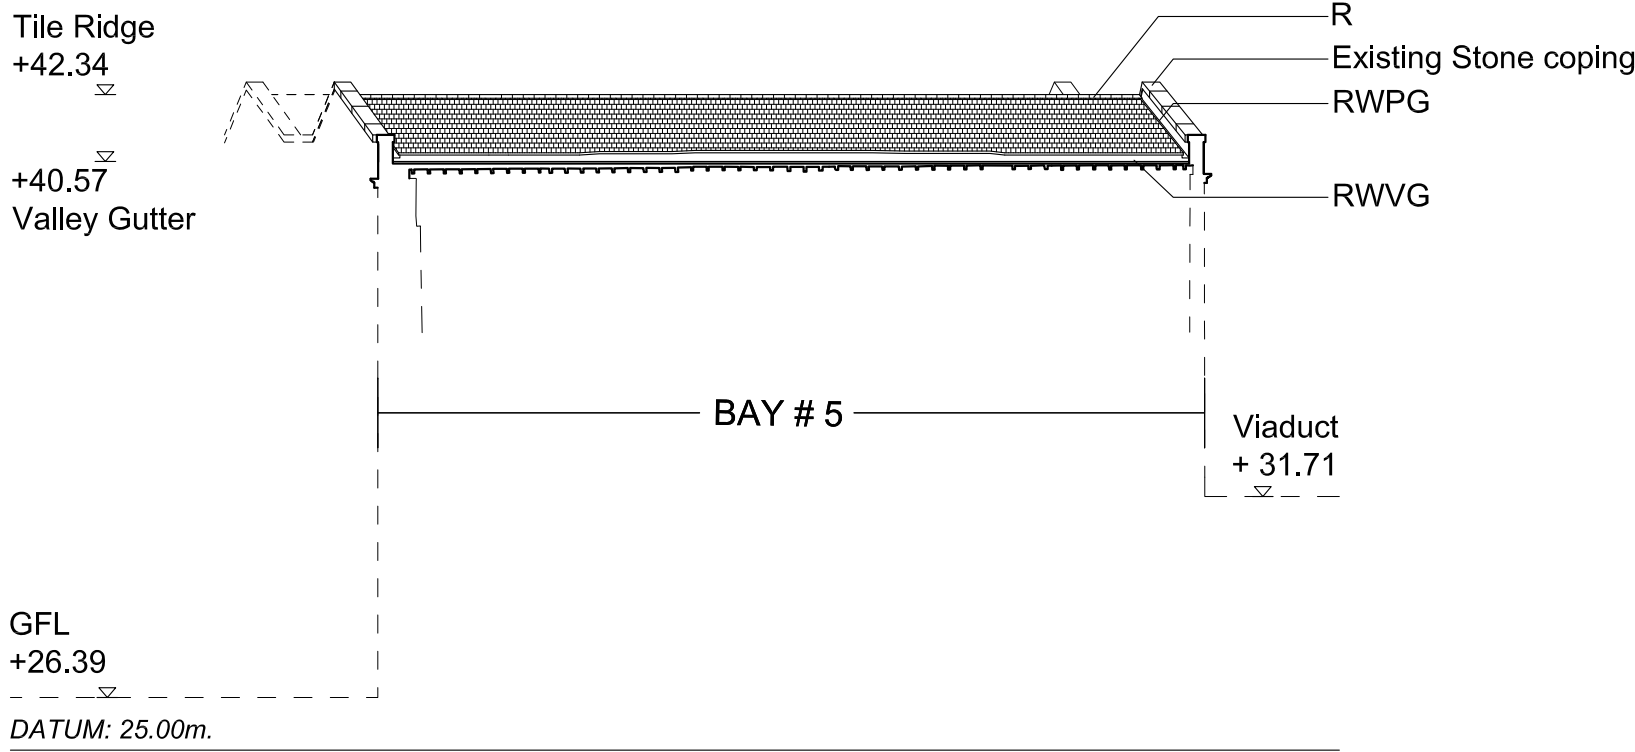


SECTION AA

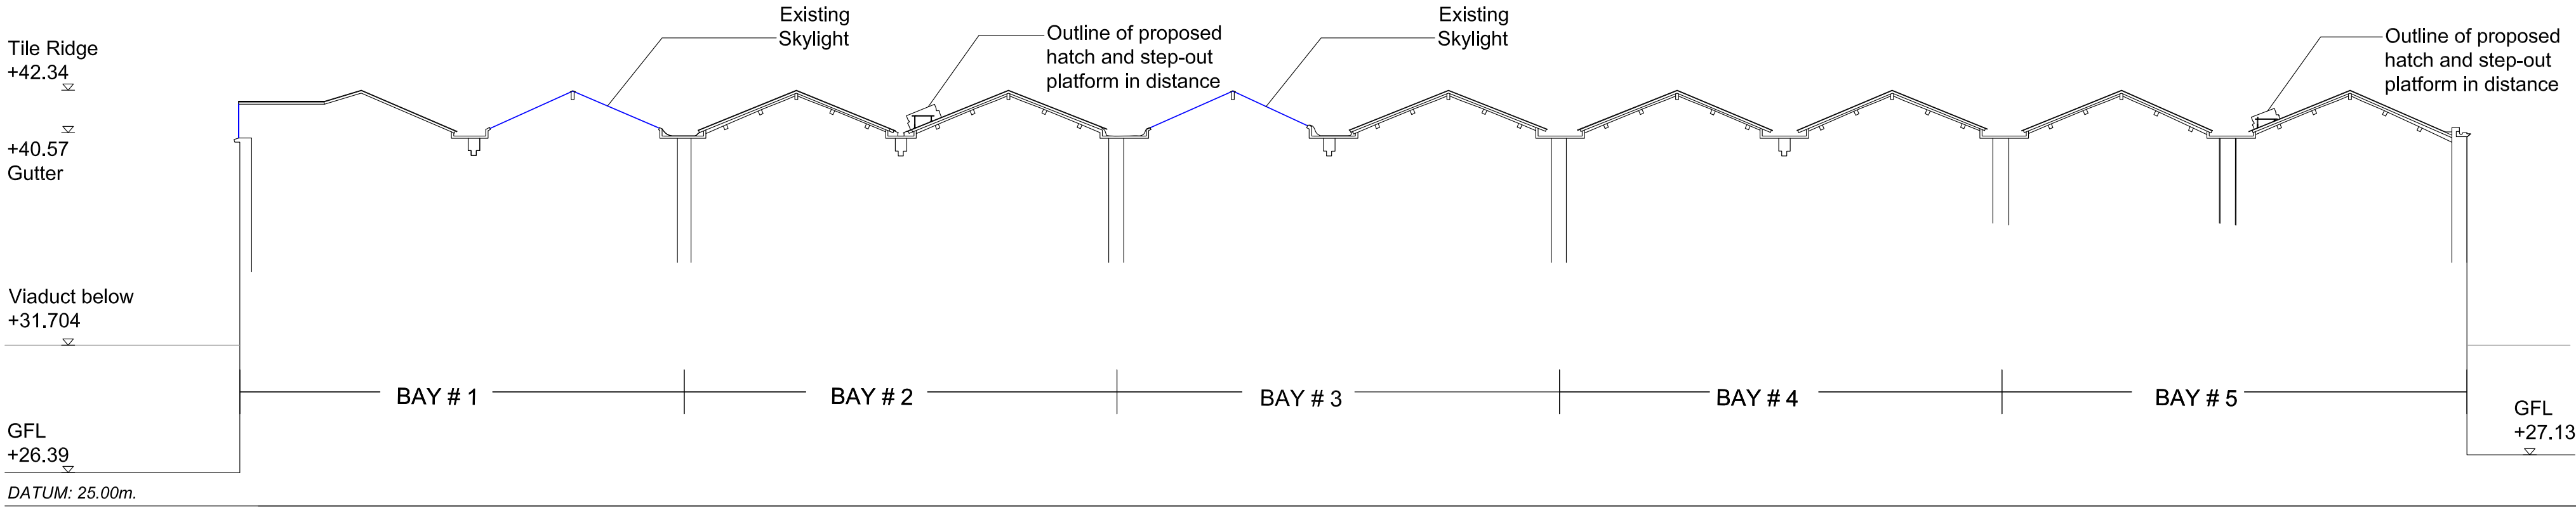

ROOF PLAN

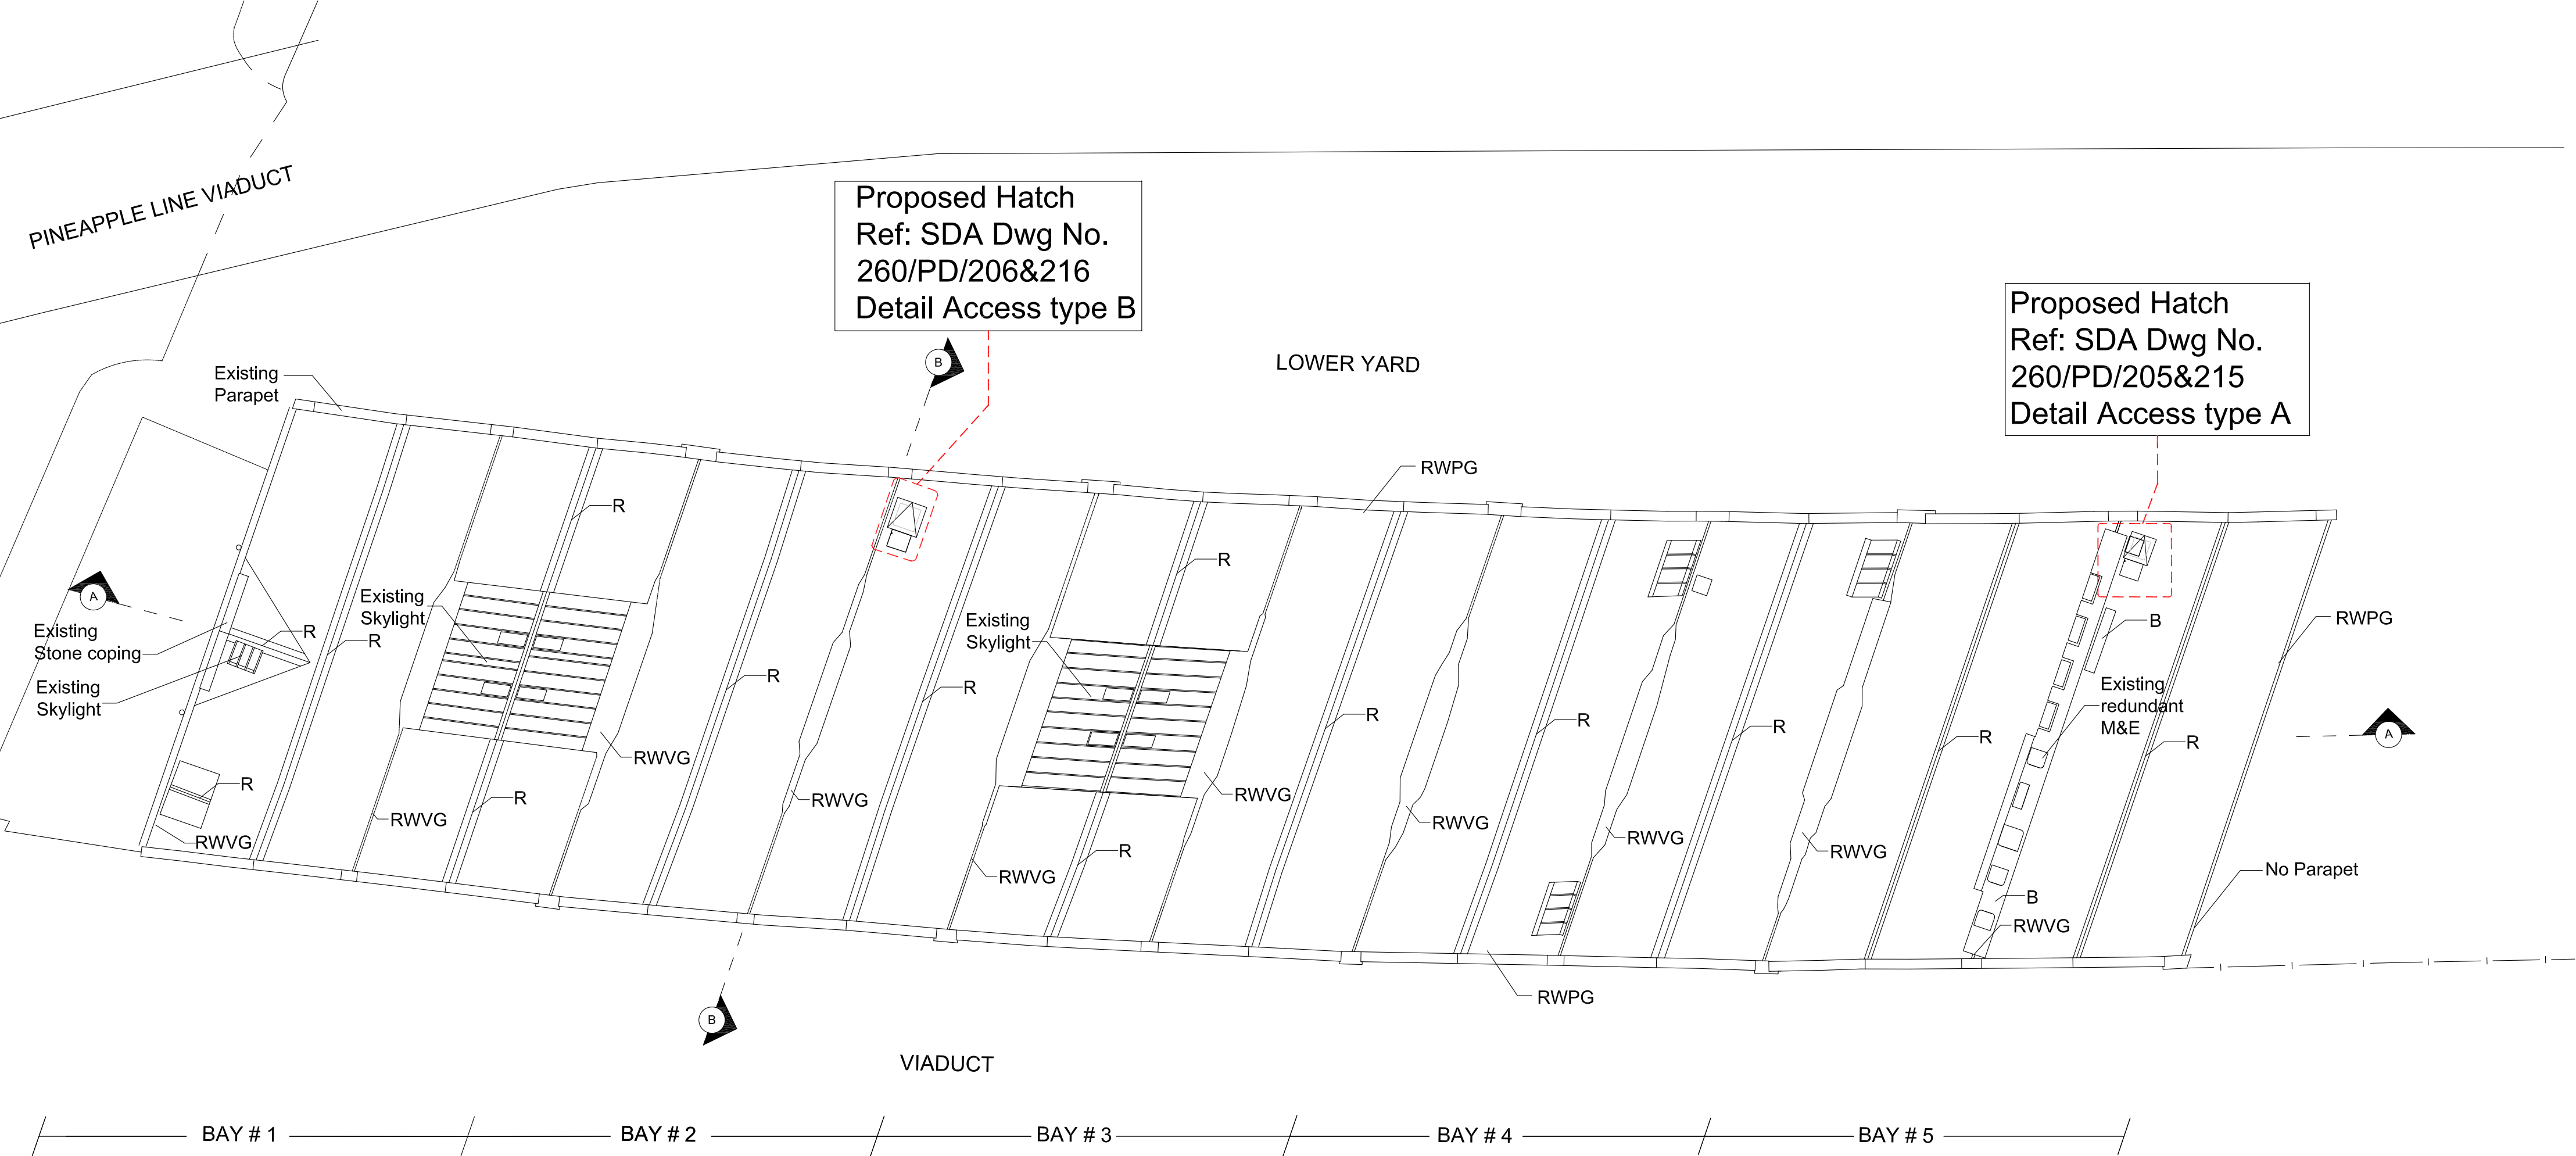

- KEY
- R= Existing Ridge tile
 - B= Existing Boarding
 - RWVG= Existing Rainwater Valley Gutter
 - RWPG= Existing Rainwater Perimeter Gutter

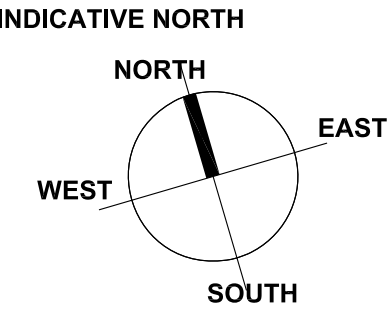

PROPOSED WORKS TO EXISTING BUILDING: ROOF PLAN + SECTION AA + SECTION BB. 1:400 @ A3 1:200 @ A1

BASED ON MEASURED SURVEY BY GREEN HATCH			
JOB TITLE Science and Industry Museum, Manchester. M34FP		JOB NO. 260	STATUS Planning
DRWG. TITLE Proposed Works to Existing Building: Roof Plan + Section AA + Section BB		DRWG. NO. 260 / PD / 203 (A1 ORIGINAL FORMAT)	REV: C
A	10.12.20		SCALE: 1:400@A3 1:200@A1
B	27.01.21		
C	11.02.21		
Studiodownie		TEL: +44 (0) 20 7299 7766 info@studiodownie.com	DATE: 28/06/19
All dimensions to be checked on site by the Contractor and confirmed with the Architect prior to construction. Do not scale off this drawing.			