


REVISION	DATE	DESCRIPTION
-	17.03.21	FOR COMMENT
-	19.03.21	PLANNING ISSUE

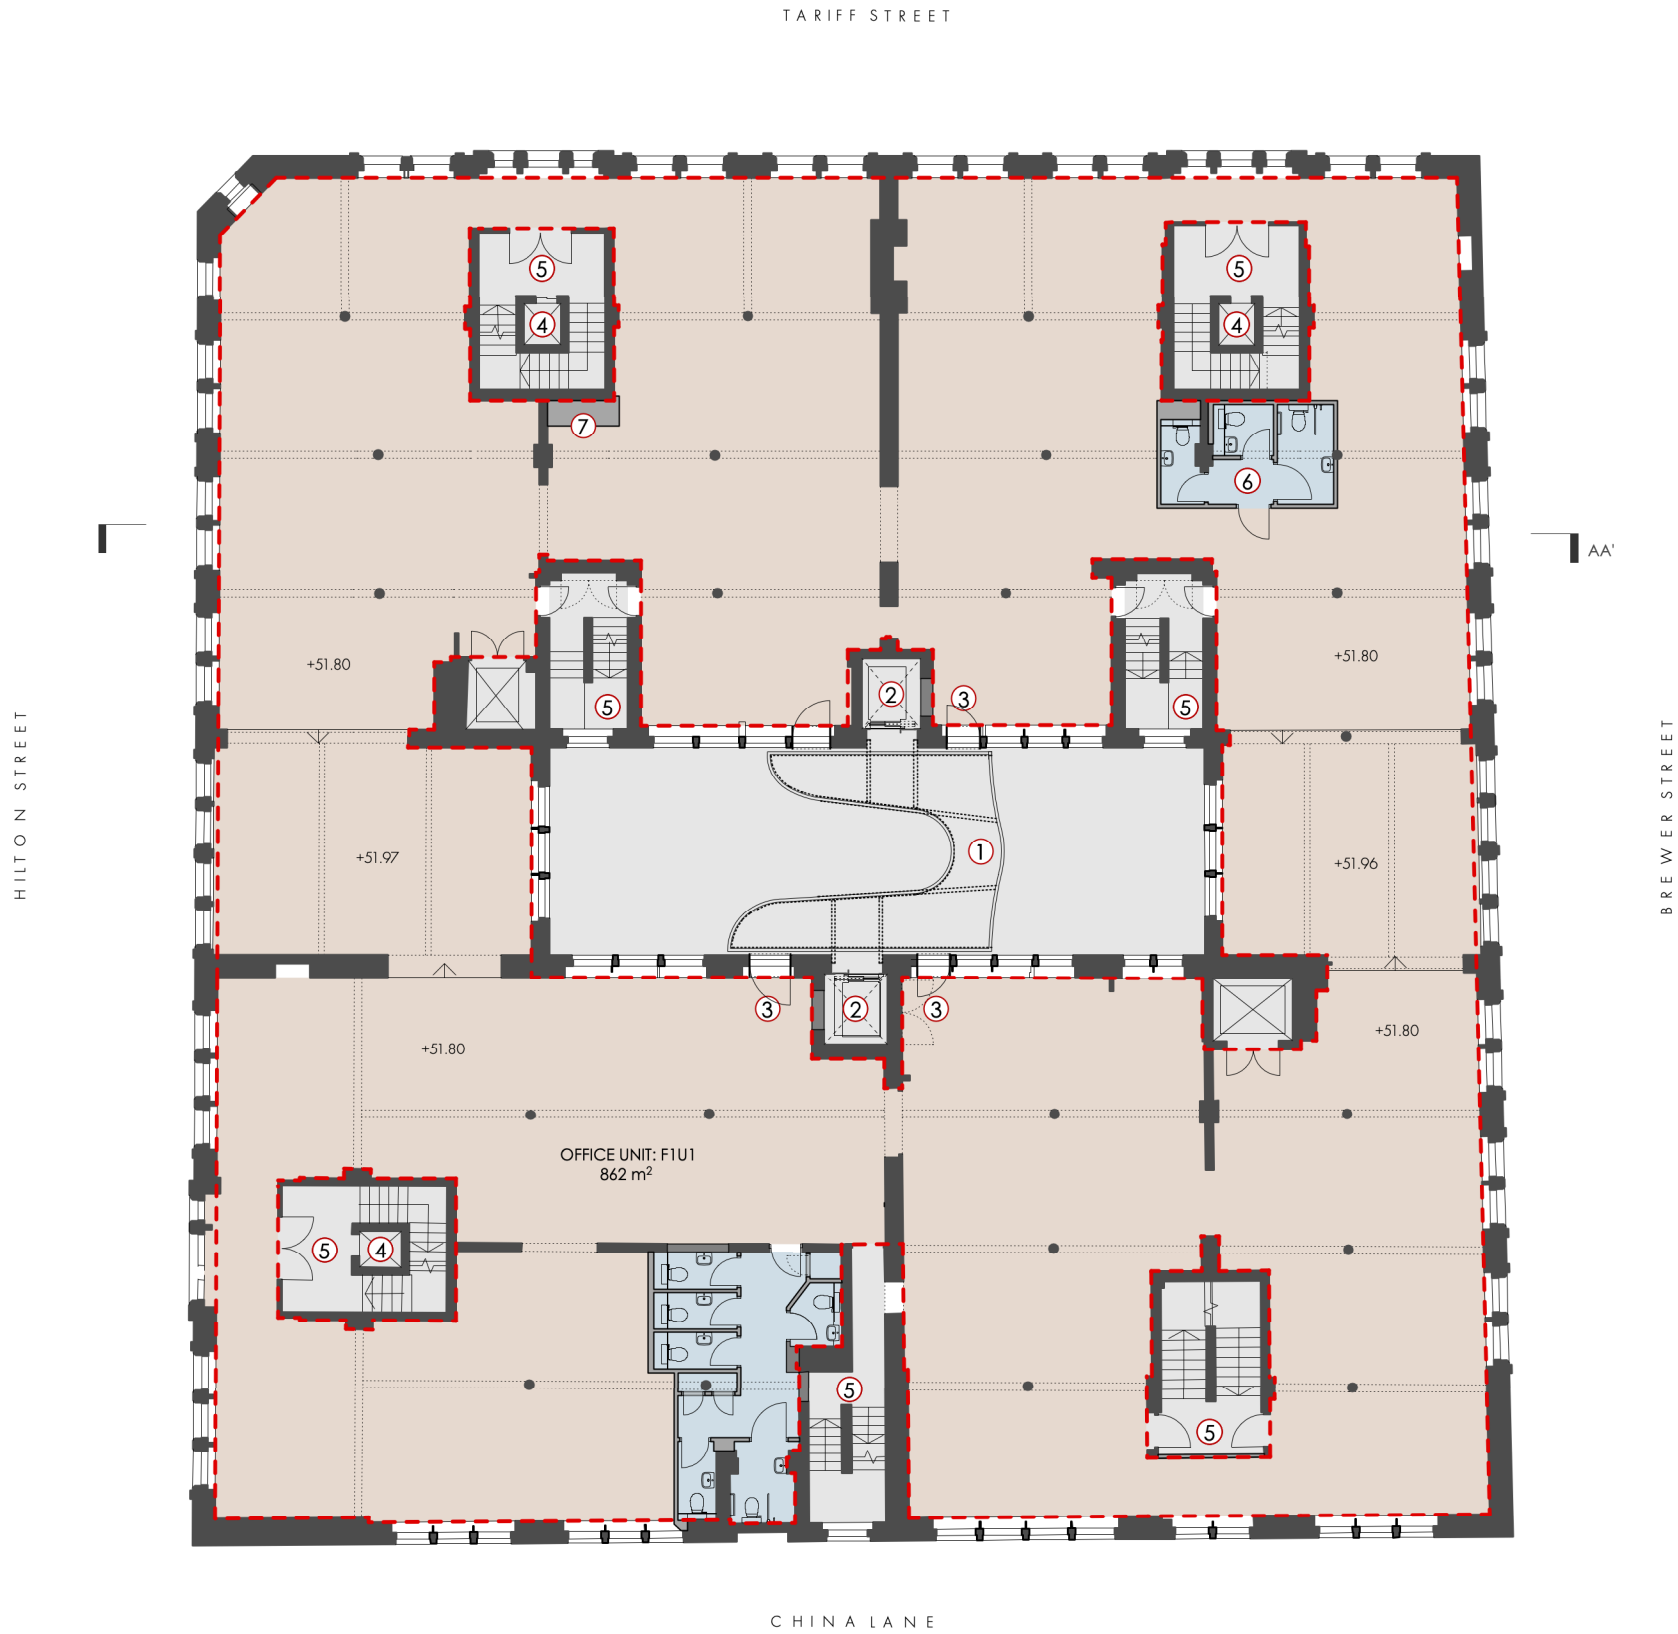

PLAN KEY

APPLICATION BOUNDARY LINE

AREA NOT SUBJECT OF THIS APPLICATION
SEE APPLICATIONS No.s 125510/LO/2019,122935/LO/2019&123242/FO/2019

OFFICE SPACE

TOILETS

①

EXISTING BRIDGE LINK

②

EXISTING LIFT

③

EXISTING ENTRANCE DOORS / ACCES TO BRIDGE LINK

④

EXISTING RISER IN REDUNDANT GOODS LIFT SHAFT

⑤


EXISTING ESCAPE STAIR

⑥

EXISTING TOILET CUBICLES

⑦

EXISTING RISER

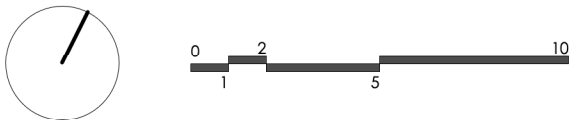

PLANNING ISSUE

OMIArchitects

31 Blackfriars Road, Salford, Manchester, M3 7AQ
+44(0)161 832 3242 / info@omiarchitects.com / www.omiarchitects.com

PROJECT	FIRST FLOOR, FOURWAYS HOUSE				
DRAWING	EXISTING FIRST FLOOR PLAN				
DATE	MAR' 21	DRAWN BY	KT	SCALE	1:200@A3
JOB NO.	1412	DWG.NO.	L 2201		

FOURWAYS HOUSE, FIRST FLOOR
EXISTING PLAN

1:200 @ A3