


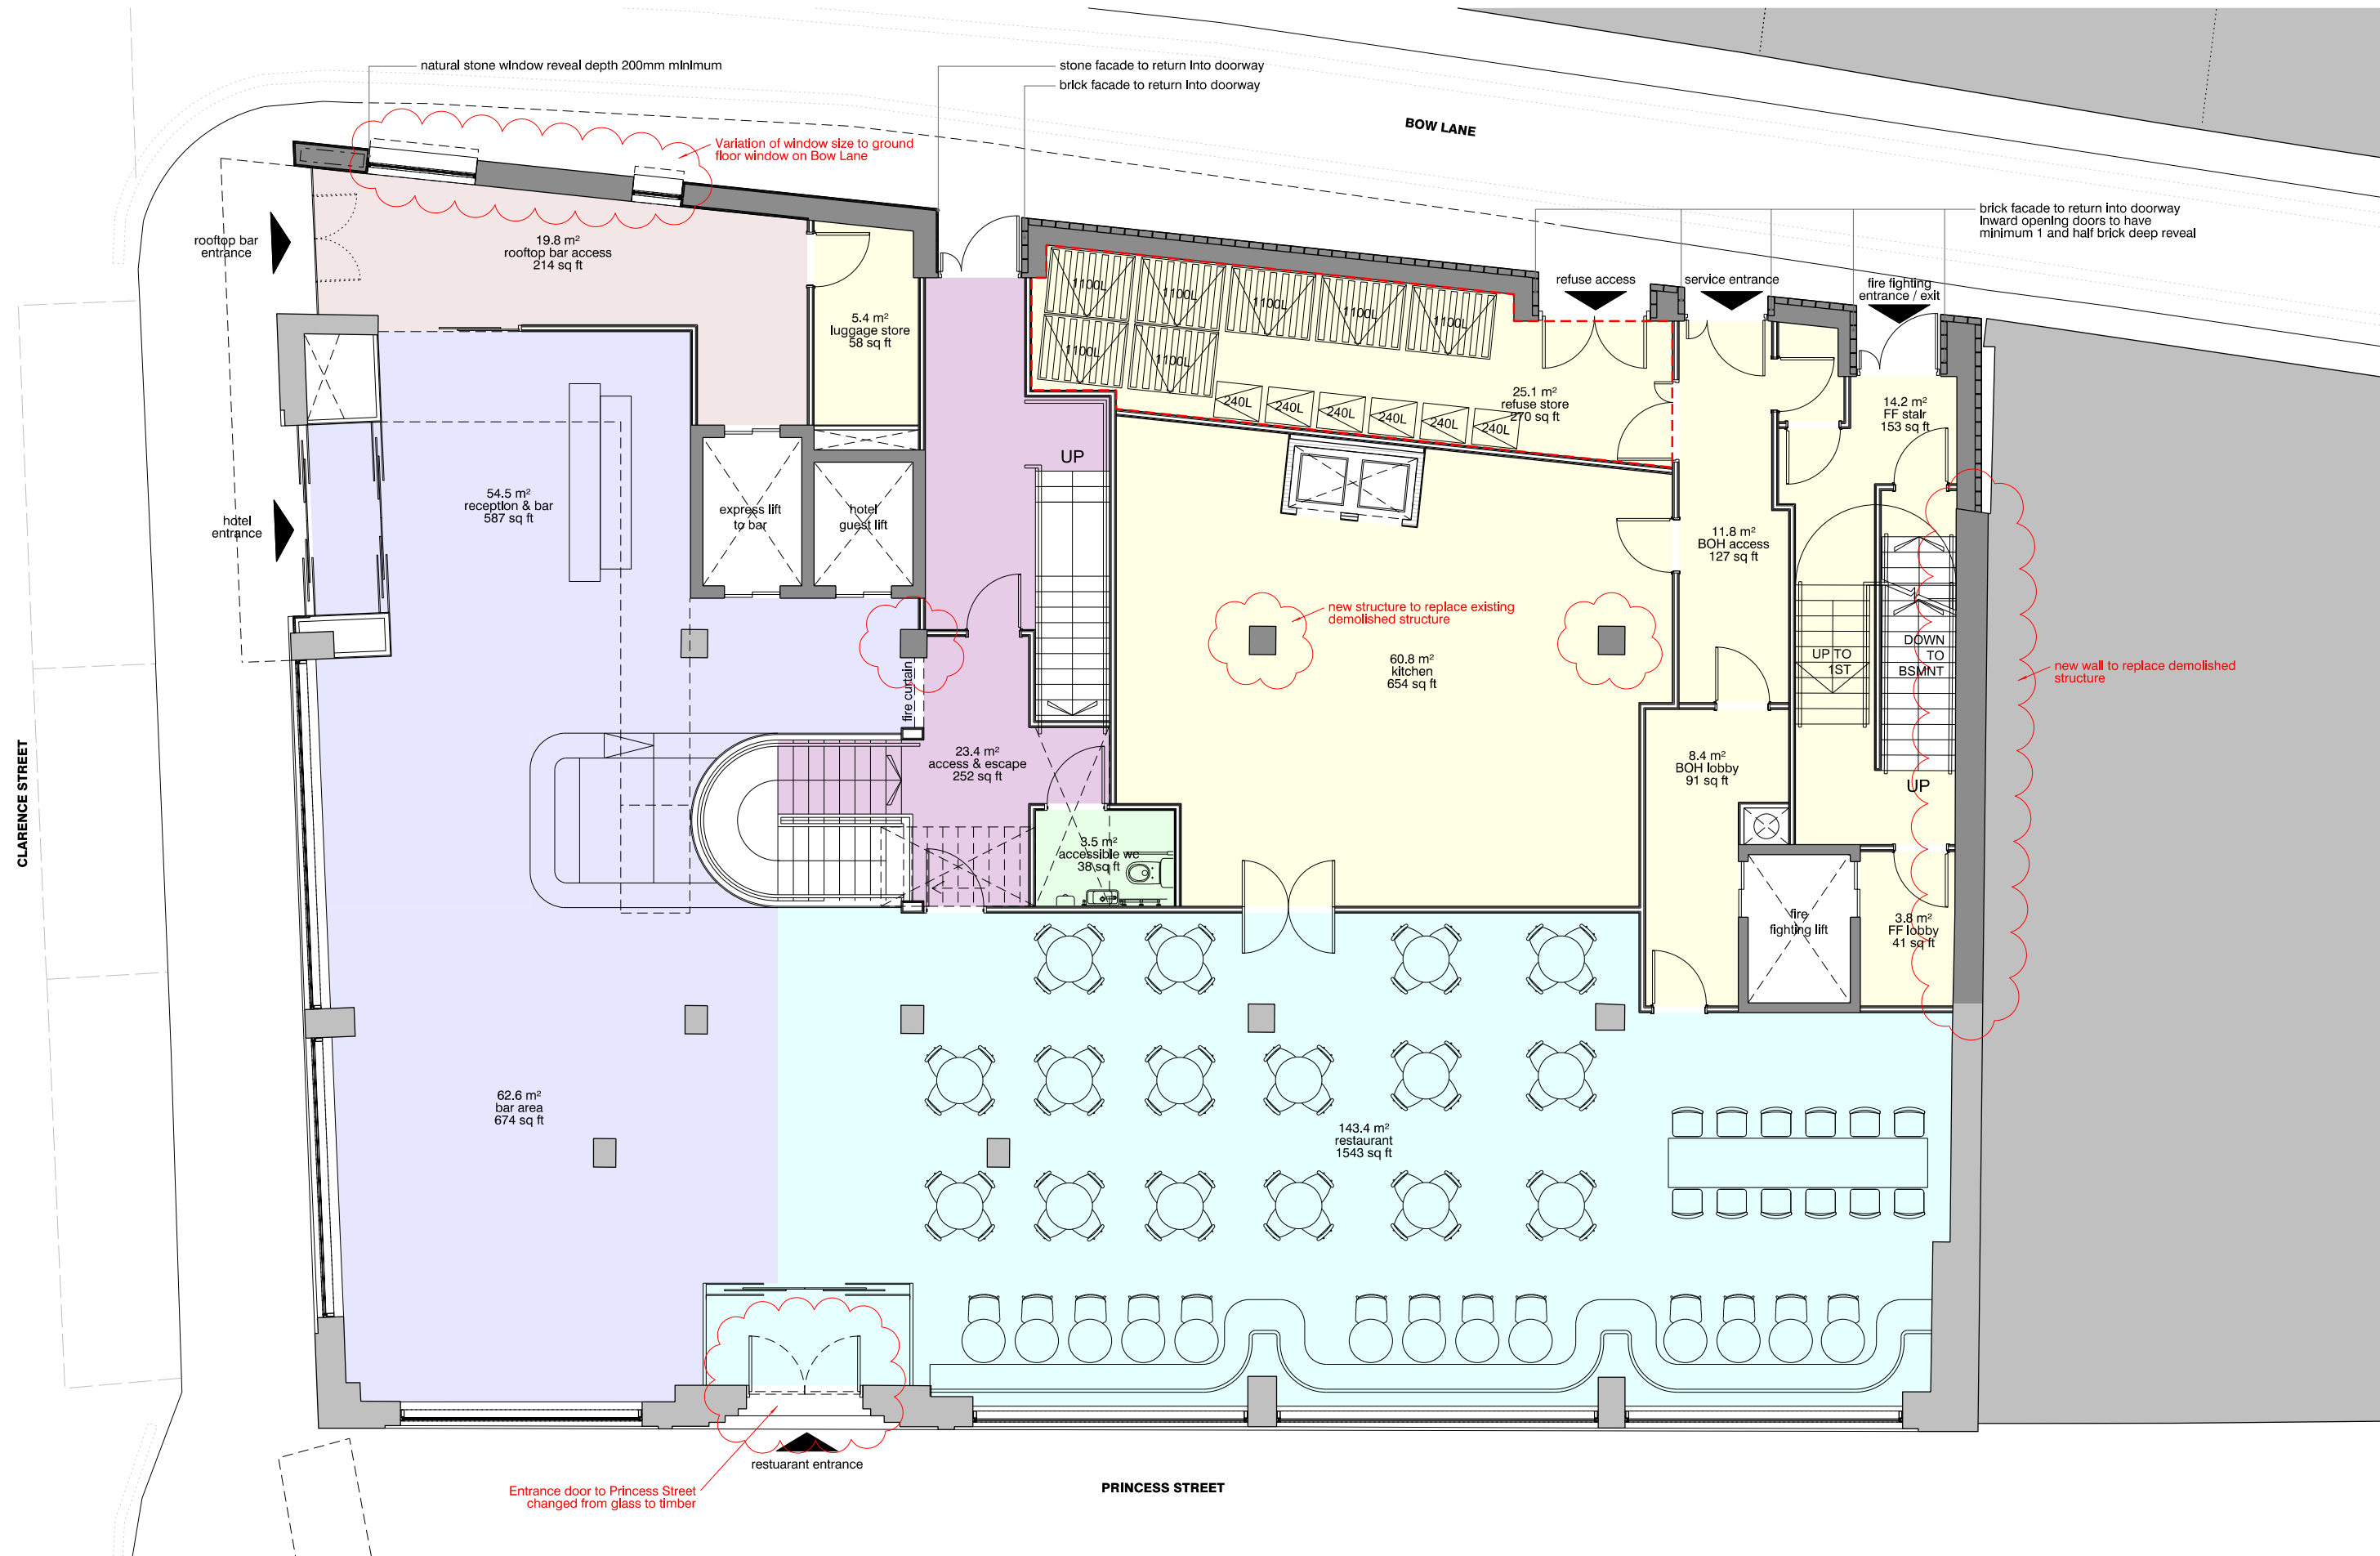

revision: date: note:
P01 20190425 planning submission
P02 20210113 section 73 application

ACCOMMODATION

- hotel reception & bar
- 7th floor bar access
- restaurant
- accessible wc
- hotel stair access & escape
- BOH - kitchen / refuse / fire escape

KEY

- existing walls and columns
- proposed extension
- proposed new partitions
- refuse store



project
4*hotel on princess street, manchester
job no.
7415
title
proposed ground floor plan
scale
1:100 @ A3
drawing no.
al(05)0021

in association with
LEACH RHODES WALKER
ARCHITECTS
www.lrw.co.uk

**stephenson
STUDIO**
architects planners interiors

3 riverside mews
4 commercial street
manchester, M15 4RQ
www.stephenson-studio.com
mail@stephenson-studio.com
t +44 (0)161 832 0244