




EXISTING FRONT ELEVATION
SCALE 1:100




EXISTING REAR ELEVATION
SCALE 1:100




EXISTING SIDE ELEVATION
SCALE 1:100

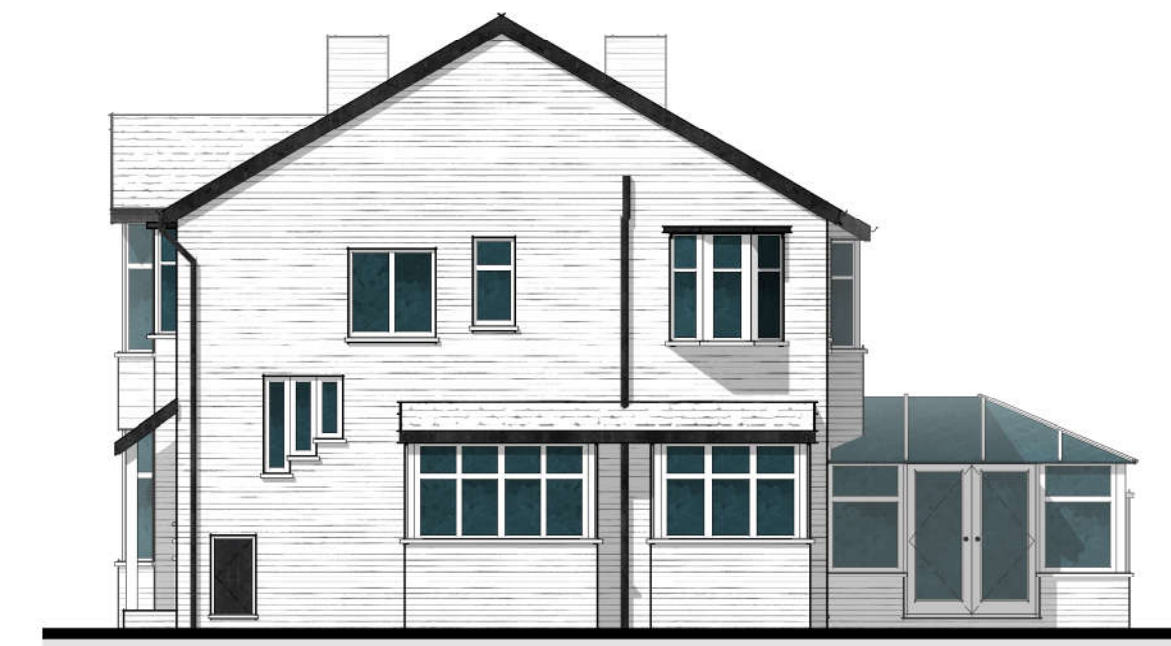


EXISTING SIDE ELEVATION
SCALE 1:100

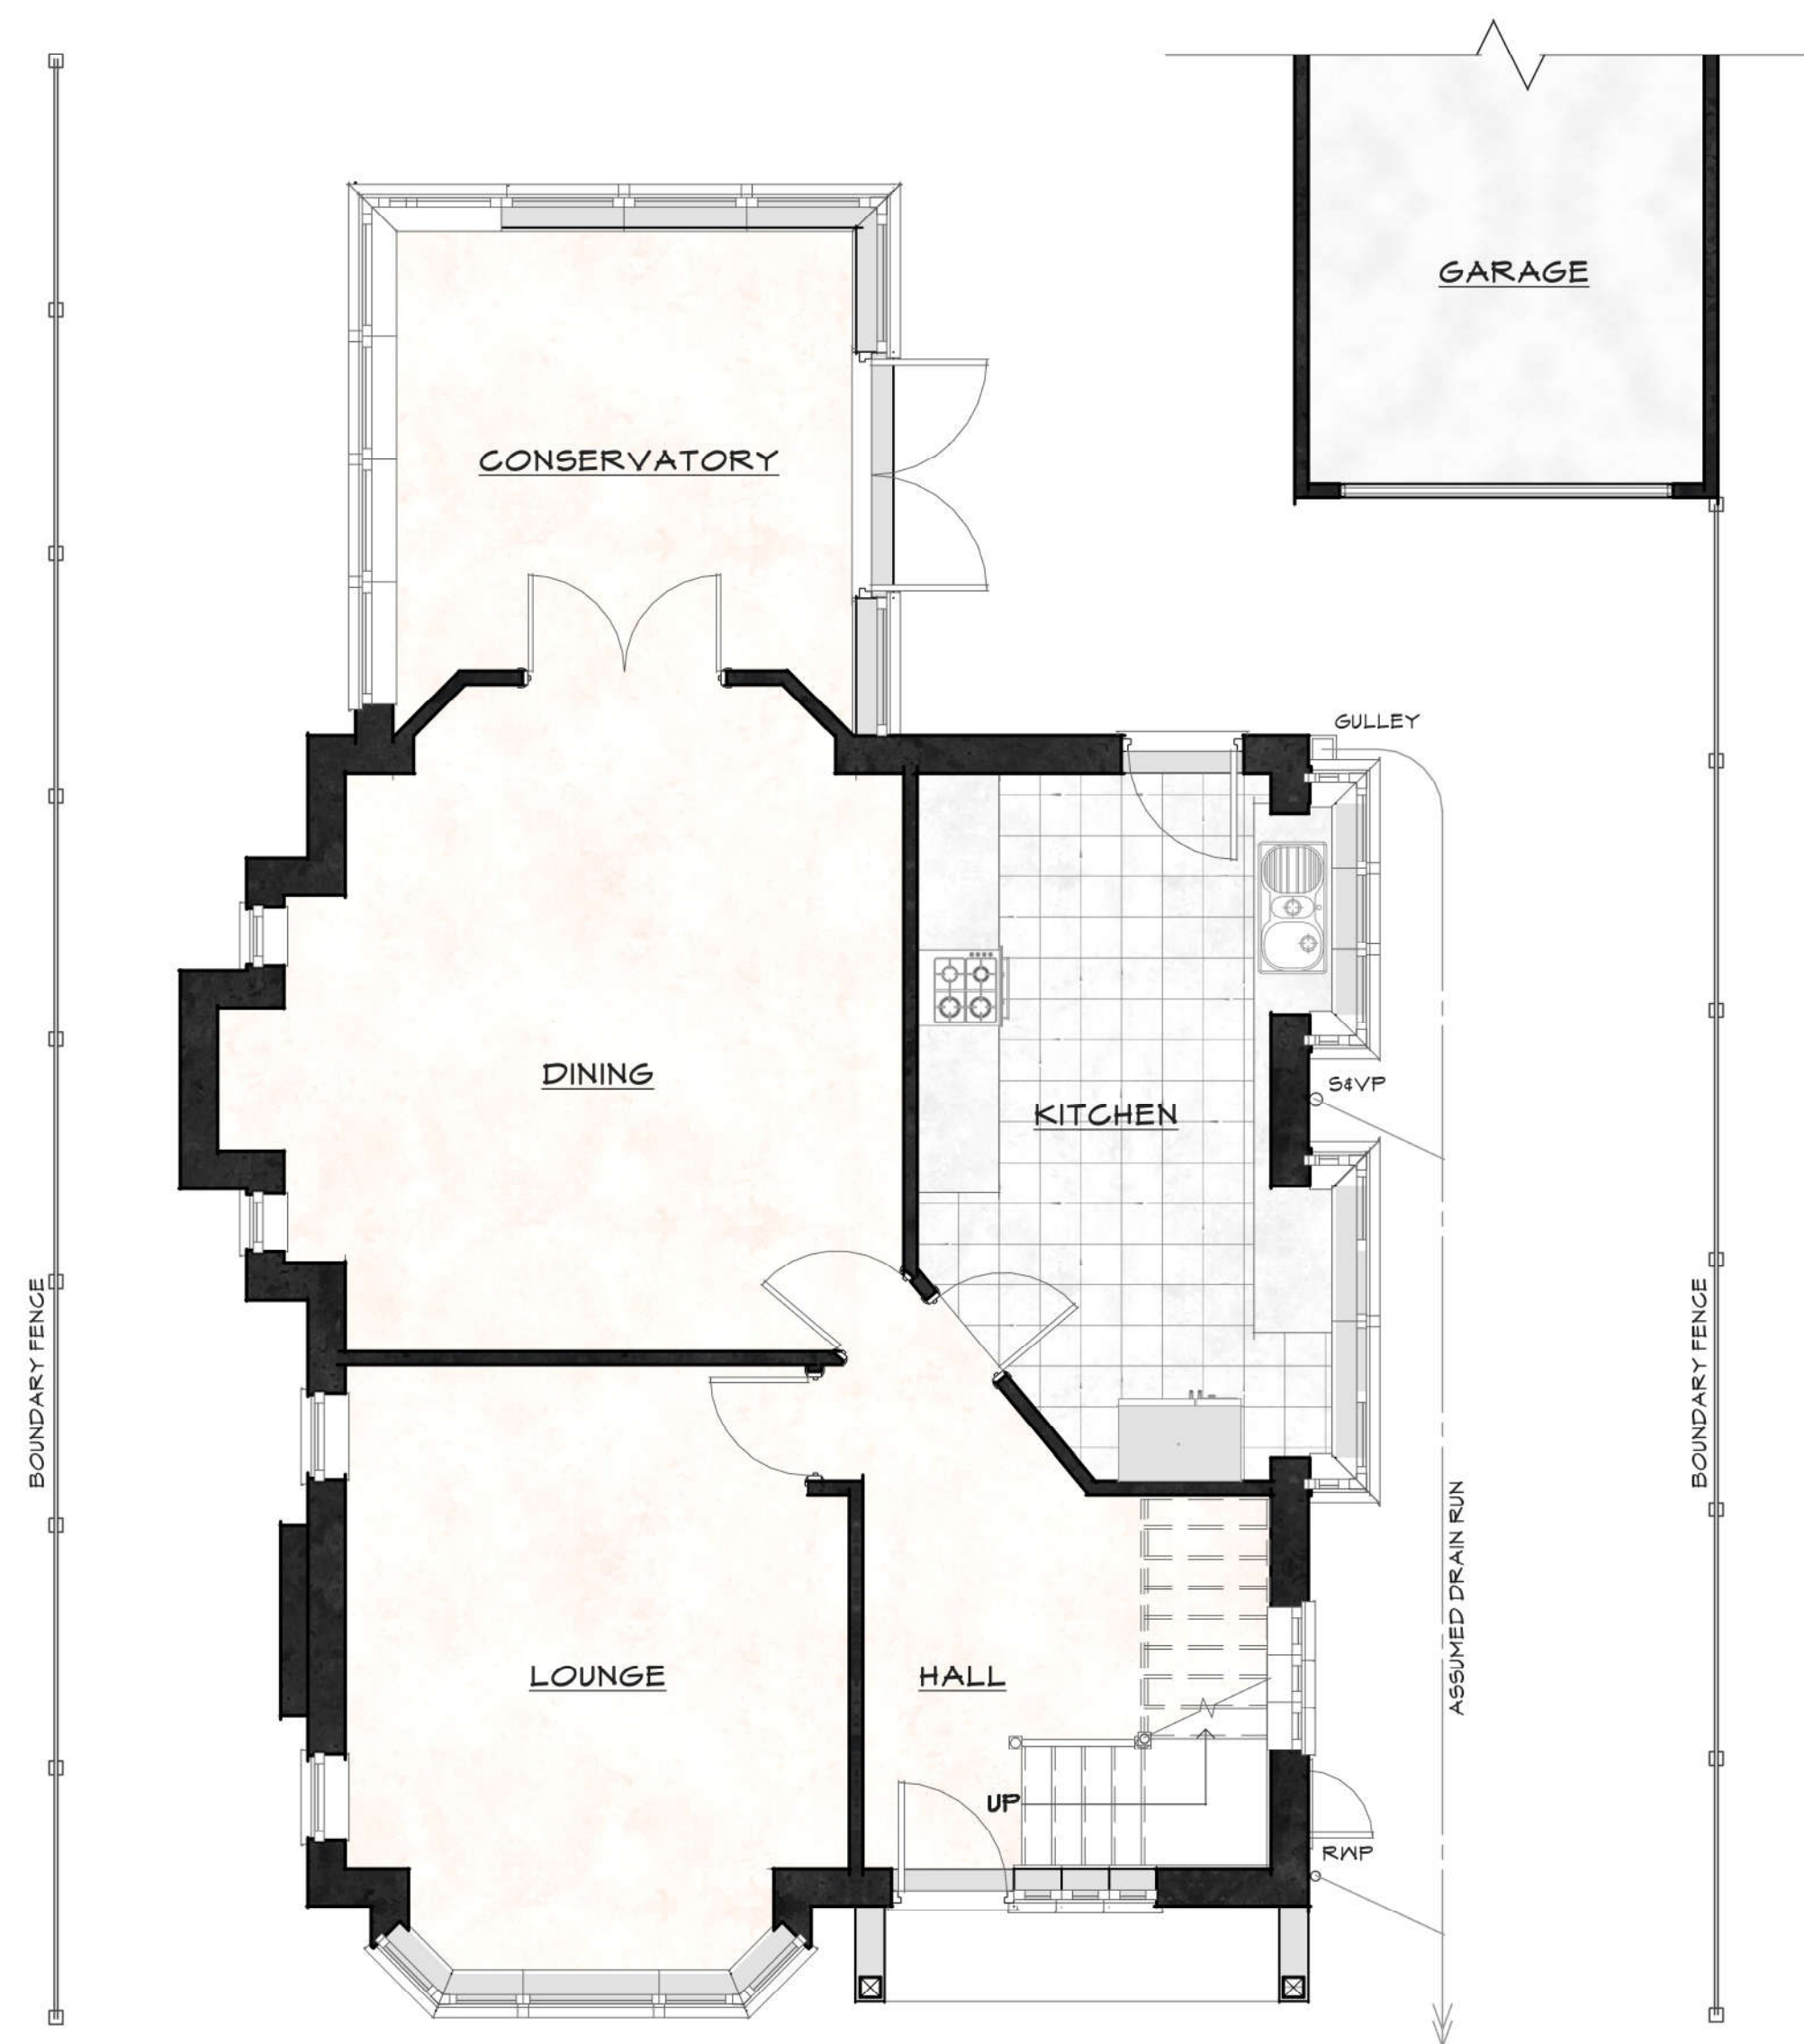

EXISTING GROUND FLOOR PLAN
SCALE 1:50

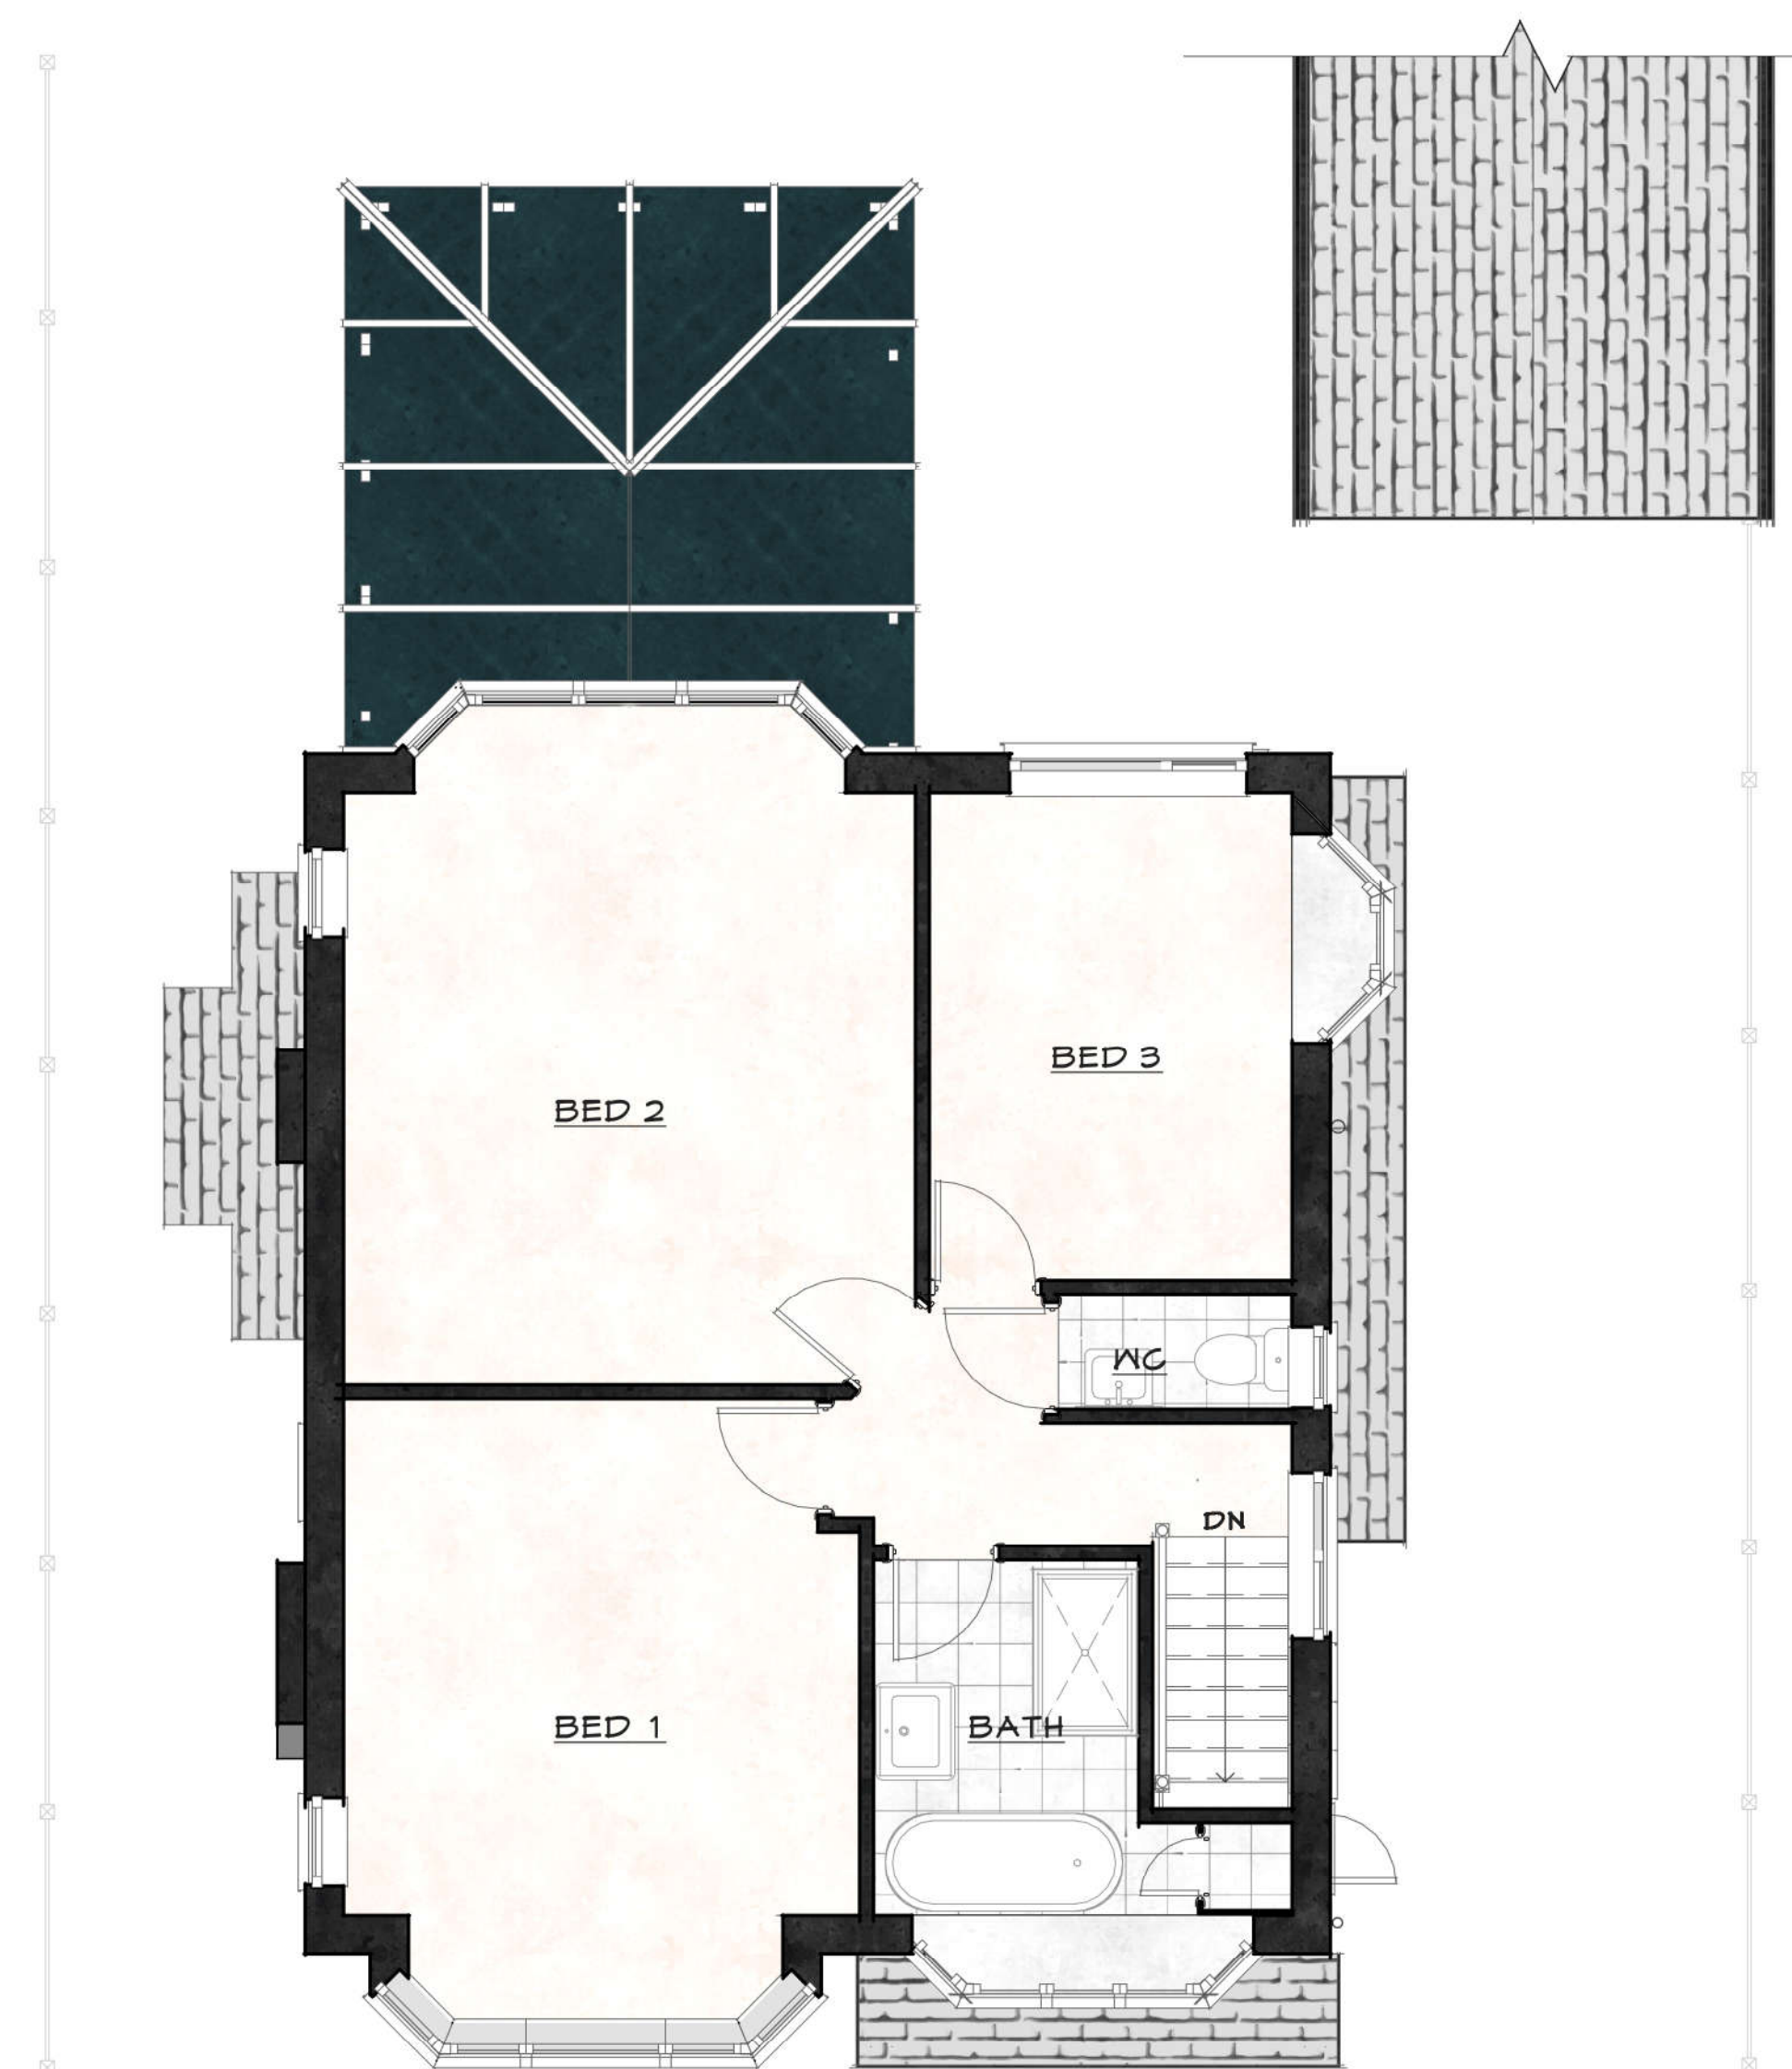

EXISTING FIRST FLOOR PLAN
SCALE 1:50

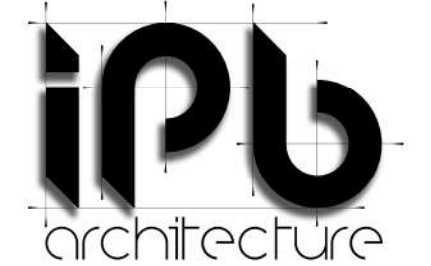

HEAD OFFICE
LEIGH, GTR. MANCHESTER
TEL: 01942 609849
MOB: 01802 620422
mail@ipbarchitecture.com
www.ipbarchitecture.com



PROJECT:
EXTENSION
37 SANDHURST AVE
W. DIDSBURY
M20 1ED

PREPARED FOR:
MR & MRS ALLWOOD
PROJECT No: IPB 1 2 2 1

REV.	DESCRIPTION	DATE	BY
------	-------------	------	----

DRAWN BY:	IPB	REVIEWED BY:	IPB
-----------	-----	--------------	-----

ISSUE DATE:	11/09/21	SCALE:	As indicated
-------------	----------	--------	--------------

SHEET TITLE:

EXISTING PLANS

SHEET NUMBER:	REVISION:
---------------	-----------

A101



VISUAL SCALE 1:100 @ A1



VISUAL SCALE 1:50 @ A1