



Existing Plan View

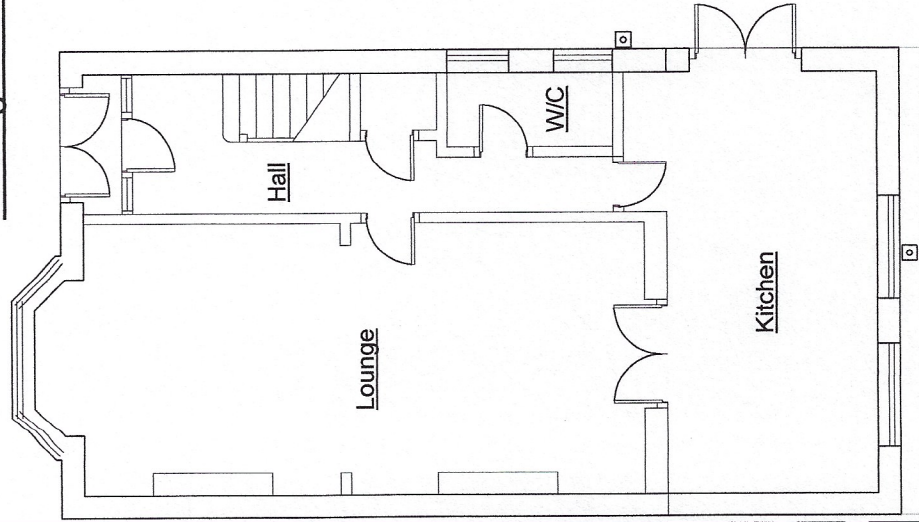


Proposed Plan View

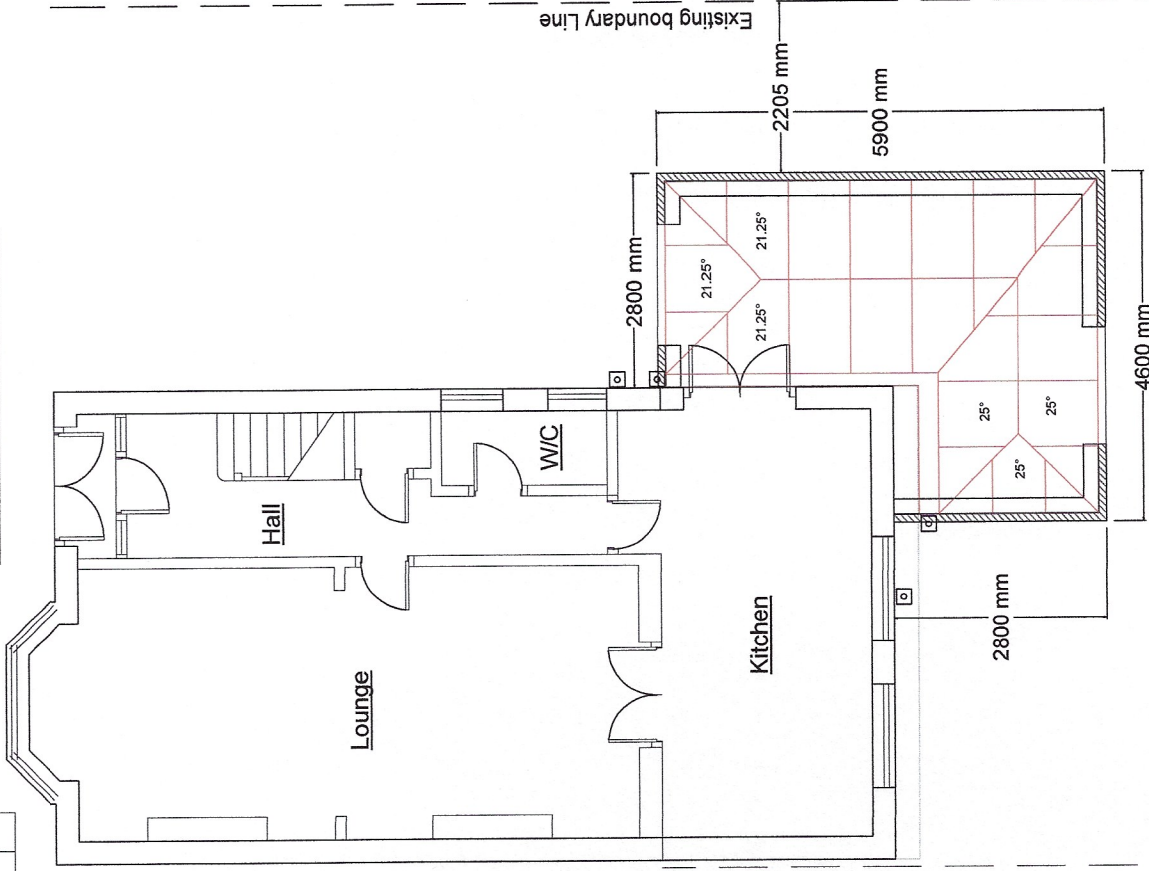


Proposed Conservatory to be White PVC frames.
 Glazed framed Tinted Glass roofing at 25° & 21.25° pitch.
 Face brick walling to match house face brick.

3	ars Road HESTER GY	REF. NO. 391540321	SCALE 1 : 100 @ A4	DATE 30/03/2021	Notes	DRAWN BY HOWARD BLAND Clearview Home Improvements Tel - 07539 749466 E-mail - hbland43@gmail.com
---	--------------------------	-----------------------	-----------------------	--------------------	-------	--

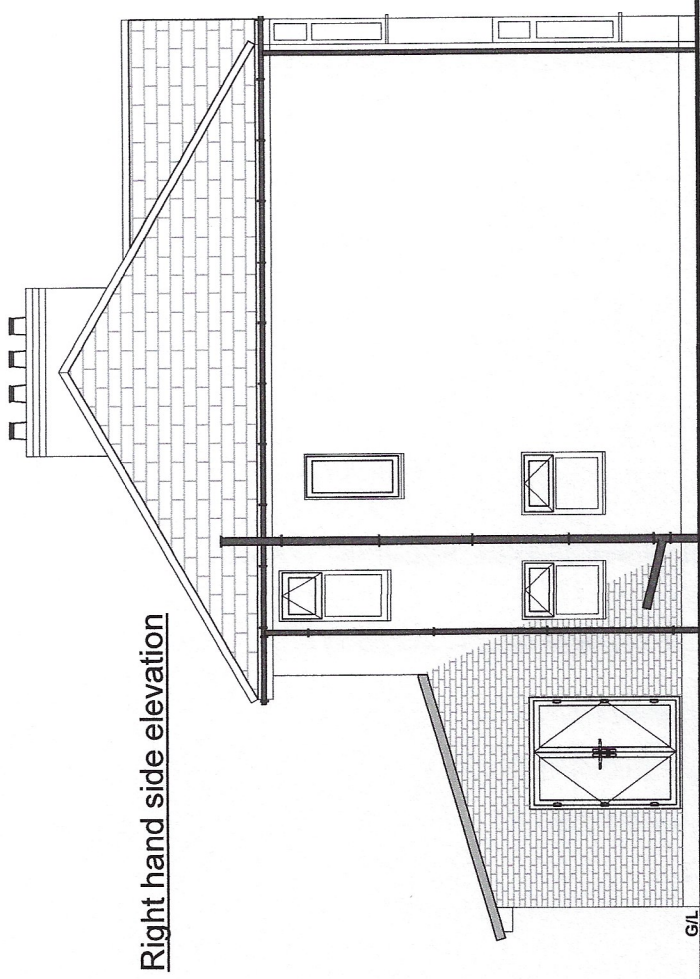

Right hand side elevation

 

Scale

0


1m

2m


3m

4m

5m

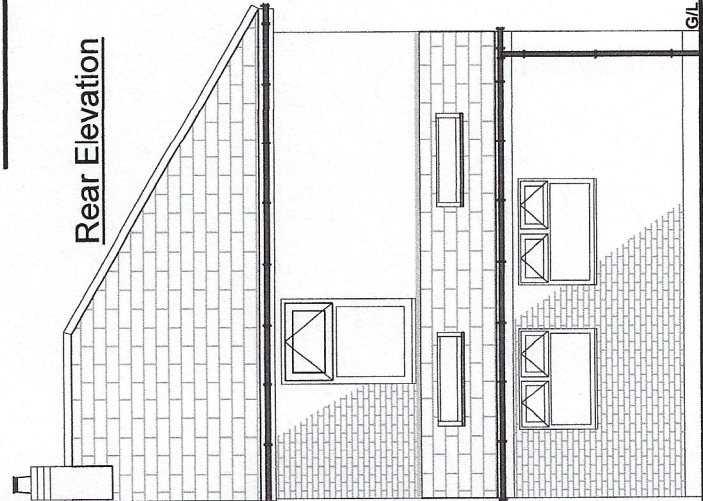

Rear Elevation

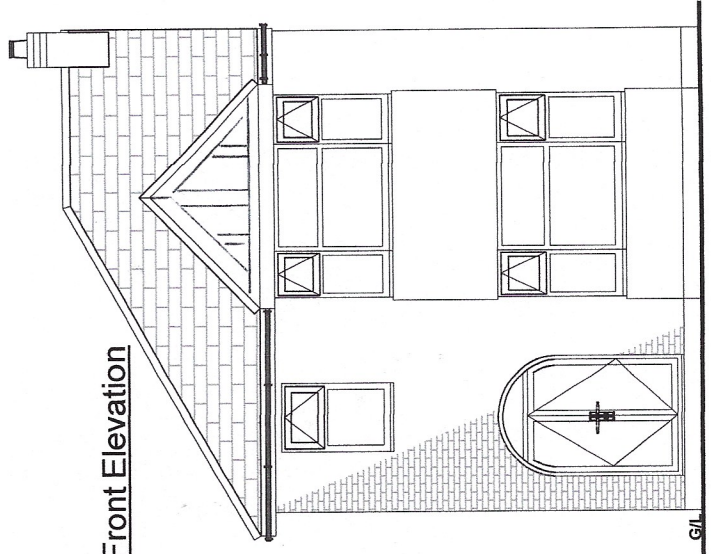

Front Elevation

Existing Elevations
For ; Mr & Mrs Pickles

Notes

DATE

30/03/2021

SCALE

1 : 100 @ A4

REF. NO.

391540321

DRAWN BY

HOWARD BLAND

Clearview Home Improvements

Tel - 07539 749466

E-mail - hbland43@gmail.com

DRAWN BY HOWARD BLAND
Clearview Home Improvements
Tel- 07539 749466
E-mail - hbland43@gmail.com