



Location Plan
Scale 1:1250@A4

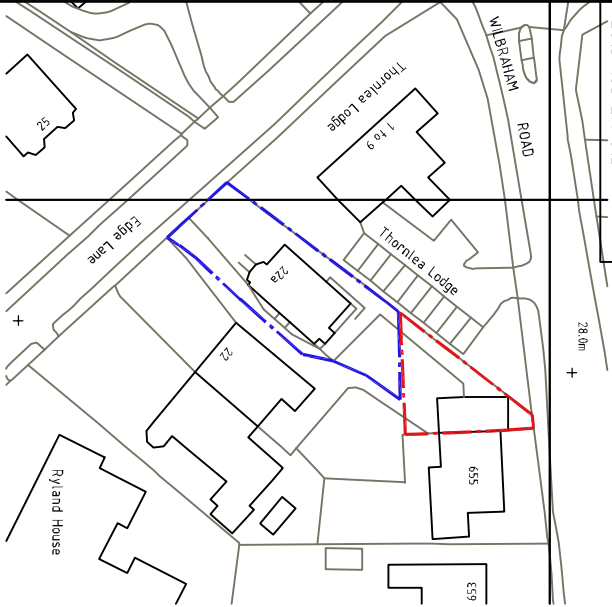

Site Plan
Scale 1:200@A4

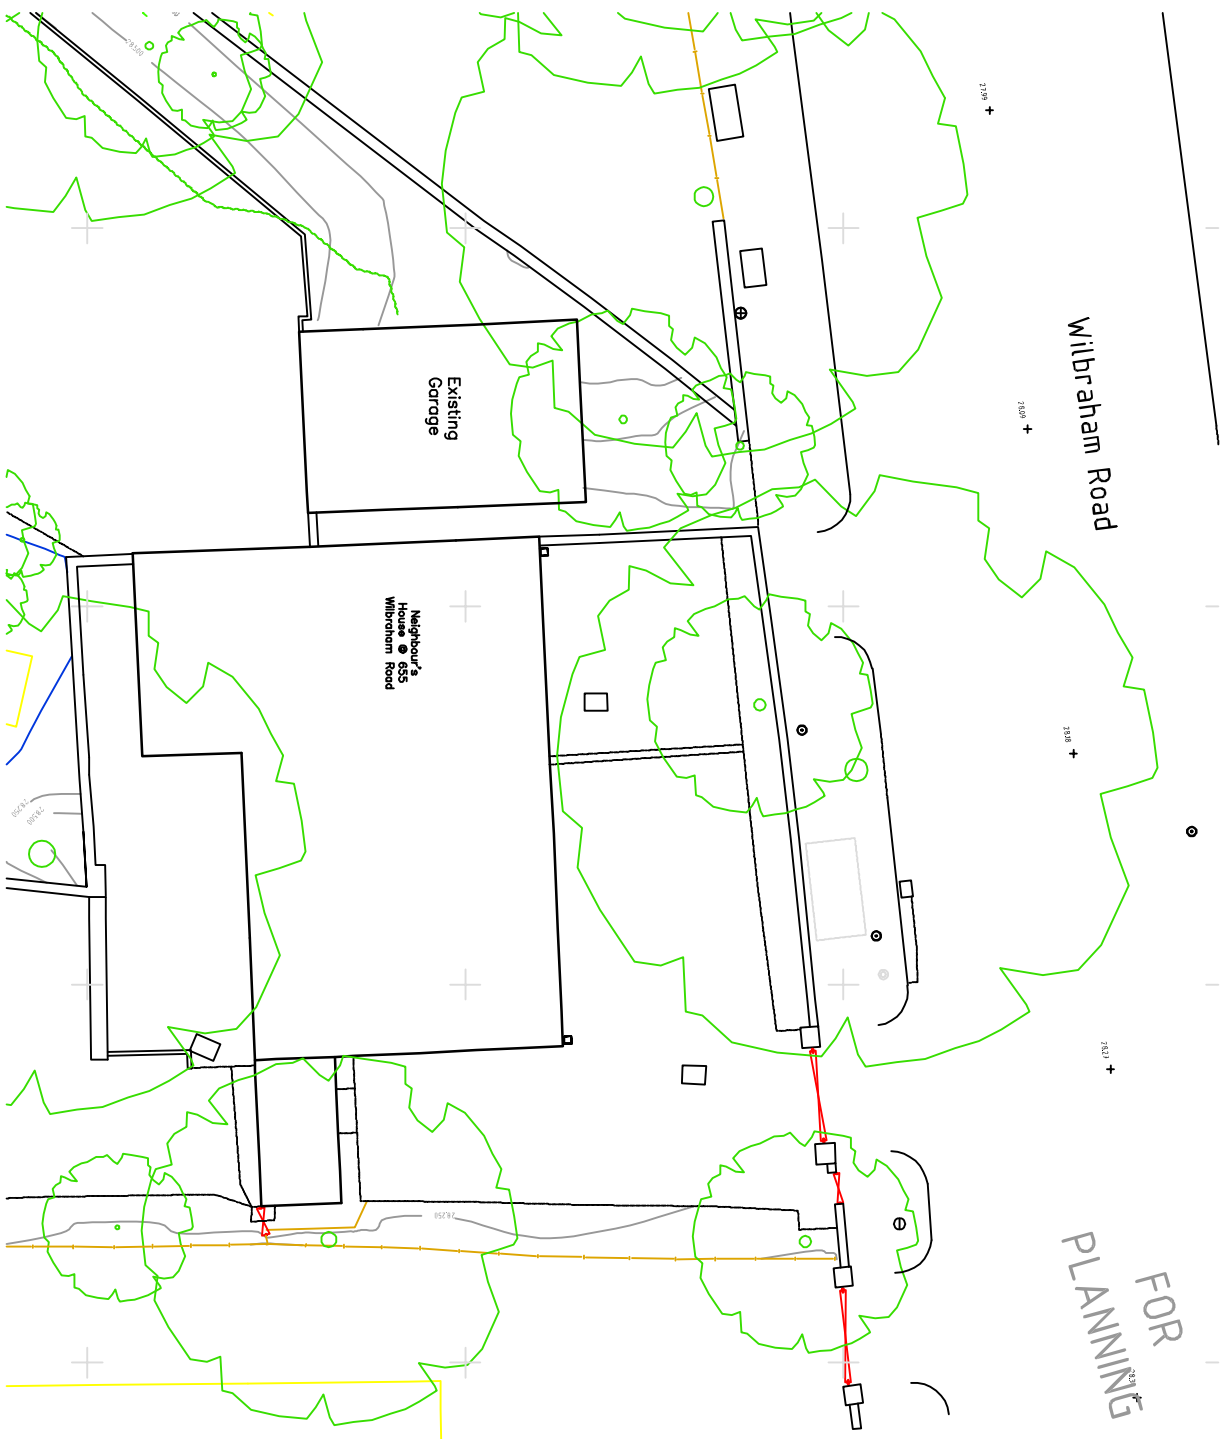

FOR
PLANNING

NOTES

DO NOT SCALE FROM DRAWING.
DRAWING INDICATES DESIGN INTENT ONLY.
REPORT ANY DISCREPANCIES TO CLIENT / ZENDIUM DESIGN.
NOT TO BE USED FOR CONSTRUCTION UNLESS STATED SO.
TO BE READ IN CONJUNCTION WITH OTHER DRAWINGS OR
SPECIFICATION WHERE PROVIDED. ©Zendium Design 2021

CLIENT
Mr A Haq

PROJECT
New House on land at 22 Edge Lane, Chorlton

SITE
AS ABOVE

DRAWING DESCRIPTION
Existing Drawings

STAGES
EX

DRAWING NUMBER
2015-103 EX-01B

STATUS
SKETCH

DATE
06-06-2021

SCALE
1:100@A4

REVISION
B

ZENDIUM

info@zendium-design.co.uk
www.zendium-design.co.uk
m. 07866 637563