


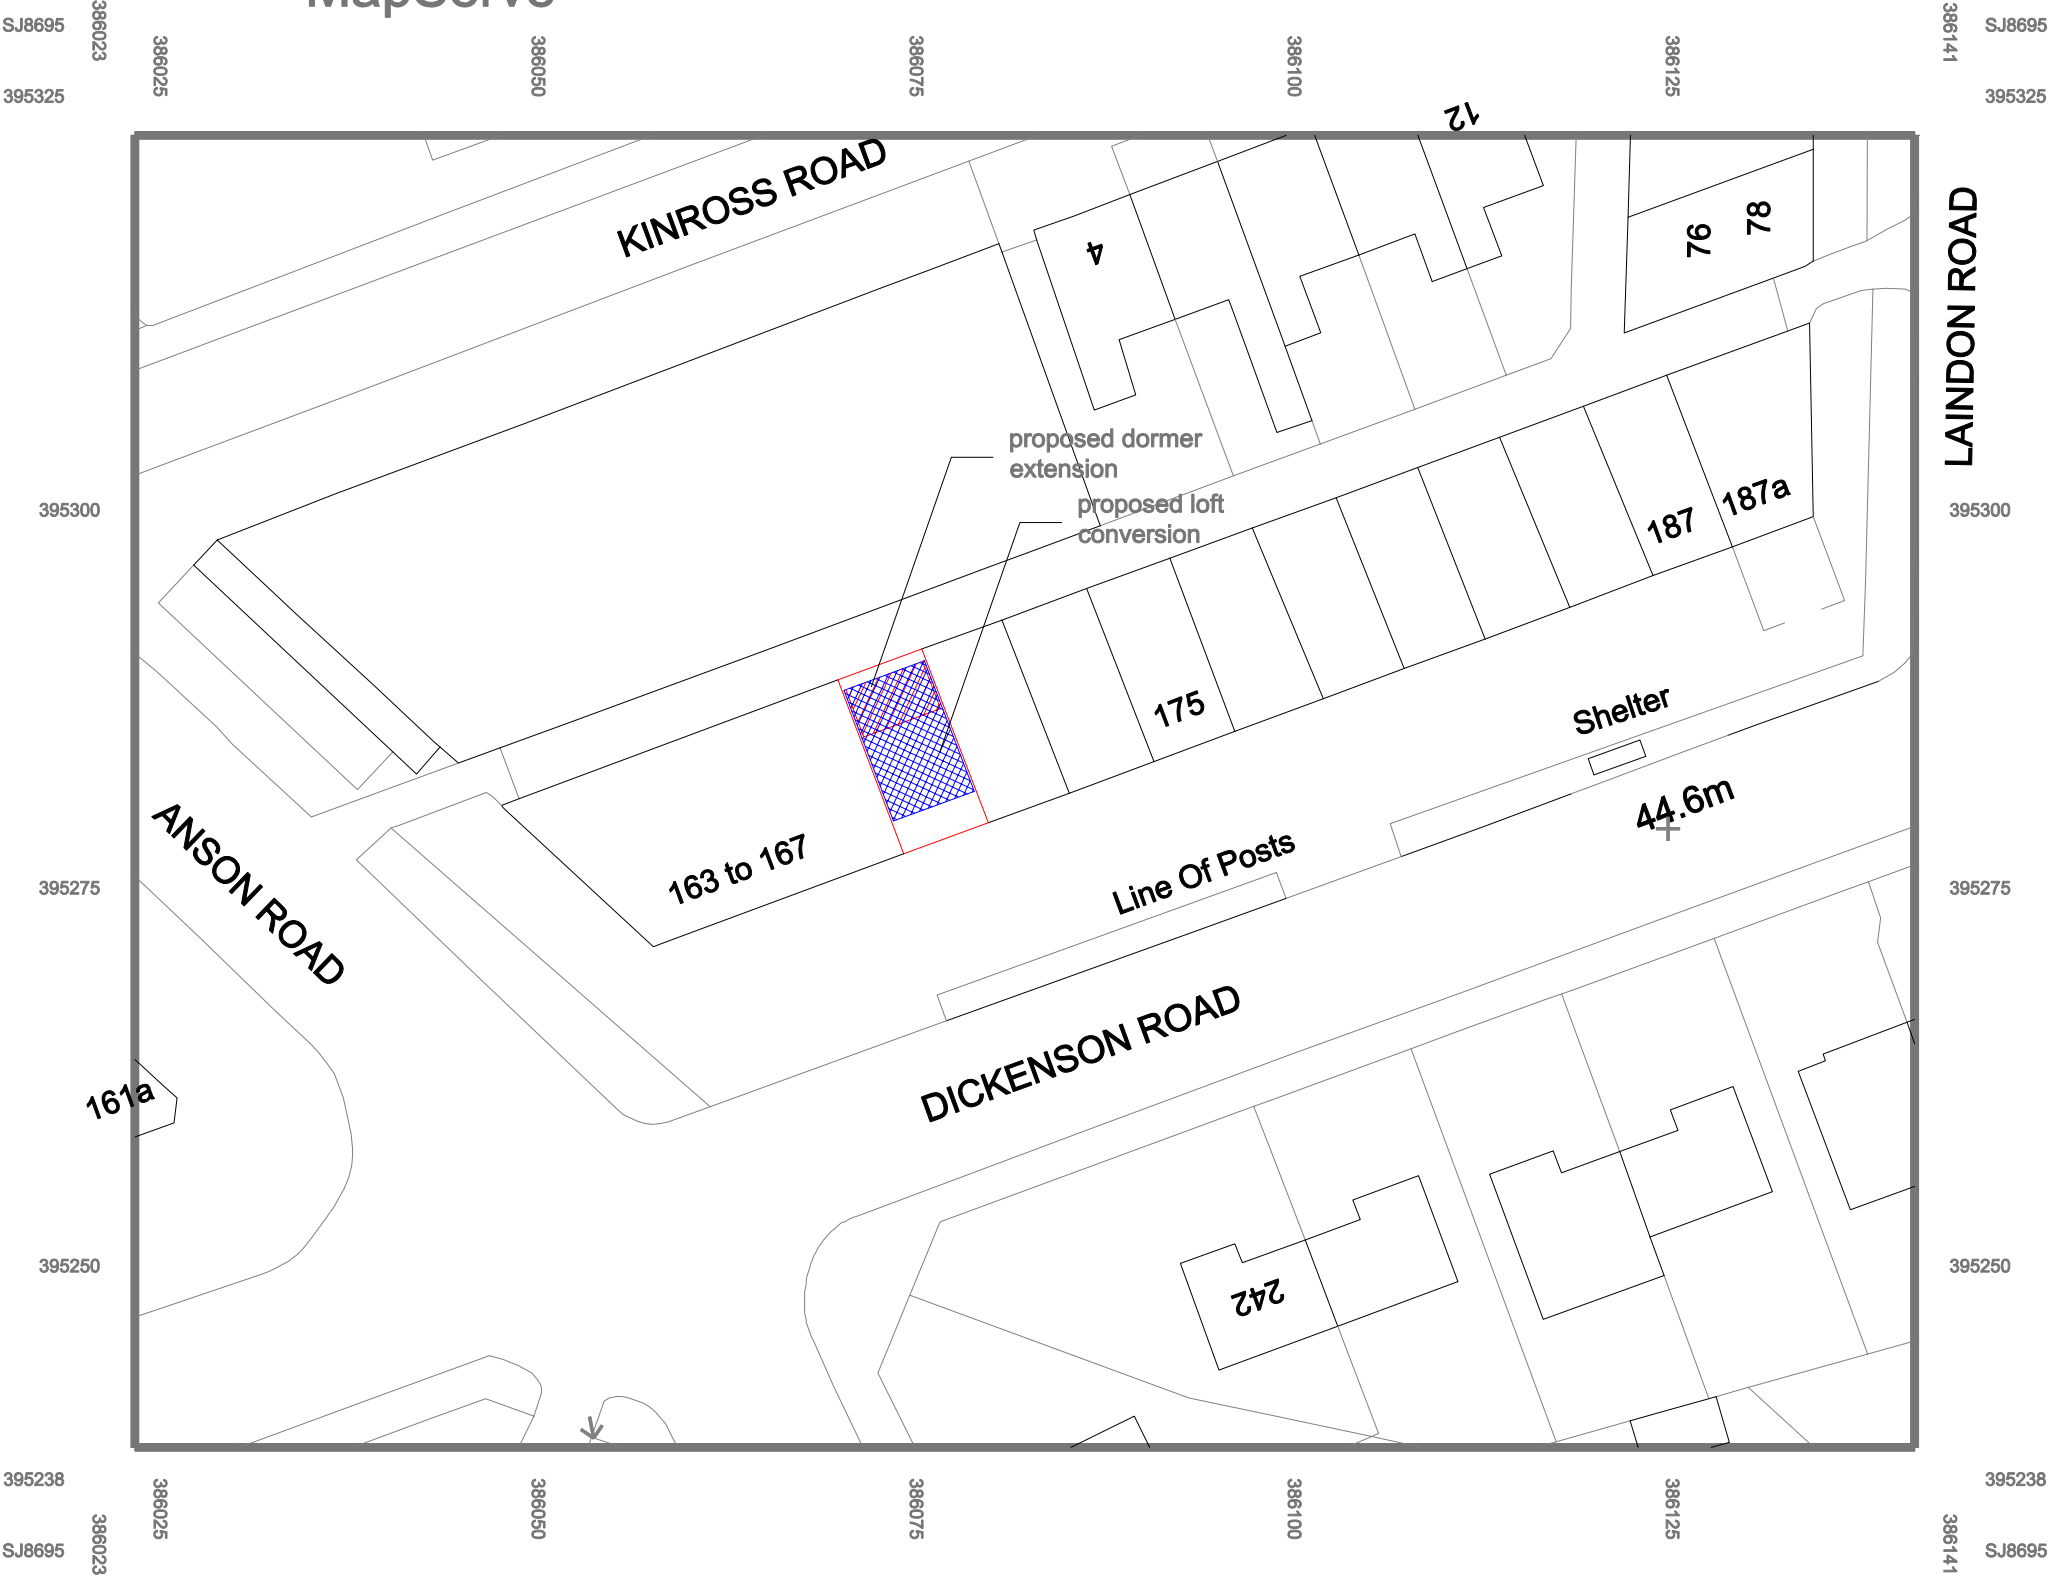

© Crown copyright 2021 Ordnance Survey 100053143

Drawing Title:
SITE PLAN

Site Address:
169 DICKENSON ROAD, LONGSIGHT
MANCHESTER M13 0YN

Scale: 1:500 Drwg No. 169DR/SP02

