

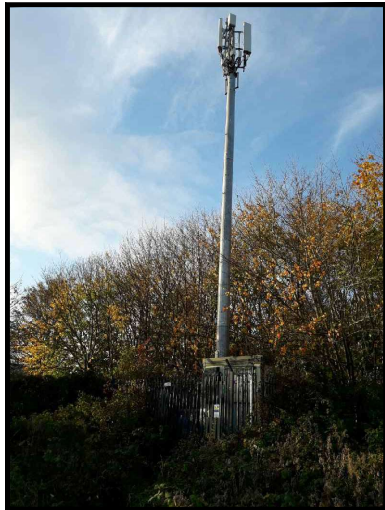


SITE LOCATION
(Scale 1:50000)
Ordnance Survey map extract
based upon Landranger map series
with the permission of the controller of
Her Majesty's Stationery Office
Licence No. 100022432
Crown copyright.

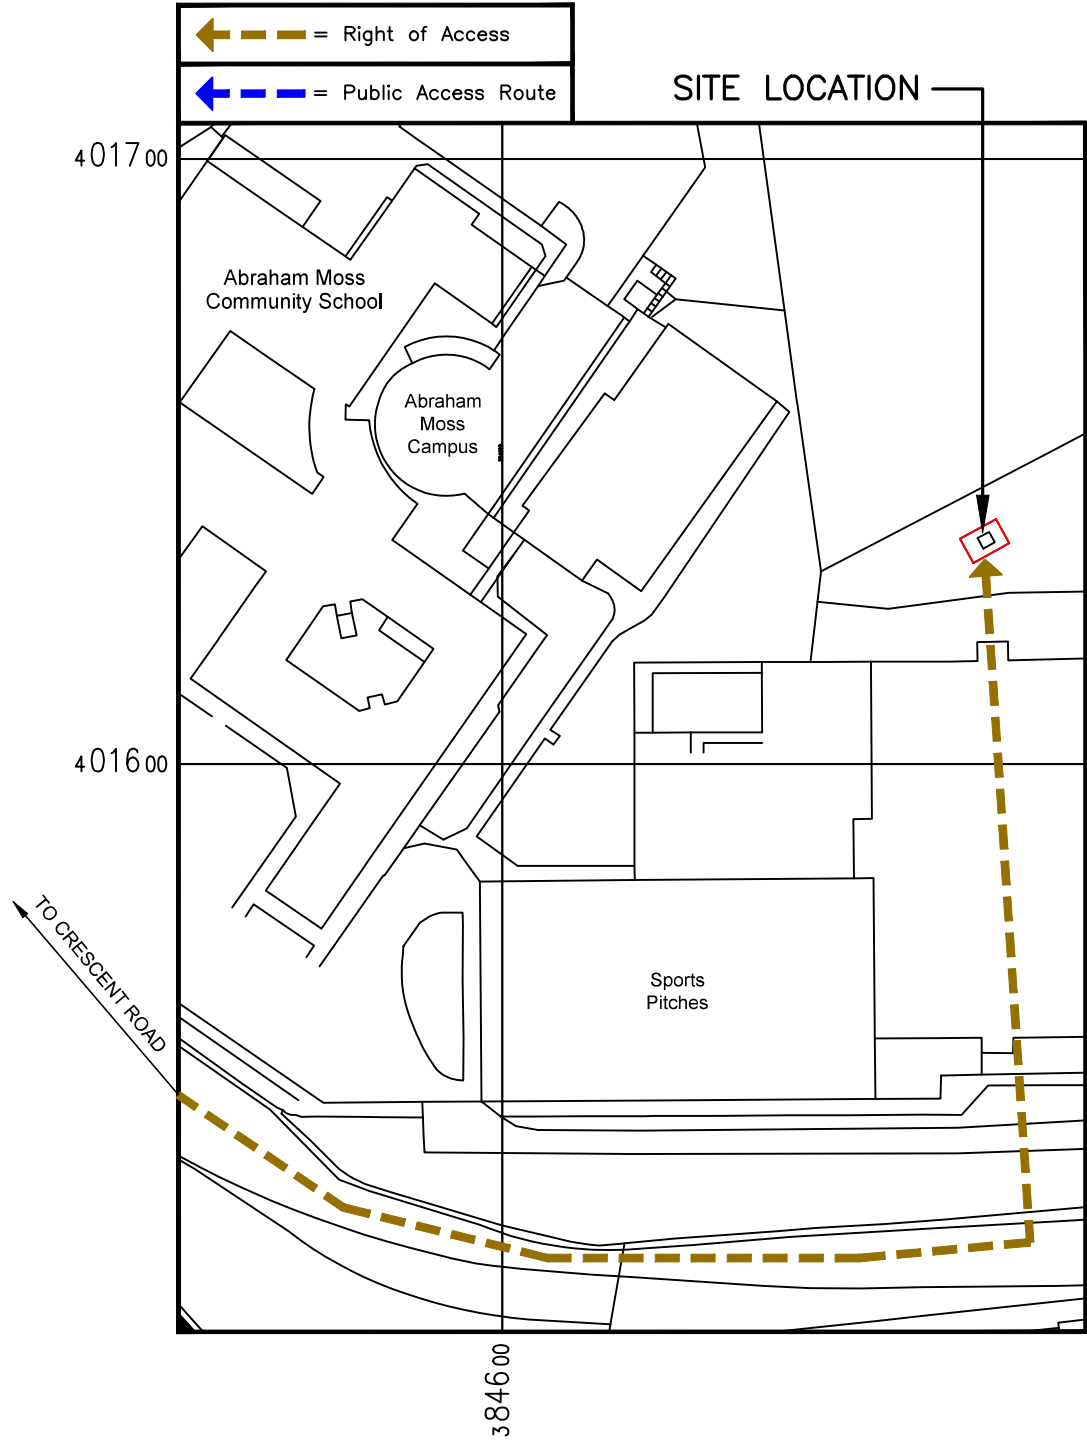

SITE PHOTOGRAPH

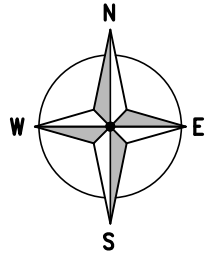

DETAILED SITE LOCATION
(Scale 1:1250)
Based upon Ordnance Survey map extract
with the permission of the Controller of
Her Majesty's Stationery Office.
Crown copyright.
Licence No. 100022432

ALL DIMENSIONS ARE IN mm UNLESS NOTED OTHERWISE

N.G.R. E: 384682 N: 401638

DIRECTIONS TO SITE:
TAKE THE M62 EAST TO J18, TURN RIGHT
ONTO M66 SOUTH – HEAD TO END OF THIS
ROAD, AT ROUNDABOUT TURN RIGHT ONTO
A576. AFTER APPROX 2km TURN LEFT AT
TRAFFIC LIGHTS ONTO A665 FOLLOW TO NEXT
LIGHTS THEN TURN LEFT ONTO CRESCENT RD.
AFTER APPROX 400m TURN RIGHT ONTO
ABRAHAM MOSS CENTRE HEAD DOWN SLOPE
OVER SPEED BUMPS AND THROUGH BARRIER
AND CAR PARK, BEAR LEFT UP DIRT TRACK
AND FOLLOW THROUGH GATE. TRACK SWEEPS
UP TO LEFT AND ONTO ALL WEATHER PITCH
THE SITE IS LOCATED ON FAR SIDE OF PITCH

NOTES:

A	Issued for Approval	DP	MC	27.11.20
REV	MODIFICATION	BY	CH	DATE

CLARKE telecom
Unit E, Madison Place, Northampton Road,
Manchester, M40 5AG
Tel: 0161 785 4500
Fax: 0161 785 4501
Web: www.clarke-telecom.com


O₂
CORNERSTONE - BEACON 3 UNWIND

Cell Name	Opt.
ABRAHAM MOSS CENTRE	–

Cell ID No		
CORNERSTONE	TEF	VF
121818_25 E312501	092747	1942

Site Address / Contact Details
ABRAHAM MOSS CENTRE
CRESCENT ROAD
CRUMPSALL
MANCHESTER
M8 5UJ

Drawing Title: SITE LOCATION MAPS				
Purpose of issue: PLANNING				Dwg Rev:
Drawing Number: 100				A
Surveyed By: SBB		Original Sheet Size: A3		Pack Issue:
Drawn: DP	Date: 26.11.20	Checked: MC	Date: 27.11.20	B

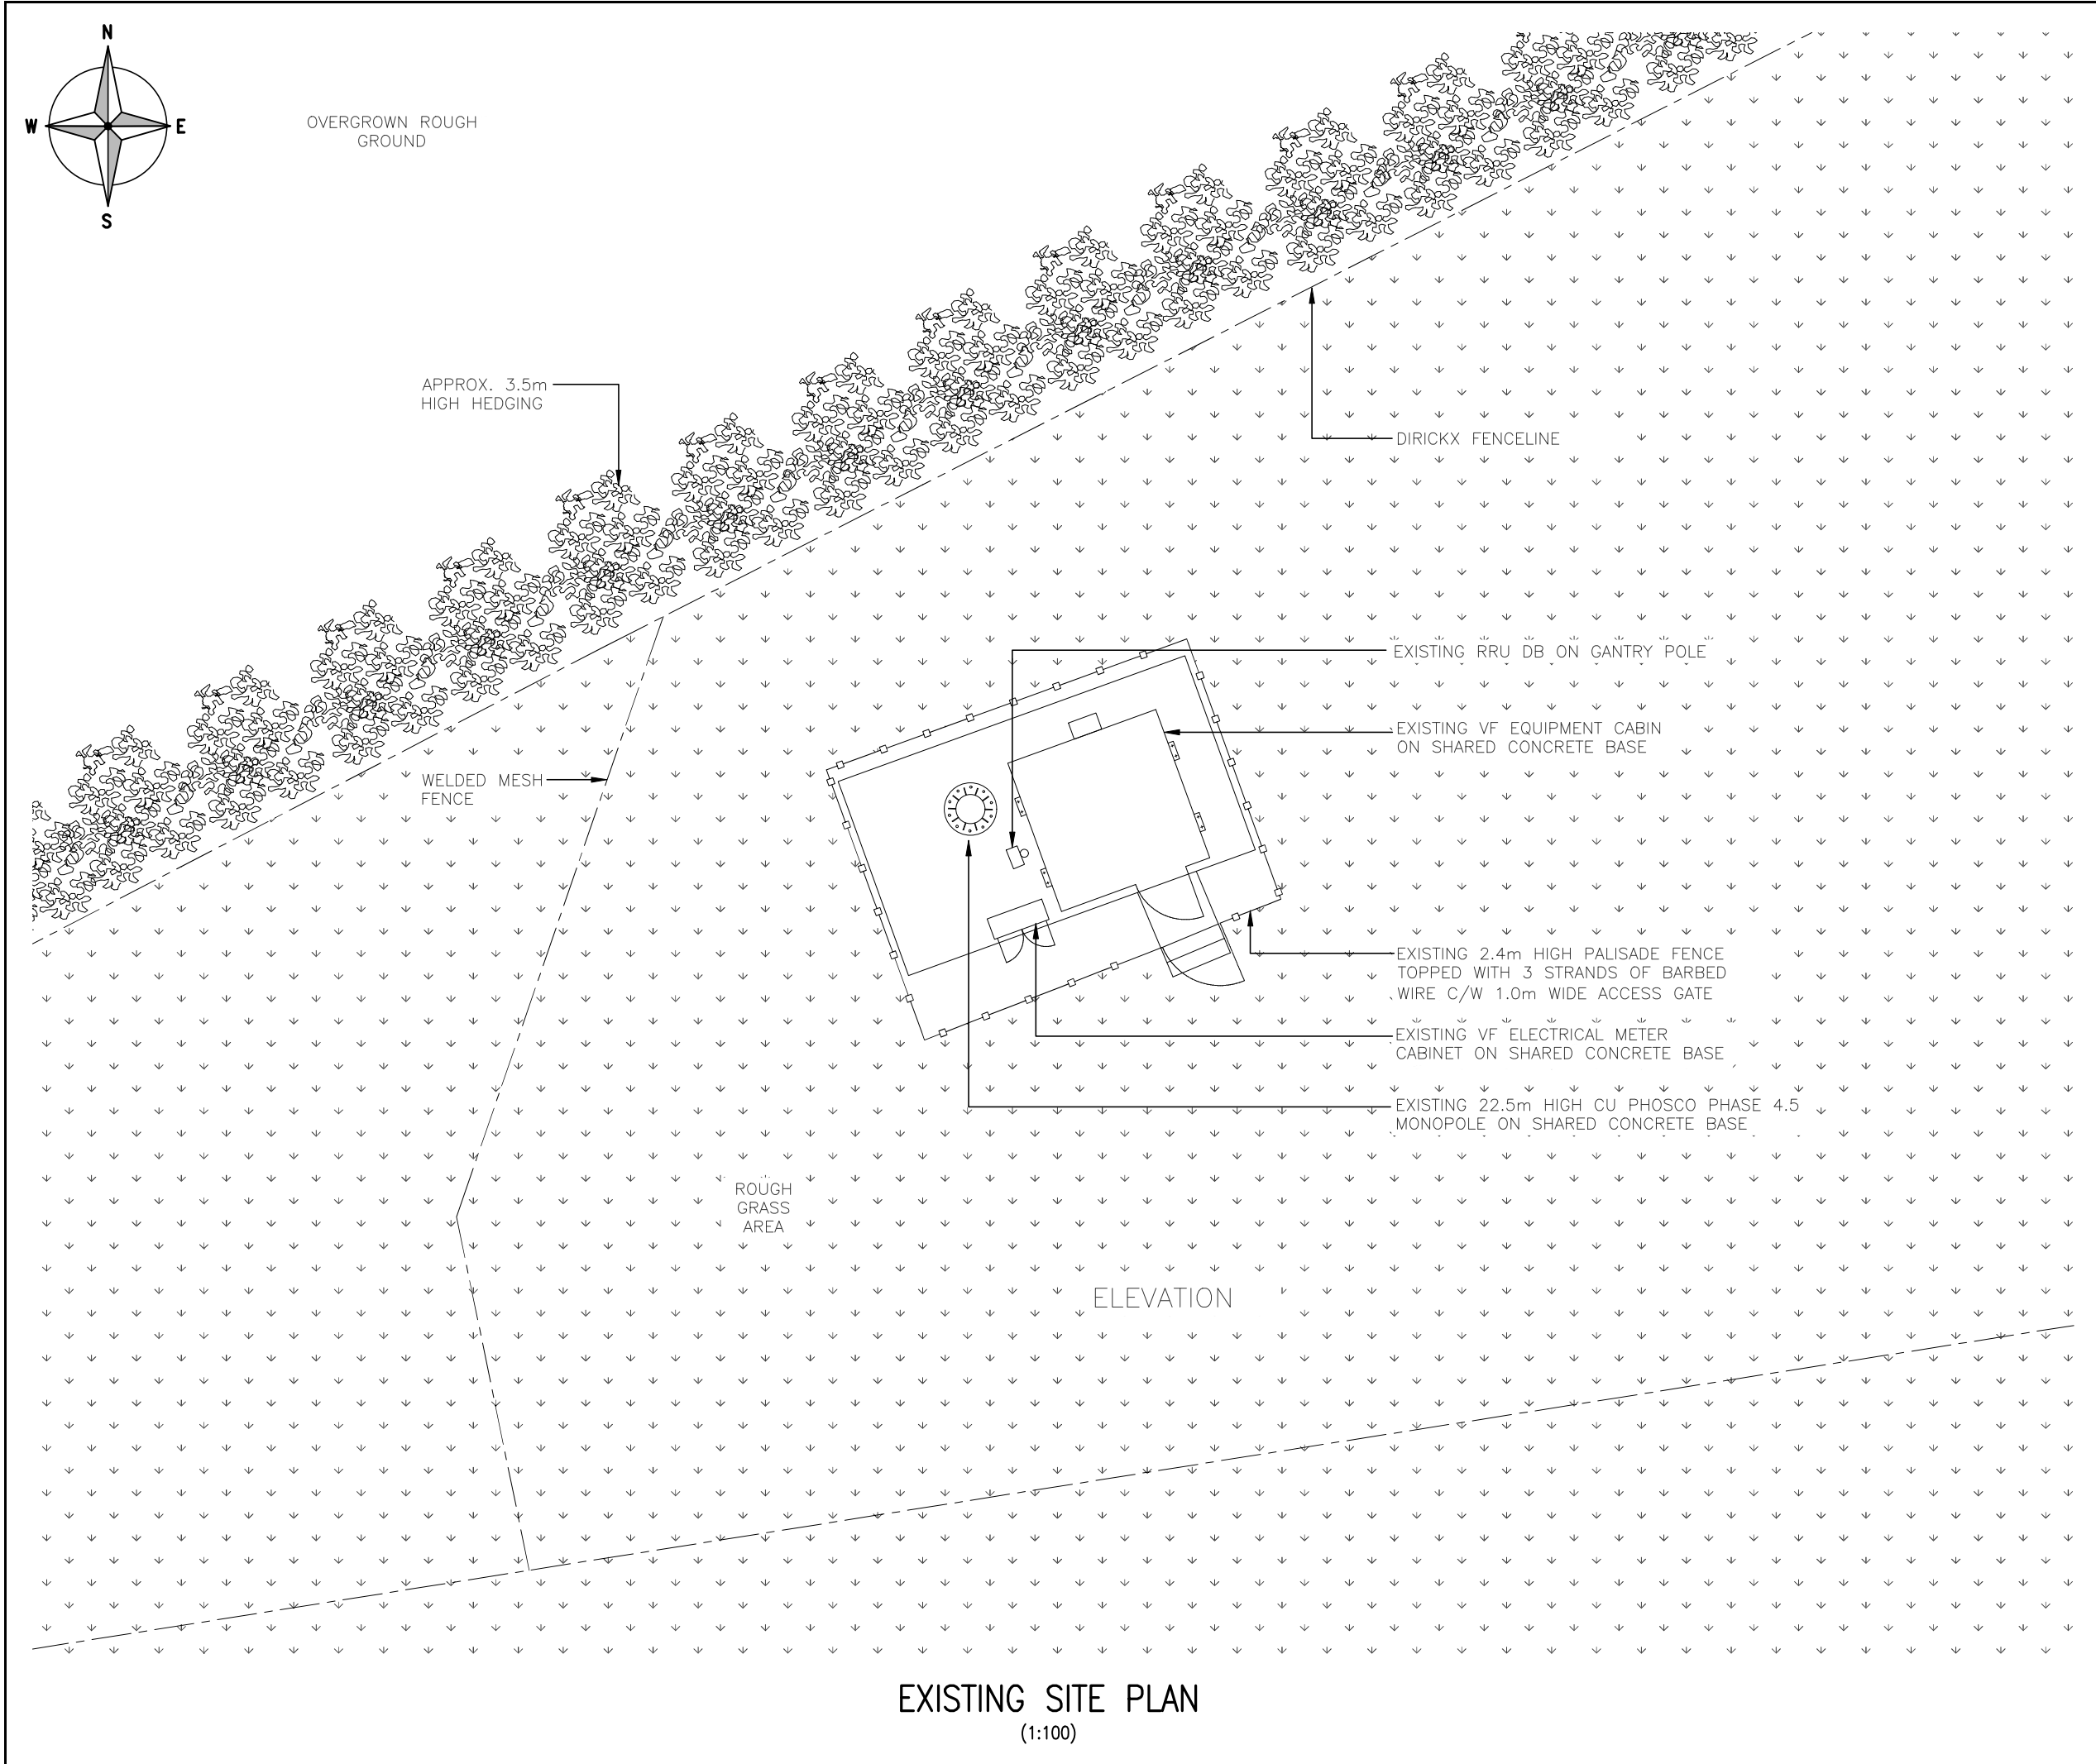

ALL DIMENSIONS ARE IN mm UNLESS NOTED OTHERWISE

N.G.R

E: 384682 N: 401638

NOTES:

A	Issued for Approval	DP	MC	27.11.20
REV	MODIFICATION	BY	CH	DATE




Unit E, Madison Place, Northampton Road,
Manchester, M40 5AG
Tel: 0161 785 4500
Fax: 0161 785 4501
Web: www.clarke-telecom.com



CORNERSTONE - BEACON 3 UNWIND

Cell Name			Opt.
ABRAHAM MOSS CENTRE			—
Cell ID No			
CORNERSTONE	TEF	VF	
121818_25 E312501	092747	1942	
Site Address / Contact Details			
ABRAHAM MOSS CENTRE CRESCENT ROAD CRUMPSALL MANCHESTER M8 5UJ			
Drawing Title: EXISTING SITE PLAN			
Purpose of issue: PLANNING			Dwg Rev:
Drawing Number: 200			A
Surveyed By: SBB		Original Sheet Size: A3	Pack Issue:
Drawn: DP	Date: 26.11.20	Checked: MC	Date: 27.11.20 B

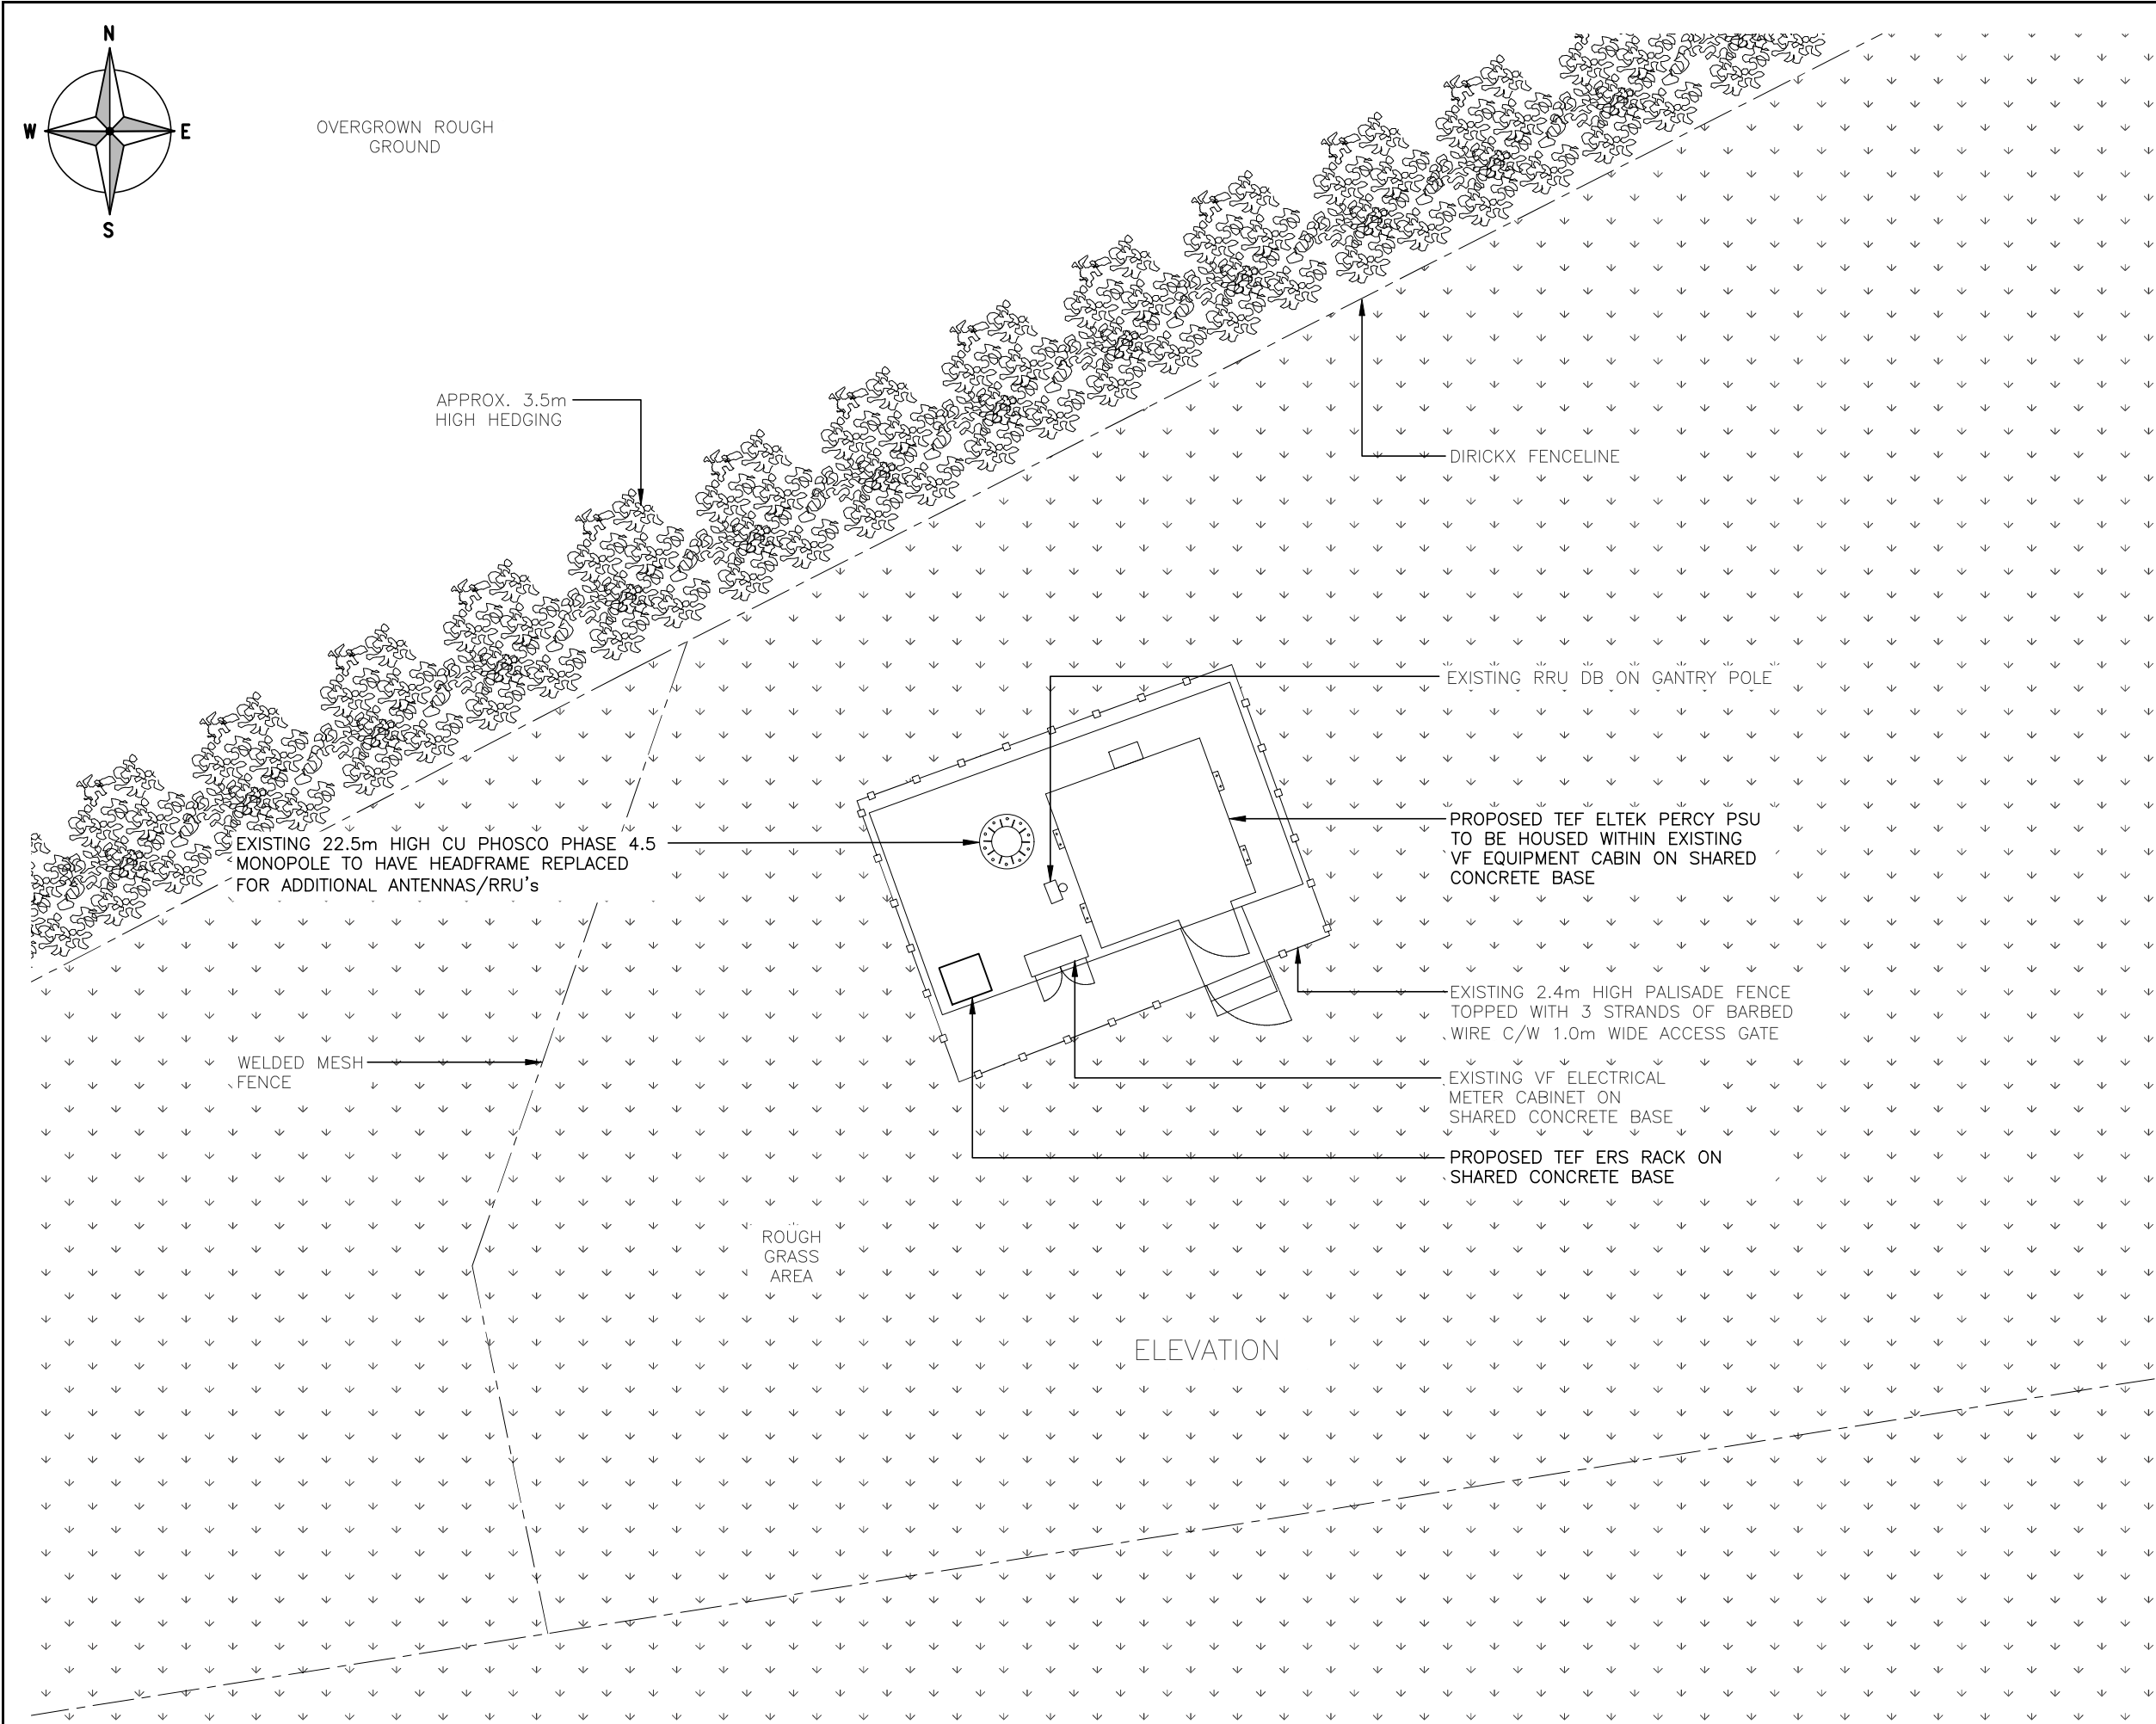

The drawings comply with TEF & Vodafone Standard ICNIRP guidelines.
Designed in accordance with CORNERSTONE document: SDN0008

PROPOSED SITE PLAN
(1:100)

ALL DIMENSIONS ARE IN mm UNLESS NOTED OTHERWISE

N.G.R. E: 384682 N: 401638

NOTES:

A	Issued for Approval	DP	MC	27.11.20
REV	MODIFICATION	BY	CH	DATE



Unit E, Madison Place, Northampton Road,
Manchester, M40 5AG
Tel: 0161 785 4500
Fax: 0161 785 4501
Web: www.clarke-telecom.com



CORNERSTONE - BEACON 3 UNWIND

Cell Name	Opt.
ABRAHAM MOSS CENTRE	—

Cell ID No		
CORNERSTONE	TEF	VF
121818_25 E312501	092747	1942


Site Address / Contact Details

ABRAHAM MOSS CENTRE
CRESCENT ROAD
CRUMPSALL
MANCHESTER
M8 5UJ

Drawing Title: PROPOSED SITE PLAN

Purpose of issue:	PLANNING	Dwg Rev:
Drawing Number:	201	A

Drawing Number:		201		A
Surveyed By: SBB		Original Sheet Size: A3		Pack Issue:
Drawn: DP	Date: 26.11.20	Checked: MC	Date: 27.11.20	B

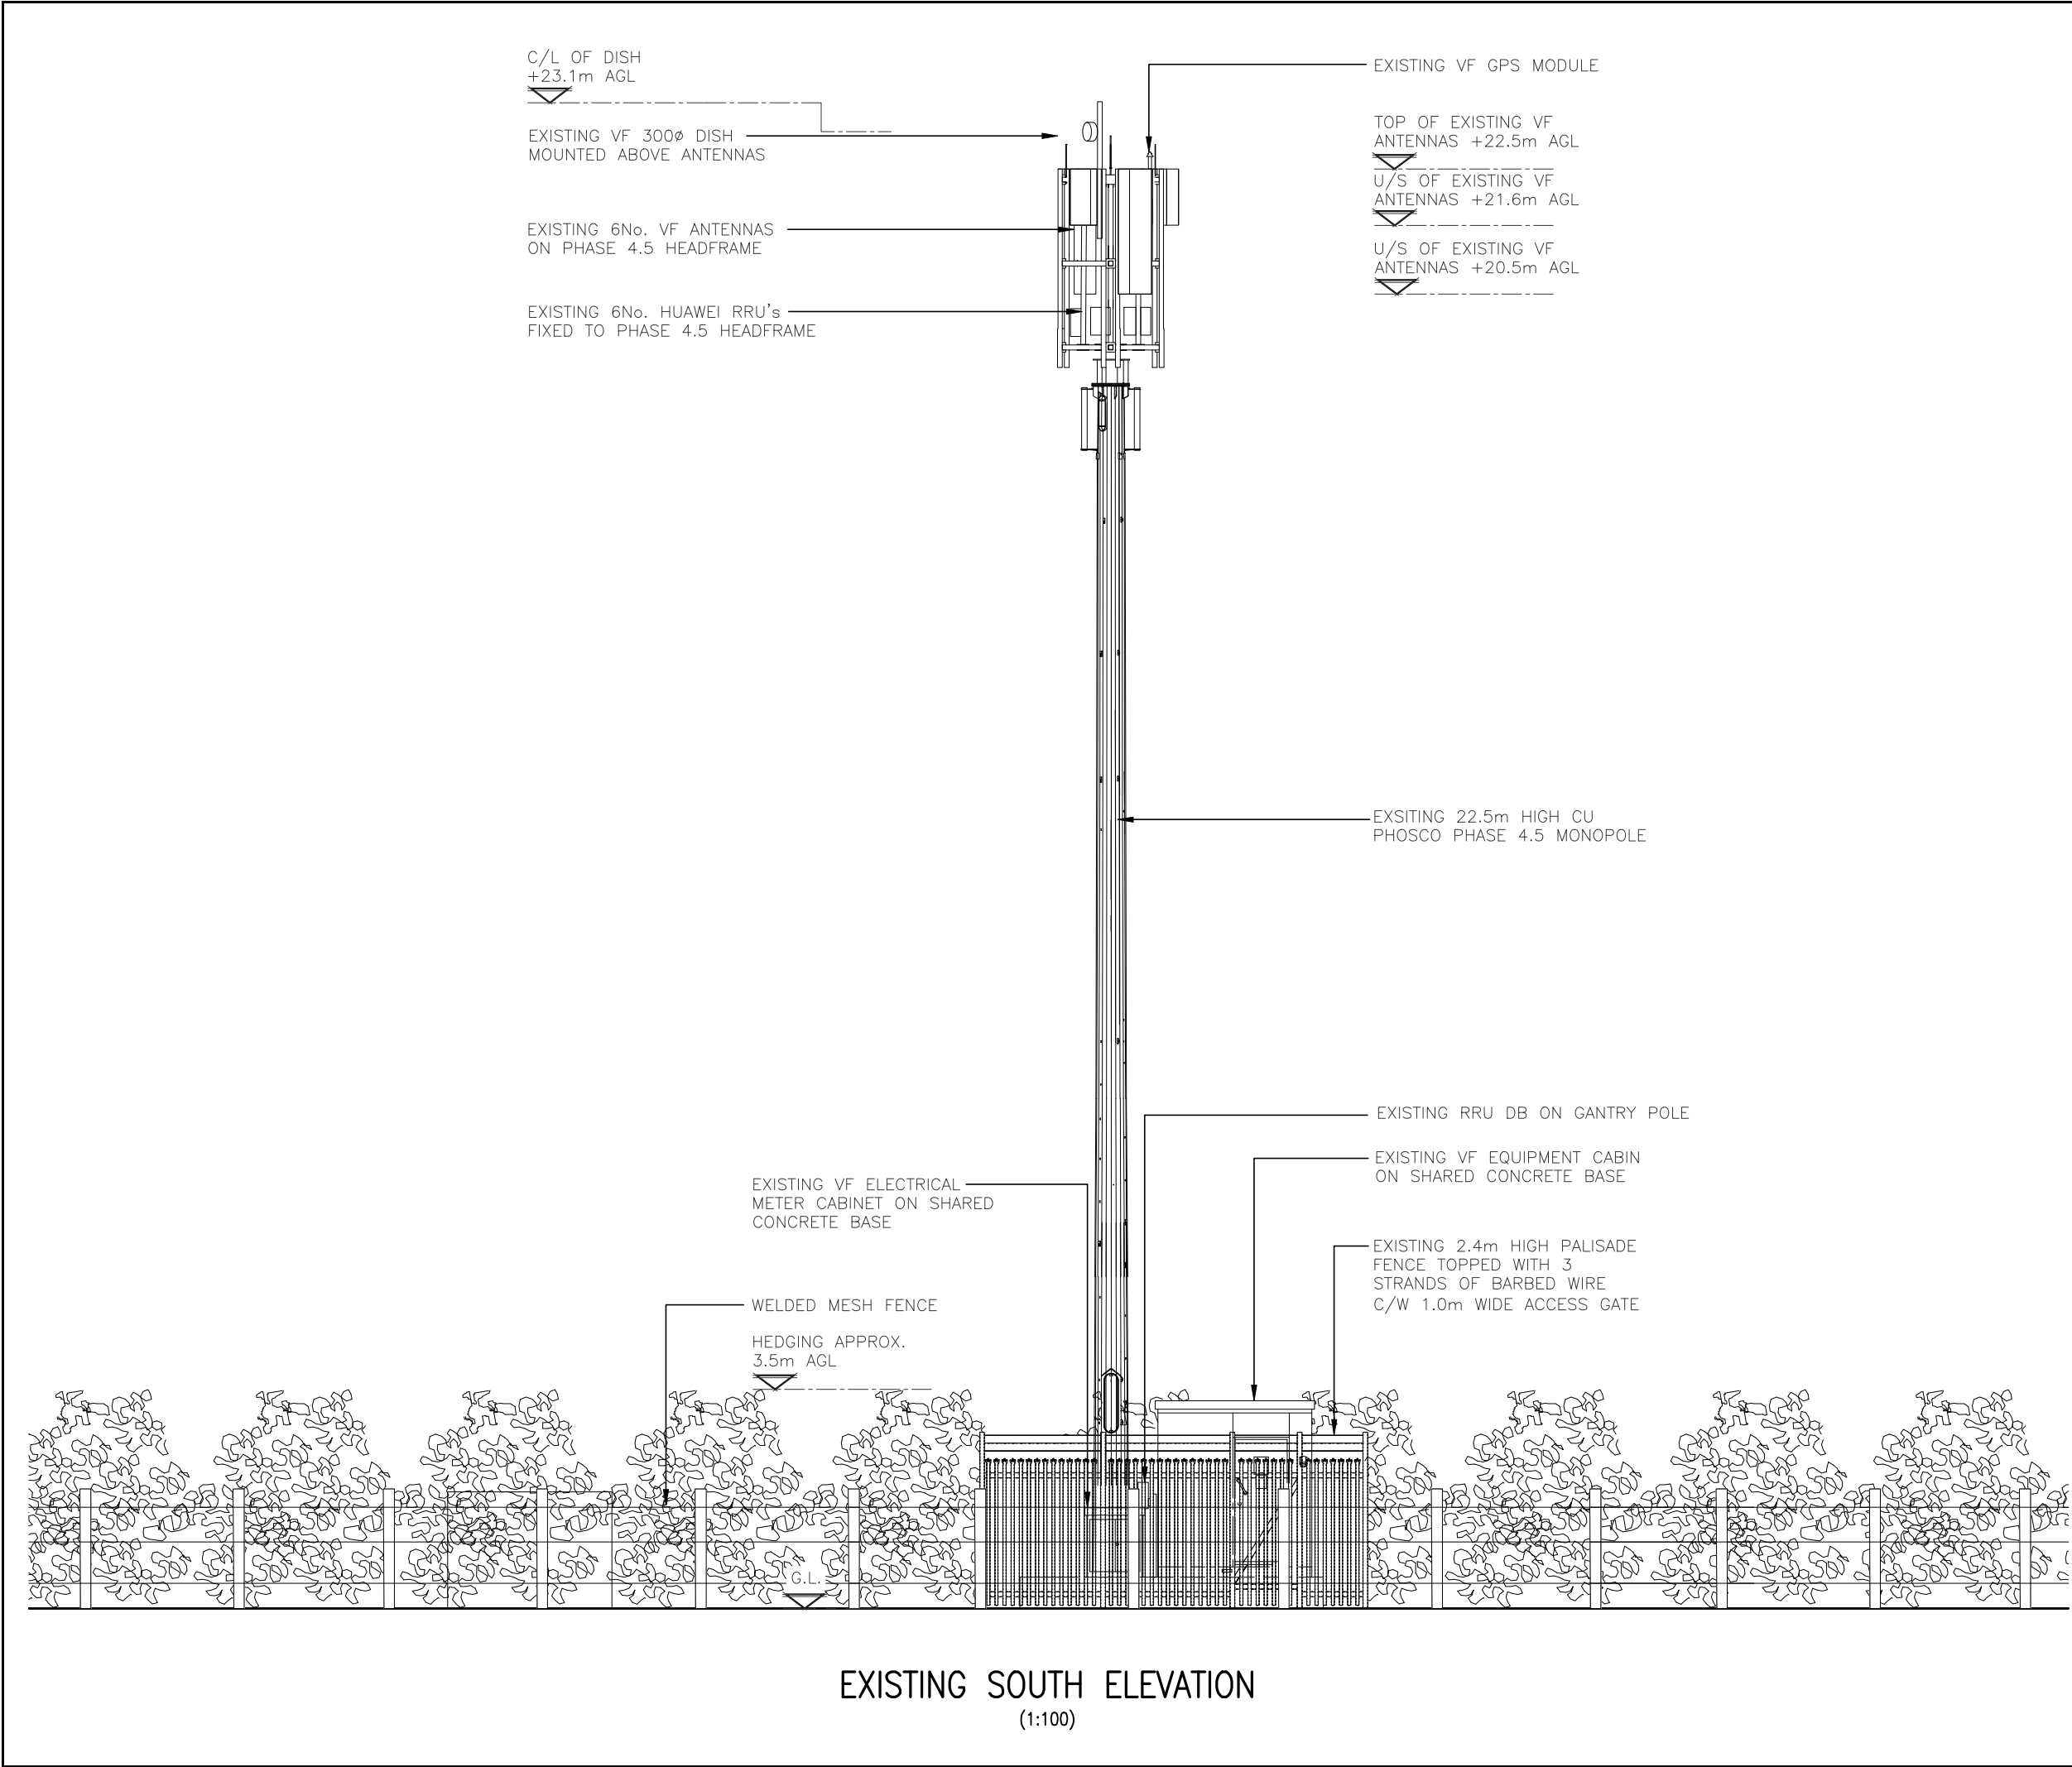

ALL DIMENSIONS ARE IN mm UNLESS NOTED OTHERWISE

N.G.R | E: 384682 N: 401638

NOTES:

A	Issued for Approval	DP	MC	27.11.20
REV	MODIFICATION	BY	CH	DATE



Unit E, Madison Place, Northampton Road,
Manchester, M40 5AG
Tel: 0161 785 4500
Fax: 0161 785 4501
Web: www.clarke-telecom.com



CORNERSTONE - BEACON 3 UNWIND


Cell Name	Opt.
ABRAHAM MOSS CENTRE	—

Cell ID No		
CORNERSTONE	TEF	VF
121818_25 E312501	092747	1942

Site Address / Contact Details

ABRAHAM MOSS CENTRE
CRESCENT ROAD
CRUMPSALL
MANCHESTER
M8 5UJ

Drawing Title: EXISTING SITE ELEVATION				
Purpose of issue: PLANNING				Dwg Rev:
Drawing Number: 300				A
Surveyed By: SBB		Original Sheet Size: A3		Pack Issue:
Drawn: DP	Date: 26.11.20	Checked: MC	Date: 27.11.20	B

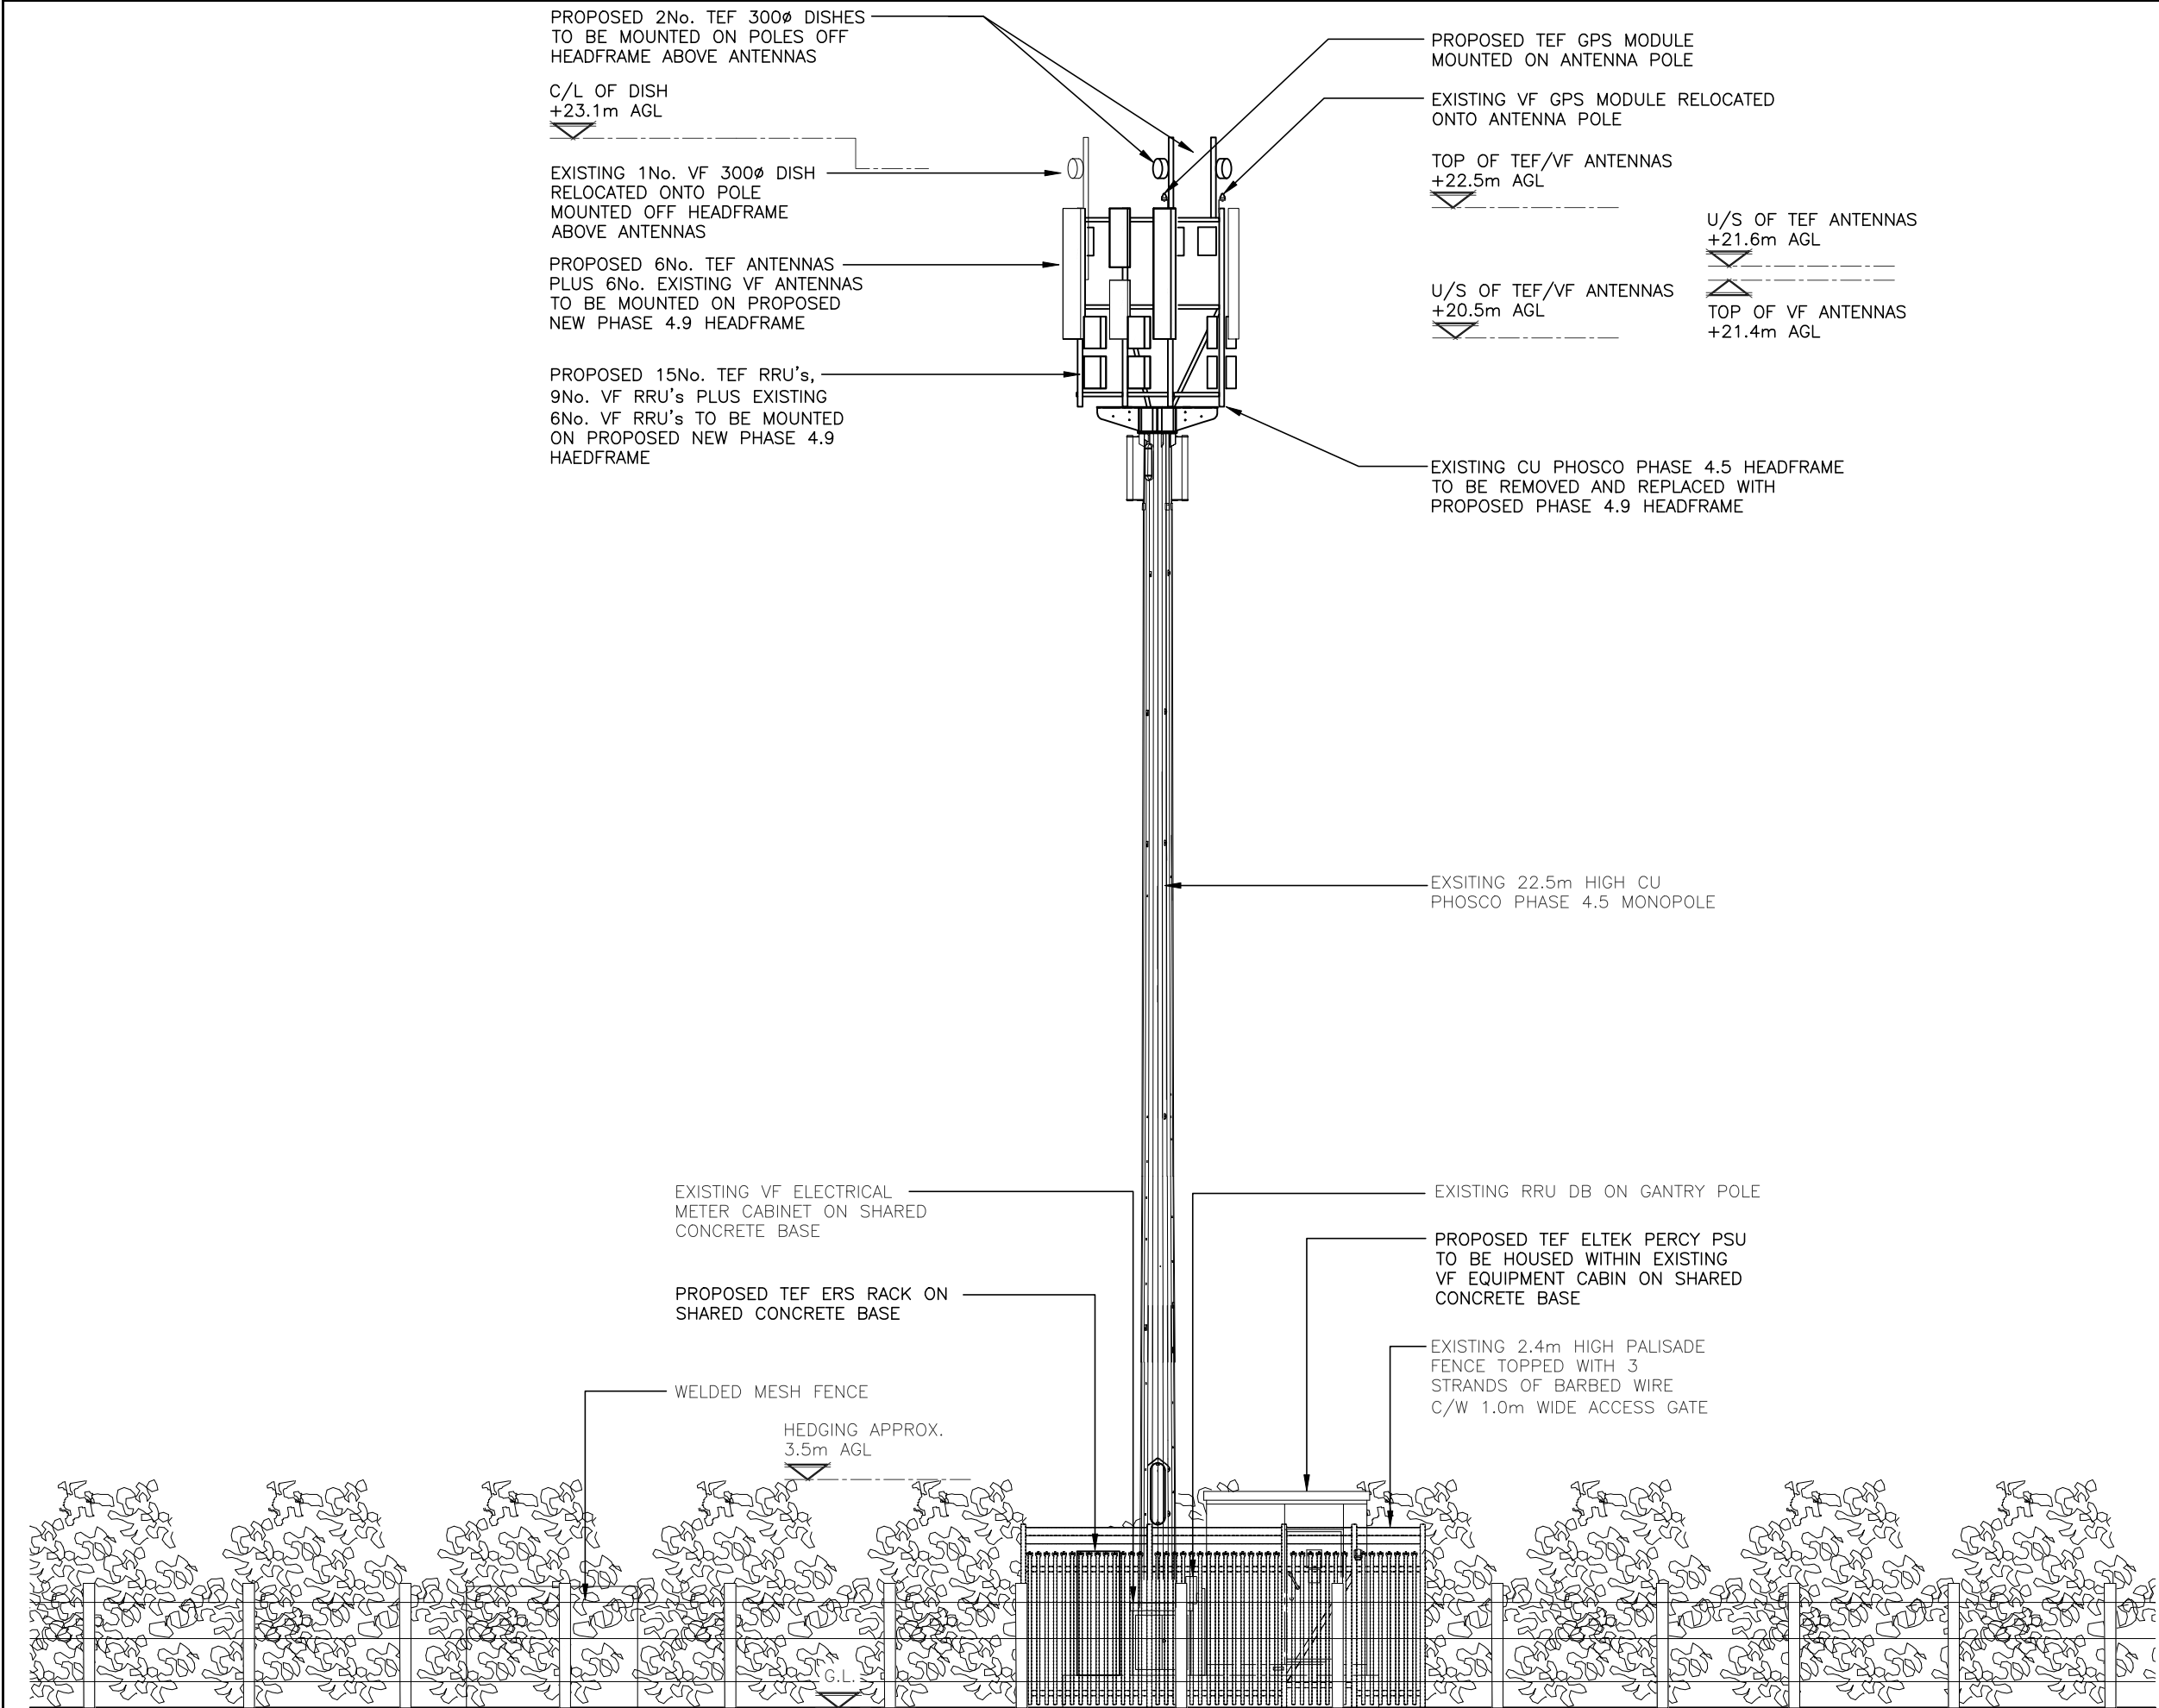

The drawings comply with TEF & Vodafone Standard ICNIRP guidelines.
Designed in accordance with CORNERSTONE document: SDN0008

PROPOSED SOUTH ELEVATION
(1:100)

ALL DIMENSIONS ARE IN mm UNLESS NOTED OTHERWISE

N.G.R | E: 384682 N: 401638

NOTES:

B	Proposed TEF dishes added	DP	MC	05.01.21
A	Issued for Approval	DP	MC	27.11.20
REV	MODIFICATION	BY	CH	DATE



Unit E, Madison Place, Northampton Road,
Manchester, M40 5AG
Tel: 0161 785 4500
Fax: 0161 785 4501
Web: www.clarke-telecom.com



CORNERSTONE - BEACON 3 UNWIND

Cell Name	Opt.
ABRAHAM MOSS CENTRE	—

Cell ID No		
CORNERSTONE	TEF	VF
121818_25 E312501	092747	1942

Site Address / Contact Details

ABRAHAM MOSS CENTRE
CRESCENT ROAD
CRUMPSALL
MANCHESTER
M8 5UJ

Drawing Title: PROPOSED SITE ELEVATION

Purpose of issue:	PLANNING	Dwg Rev:
-------------------	----------	----------

Drawing Number:	301	B
-----------------	-----	---

Surveyed By:	Original Sheet Size:	Pack Issue:
SBB	A3	

Drawn:	Date:	Checked:	Date:	B
DP	26.11.20	MC	27.11.20	