



DO NOT SCALE. USE FIGURED DIMENSIONS ONLY. SUBJECT TO SITE SURVEY AND ALL NECESSARY CONSENTS. ALL DIMENSIONS TO BE CHECKED BY USER AND ANY DISCREPANCIES, ERRORS OR OMISSIONS TO BE REPORTED TO THE RESPONSIBLE PERSON BEFORE THE WORK COMMENCES. THIS DRAWING IS TO BE READ WITH ALL OTHER RELEVANT MATERIALS.

Revision	Notes	Date	Drawn
-	Initial issue	03.04.21	-
A	Amended following client's comments	11.04.21	-
B	Amended following planner's comments	17.04.21	-

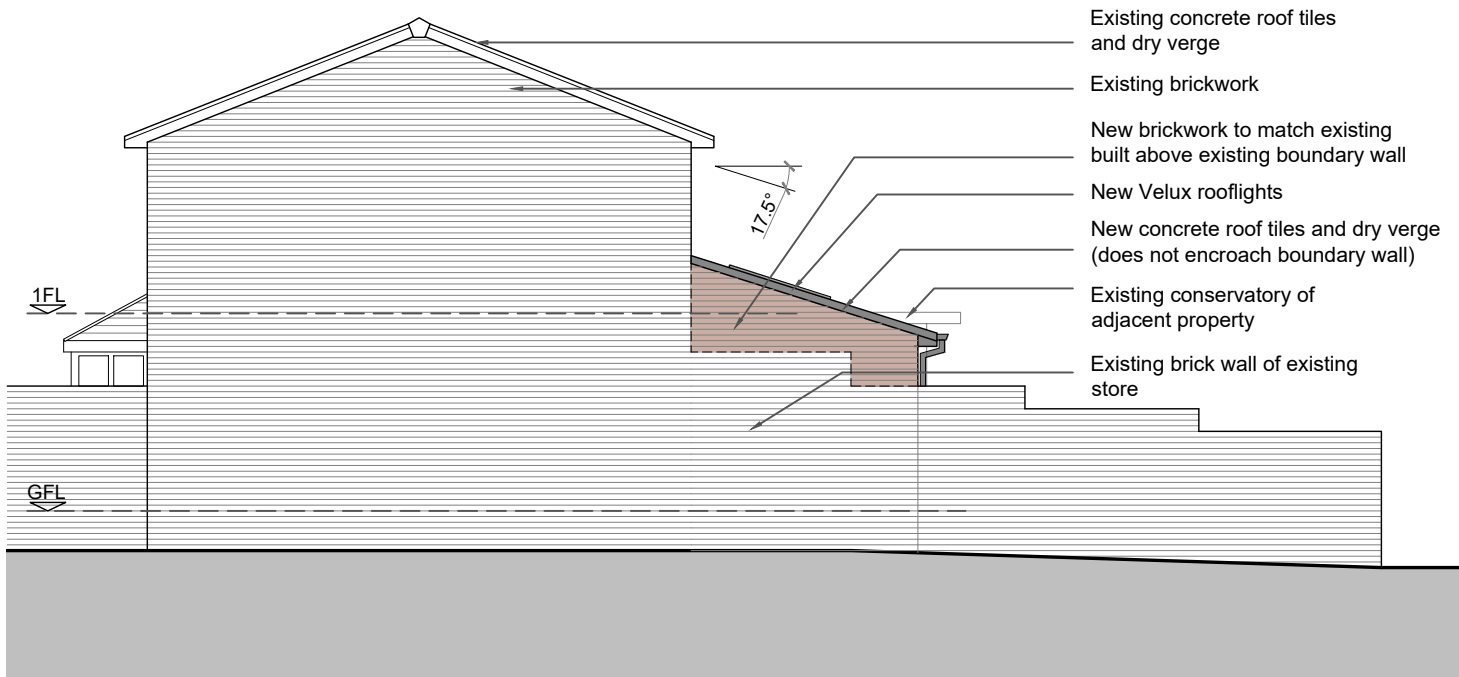


PROPOSED SIDE (NORTH) ELEVATION

SCALE 1:100 @ A3

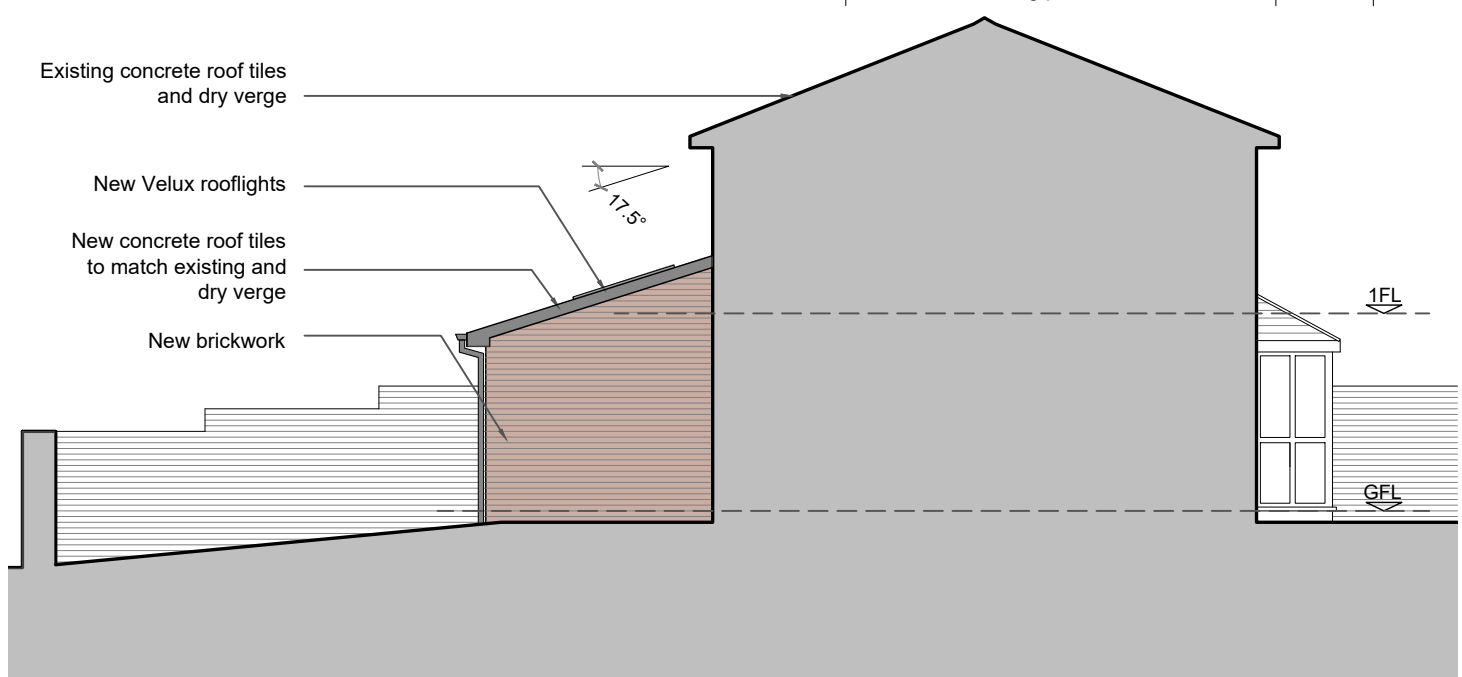


PROPOSED SIDE (SOUTH) ELEVATION

SCALE 1:100 @ A3

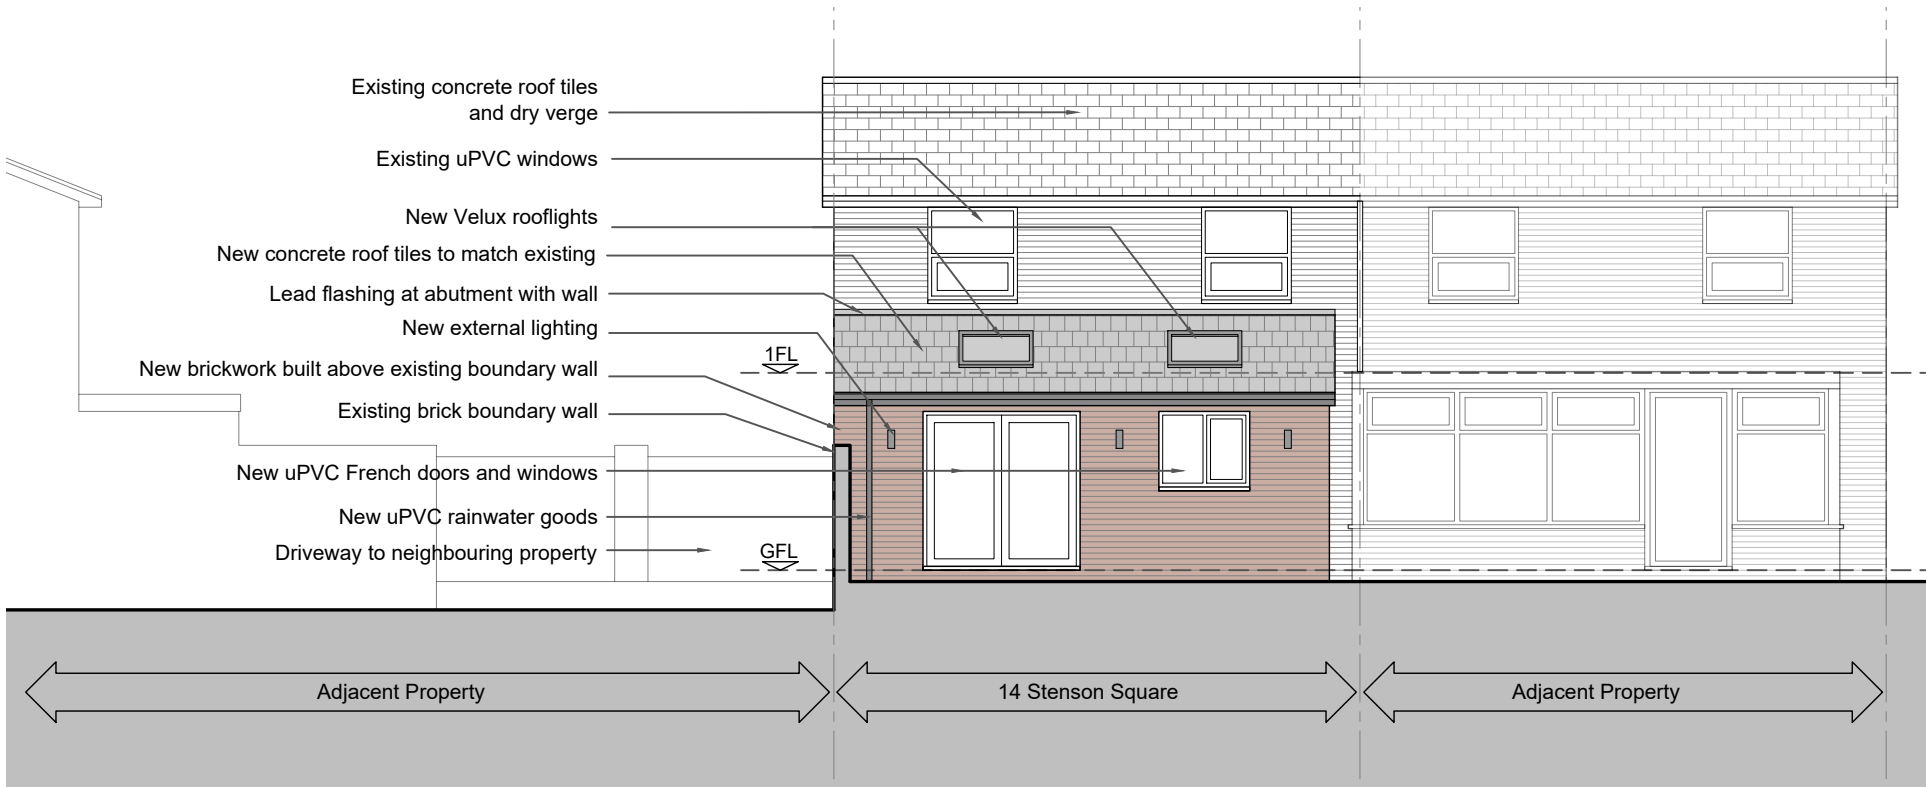

PROPOSED REAR ELEVATION

SCALE 1:100 @ A3

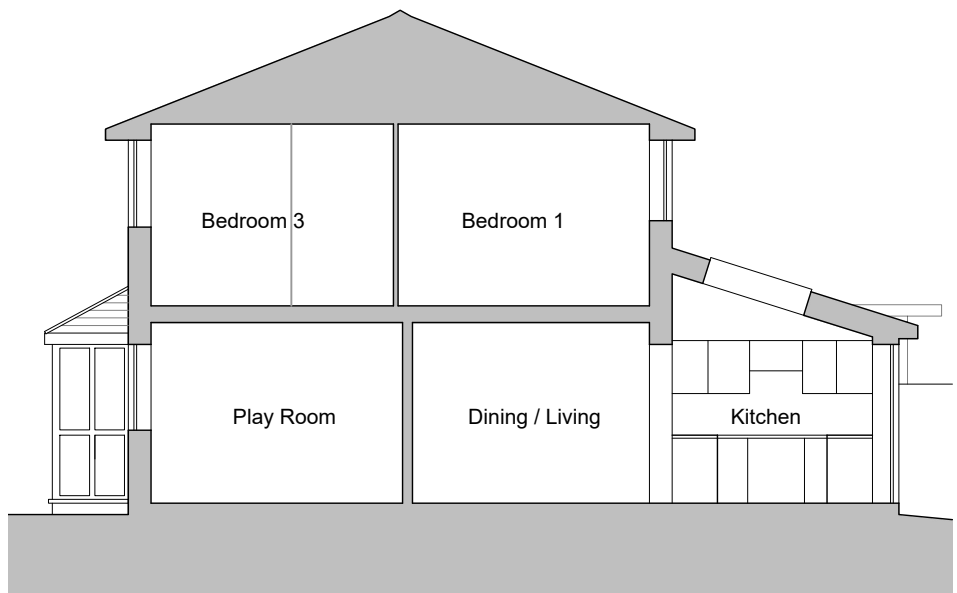

PROPOSED SECTION

SCALE 1:100 @ A3

Project	14 Stenson Square, Openshaw, M11 1FW
Client	Mr X G Zhao
Content	Proposed Elevations and Section

Scale	Date	Project No.	Dwg No.	Rev
1:100@A3	Apr 21	157	2.02	B