

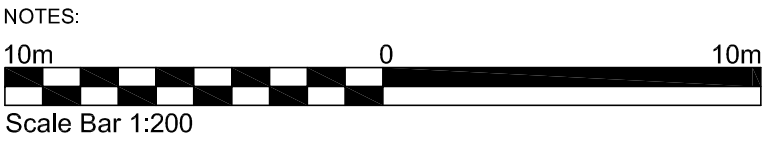



Figured dimensions only to be taken from this drawing. DO NOT SCALE.
All contractors must visit the site and be responsible for checking all setting out dimensions and notifying the architect of any discrepancies prior to any manufacture or construction work.

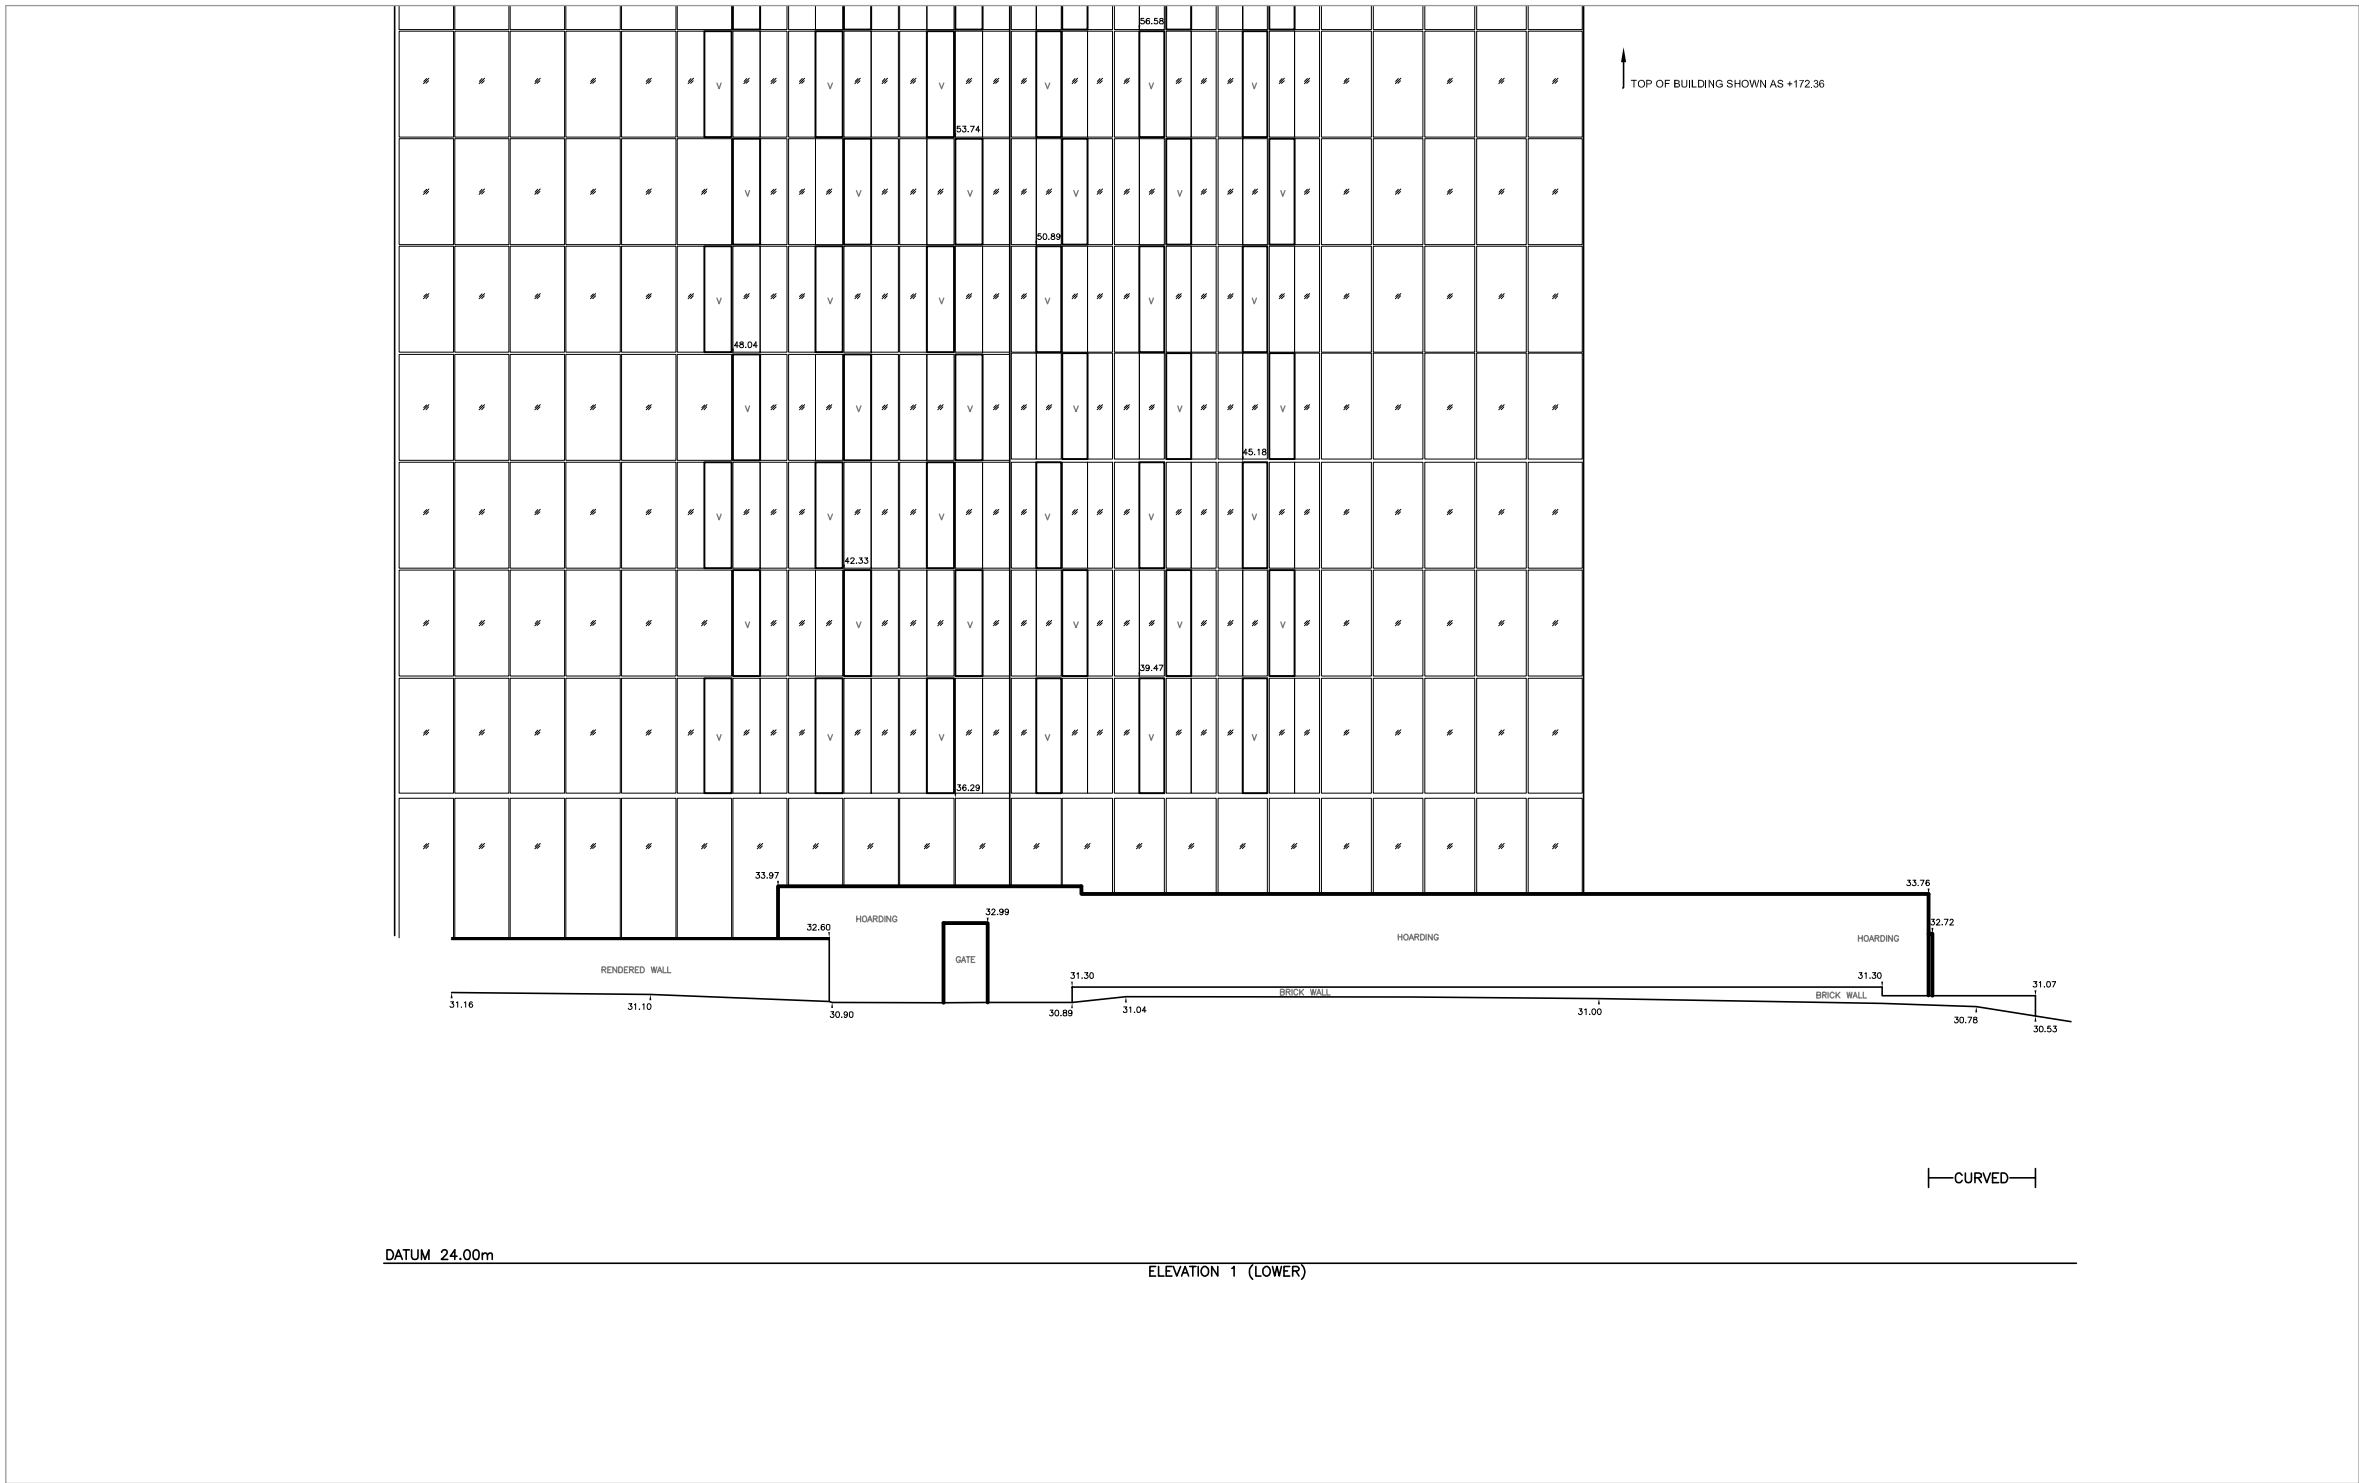


KEY PLAN

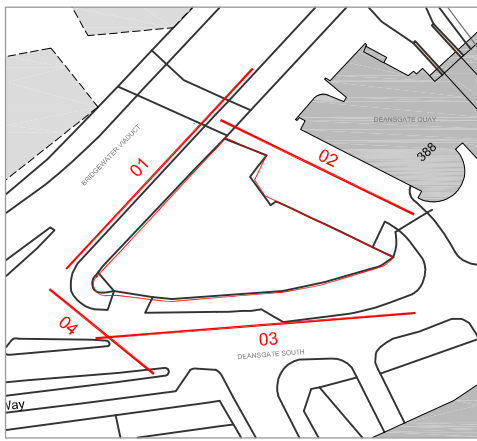


01 Existing North Elevation
1:200

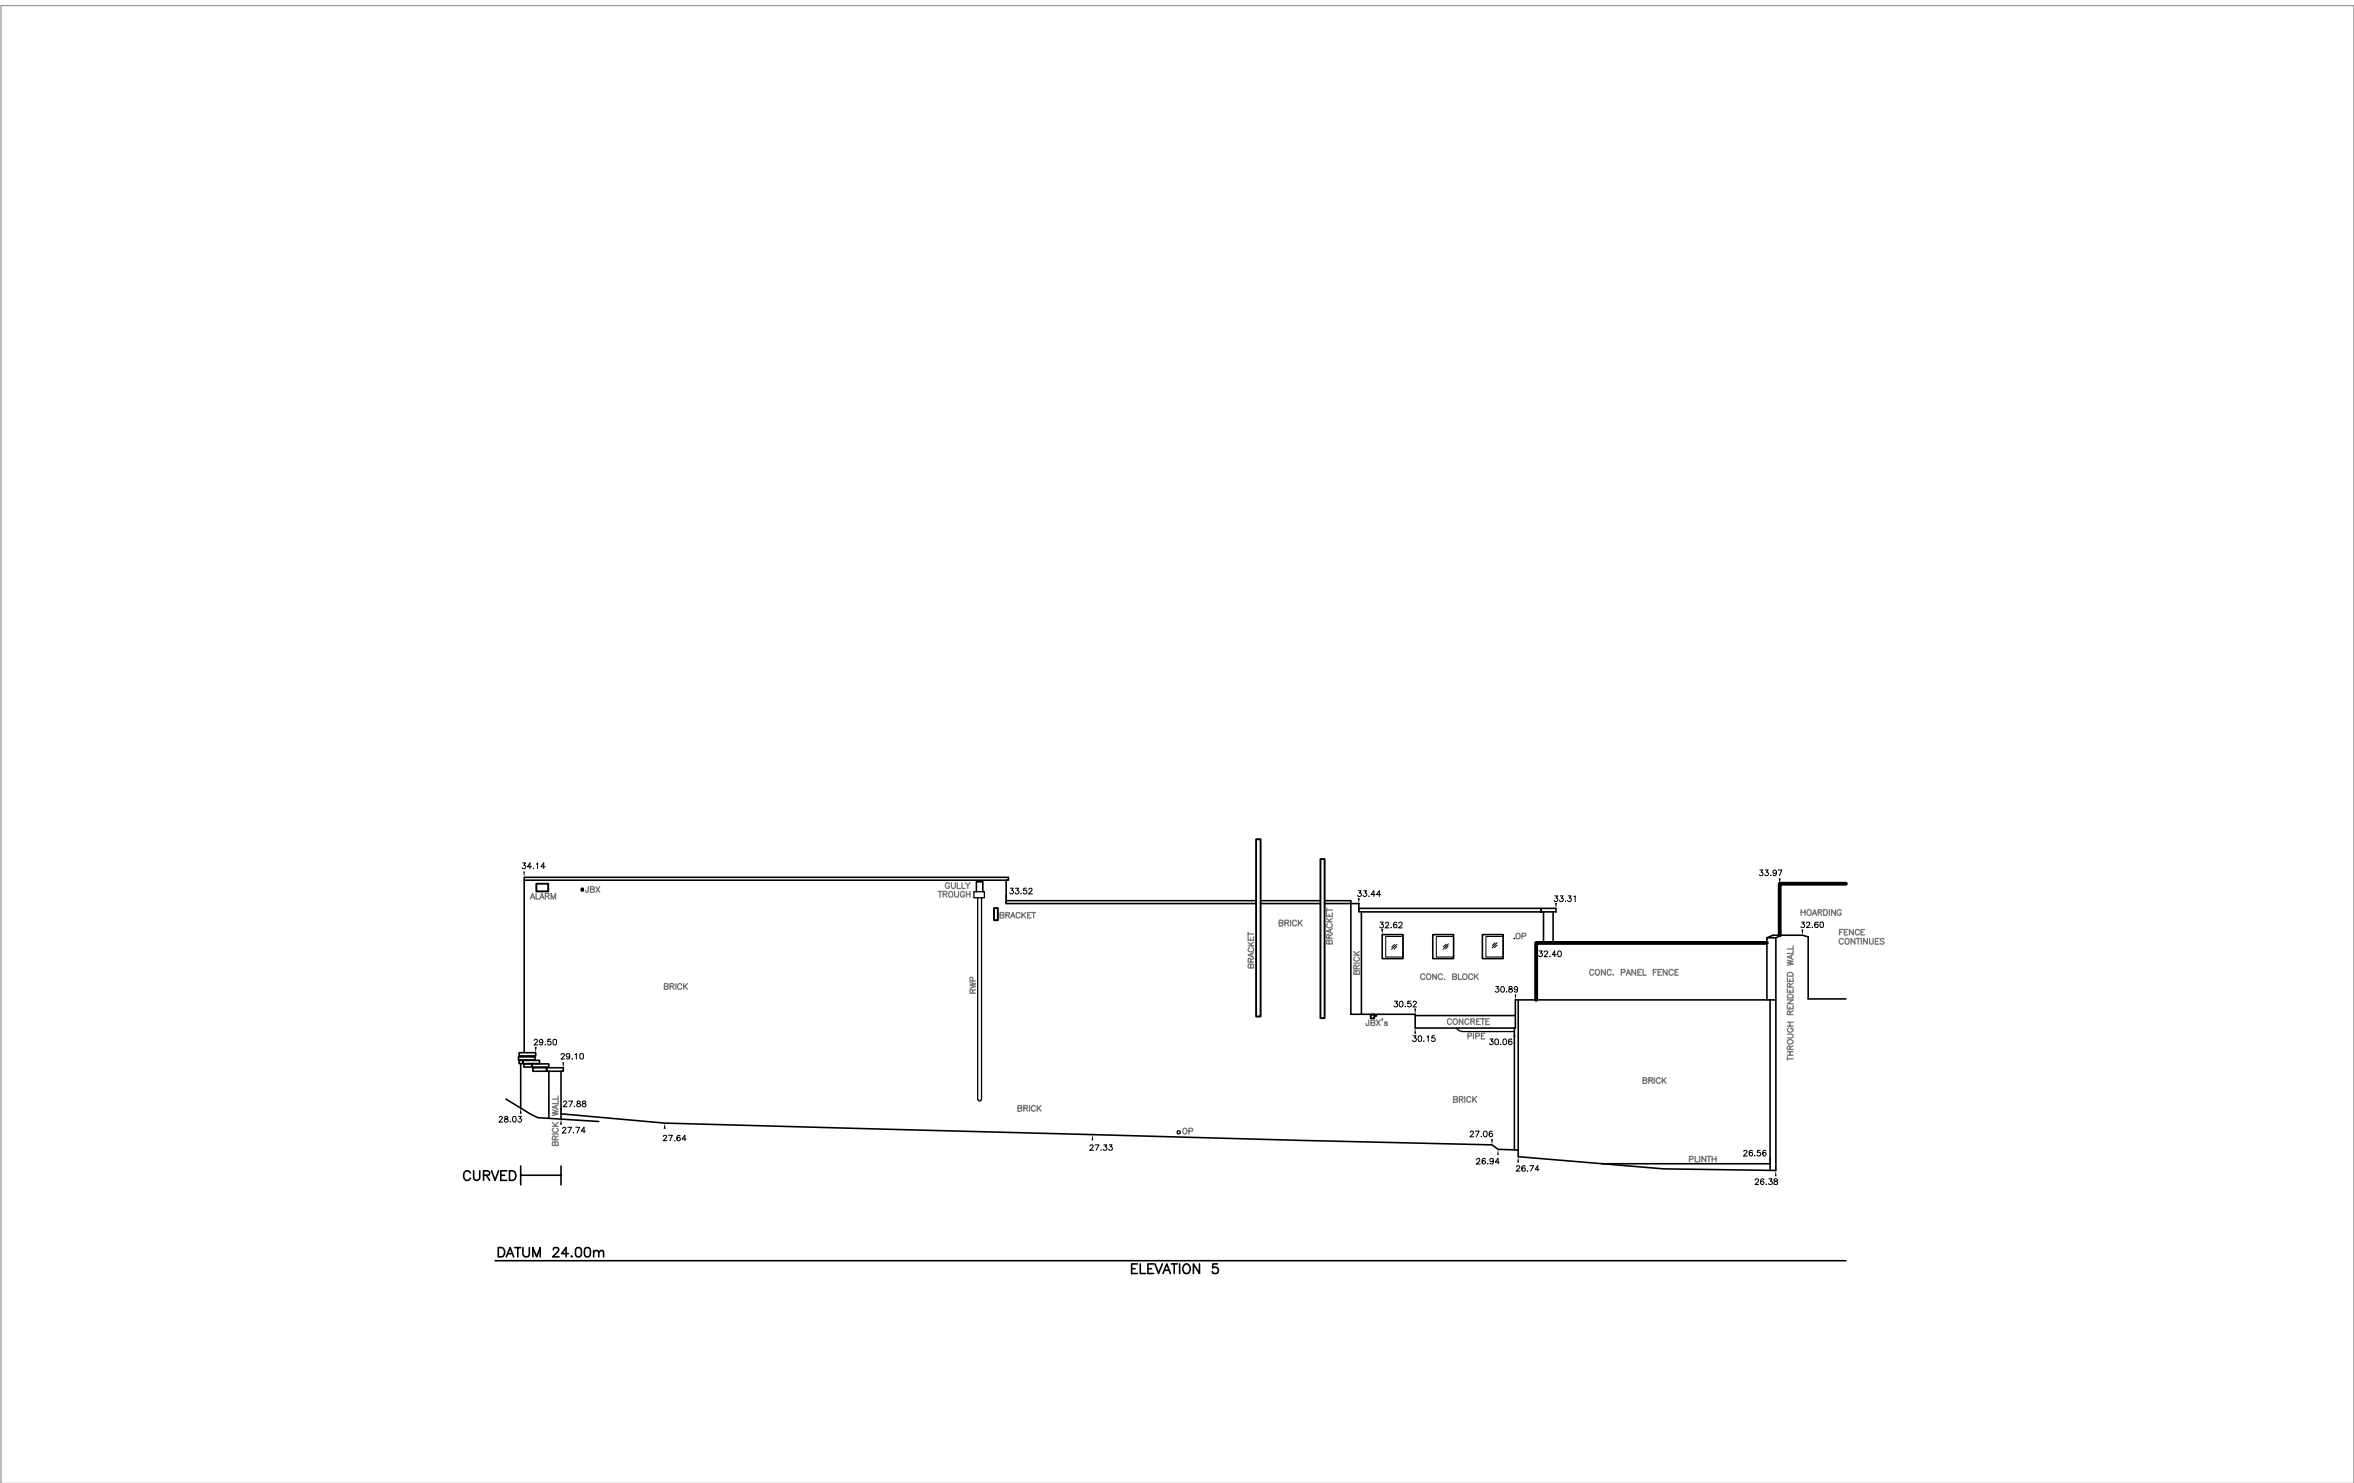

02 Existing East Elevation
1:200

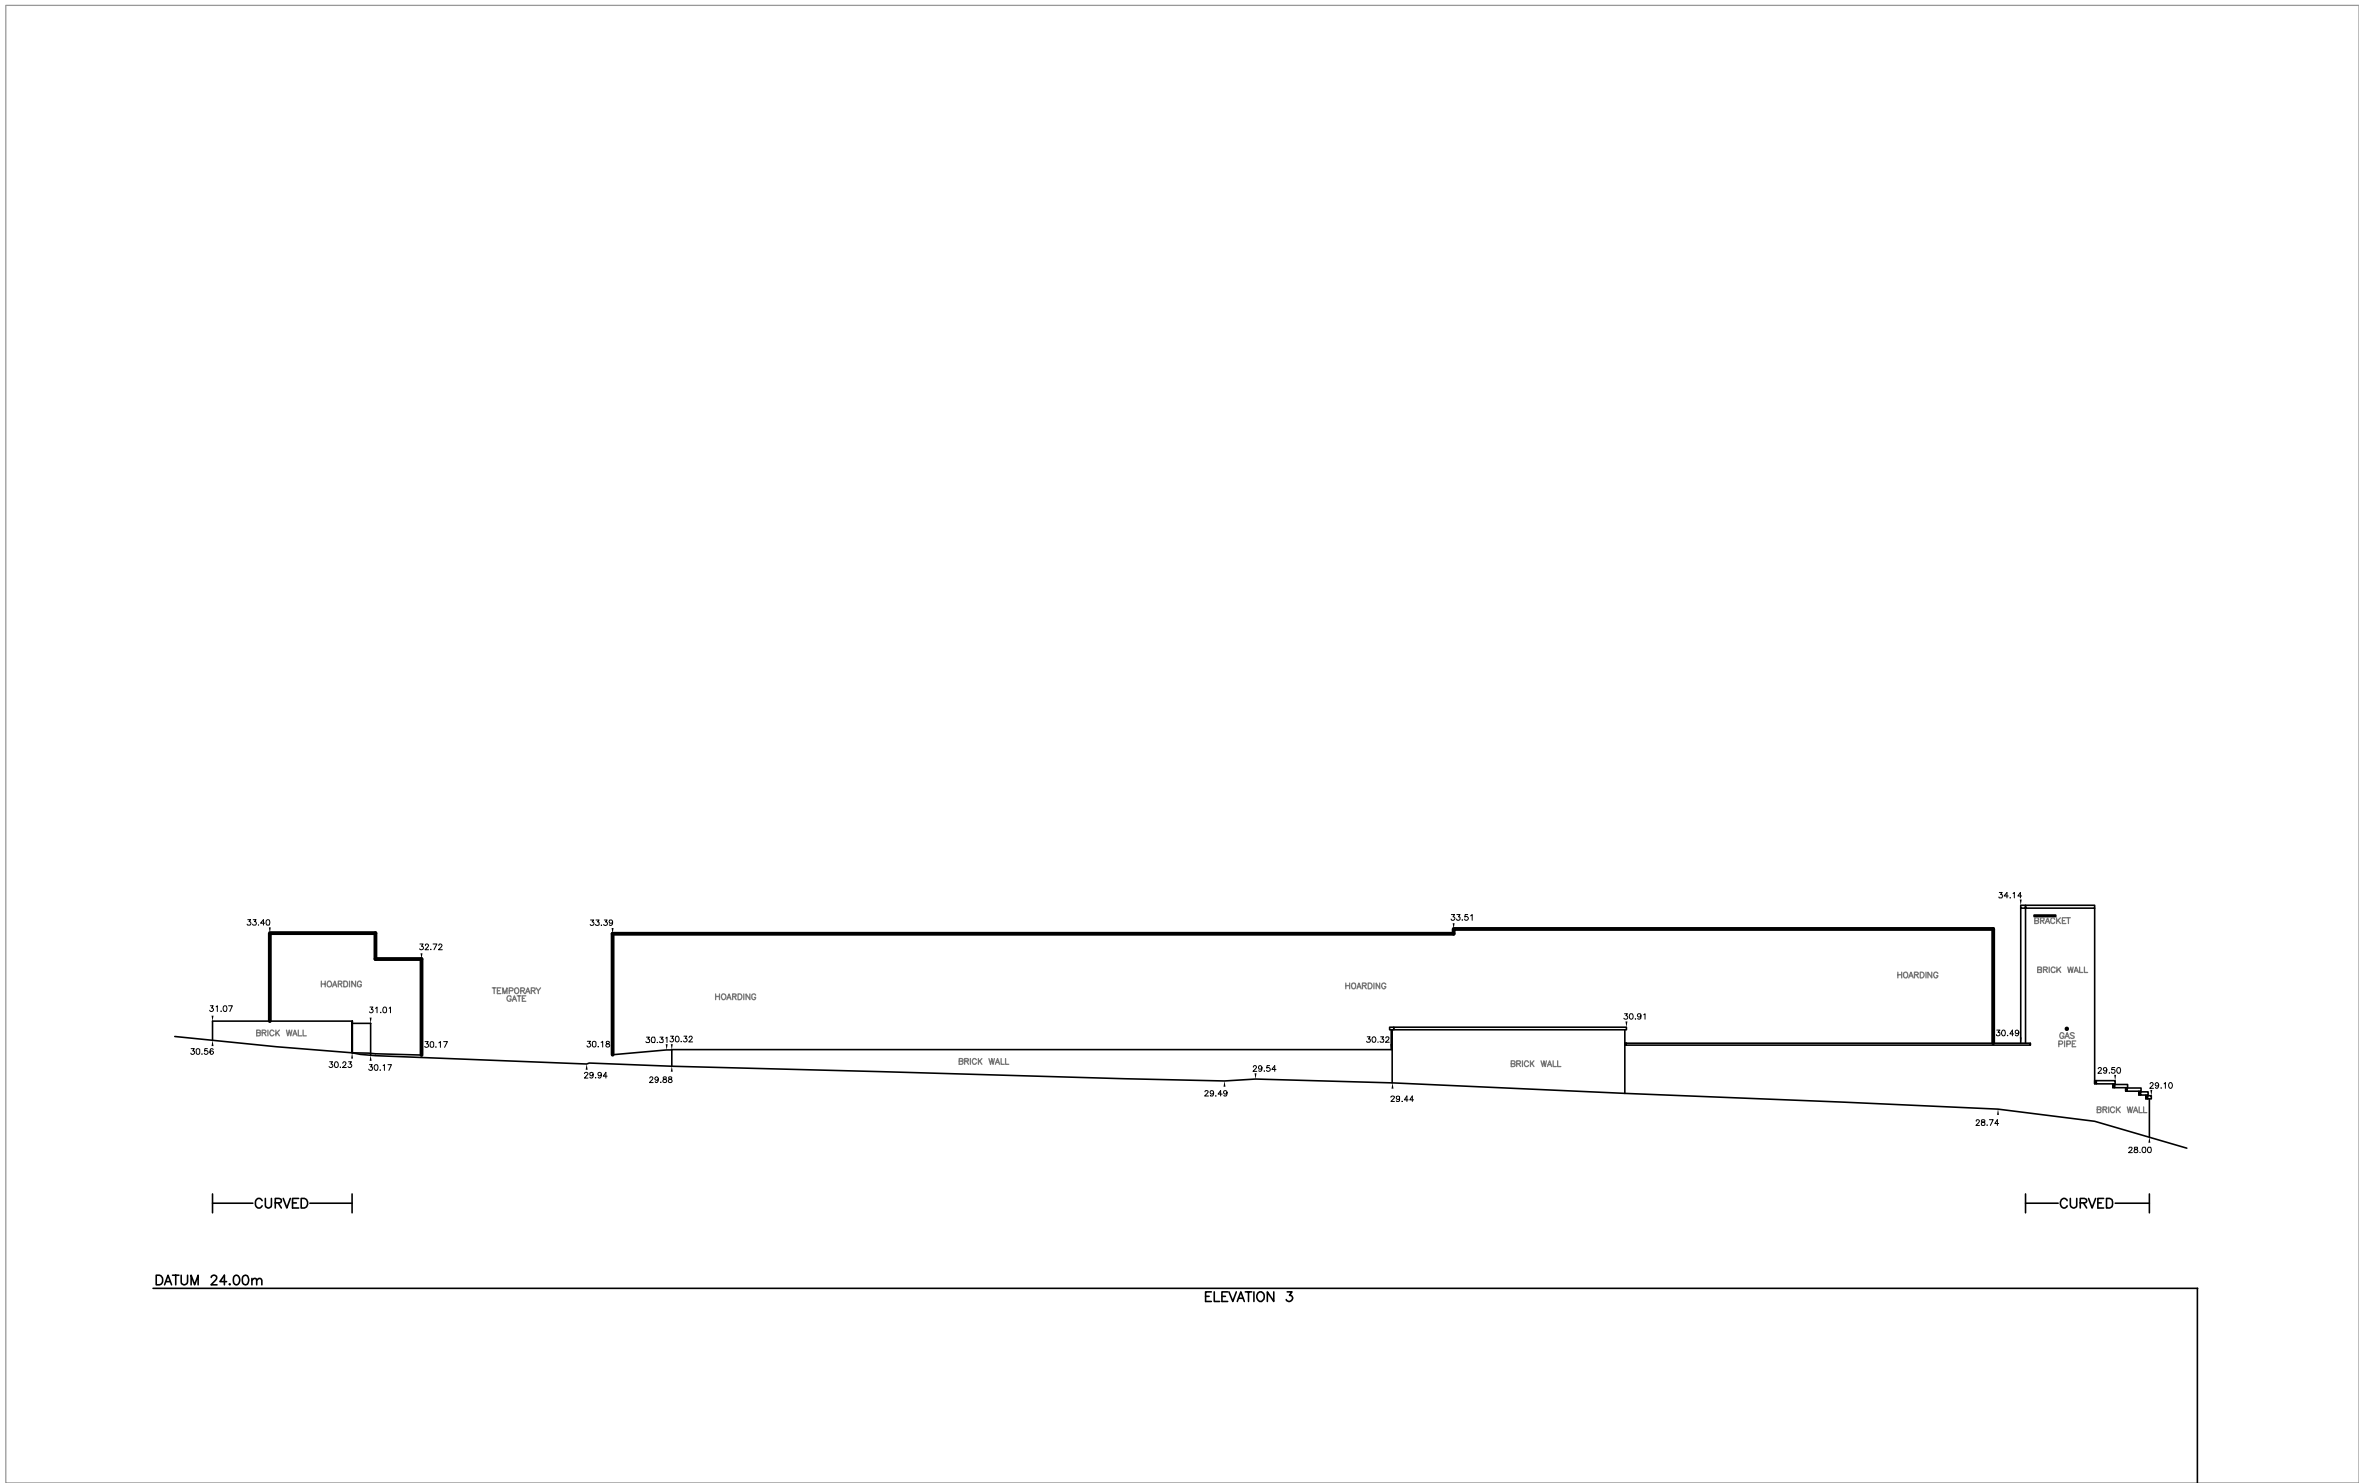

03 Existing South Elevation
1:200

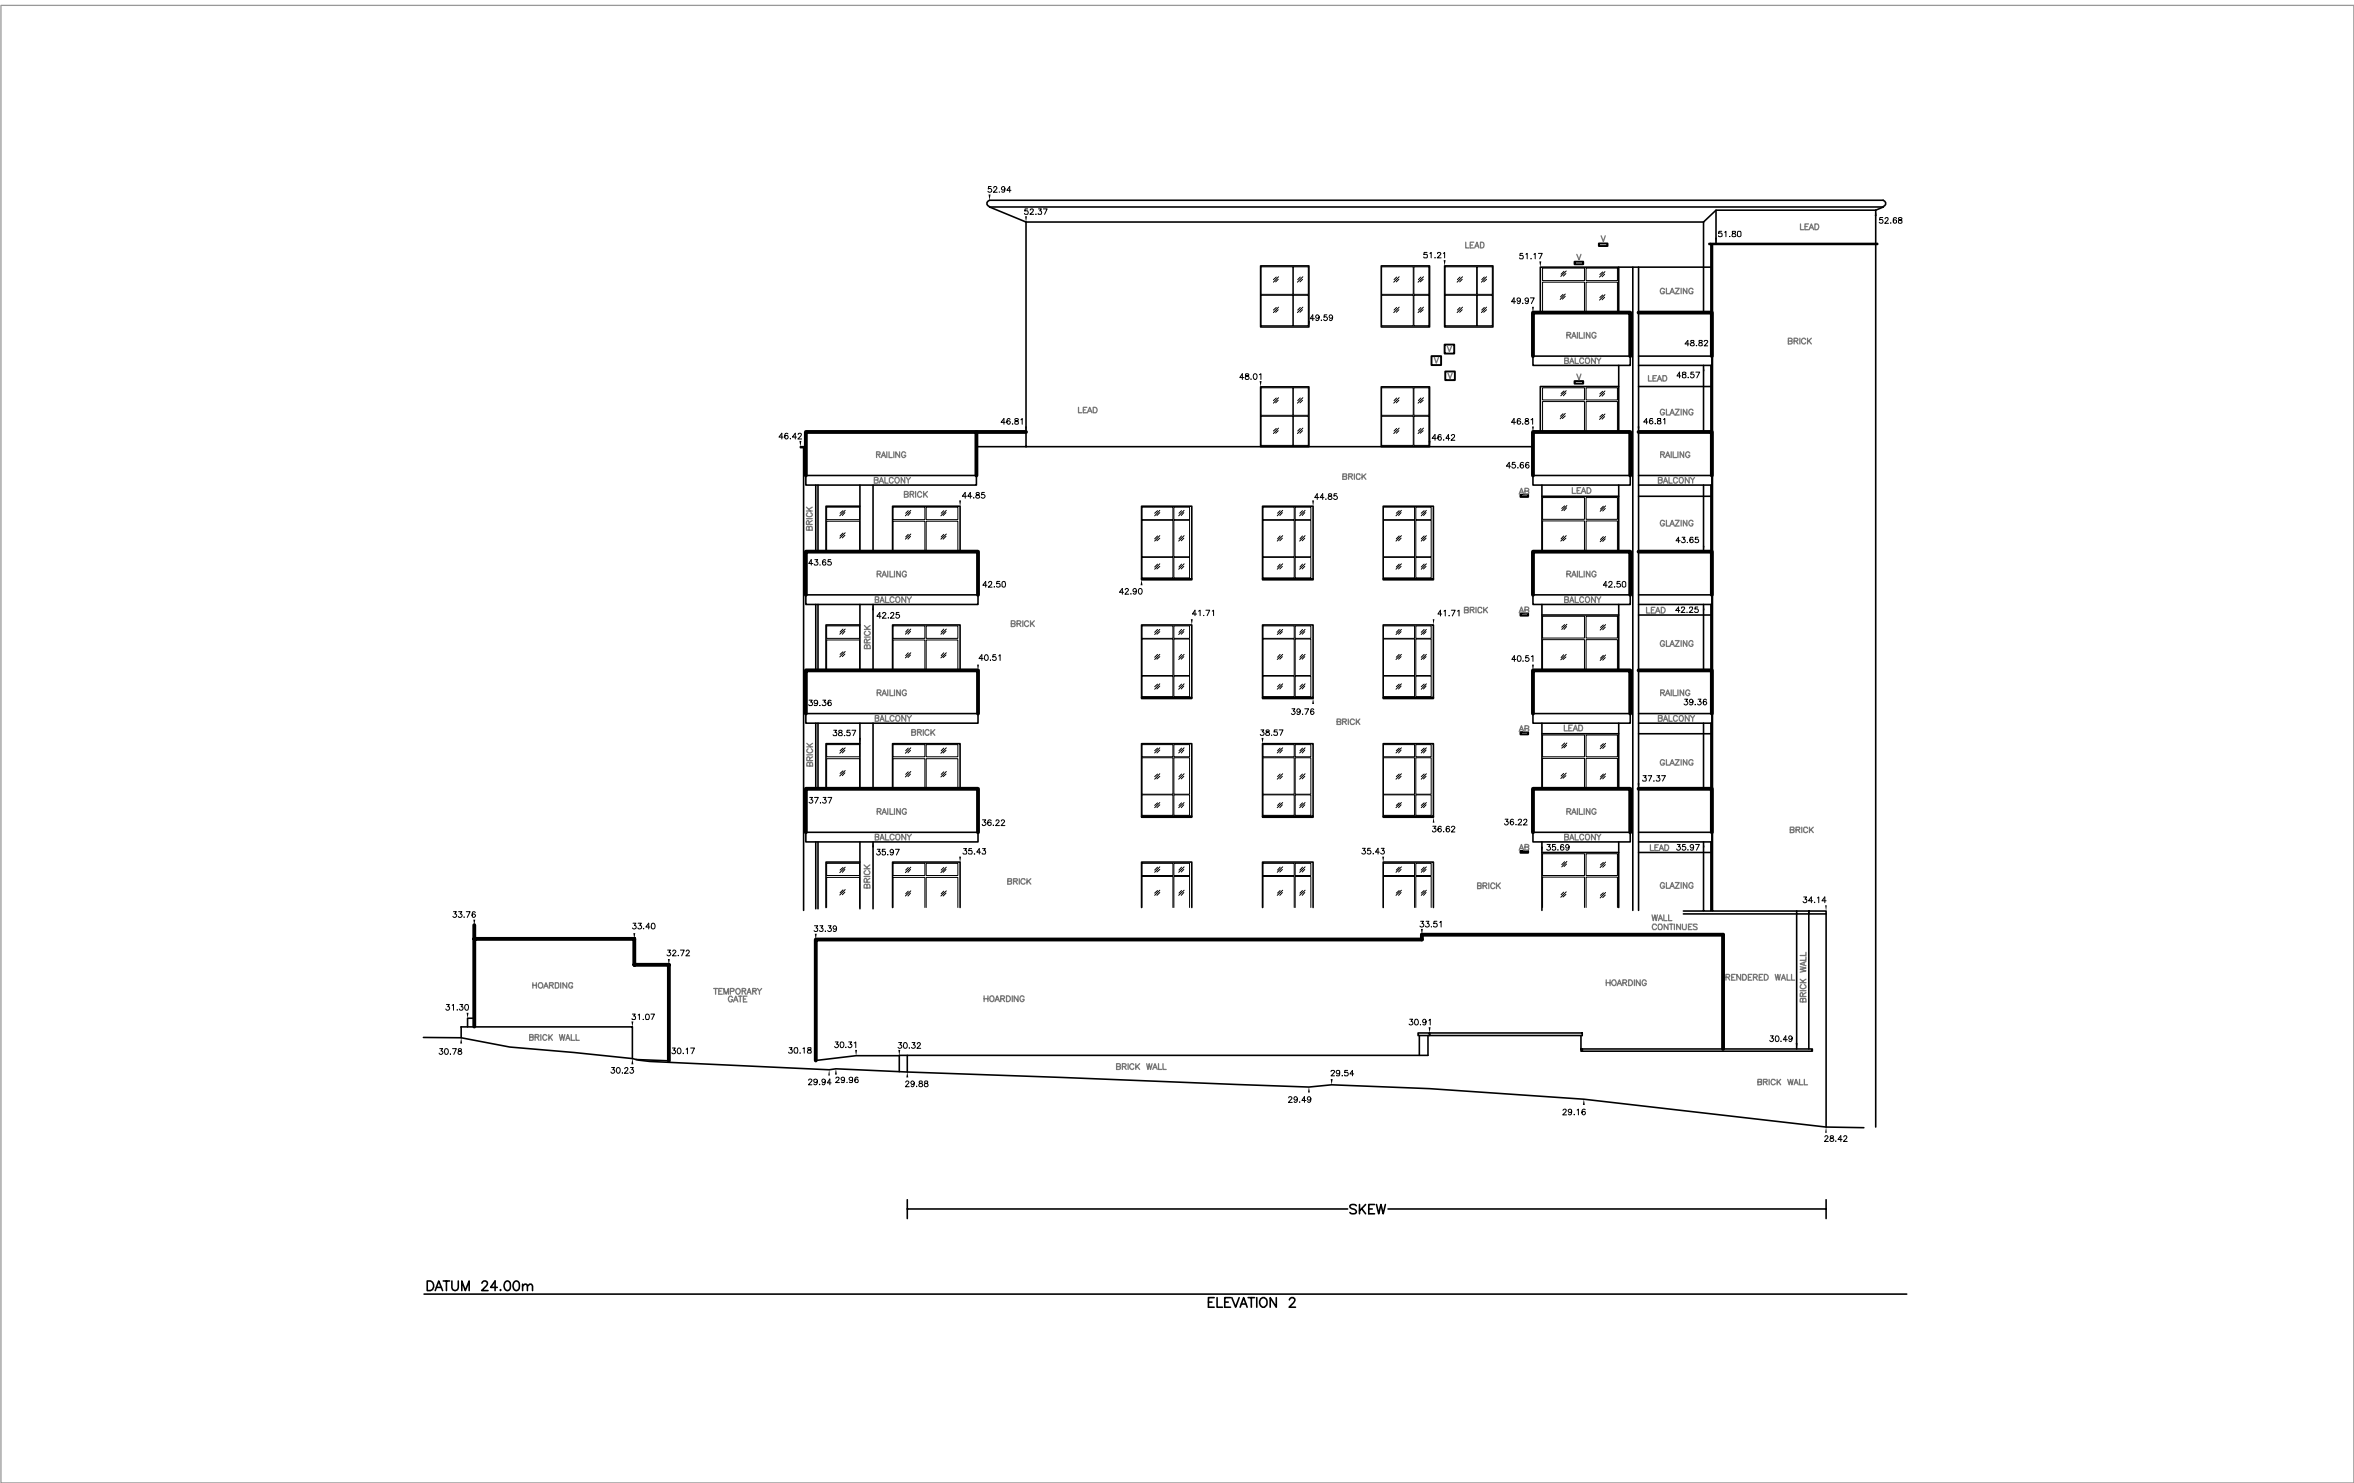

04 Existing West Elevation
1:200

P-00	Planning Issue.	12.12.20	BH	CMc
Rev	Description	Date	Dr By	App By

Project Stage

EXISTING

REV	DATE	NOTES	CHK
Client			

FUSION STUDENTS

Project

DEANSGATE SOUTH
MANCHESTER

Drawing Title

EXISTING
ELEVATIONS
NORTH, SOUTH, EAST AND WEST

Drawn	Checked	Paper Size	Scale	Date
BH	CMc	A1	1:200	NOV 2020

Project No.	Drawing No.	Revision
20269	0250	P-00

**CORSTORPHINE
+WRIGHT
ARCHITECTS**

Warwick
London
Birmingham
Manchester
Newcastle

Brook Hall Brook Street Warwick CV34 4BL
Tel. 01926 658444 www.corstorphine-wright.com