


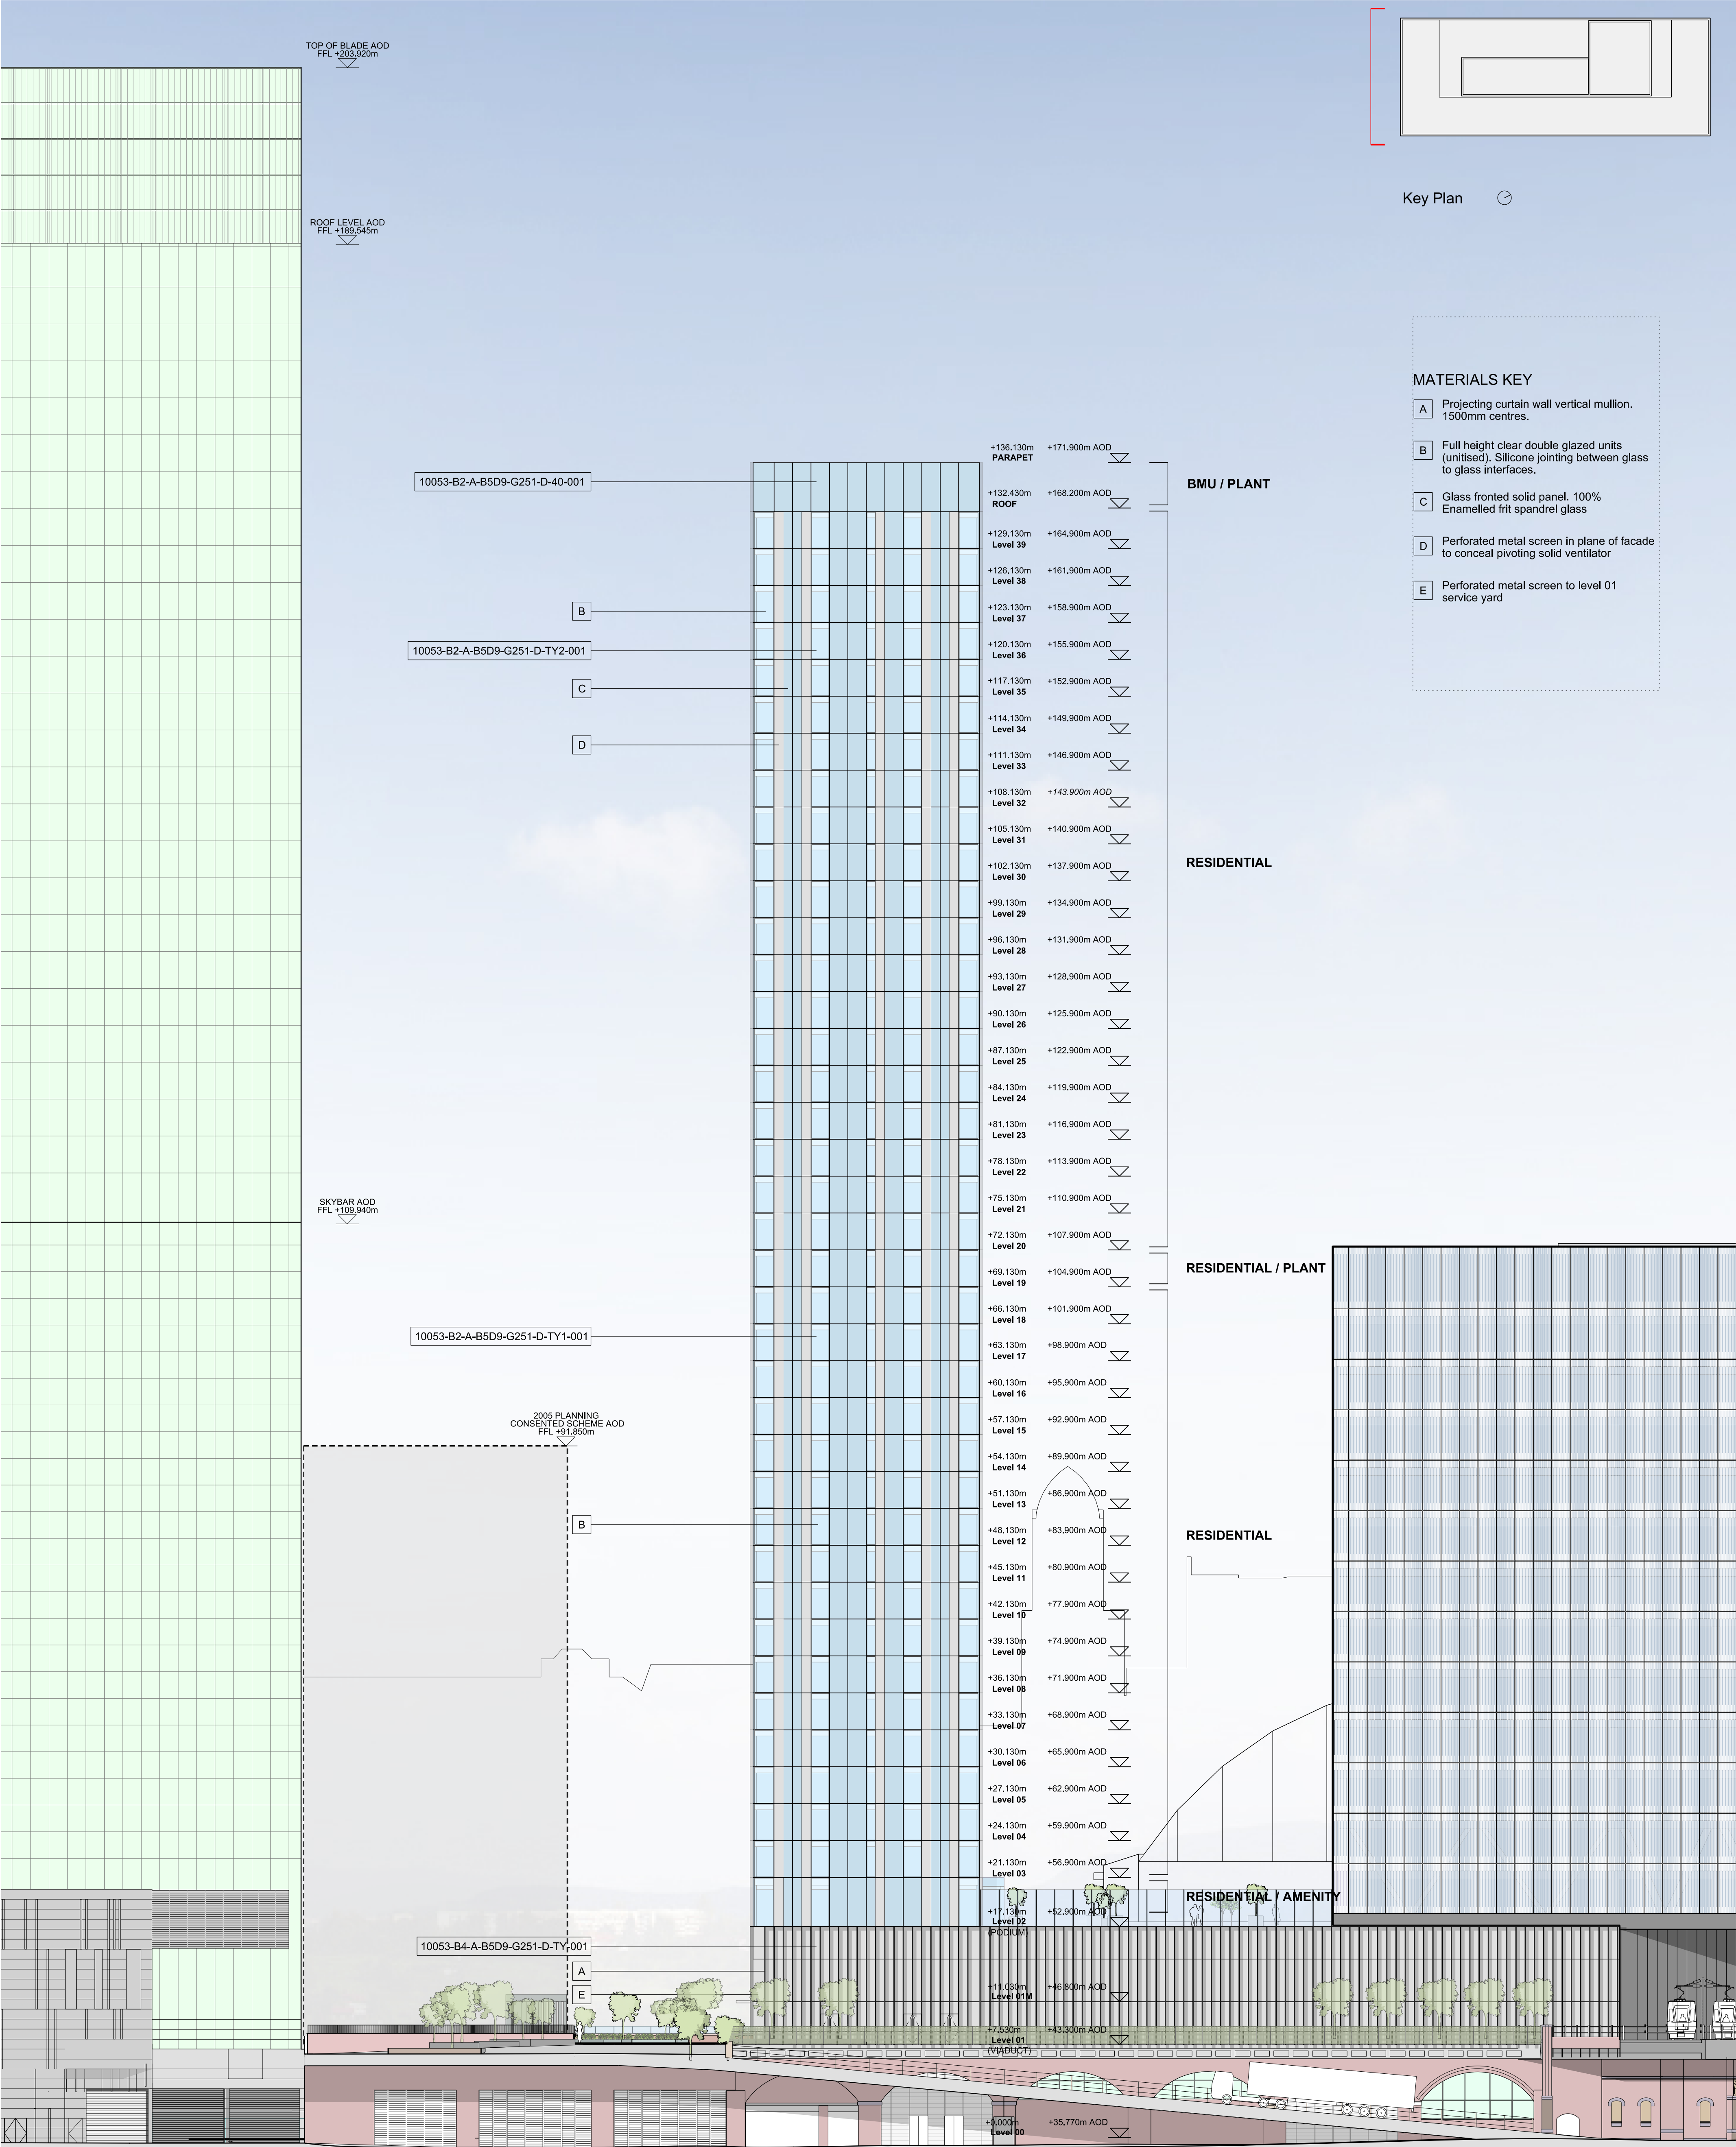

South Elevation
Building 2

This drawing is copyright. Do not scale off dimensions. All dimensions to be checked on site by contractor. Contractor to report any dimensional discrepancies, errors or omissions prior to commencing on site.	NOTE:	NORTH	Rev	Date	Description	Project Title Former Bauer Millett Site	Drawing Title Building 2 - South Elevation			MANCHESTER Riverside, 4 Commercial St Manchester M15 4RG +44 (0)161 835 2345 www.simpsonhaugh.com	LONDON 5-6 Roberts Place London EC1R 6BB +44 (0)20 7549 4000 mail@simpsonhaugh.com
			00	17-03-2017	Planning Issue						
			01	30-04-2020	Minor Material Amendment Application						
			02	29-05-2020	Minor Material Amendment Application						
			03	12-06-2020	Minor Material Amendment Application						
			04	15-12-2020	Non-Material Amendment Application						
						Status Planning	Job No 10053			Scale 1:250 @ A1 1:500 @ A3	Date March 2017
							Drawing No 10053-B2-A-B5D9-G200-E-S-001			Revision 04	