



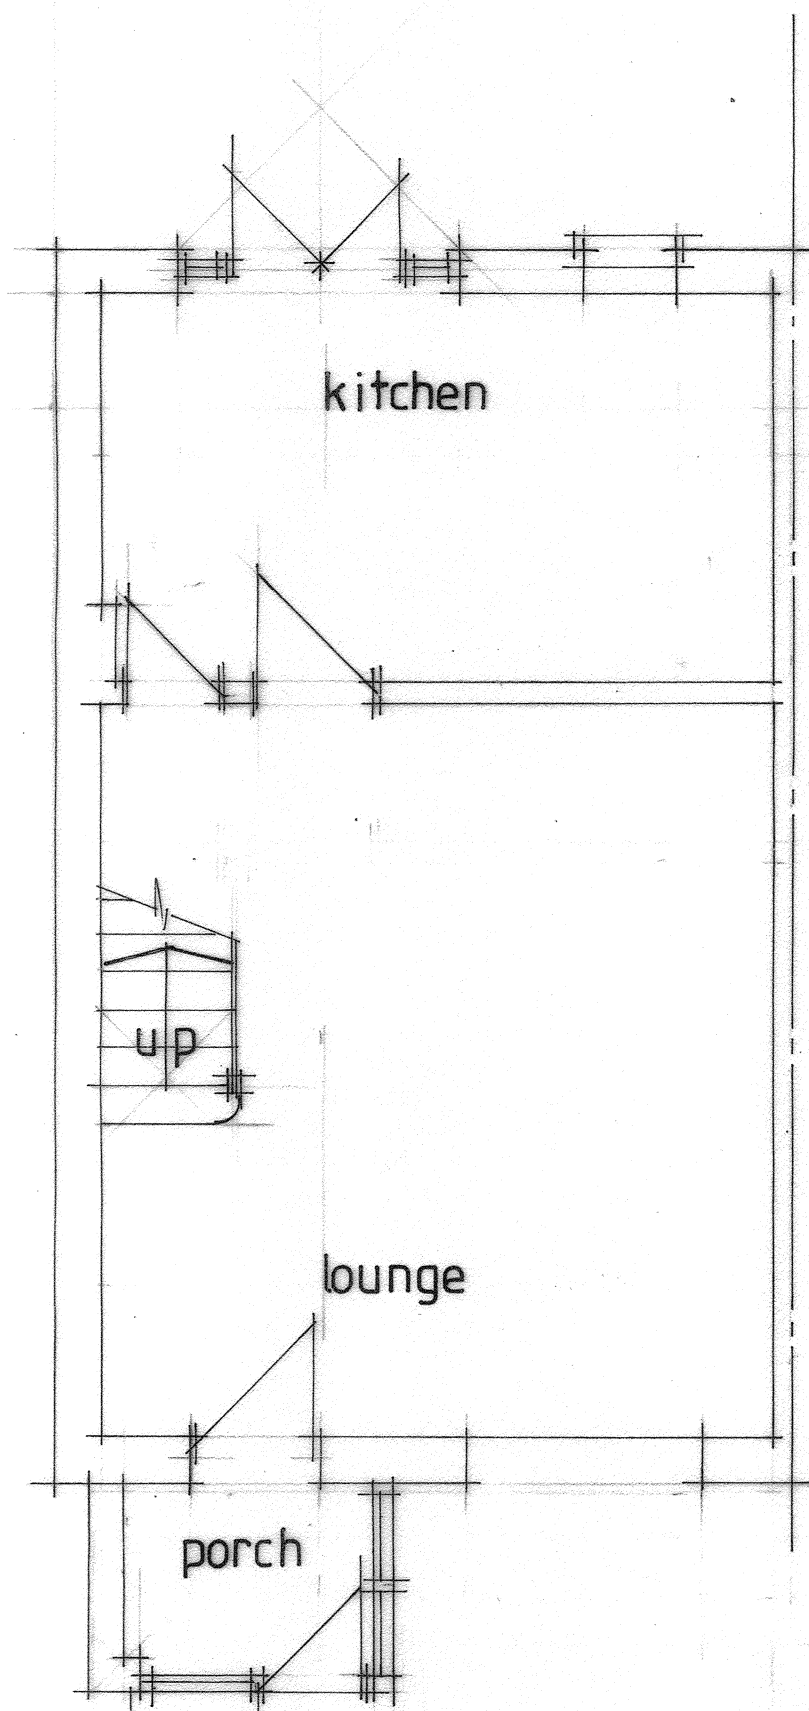


Ground Floor


Elevations

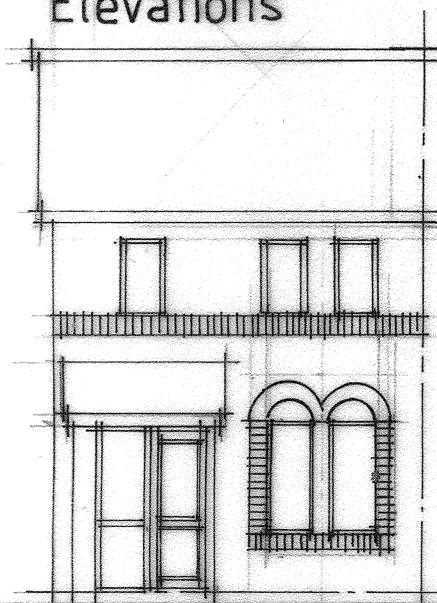


Front

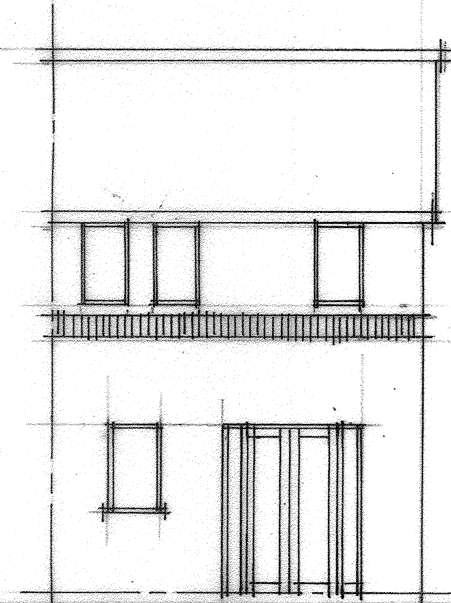

Rear

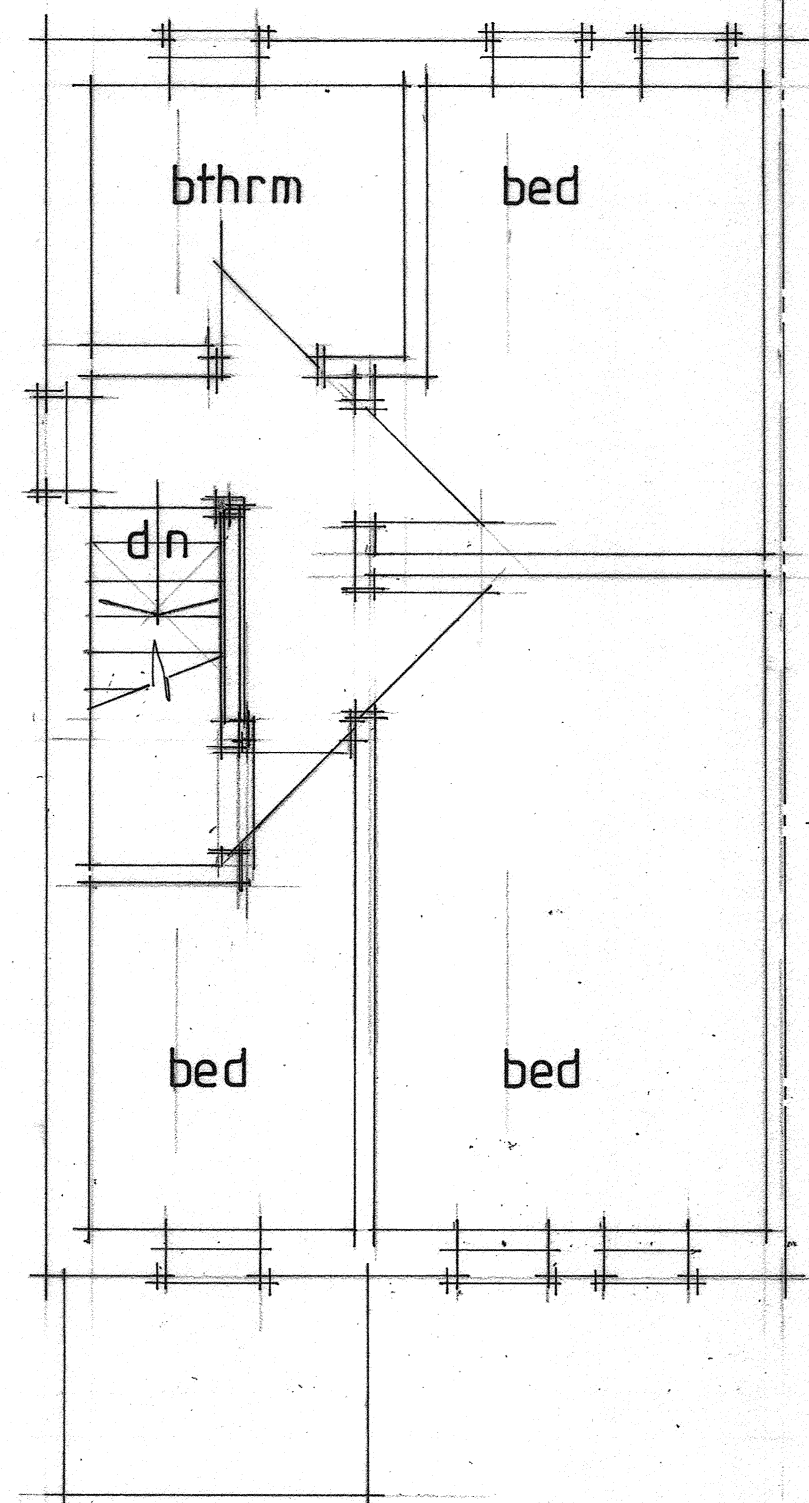

First Floor

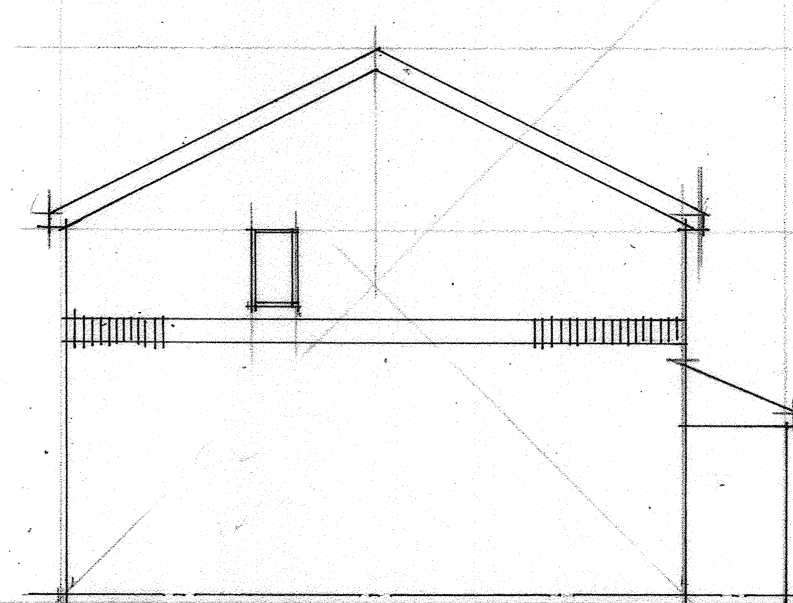

Side

No:	Revision:	Date:	Initial:
ALPHA DESIGN 11 GILDA CRESCENT ROAD ECCLES M30 9AG TELEPHONE :0161 707 5533			
Project: 8 Stoneyfield Close Whalley Rge			
Title: Floor plans and Elevations (ext g)			
Scale: 50.00	Date: 21/01/21	Initial: CTW	
Drg. No: 1			