


PLAN VIEW

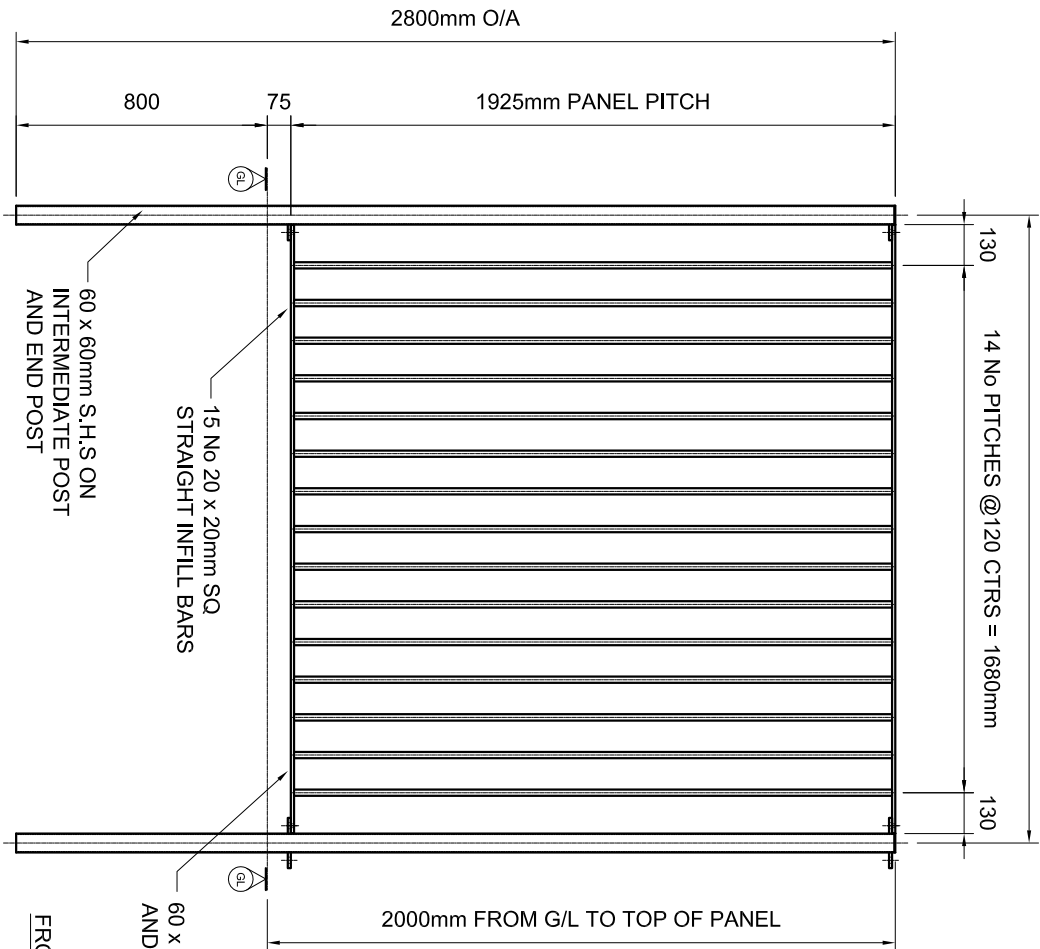

FRONT ELEVATION

Copyright © 2021



Nottingham Limited, Hamilton Road,
Sutton In Ashfield, Notts. NG17 5LN

www.fabrikat.co.uk
technical@fabrikat.co.uk

Tel: 01623 442200 Fax: 01623 442233

DO NOT SCALE FROM THIS DRAWING

UNLESS STATED OTHERWISE ALL DIMENSIONS ARE IN
MILLIMETRES & ALL TOLERANCES TO BE +0/-1mm

THE SUBMISSION ON LOAN OF THIS DRAWING TO
OTHERS IS STRICTLY CONFIDENTIAL AND MUST NOT
BE COPIED WITHOUT PERMISSION FROM FABRIKAT

REVISIONS

REV	DATE	SIG	DESCRIPTION

TITLE :

2000mm HIGH x 1925mm PITCH VERTICAL
FLAT BAR FENCING C/W FENCING POSTS

DRG No. : 44994-0

DRAWN BY : MS

SCALE : 1:20 @ A4

REF : GENERAL ARRANGEMENT

DATE : 23/02/2021