






Canopy 3D View

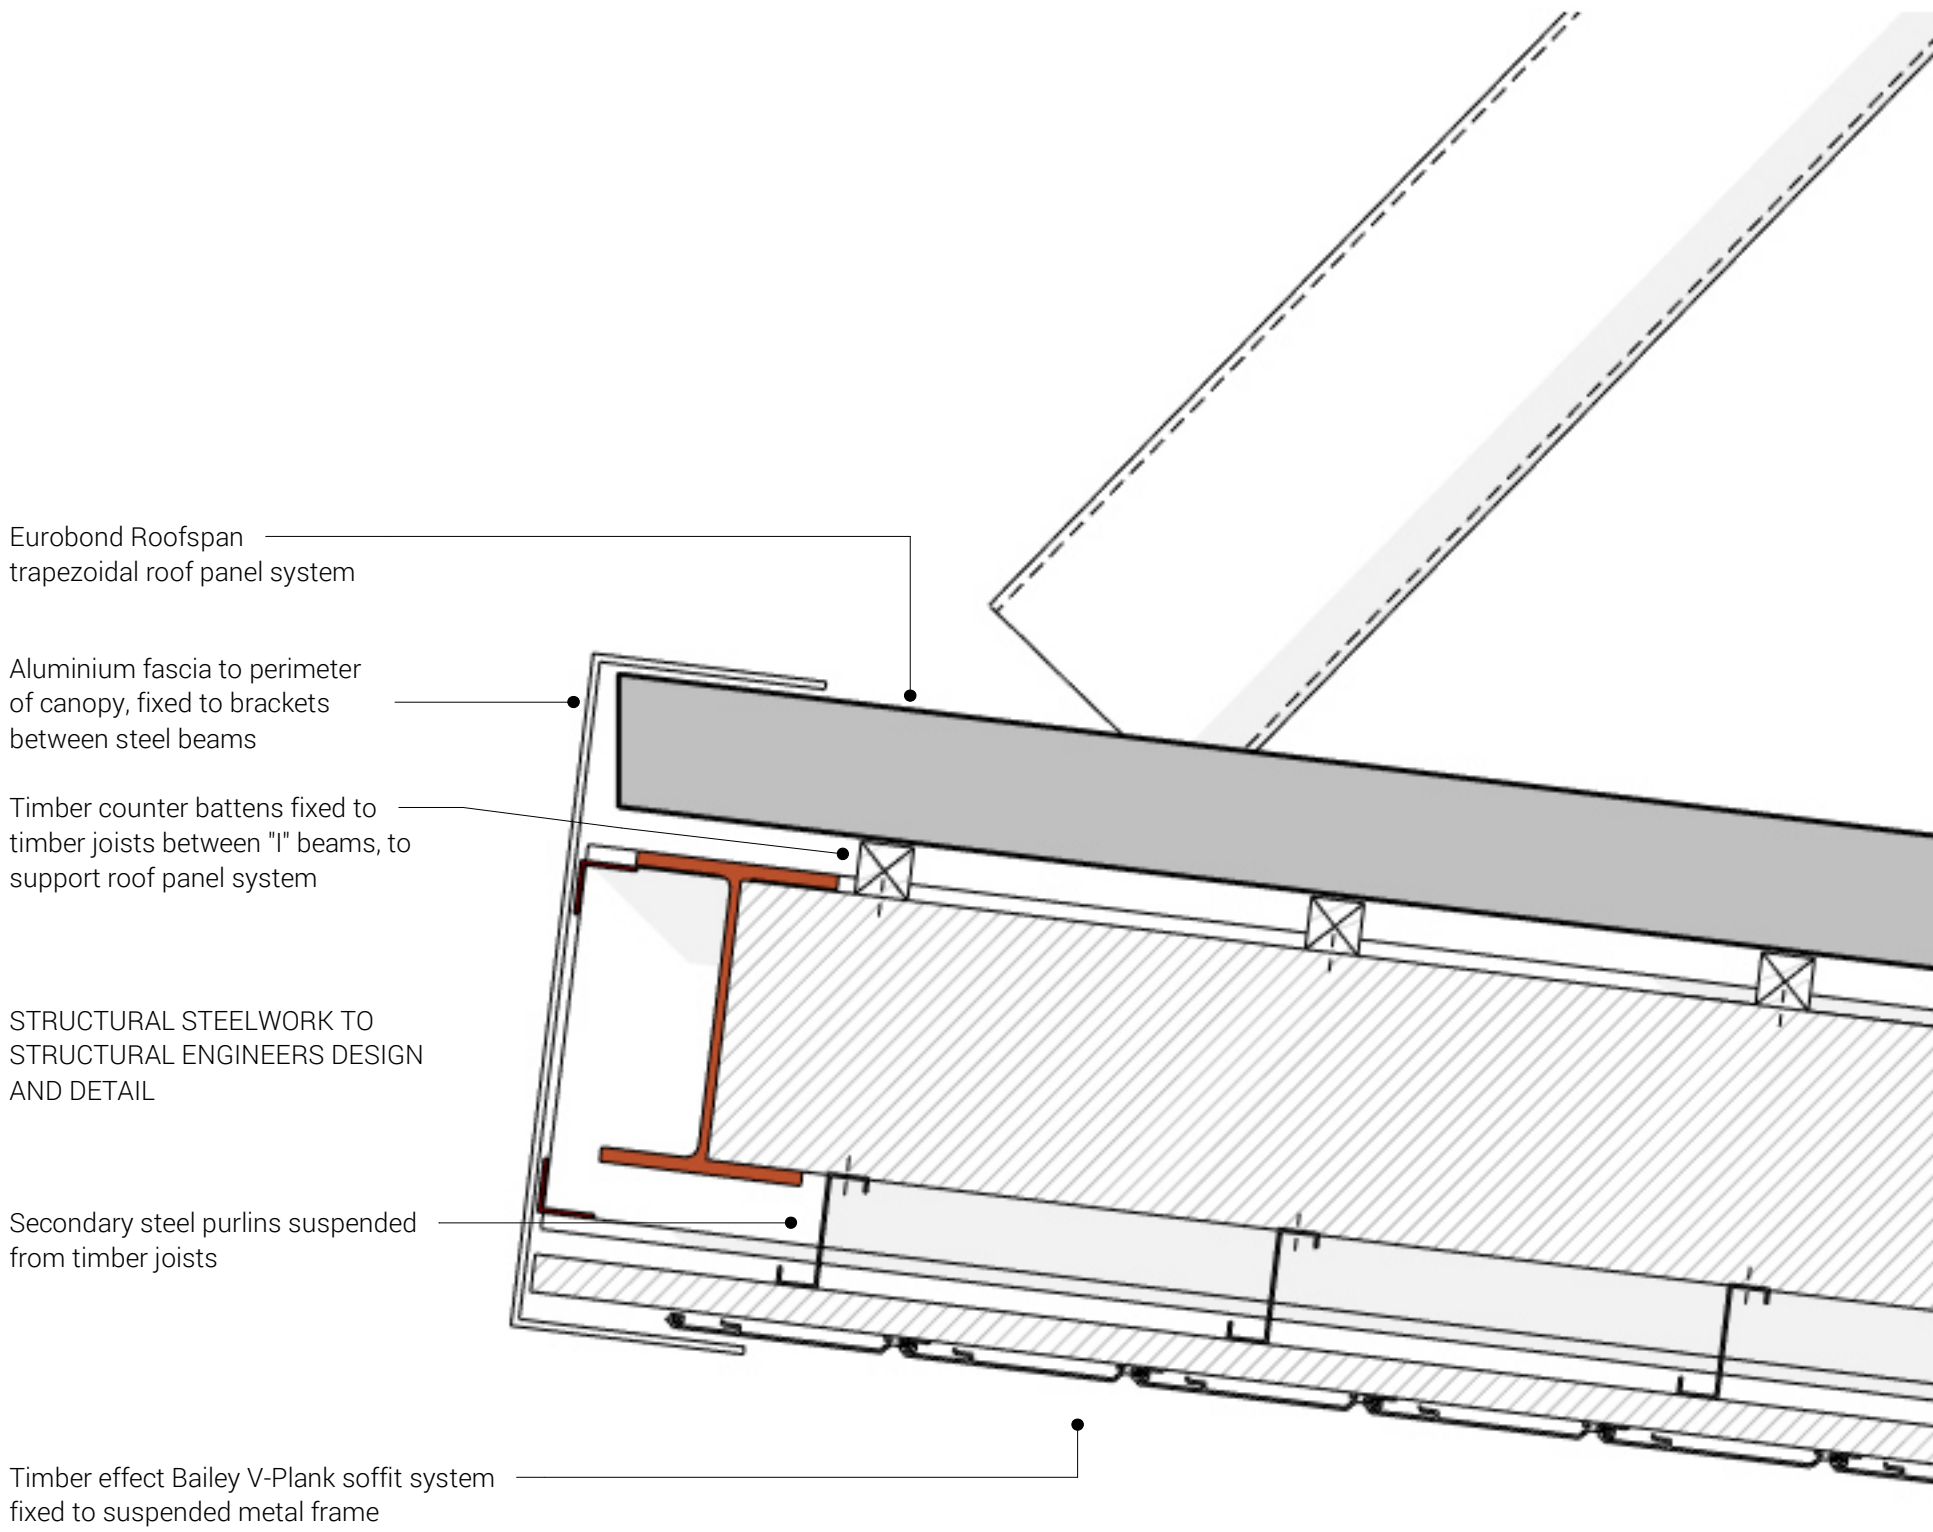

Section through end of Canopy
1 : 5

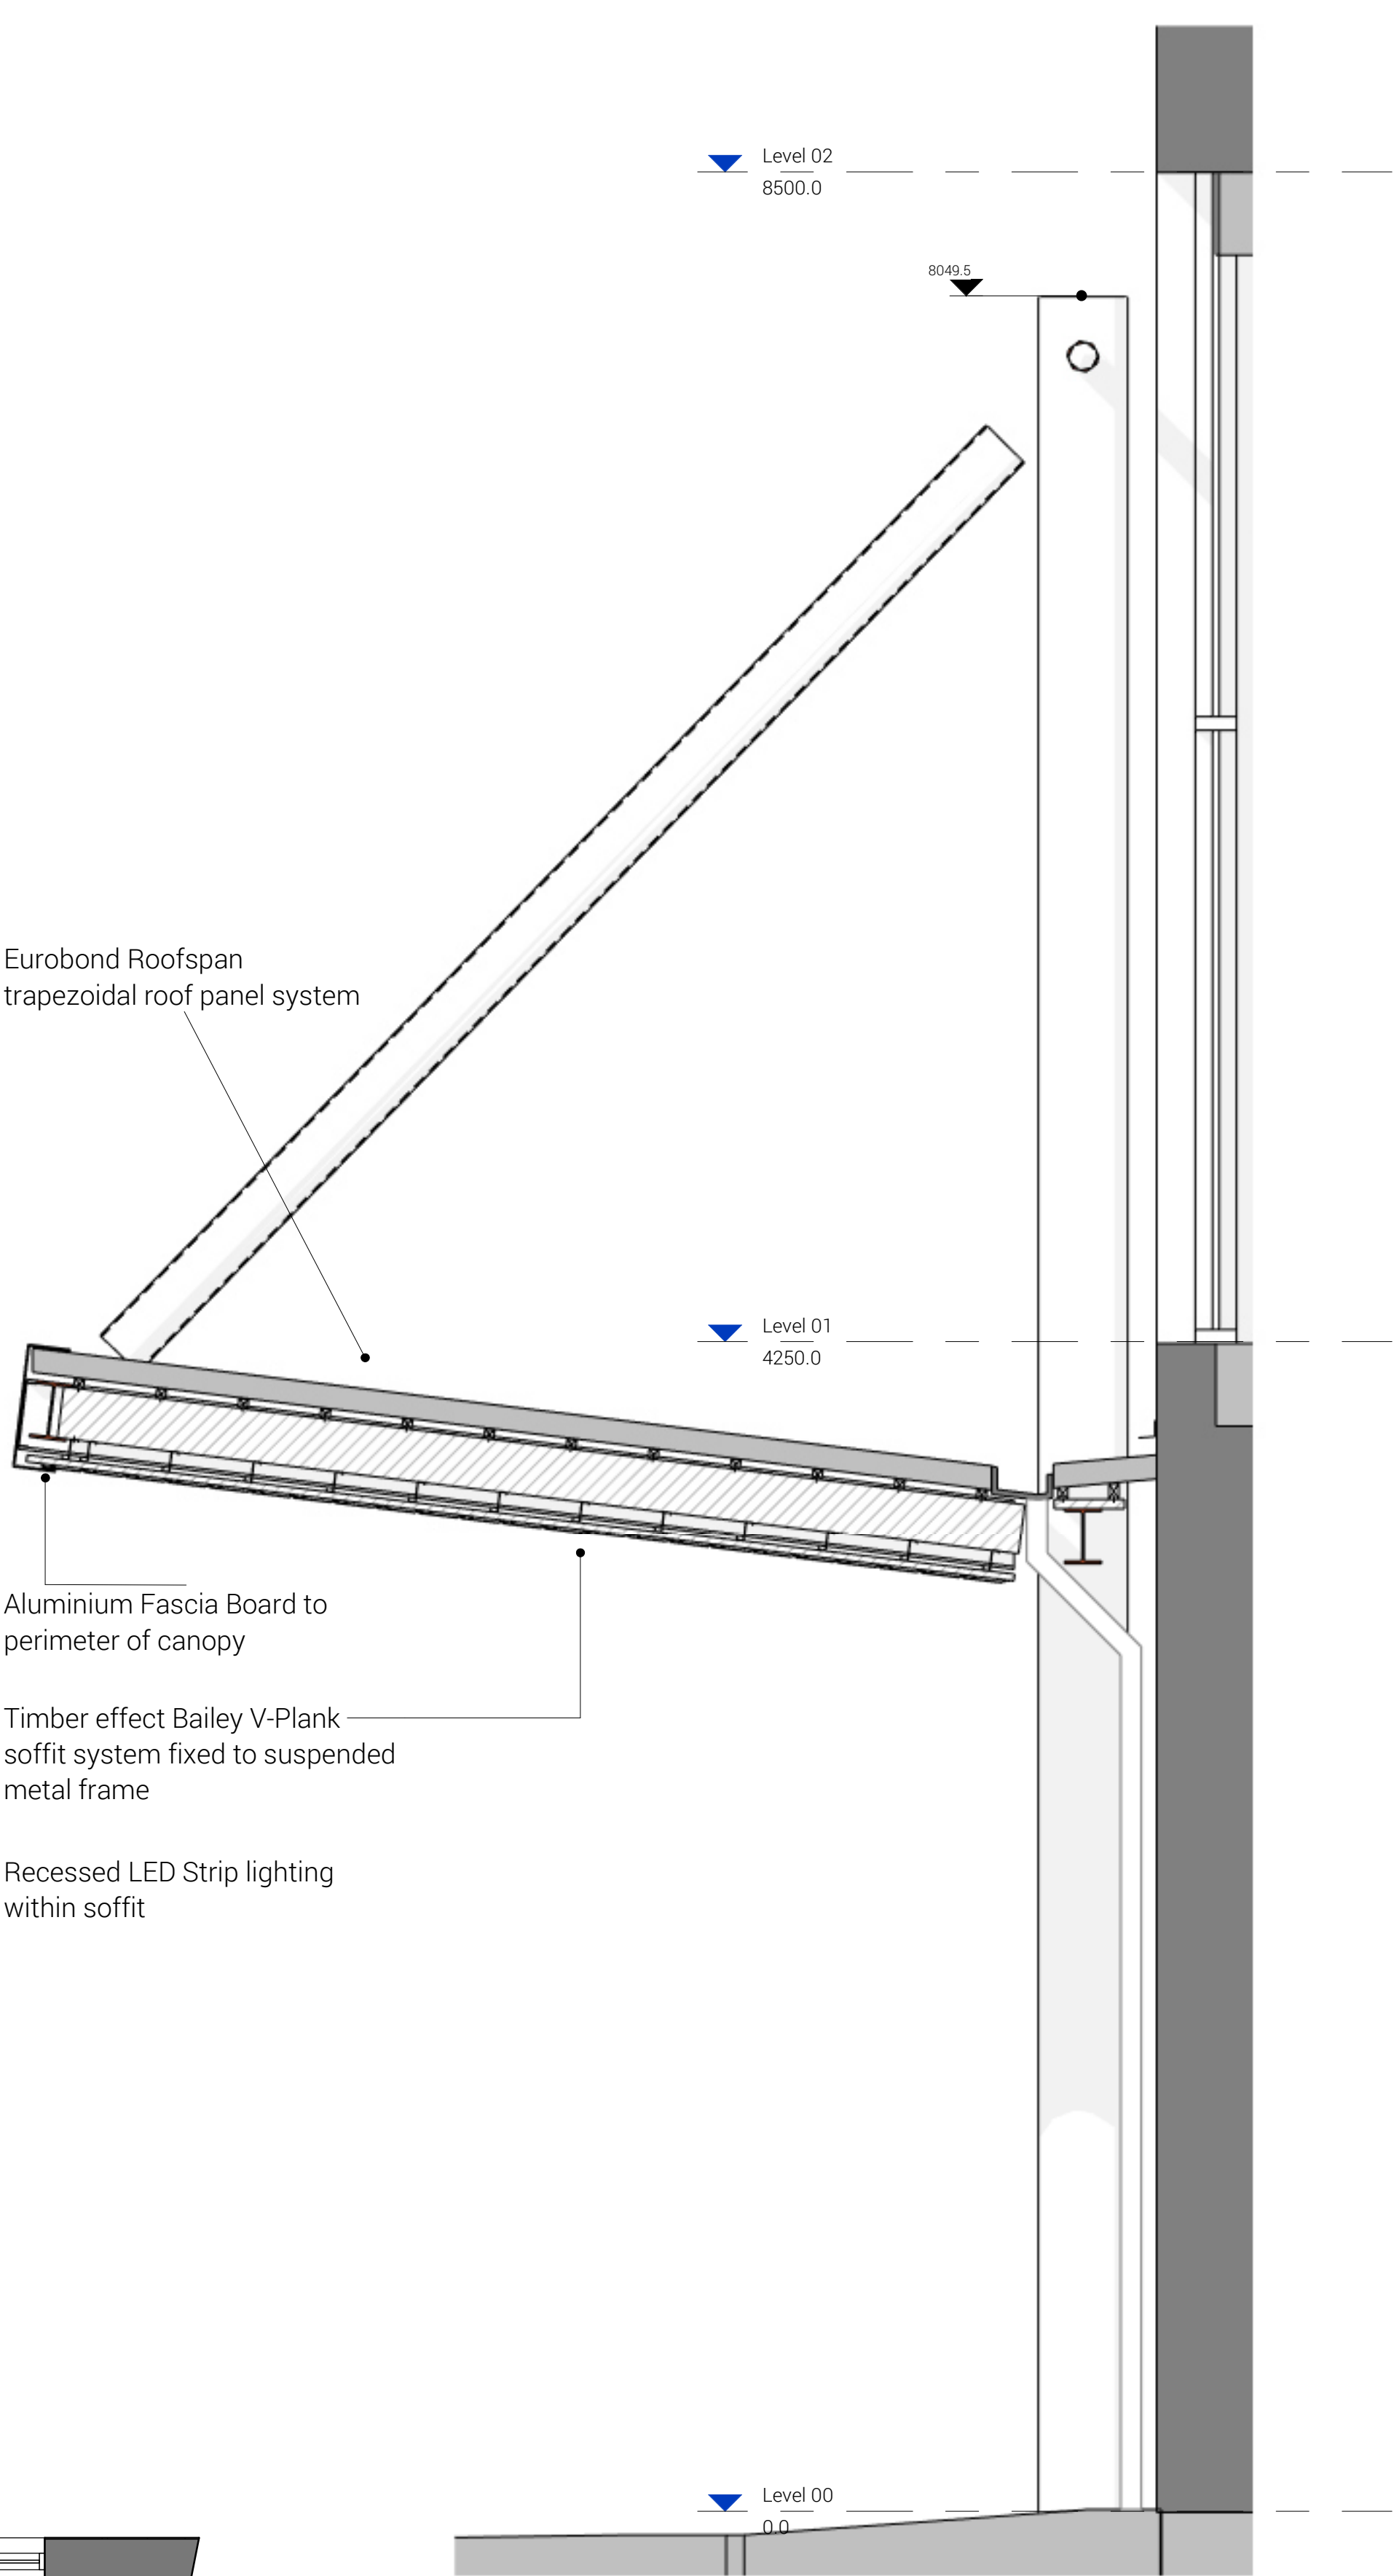

Canopy Section
1 : 20

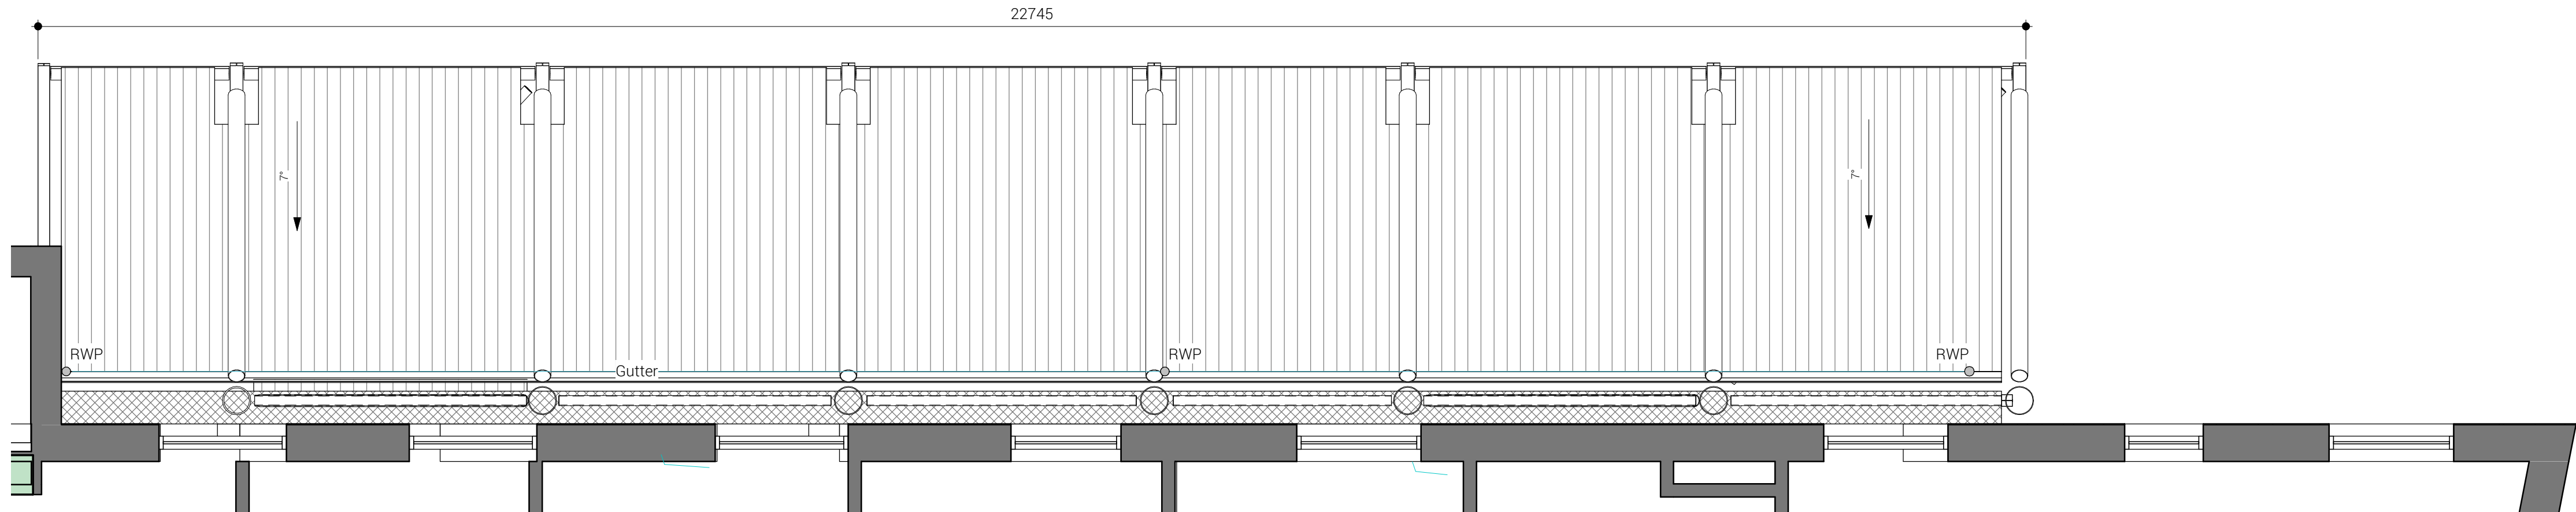

New Canopy Plan
1 : 50

GENERAL NOTES:

DAY Architectural Ltd accepts no responsibility for any costs, losses or claims whatsoever arising from these drawings, specifications and related documents unless there is full compliance with the Client or any unauthorised user of the following:

- 1 All boundaries, dimensions and levels are to be checked on site before construction and any discrepancies reported to the Architect / Designer.
- 2 Partial Service: Any discrepancies with site or other information is to be advised to the Architect / Designer and direction and / or approval is to be sought before the implementation of the detail.
- 3 Block and site plans are reproduced under license from the Ordnance Survey.
- 4 Do not scale this drawing.
- 5 For the purpose of coordination, all relevant parties must check this information prior to implementation and report any discrepancies to the Architect / Designer.

P1	Issued for Planning	12.11.20	KA
REV	DESCRIPTION	DATE	REV BY

CLIENT

NHS
Manchester University
NHS Foundation Trust

PROJECT
Project PED & IMRI, MFT

DRAWING New Canopy Details			
SCALE As indicated @ A1			FIRST ISSUED 27.08.20
PROJECT 88019	CLIENT REF MFT	DRAWN BY KA	CHECKED BY CB
ORIGIN DAY	VOLUME ZZ	LEVEL ZZ	TYPE DR
ROLE A	NUMBER 07-0108	REVISION P1	
DRAWING STATUS PLANNING			

DAY

DAY Architectural Ltd.
Studio 1, Lancaster Buildings
77 Deansgate, Manchester, M3
2BW

T: 0161 834 9703
W: www.day-architectural.com

Information contained on this drawing is the sole copyright of DAY Architectural Ltd. and is not to be reproduced without their permission.